



c:\users\caroline.wardle\onedrive - breedon group\15 - drawing office\01 breedon sites\g07 gilfach\2021_06_21_g07 - application plans\2021_06_21_g07_002 - site plan.dwg

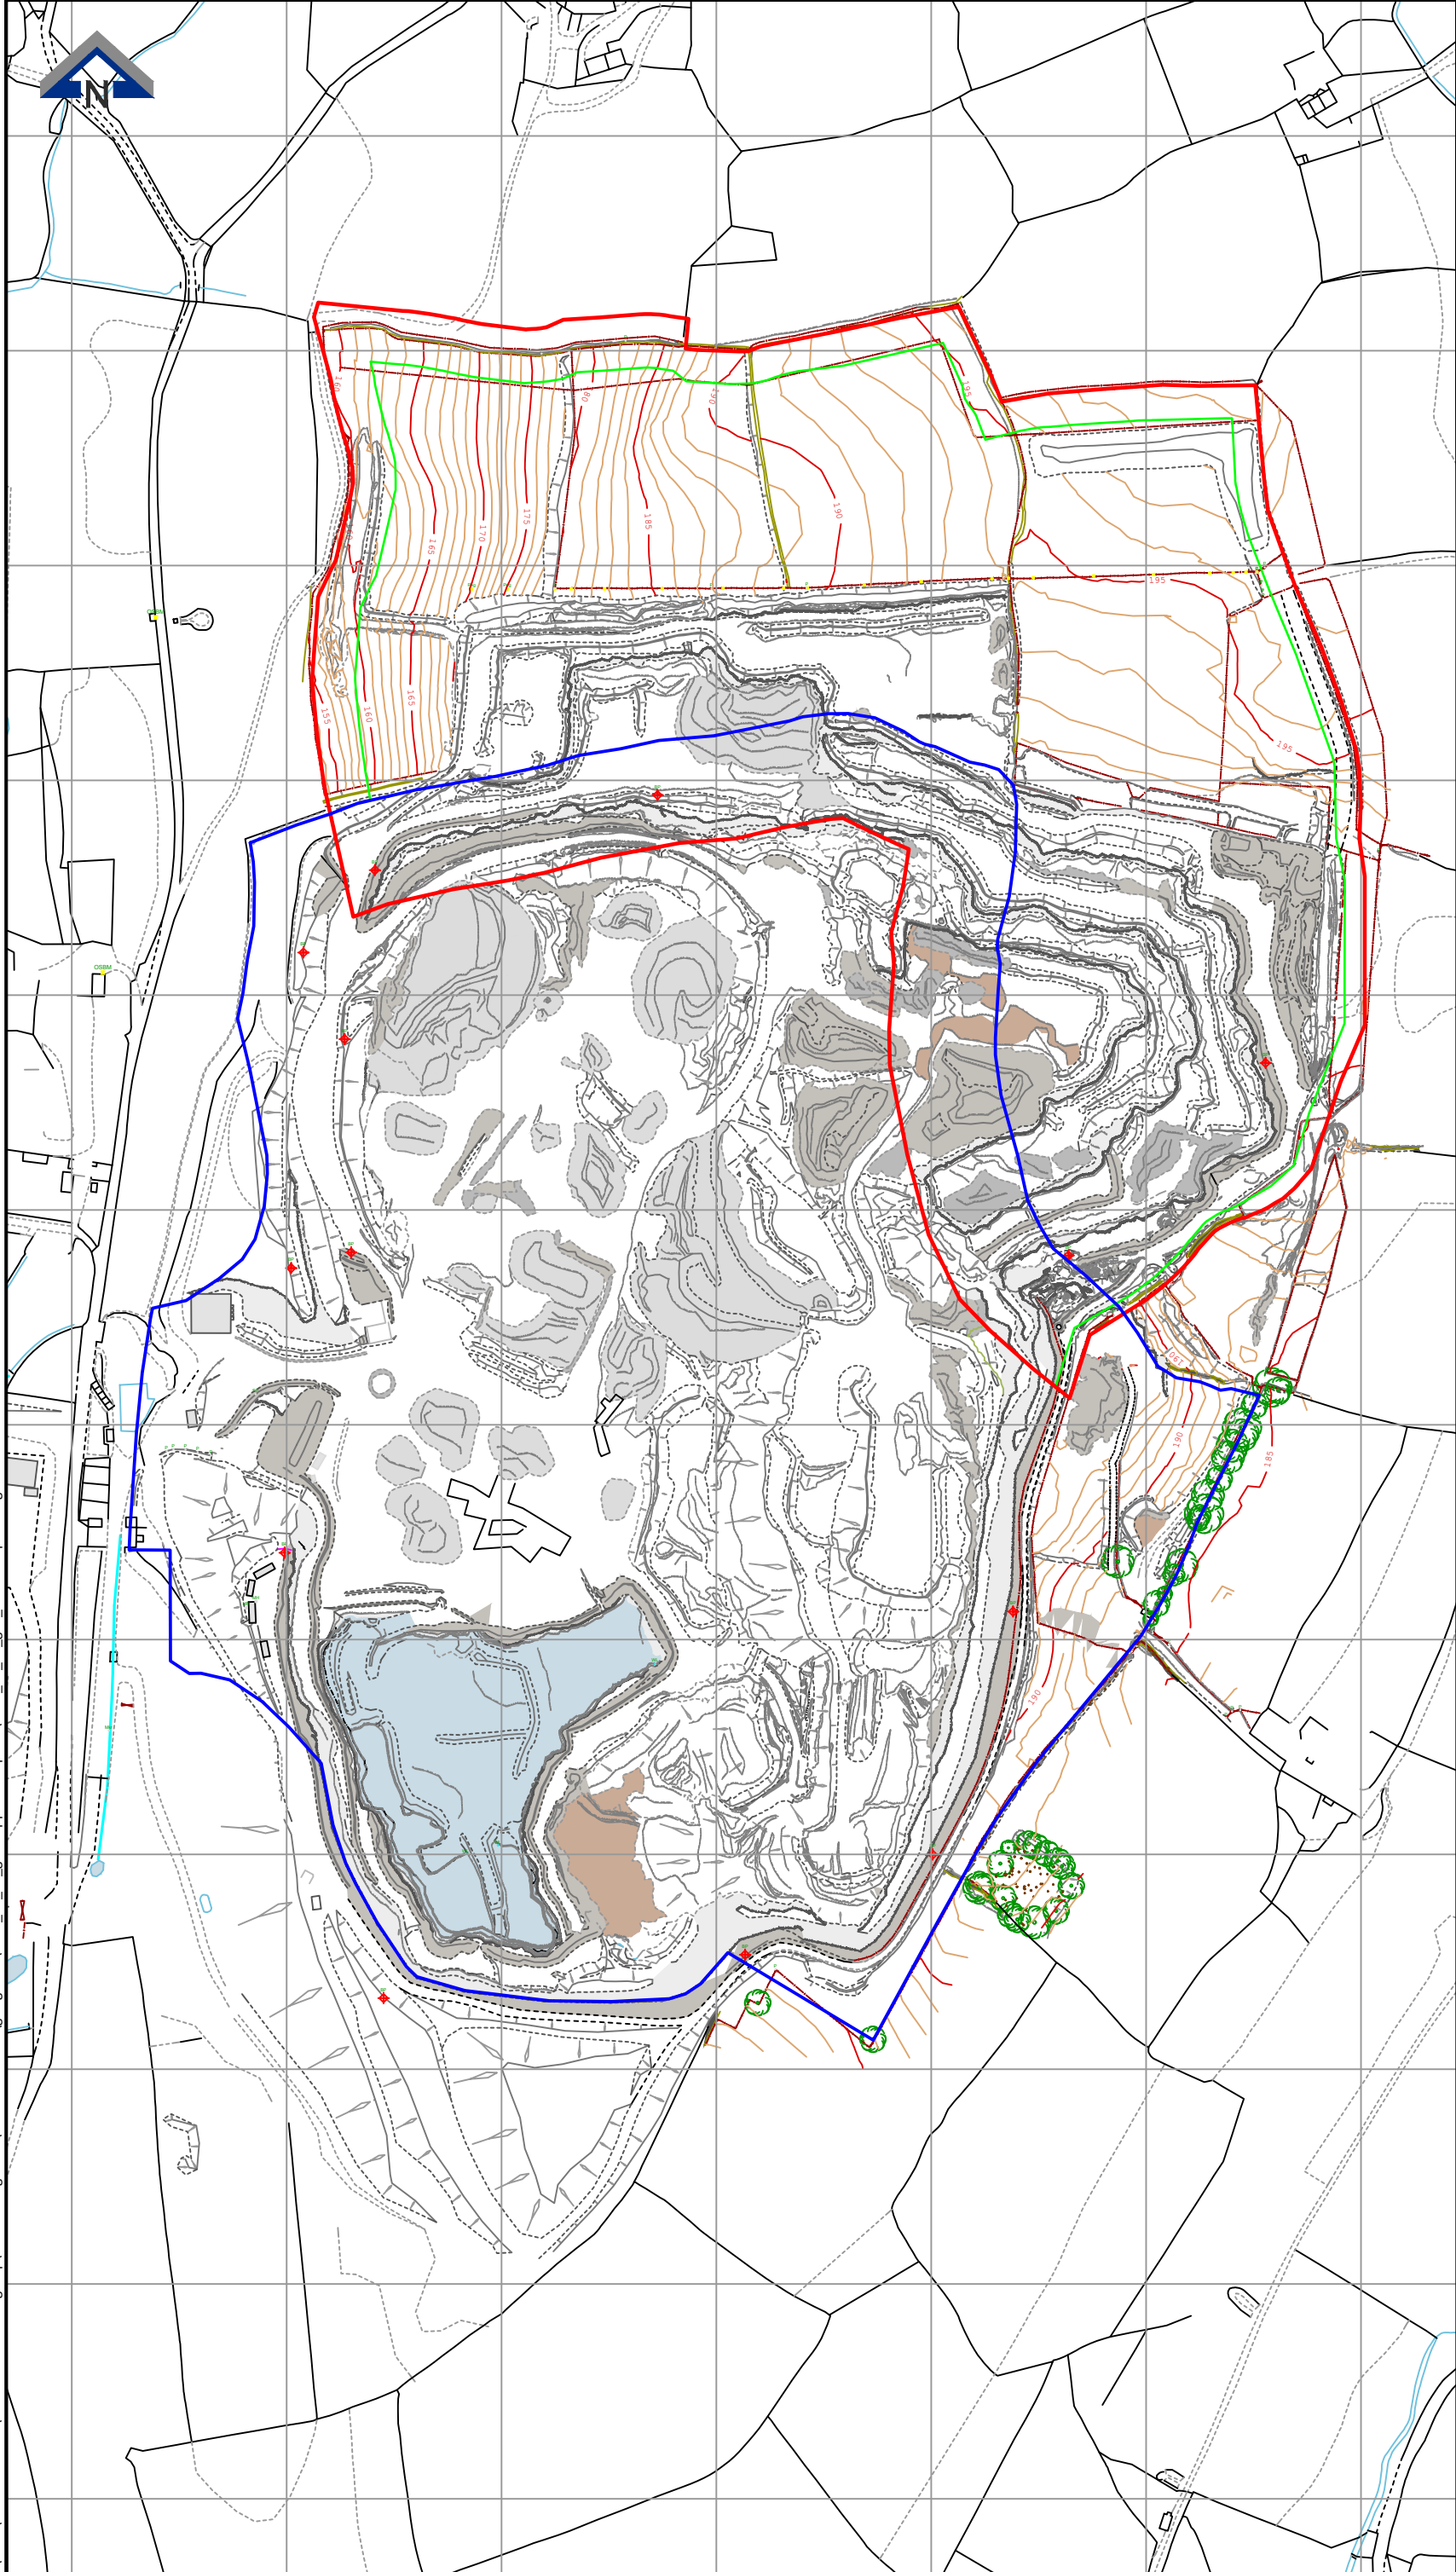

Legend

	Existing Planning Permission Boundary
	Application Area N.E. Extension
	N. E. Extension Extraction Boundary

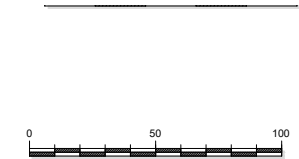

© Crown copyright and database rights
2019 Ordnance Survey 0100031673



Gilfach Quarry

Site Plan

Drawn by: SDD/caw
Date: June 2021
Scale @ A3 : 1:3 000

Drawing No: 2021_06_21_G07_002 Revision: