



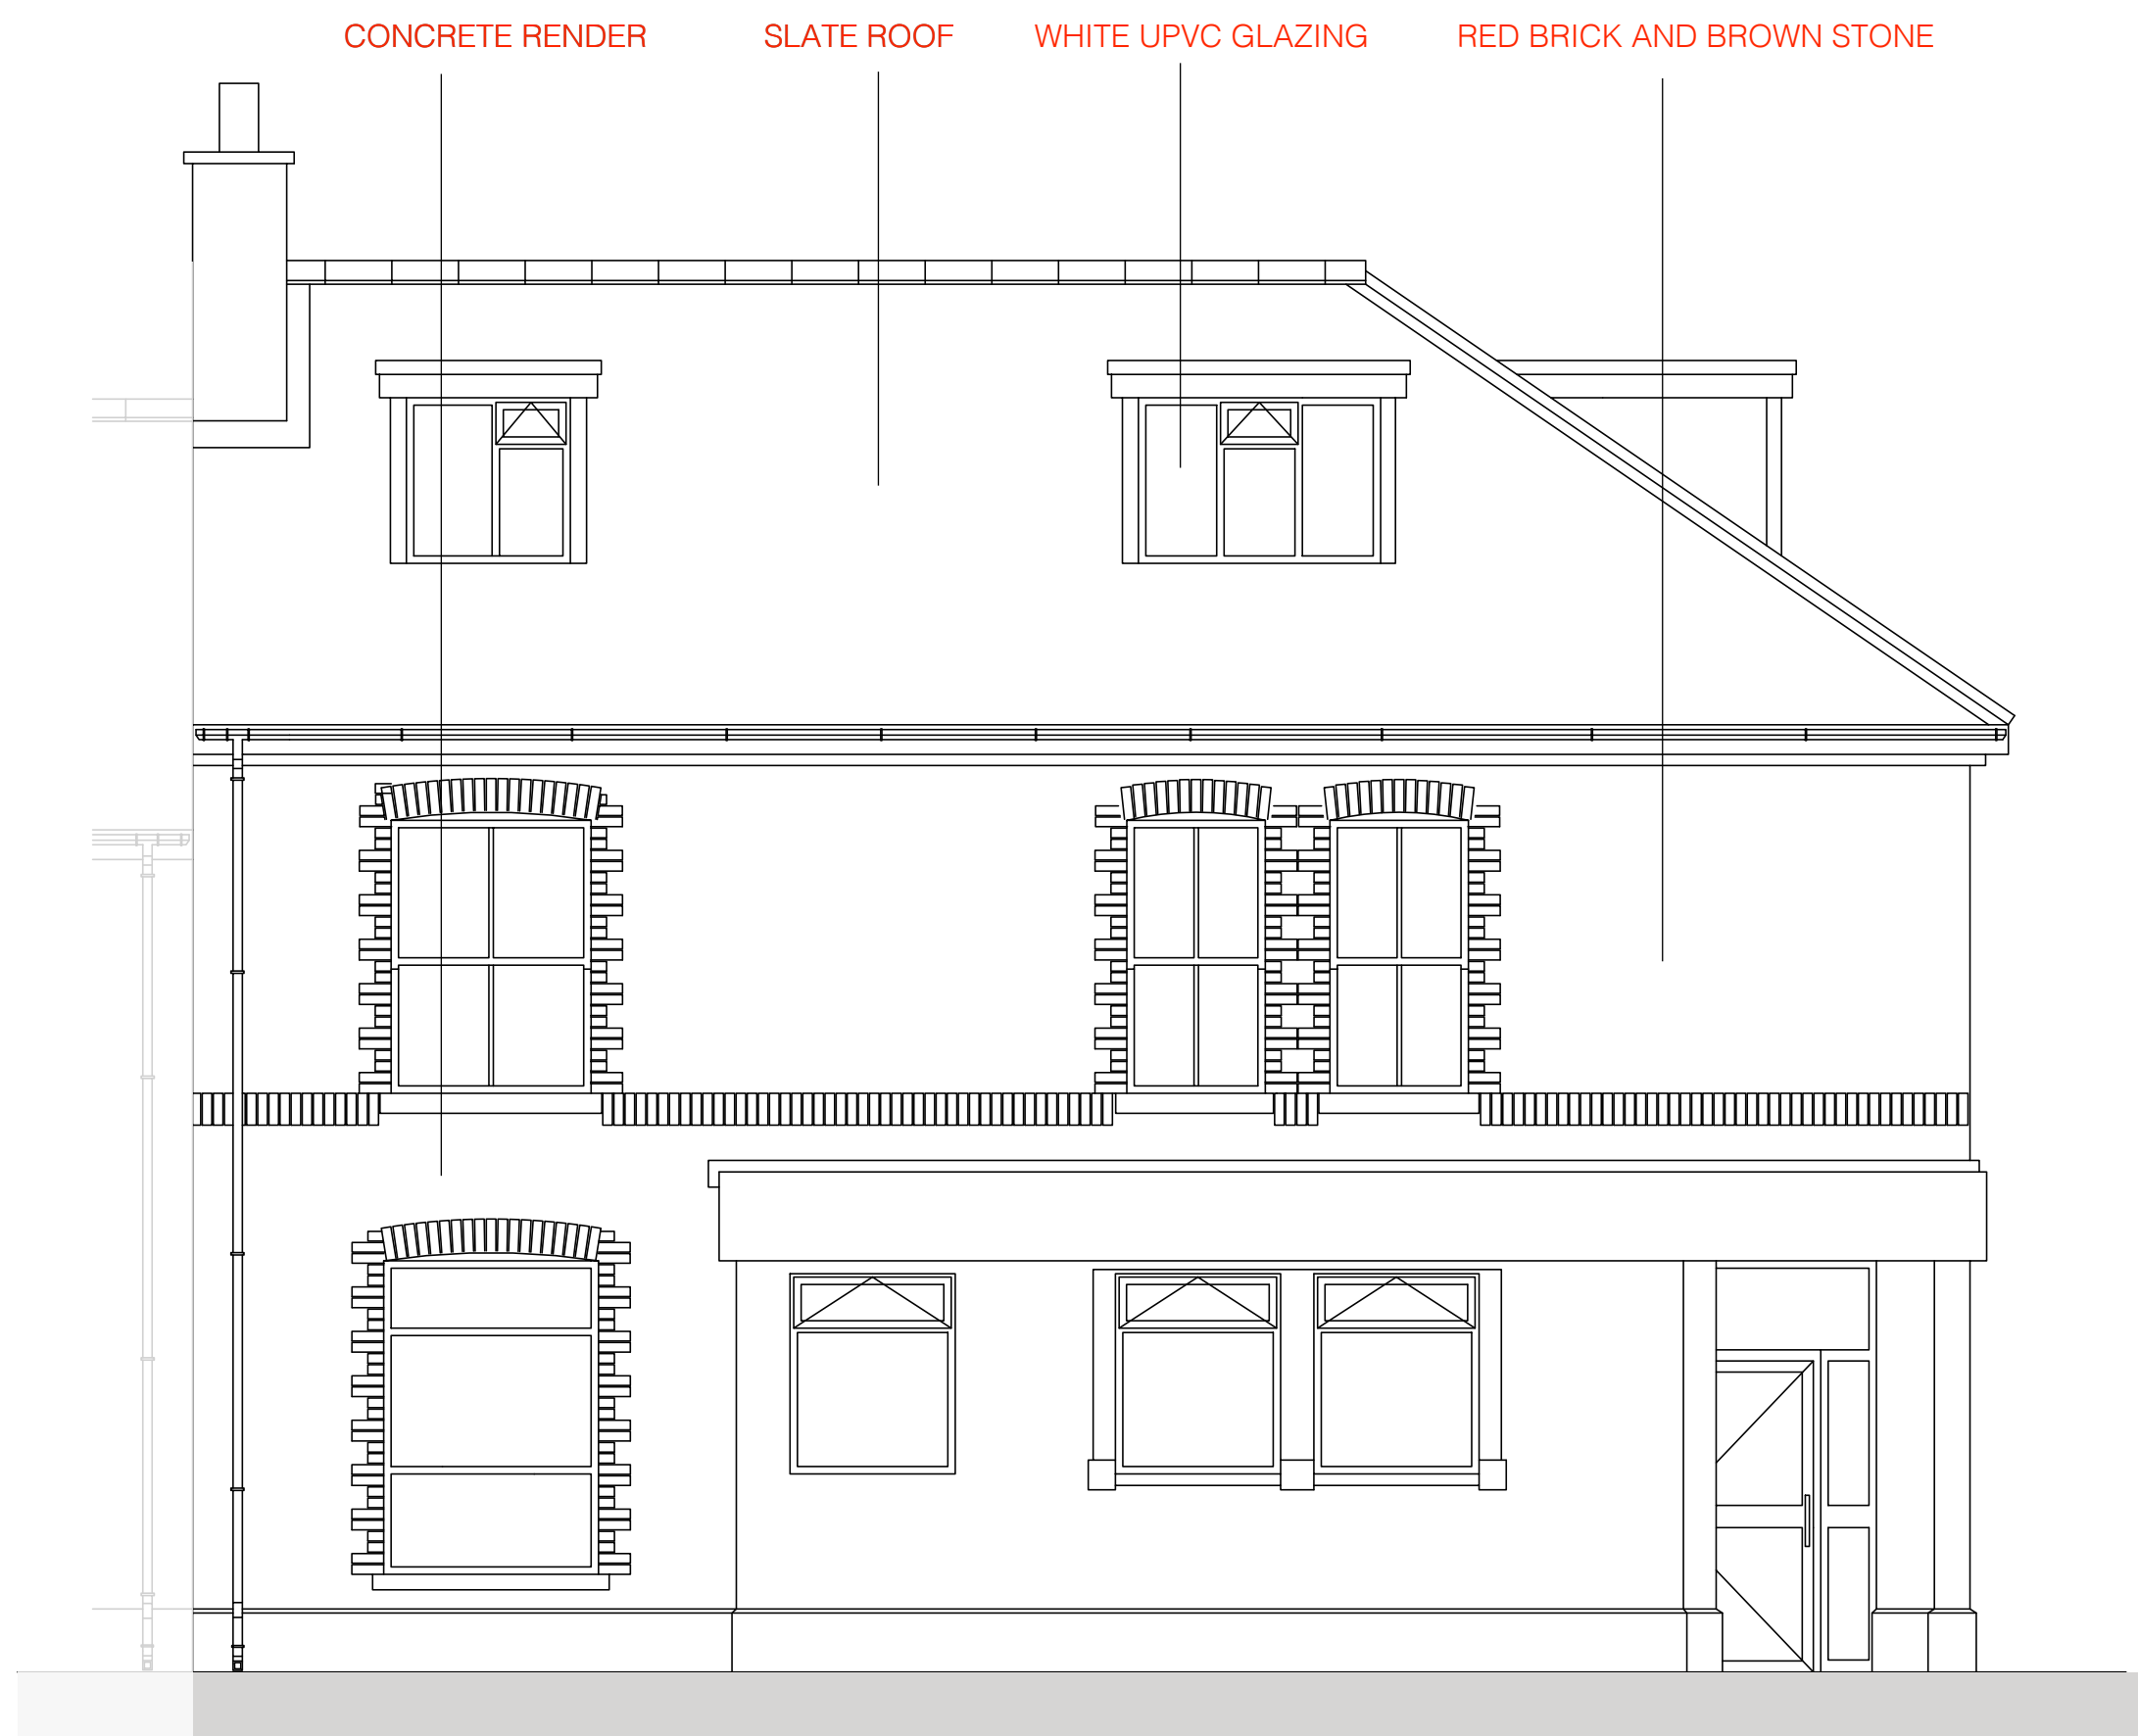

FRONT ELEVATION
NORTH WEST
1.50




REAR ELEVATION
SOUTH EAST
1.50

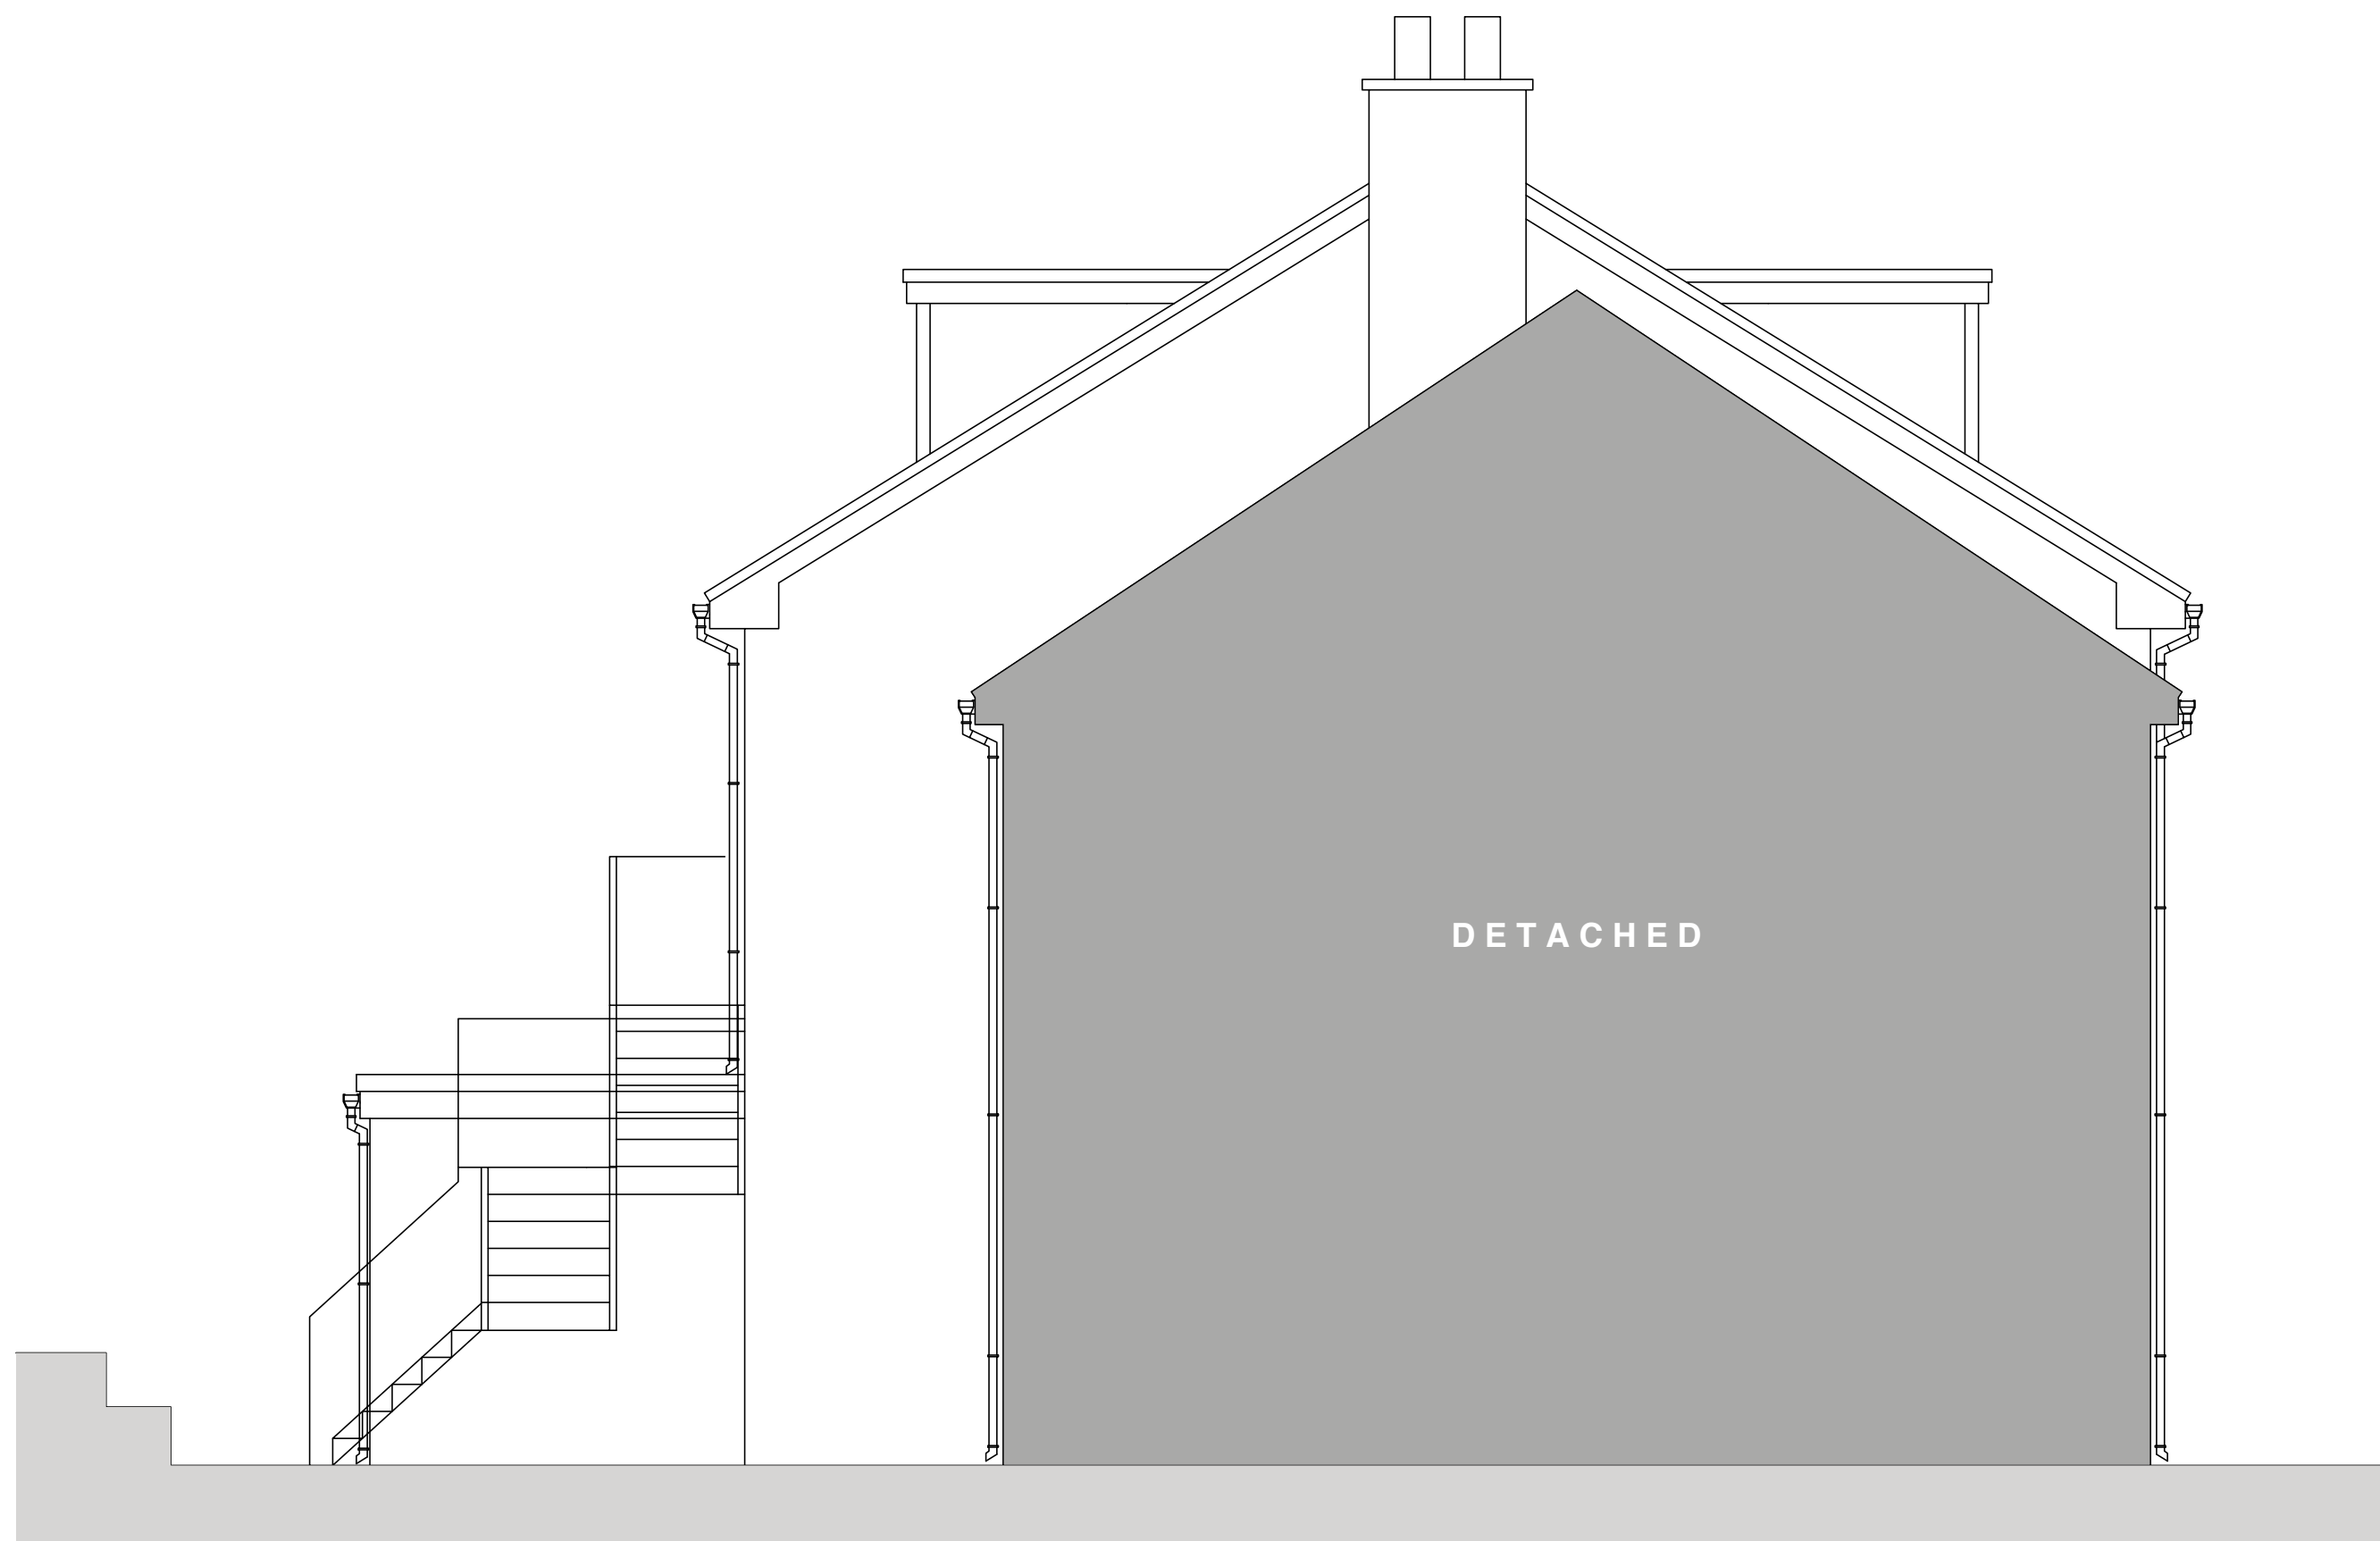

SIDE ELEVATION
EAST
1.50



SIDE ELEVATION
WEST WEST
1.50

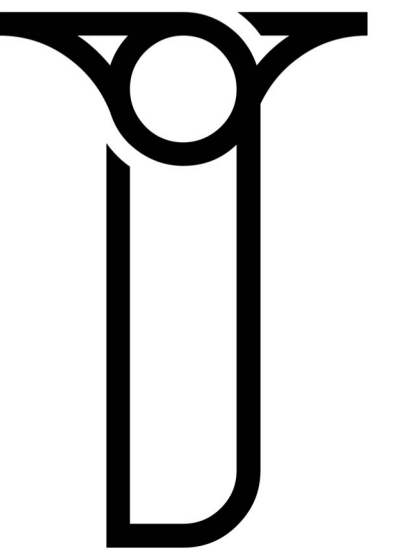

Tawe Architectural Design

ASSOCIATE 1
Christopher Woodley

Tawe Design Studio Swansea

Email : tawedesign.com
Telephone: 07808027287

CLIENT

Damian Evans
16 High Street,
Pontardawe,
Swansea,
SA84HU

PROJECT

INTERNAL ALTERATION ONLY
CHANGE OF USE

DRAWN BY

CDW

ISSUE

07/04/2021

RE-ISSUE

00/00/0000

DESCRIPTION

PROPOSED ELEVATIONS
SCALE 1.50

DRAWINGS NUMBER

06

A₁