




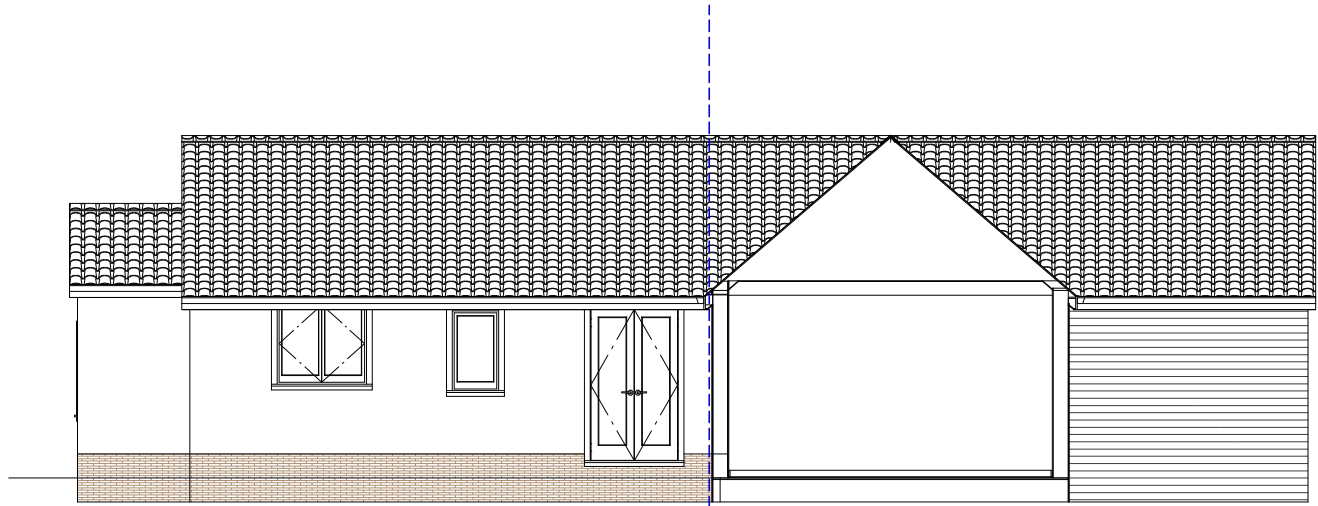


Existing rear elevation

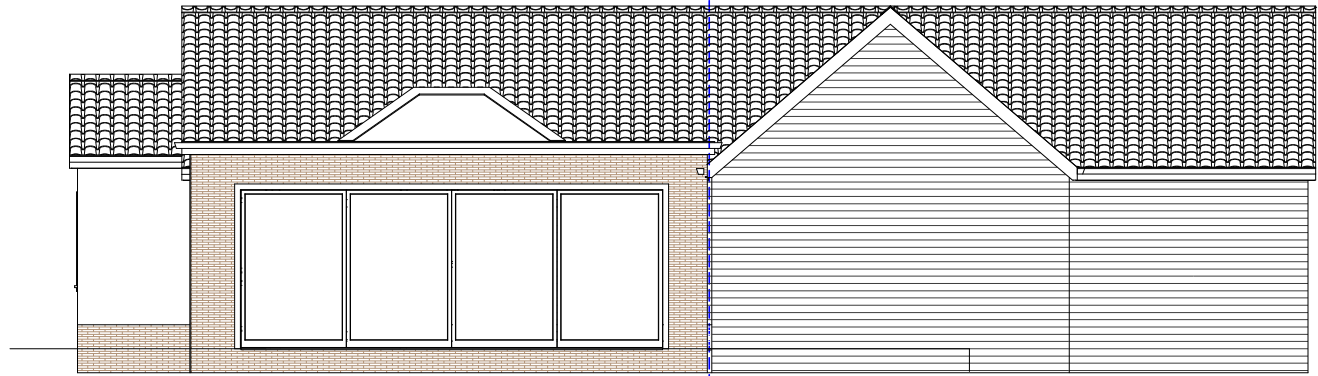


Proposed rear elevation

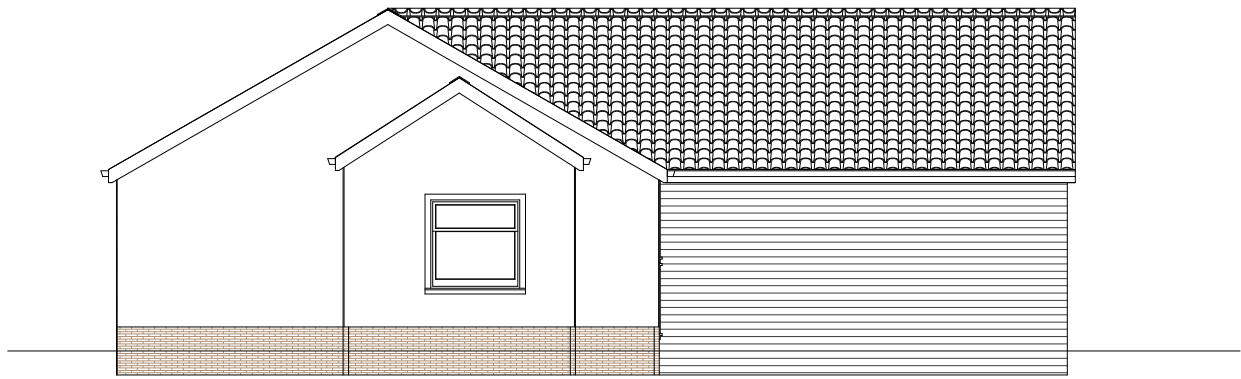


Existing side elevation

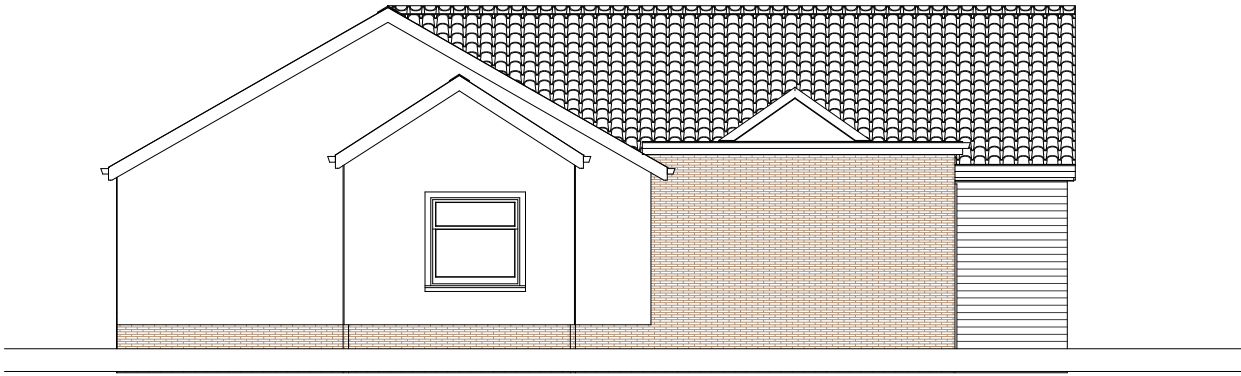


Proposed side elevation

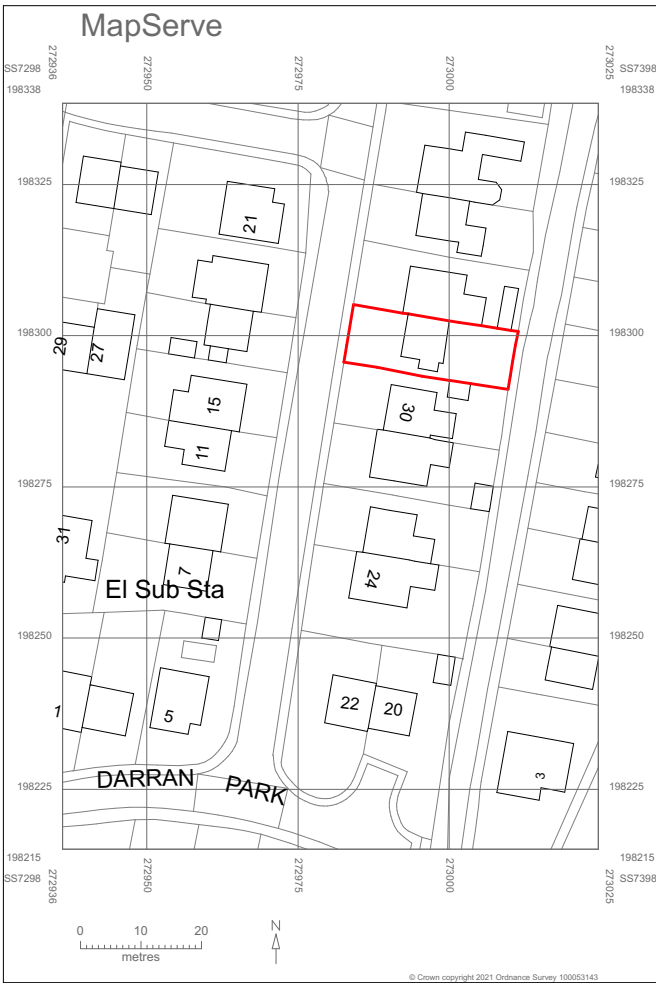

Location Plan 1:1250

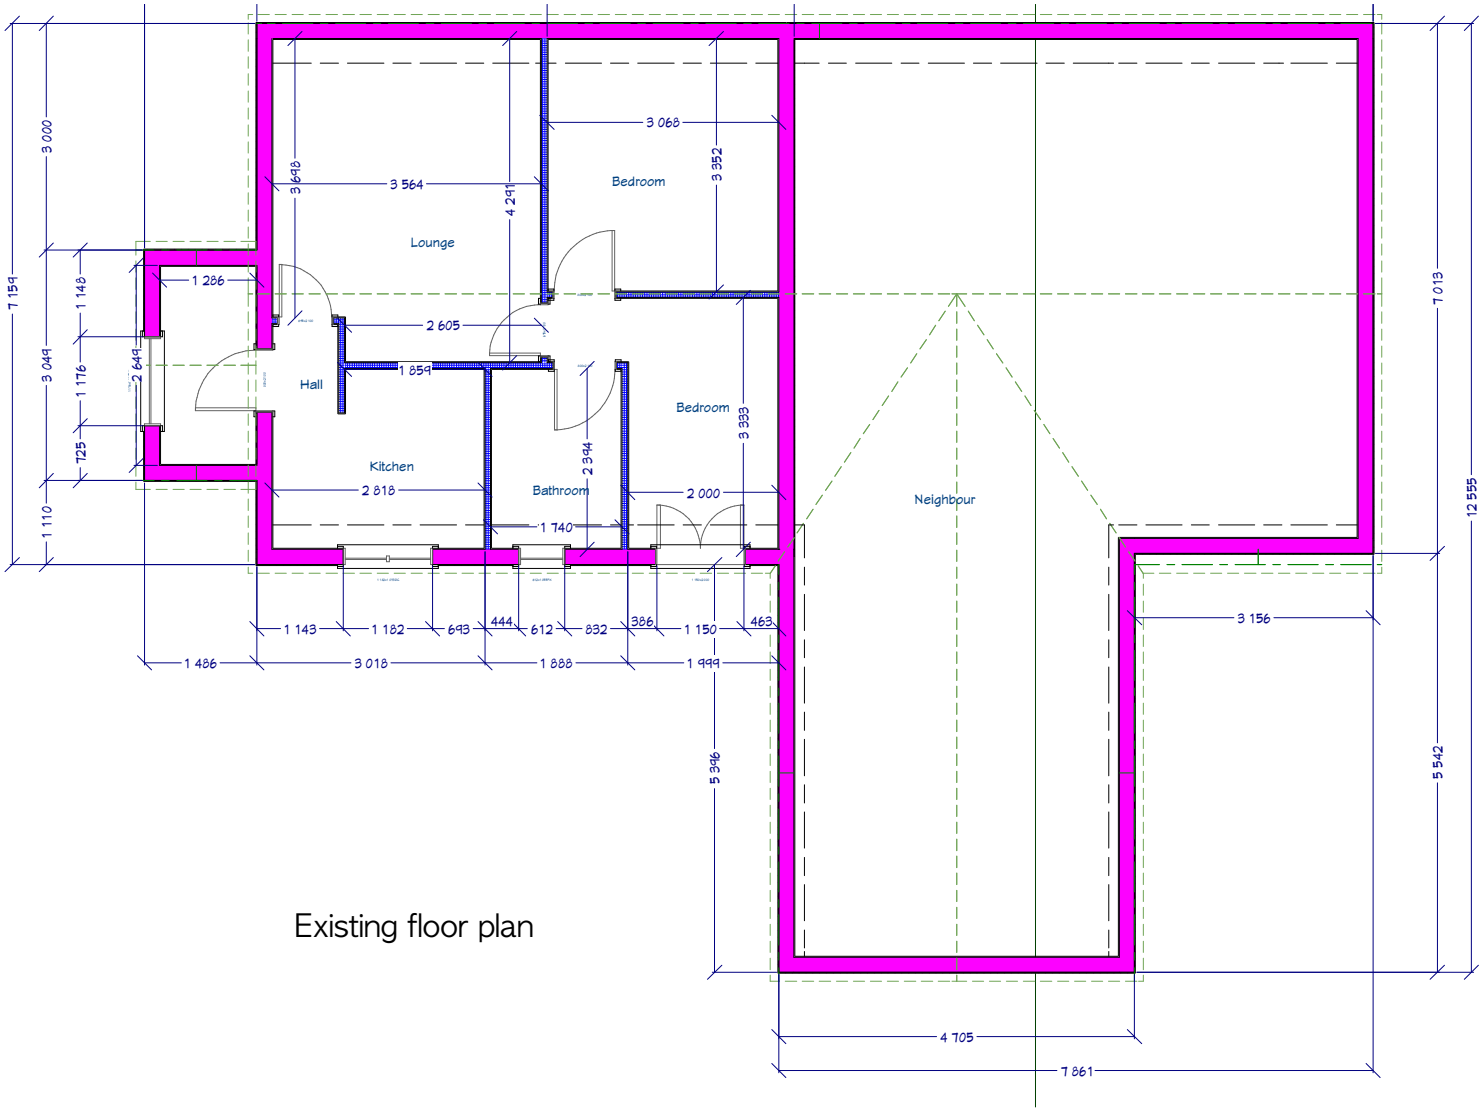

Existing floor plan

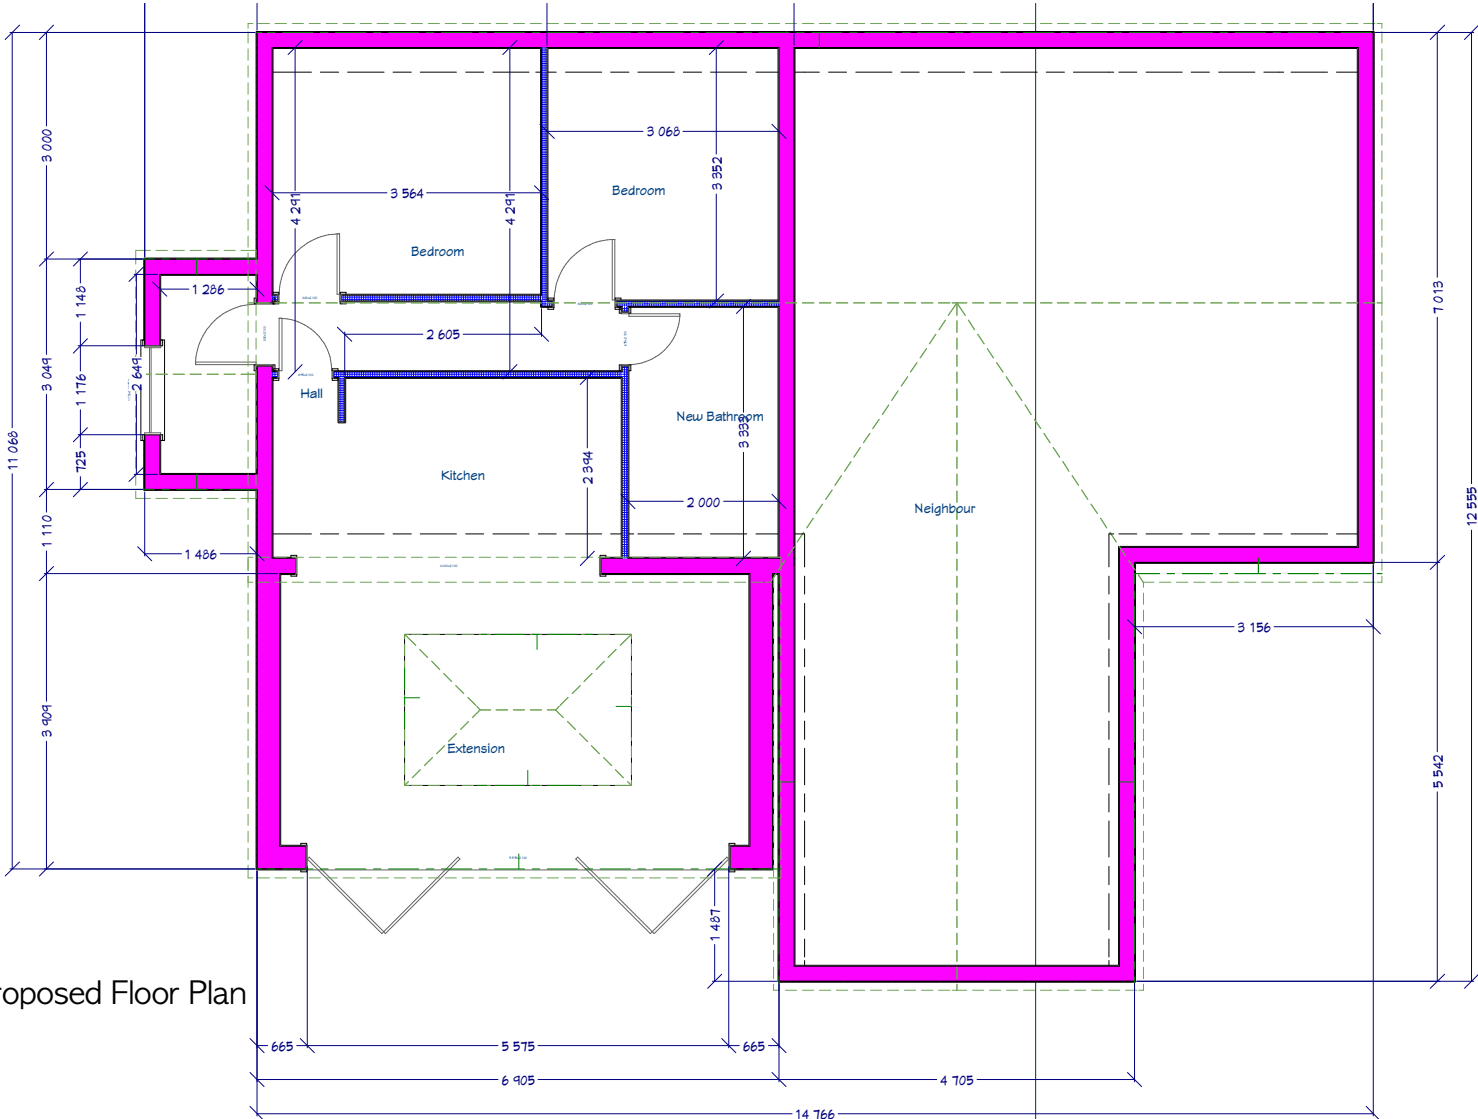

Proposed Floor Plan



Site Plan 1:500



Project Brief:	Drawing Title:	Client:
Single storey rear	Existing Plans	Andrew Browning

Scale	Paper size
1:100	A2

