


Chartered Architects
Chartered Building Surveyors
Interior Designers
CDM Services

Glentworth Court, Lime Kiln Close
Stoke Gifford, Bristol BS34 8SR
+44 (0)117 931 2062
www.kendallkingscott.co.uk

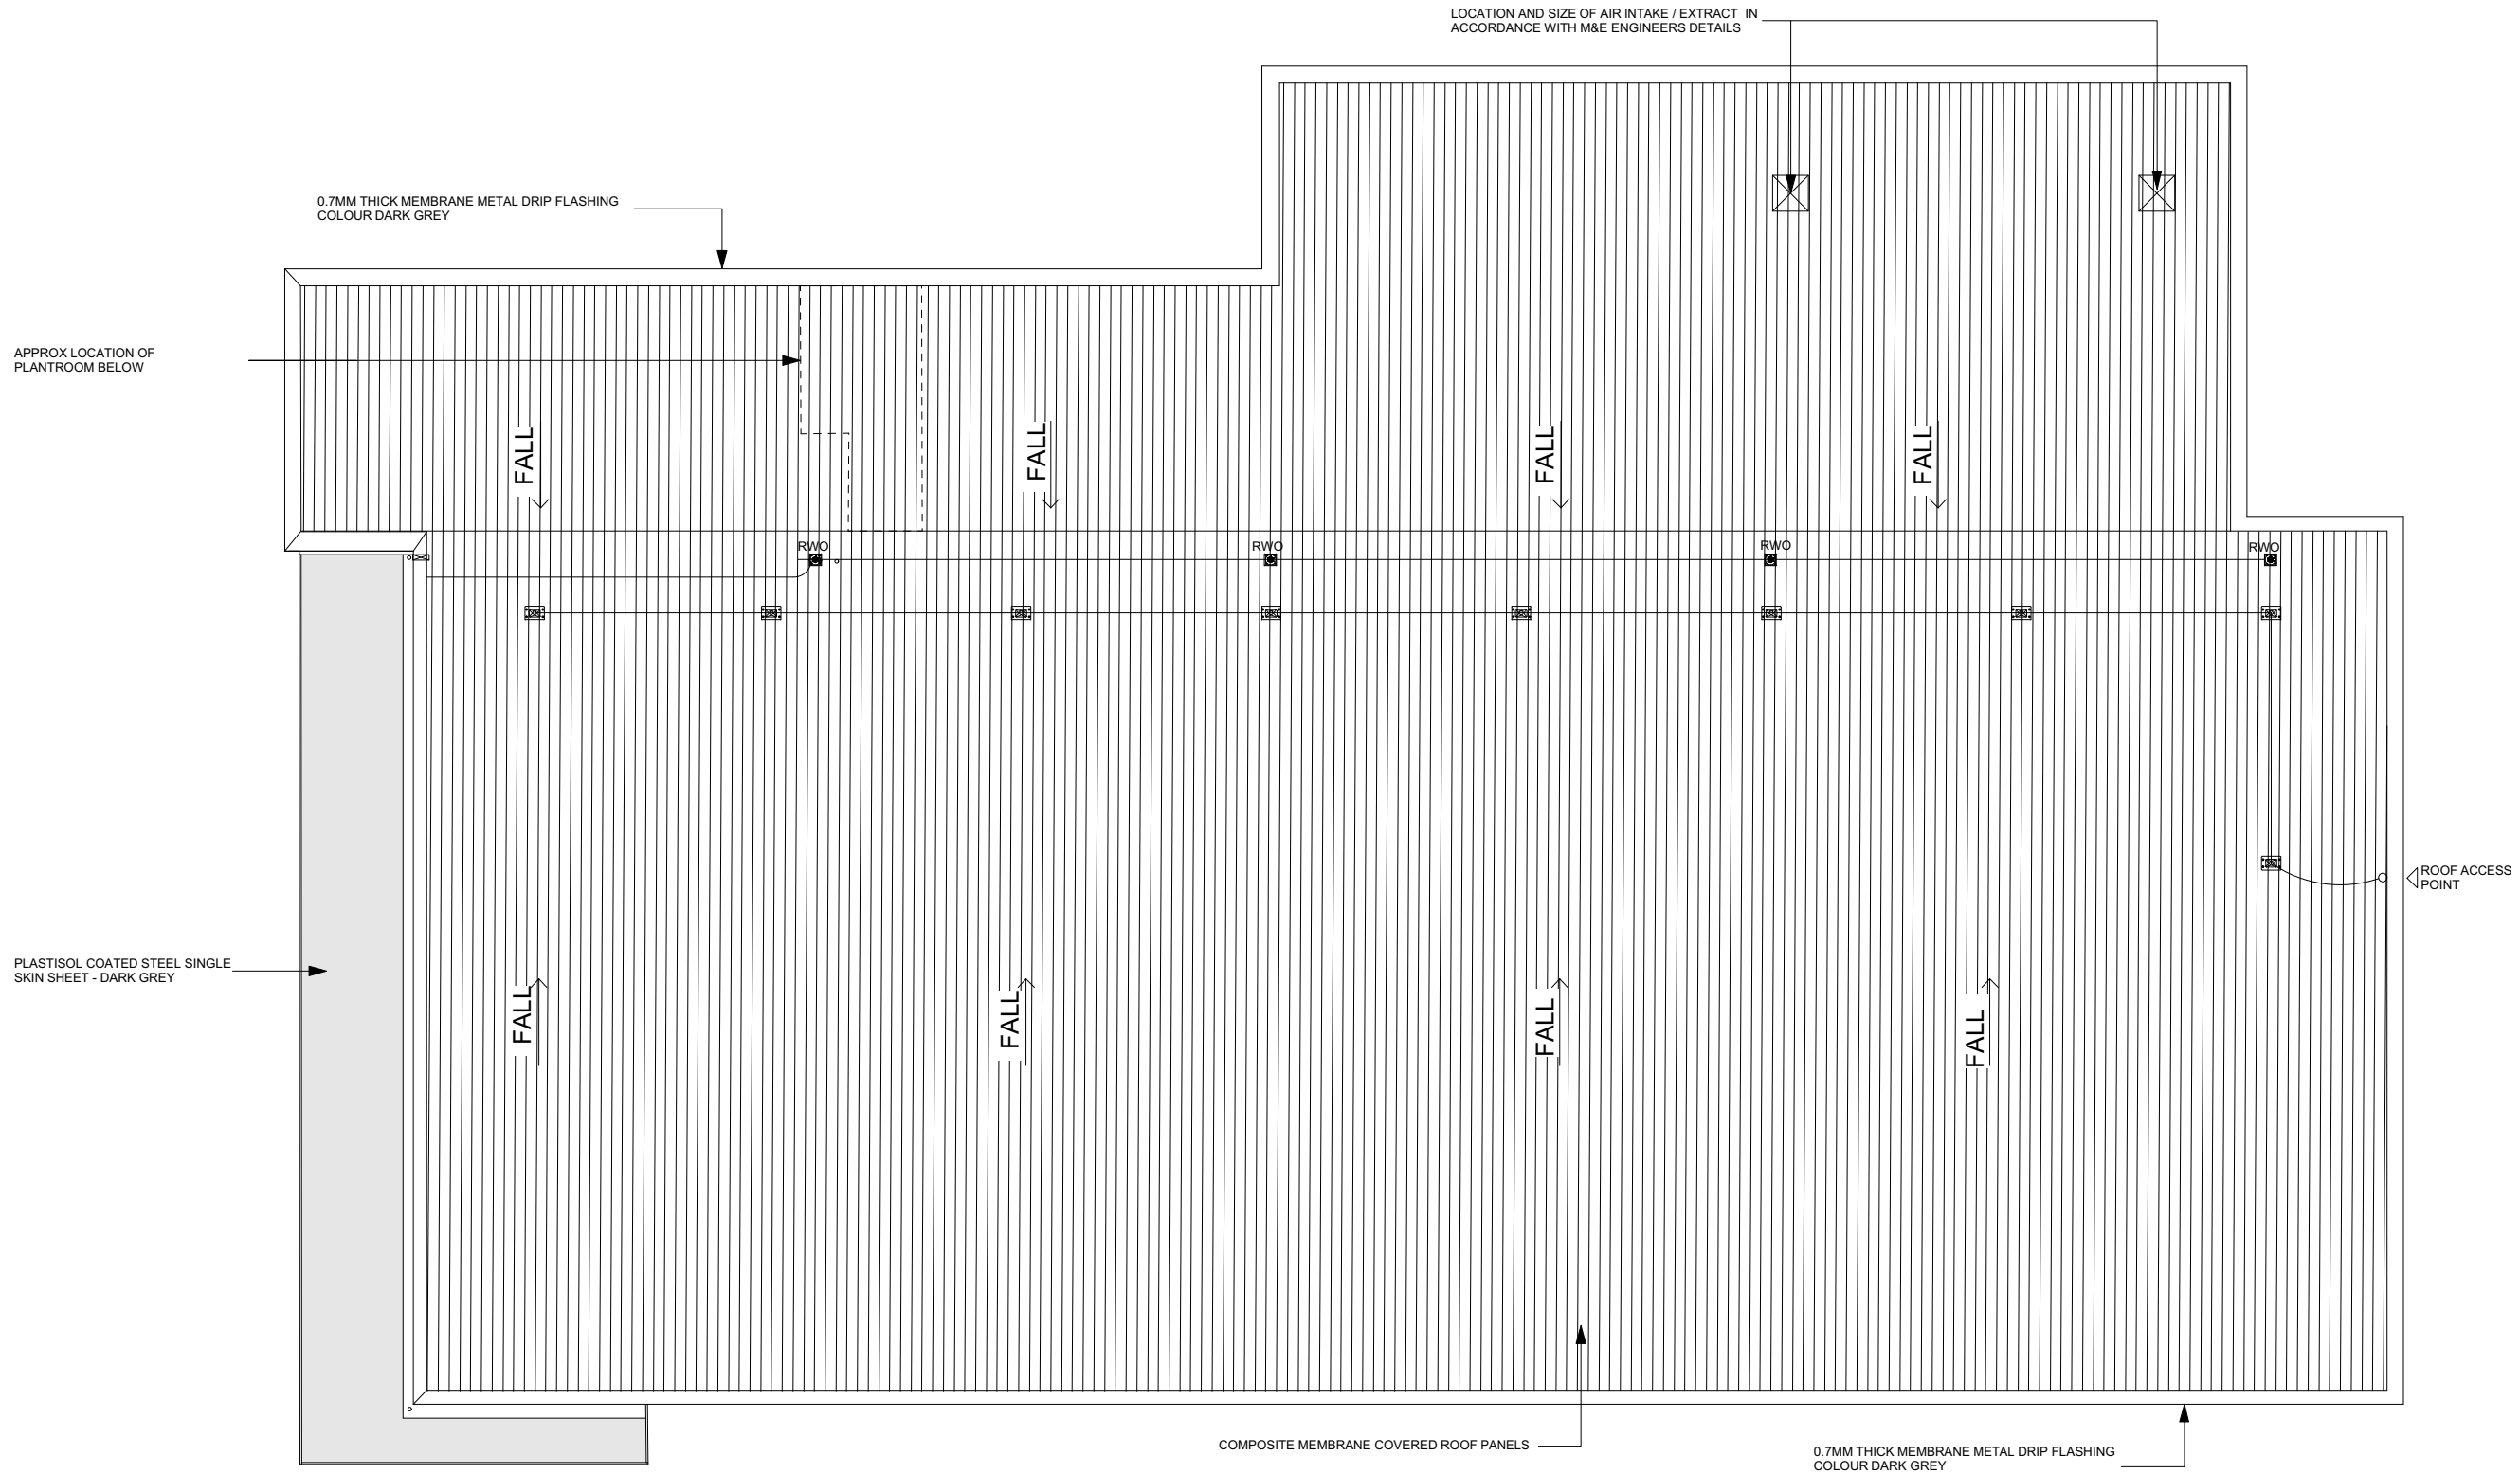

Project
Neath, Neath Abbey Road

Client
Aldi Stores Ltd.

Scale	Paper Size	Filename
1:200	A3	190487-1400 Proposed Site Plan.vwx
© Copyright Do not scale this drawing		

P2	19/01/21	KH JS	Canopy adjacent to external lobby revised to fit with scheme.
----	----------	-------	---

Rev	Date	By	Ap	Note
-----	------	----	----	------

Drawing Title
Roof Plan

Project Number	Drawing Number	Revision
----------------	----------------	----------

190487-1402	P2
-------------	----

Date	Drawn	Checked	Status
22/08/19	HB	NR	PLANNING

Check all dimensions and levels on site

Only to be used on the site for which designed. The electronic transmission of designs/information contained in this drawing is carried out entirely at the User's risk and Kendall Kingscott Ltd. will have no liability for any errors or inaccuracies arising therefrom. The production of amended or updated information from the said designs/information by the User is entirely the responsibility of the User and Kendall Kingscott Ltd. shall have no responsibility in respect thereof whatsoever.