


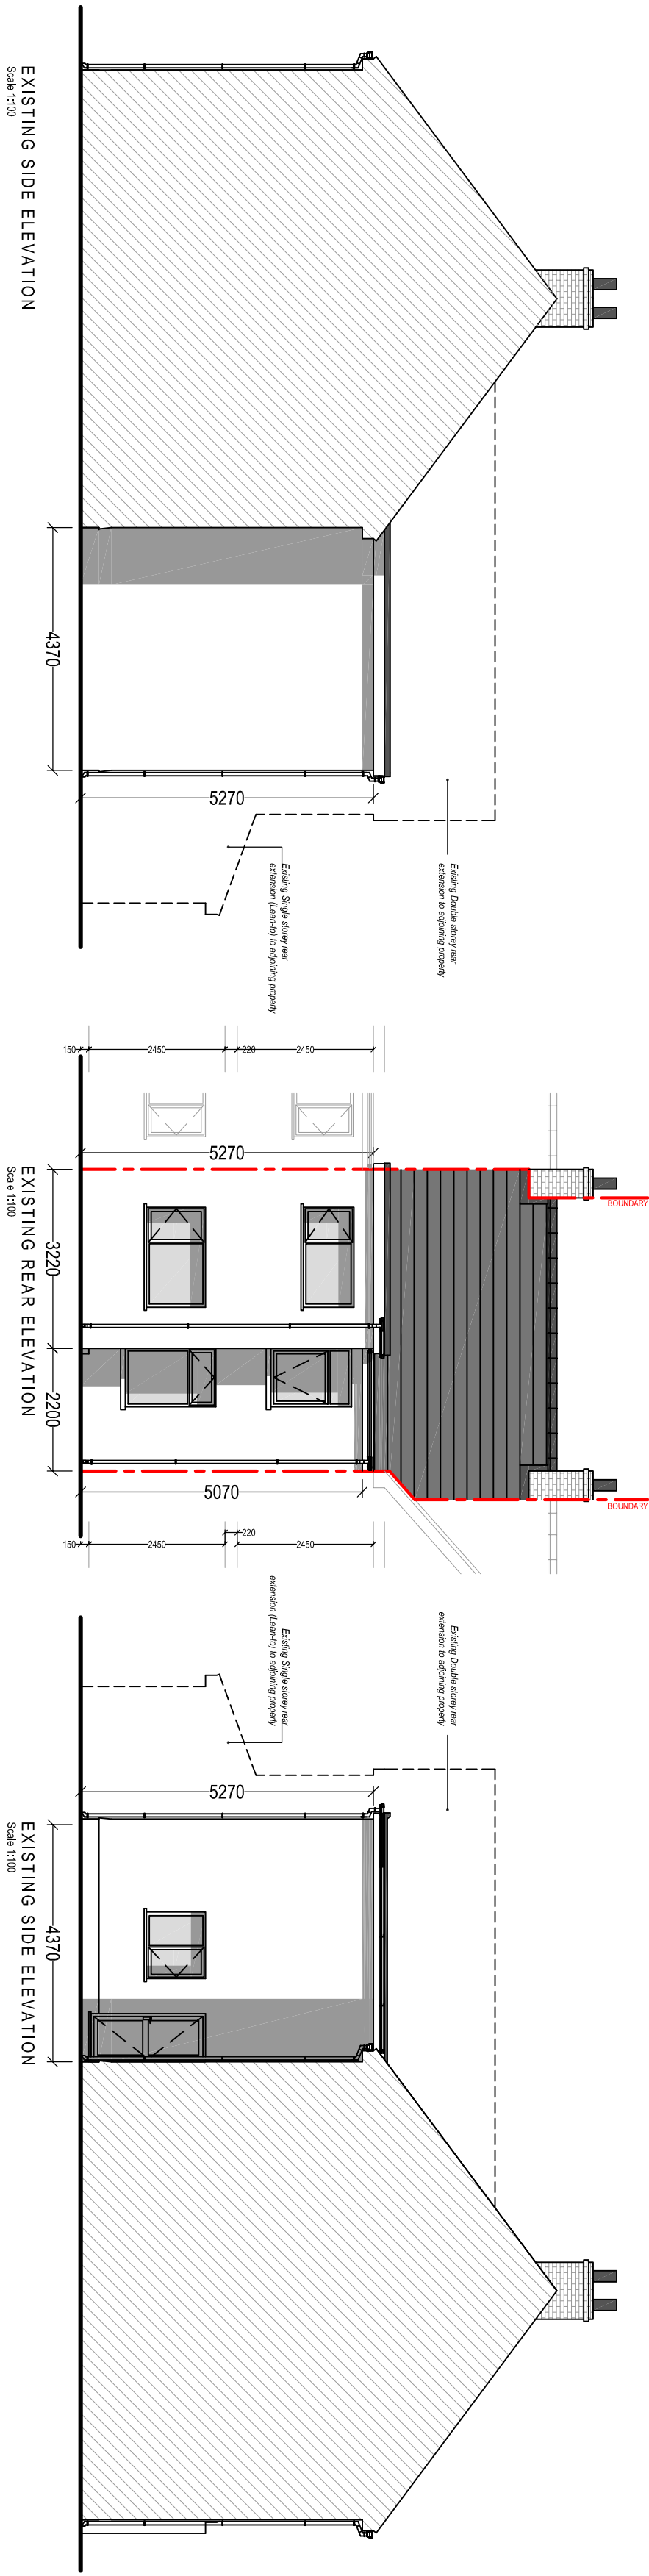

Client:

Mr & Mrs. T. Field  
10 Cadouxon Terrace (Main Road)  
Cadouxon  
Neath  
SA10 8BR

Project Title:

PROPOSED FIRST FLOOR  
REAR EXTENSION AND  
DETACHED GARAGE TO  
REAR GARDEN

General Notes:  
1. Drawings are for information only.  
2. Dimensions are given in millimetres unless otherwise stated.  
3. Drawings are not to be used for construction without the written consent of the architect.

Drawing Issues:

## PLANNING

Drawing Title:

EXISTING ELEVATIONS & FLOOR PLANS

|             |            |             |            |
|-------------|------------|-------------|------------|
| Drawing No: | 003        | Revision:   | B          |
| Date:       | 30-04-2020 | Revised:    | 24-05-2021 |
| Scale/Up:   | 1:100      | Paper Size: | A2         |



**Cwm Planning & Design Ltd.**  
(Architectural and Drafting Services)