



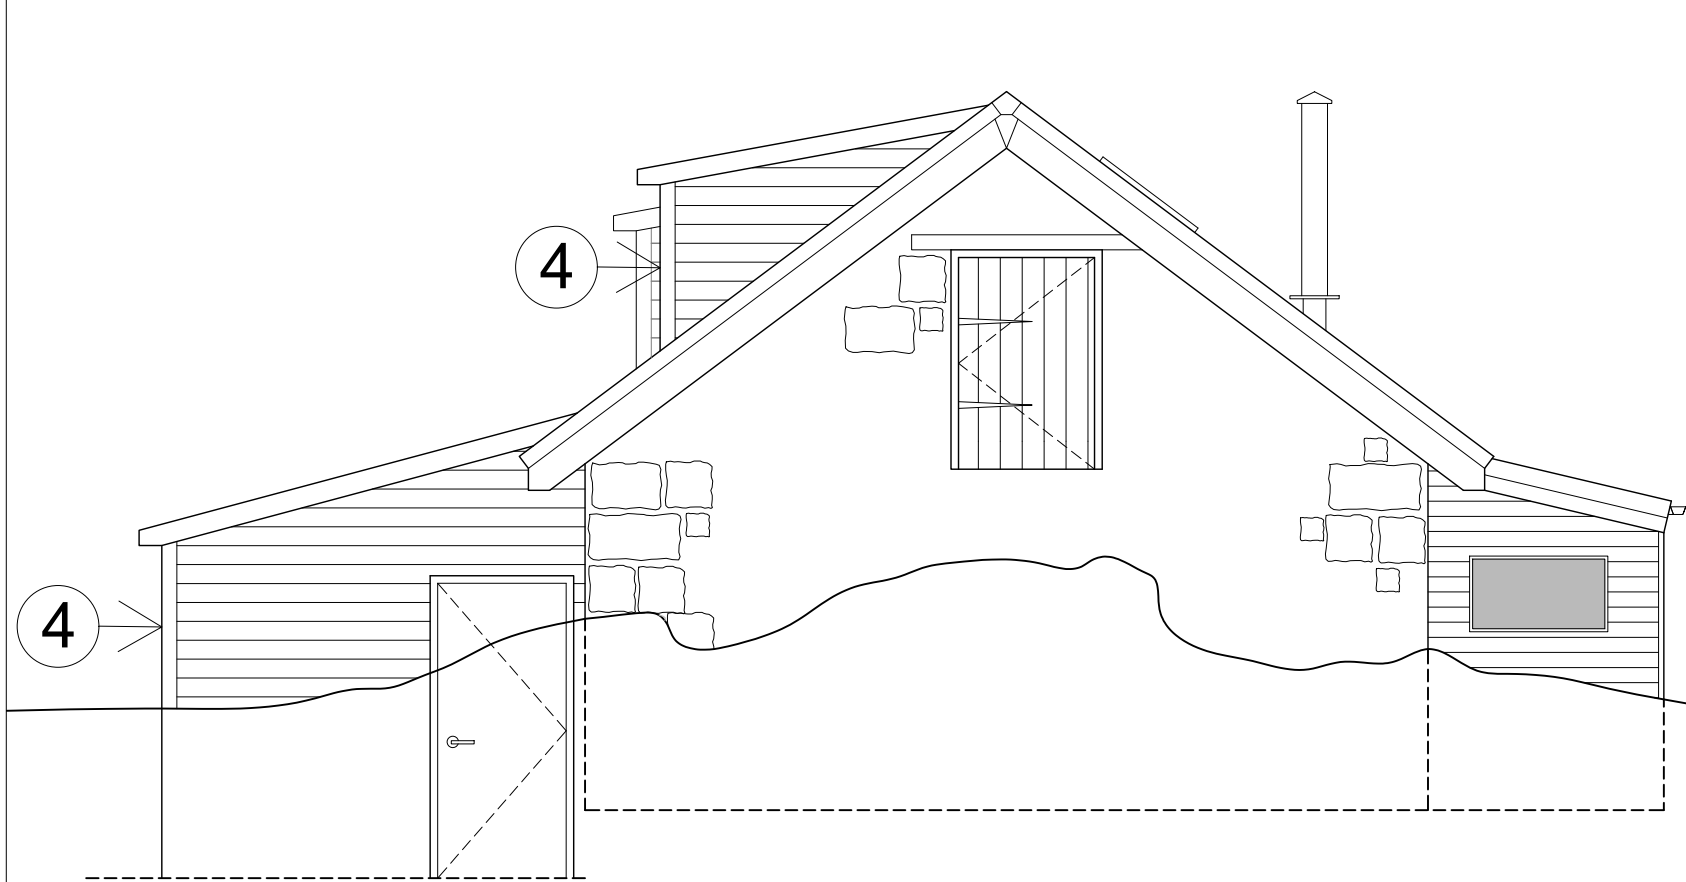


PROPOSED SIDE ELEVATION  
scale 1:50 @ A2

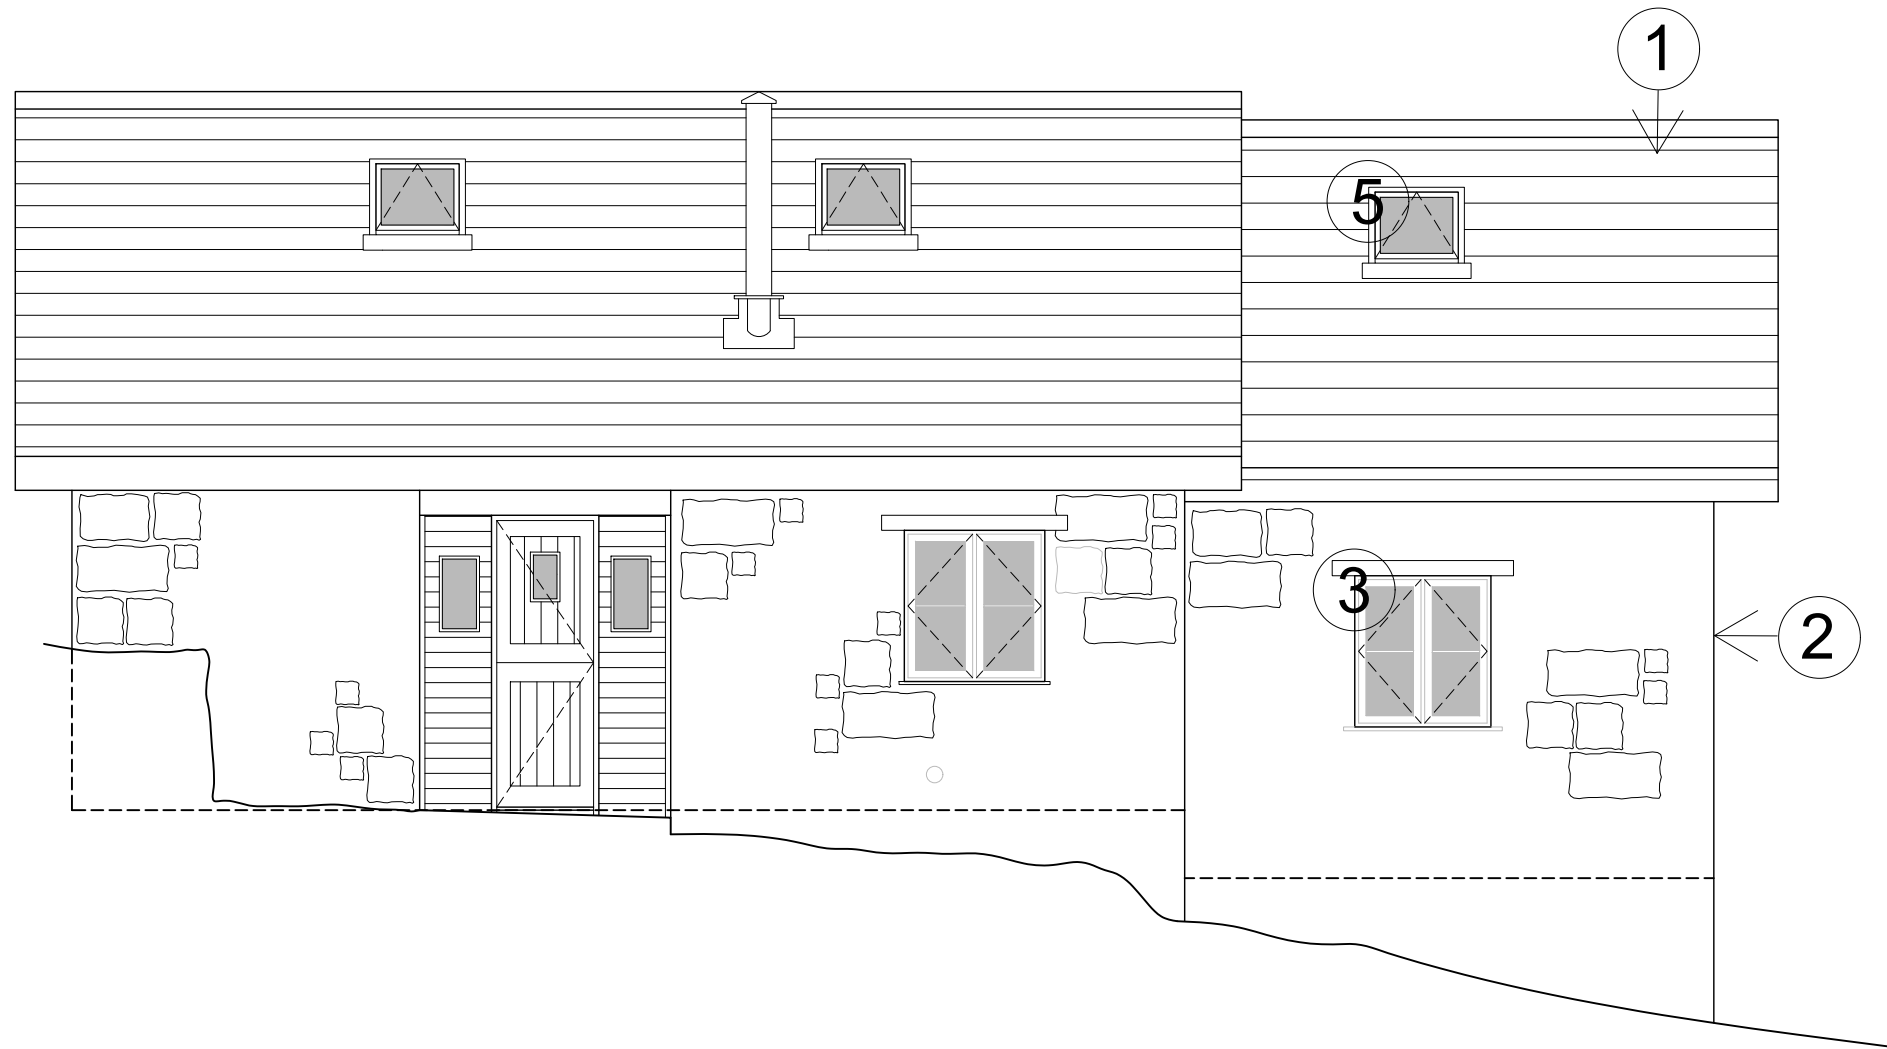


PROPOSED FRONT ELEVATION  
scale 1:50 @ A2

FINISHES KEY

- 1 - Concrete roof tiles to match existing.
- 2 - Stone walls/cladding to match existing.
- 3 - UPVC windows.
- 4 - Horizontal T&G cladding.
- 5 - Skylight to match existing.

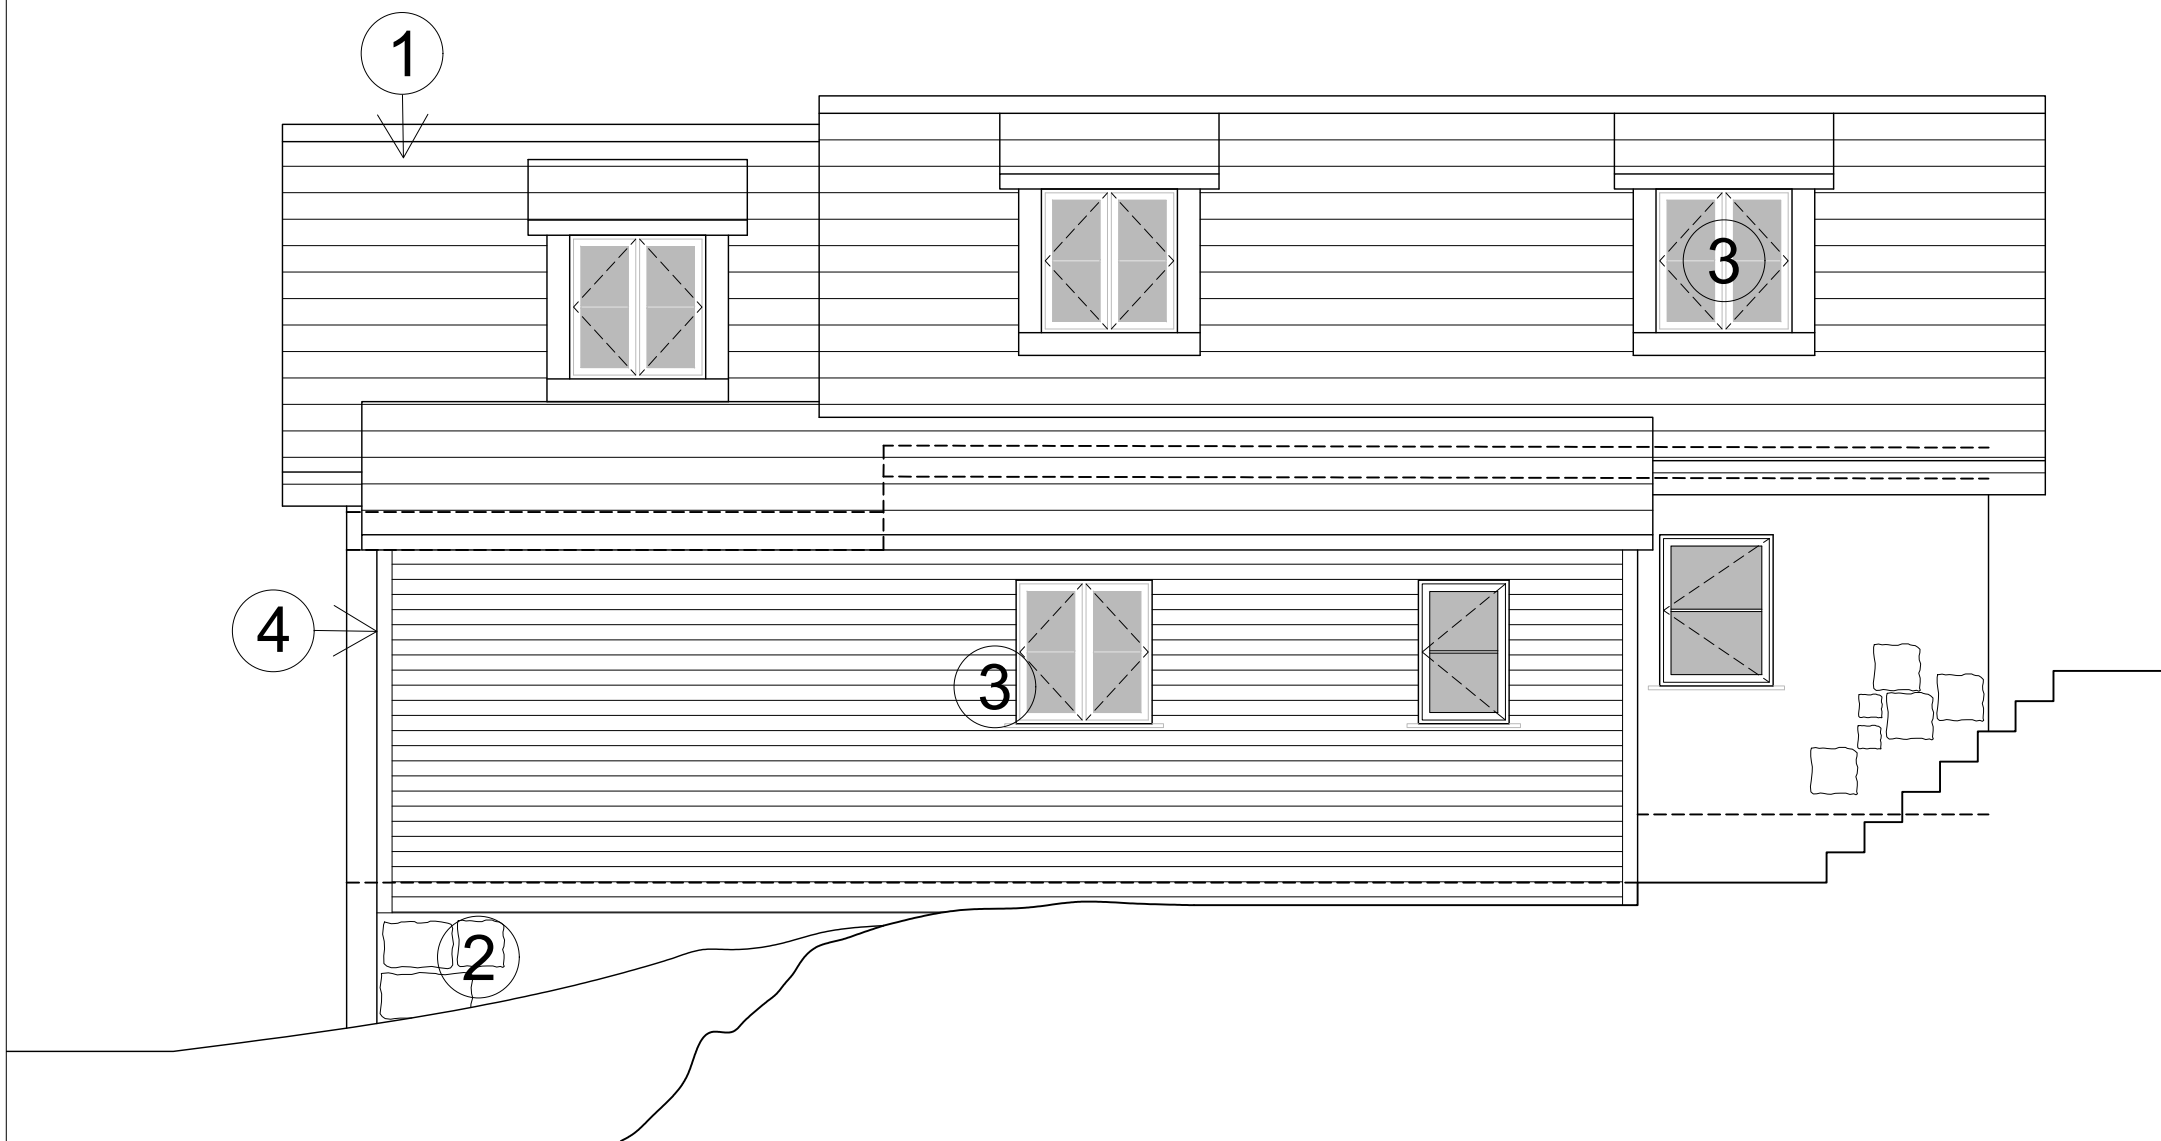


PROPOSED REAR ELEVATION  
scale 1:50 @ A2

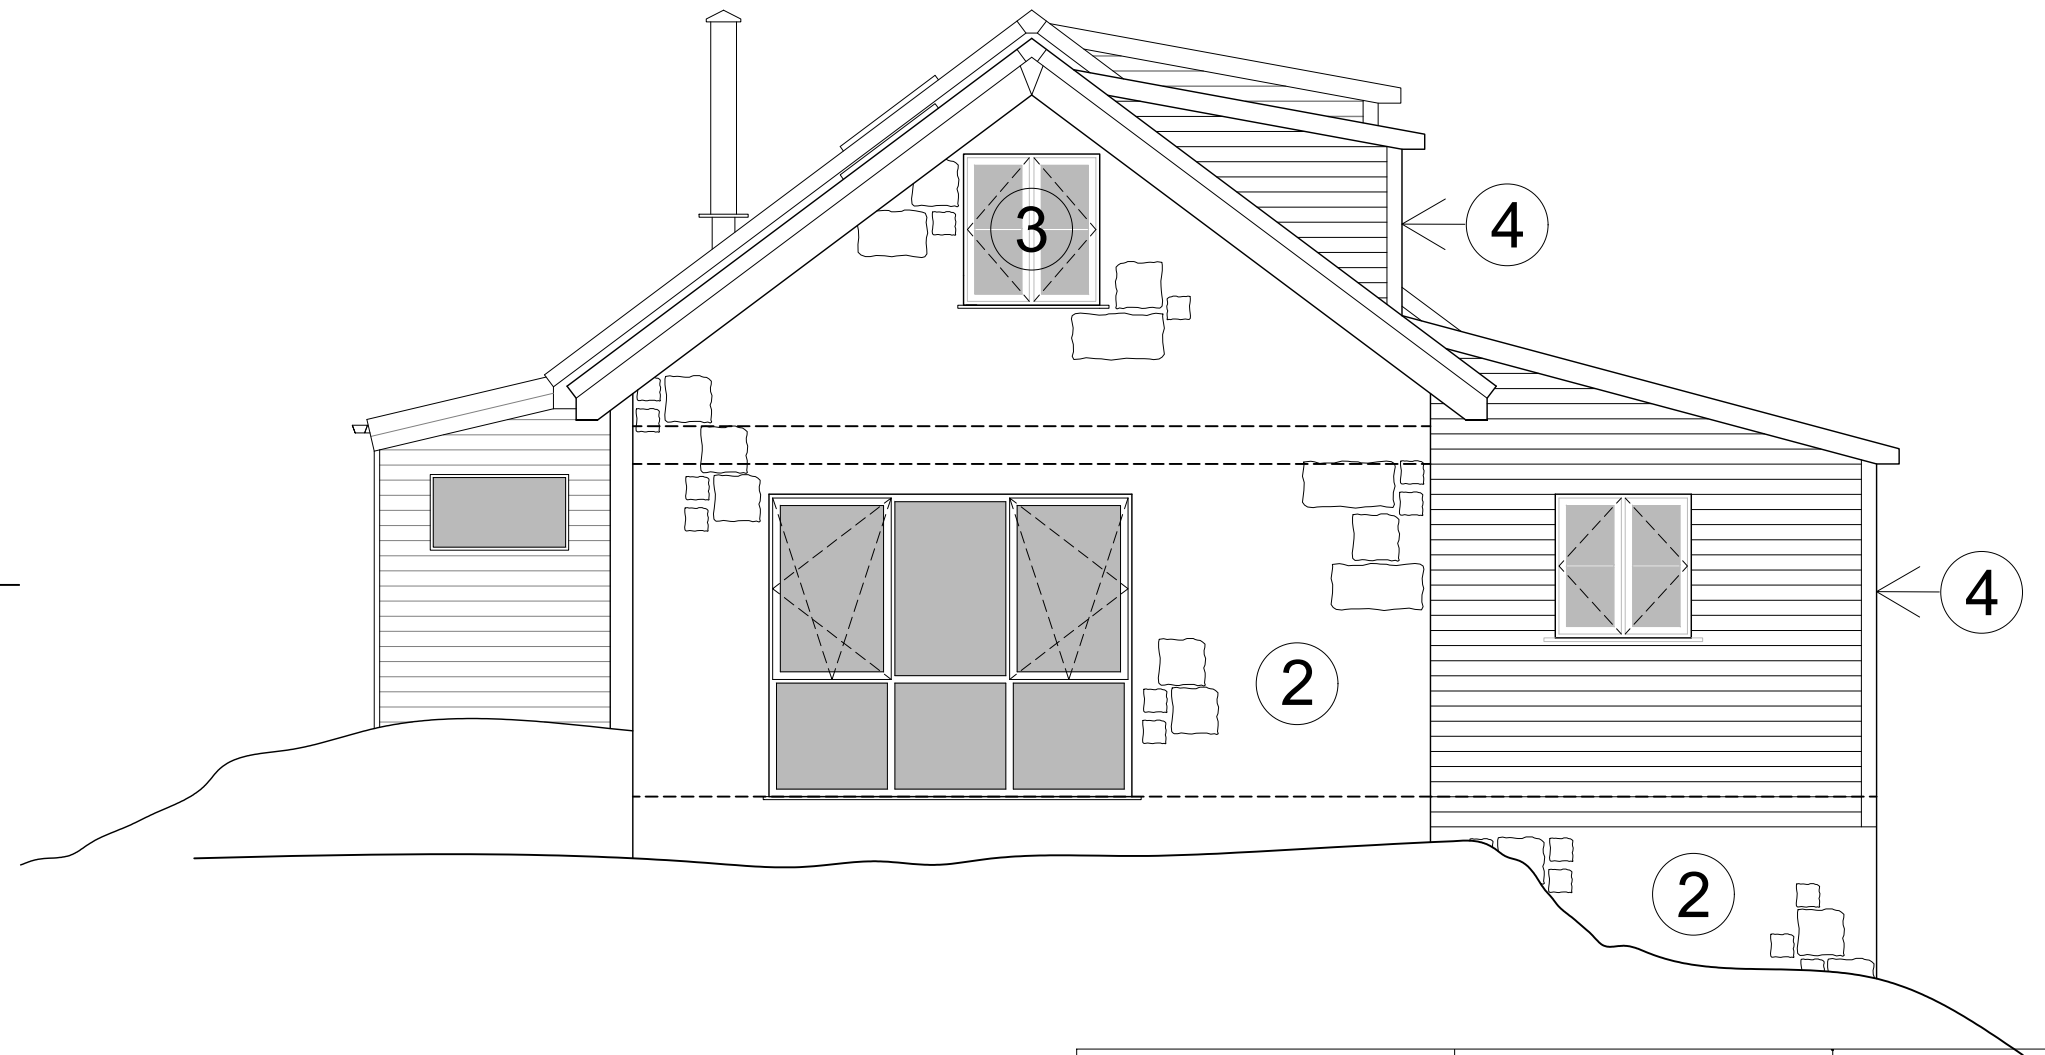

PROPOSED SIDE ELEVATION  
scale 1:50 @ A2

|   |                       |                     |     |
|---|-----------------------|---------------------|-----|
| JOB: Barn   |                       | CLIENT: Mair Davies |     |
| ADDRESS: Cilybebyll, Pontardawe   |                       |                     |     |
| TITLE: PROPOSED ELEVATIONS SHEET 1   |                       |                     |     |
| SYSTEM No: A-G/Barn Conv/CAD/1315-21-A   | DATE: 01.02.2021      | DRW-No.             | Rev |
| JOB No: 1315-21   | Checked by:           | 05                  | B   |
| SCALES: A2@1:50/A4@1:100   | DRAWN BY: Matt Bailey |                     |     |
| REVISIONS DESCRIPTION:<br>A - Amendments following Pre-App advice and client comments. 09.04.21 - DN<br>B - Further amendments following client comments. 07.06.21 - DN   |                       |                     |     |
|   |                       |                     |     |
| ALL DIMENSIONS TO BE CHECKED ON SITE: Contractor to check and verify all building and site dimensions. The contractor is to comply in all respects with the current Building Regulations whether specifically stated on this drawing or not. This drawing must be read and checked against any other specialist drawing provided. |                       |                     |     |

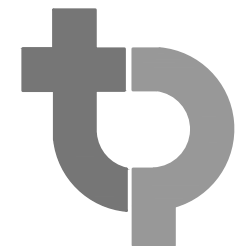

Thomas Parry Design  
The Old Sketty Coach House,  
21 Gower Road, Sketty  
Swansea, SA2 9BX  
t: 01792 290755  
e: design@thomasparry.co.uk  
w: www.thomasparry.co.uk

© COPYRIGHT THOMAS PARRY DESIGN