


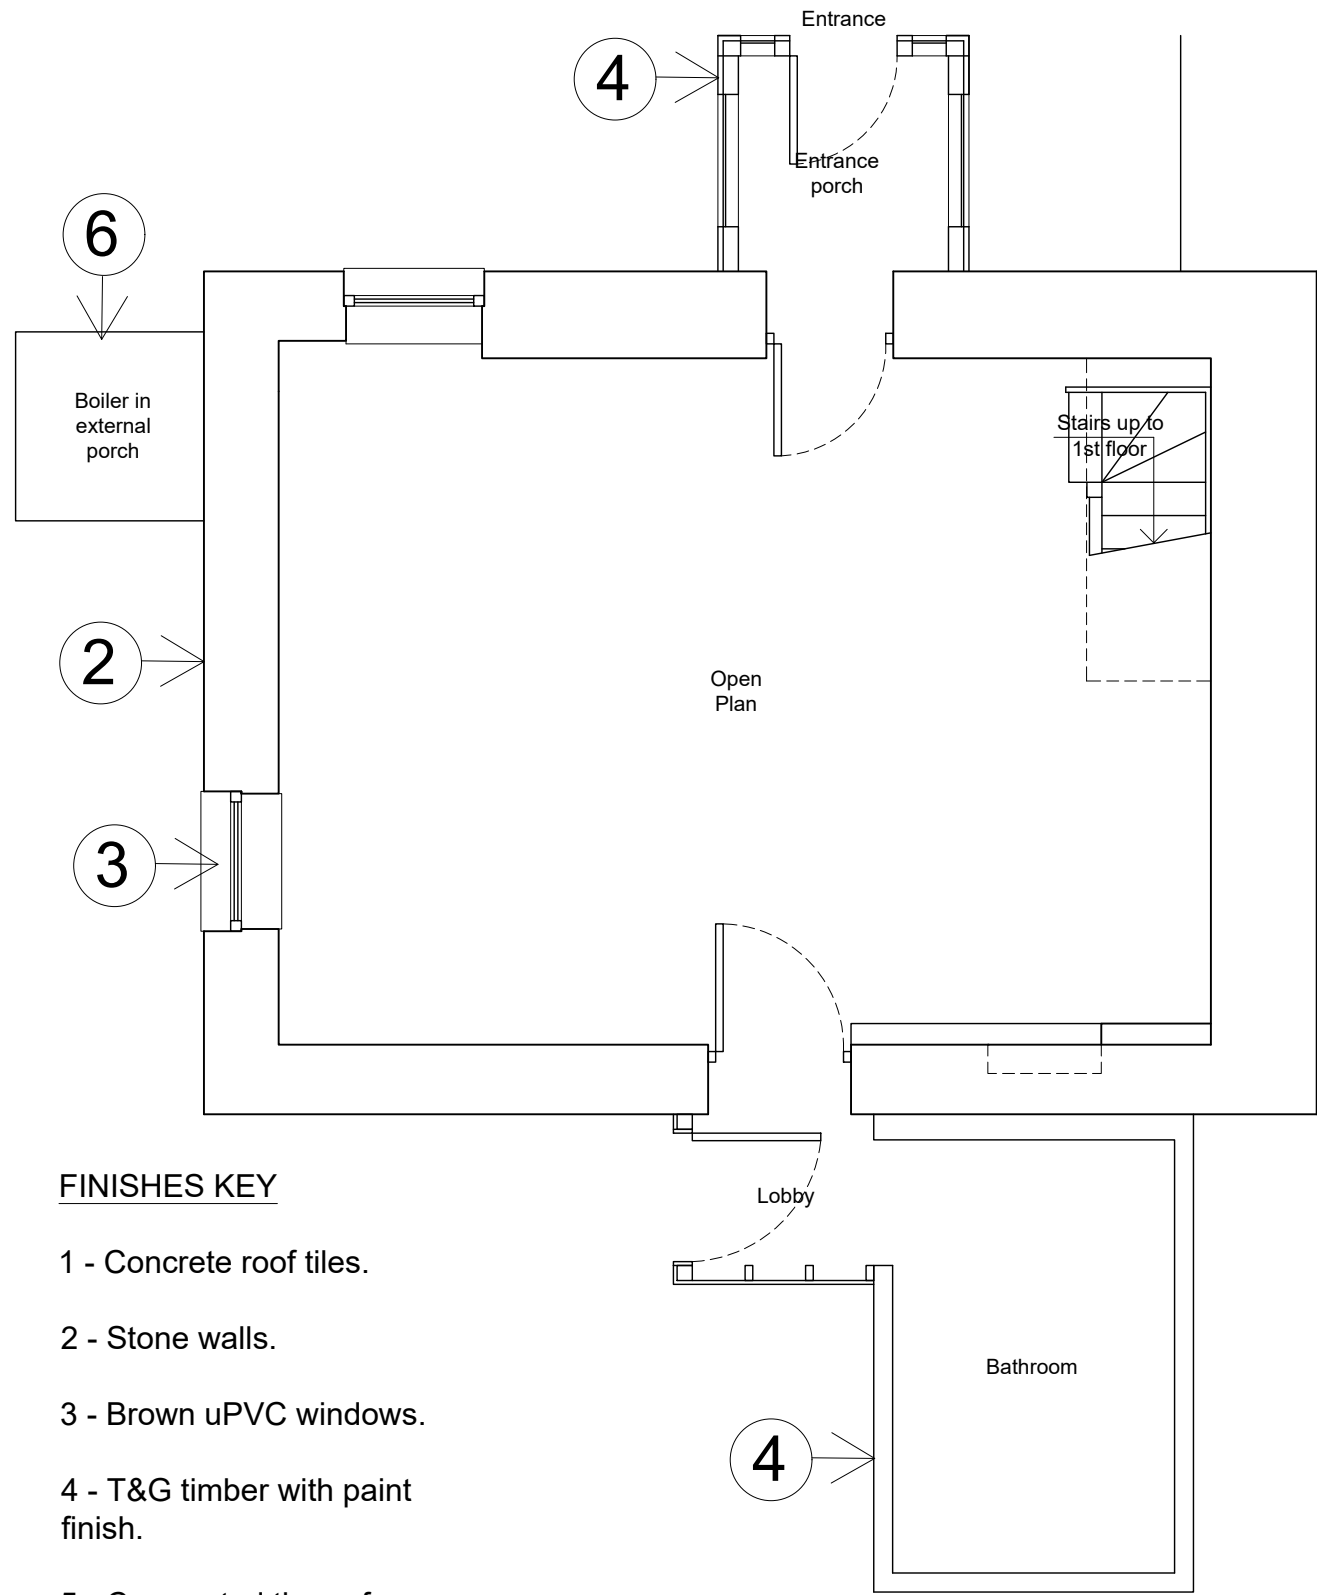


FINISHES KEY

- 1 - Concrete roof tiles.
- 2 - Stone walls.
- 3 - Brown uPVC windows.
- 4 - T&G timber with paint finish.
- 5 - Corrugated tin roof.
- 6 - Plywood enclosure for current gas boiler


EXISTING GROUND FLOOR PLAN

scale 1:50 @ A2

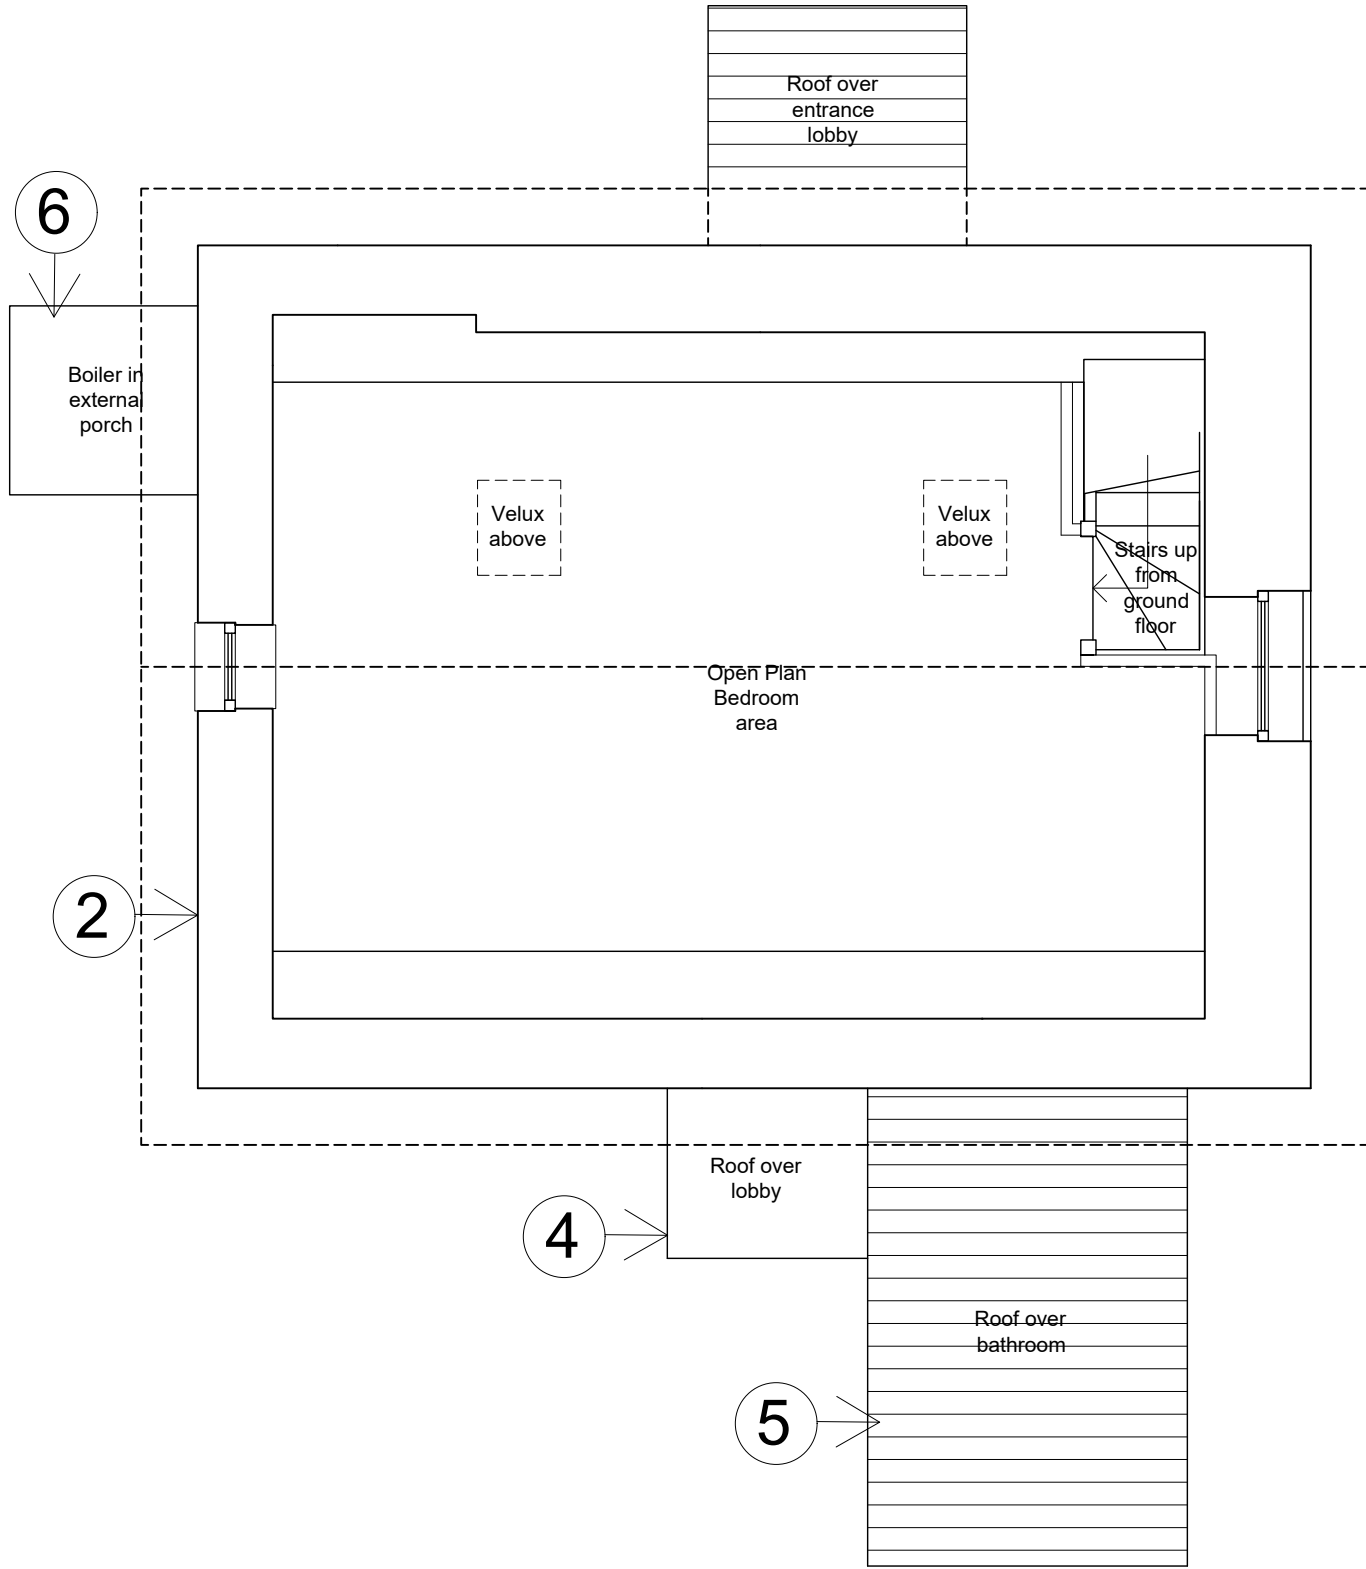

EXISTING FIRST FLOOR PLAN

scale 1:50 @ A2

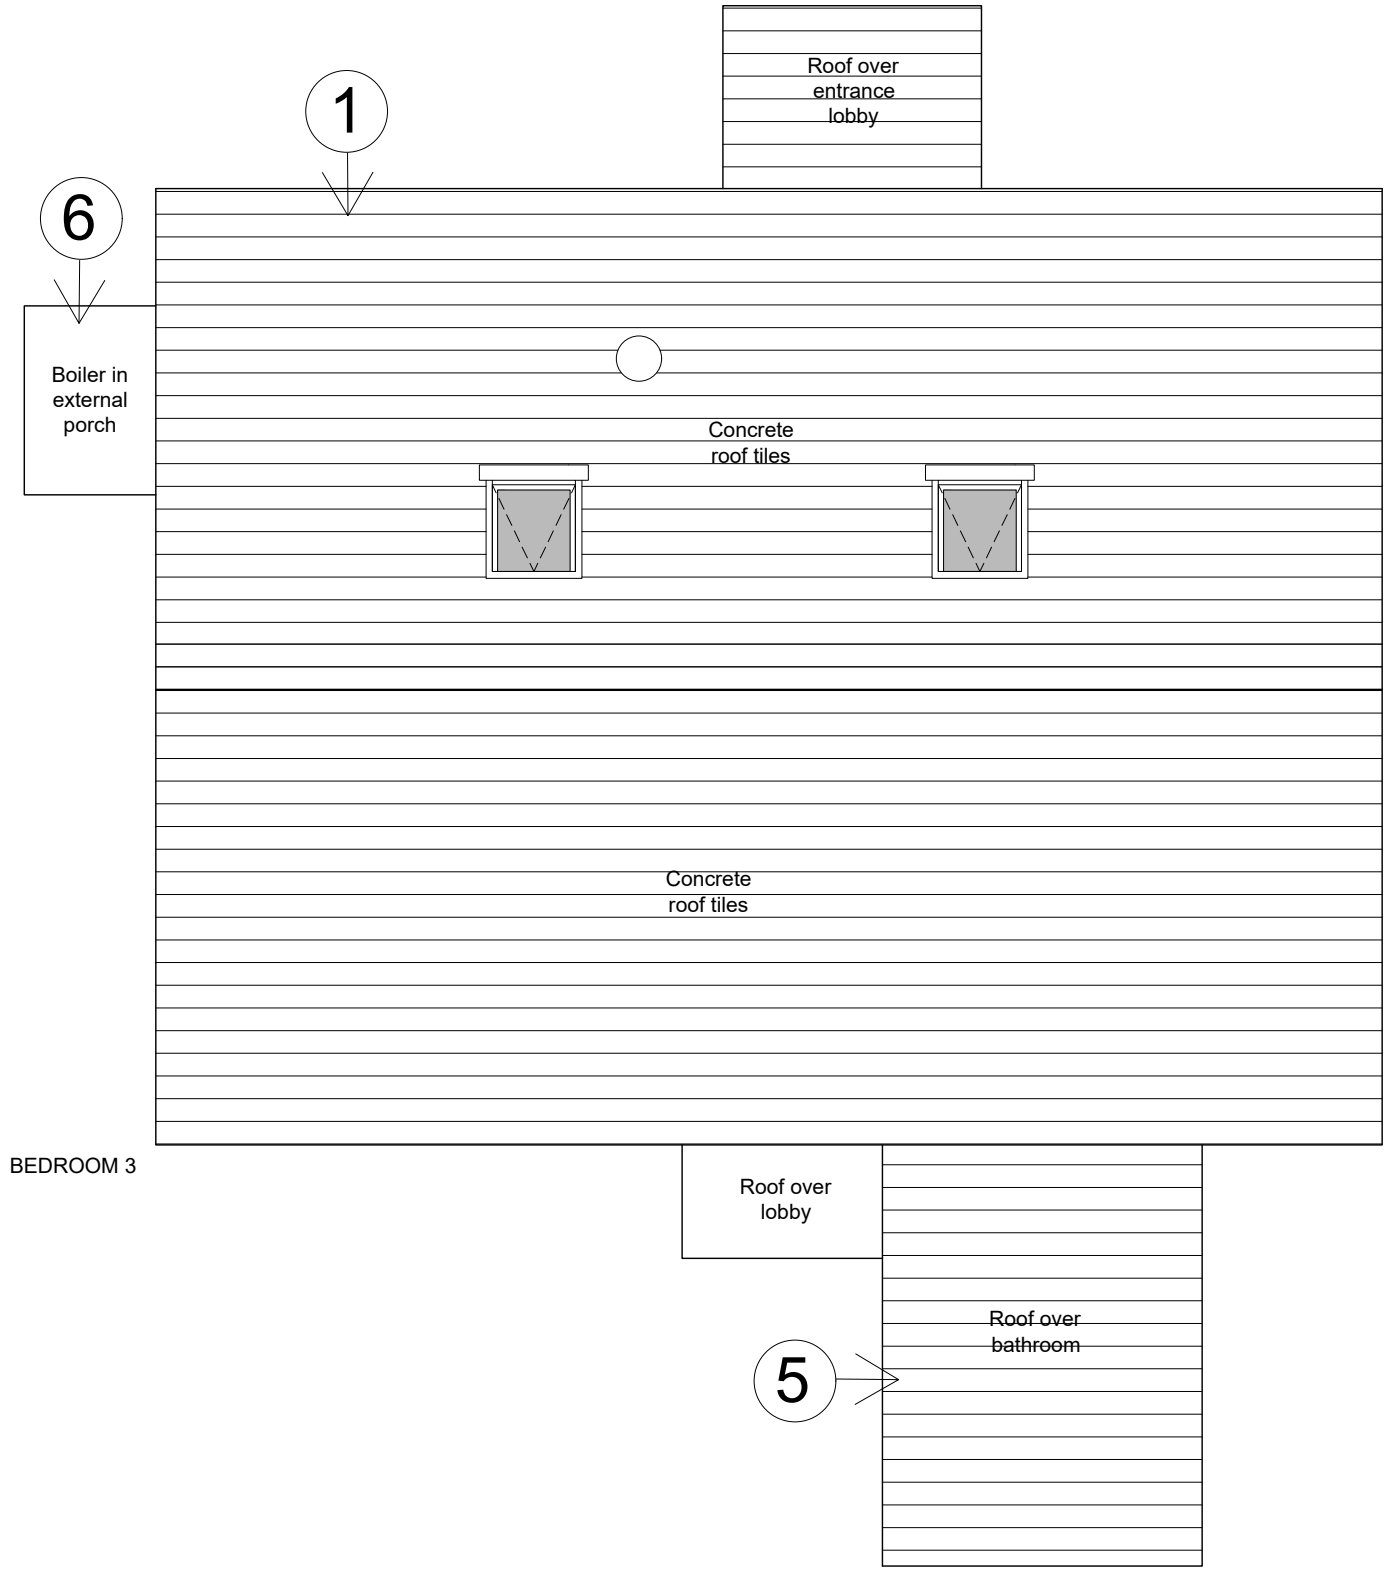

EXISTING ROOF PLAN

scale 1:50 @ A2

JOB: Barn		CLIENT: Mair Davies	
ADDRESS: Cilybebyll, Pontardawe			
TITLE: EXISTING PLANS			
SYSTEM No: A-G/Barn Conv/CAD/1315-21-A	DATE: 01.02.2021	DRW-No.	Rev
JOB No: 1315-21	Checked by:	01	/
SCALES: A2@1:50/A4@1:100	DRAWN BY: Matt Bailey		
REVISIONS DESCRIPTION:			
ALL DIMENSIONS TO BE CHECKED ON SITE: Contractor to check and verify all building and site dimensions. The contractor is to comply in all respects with the current Building Regulations whether specifically stated on this drawing or not. This drawing must be read and checked against any other specialist drawing provided.			



Thomas Parry Design
The Old Sketty Coach House,
21 Gower Road, Sketty
Swansea, SA2 9BX
t: 01792 290755
e: design@thomasparry.co.uk
w: www.thomasparry.co.uk

© COPYRIGHT THOMAS PARRY DESIGN