


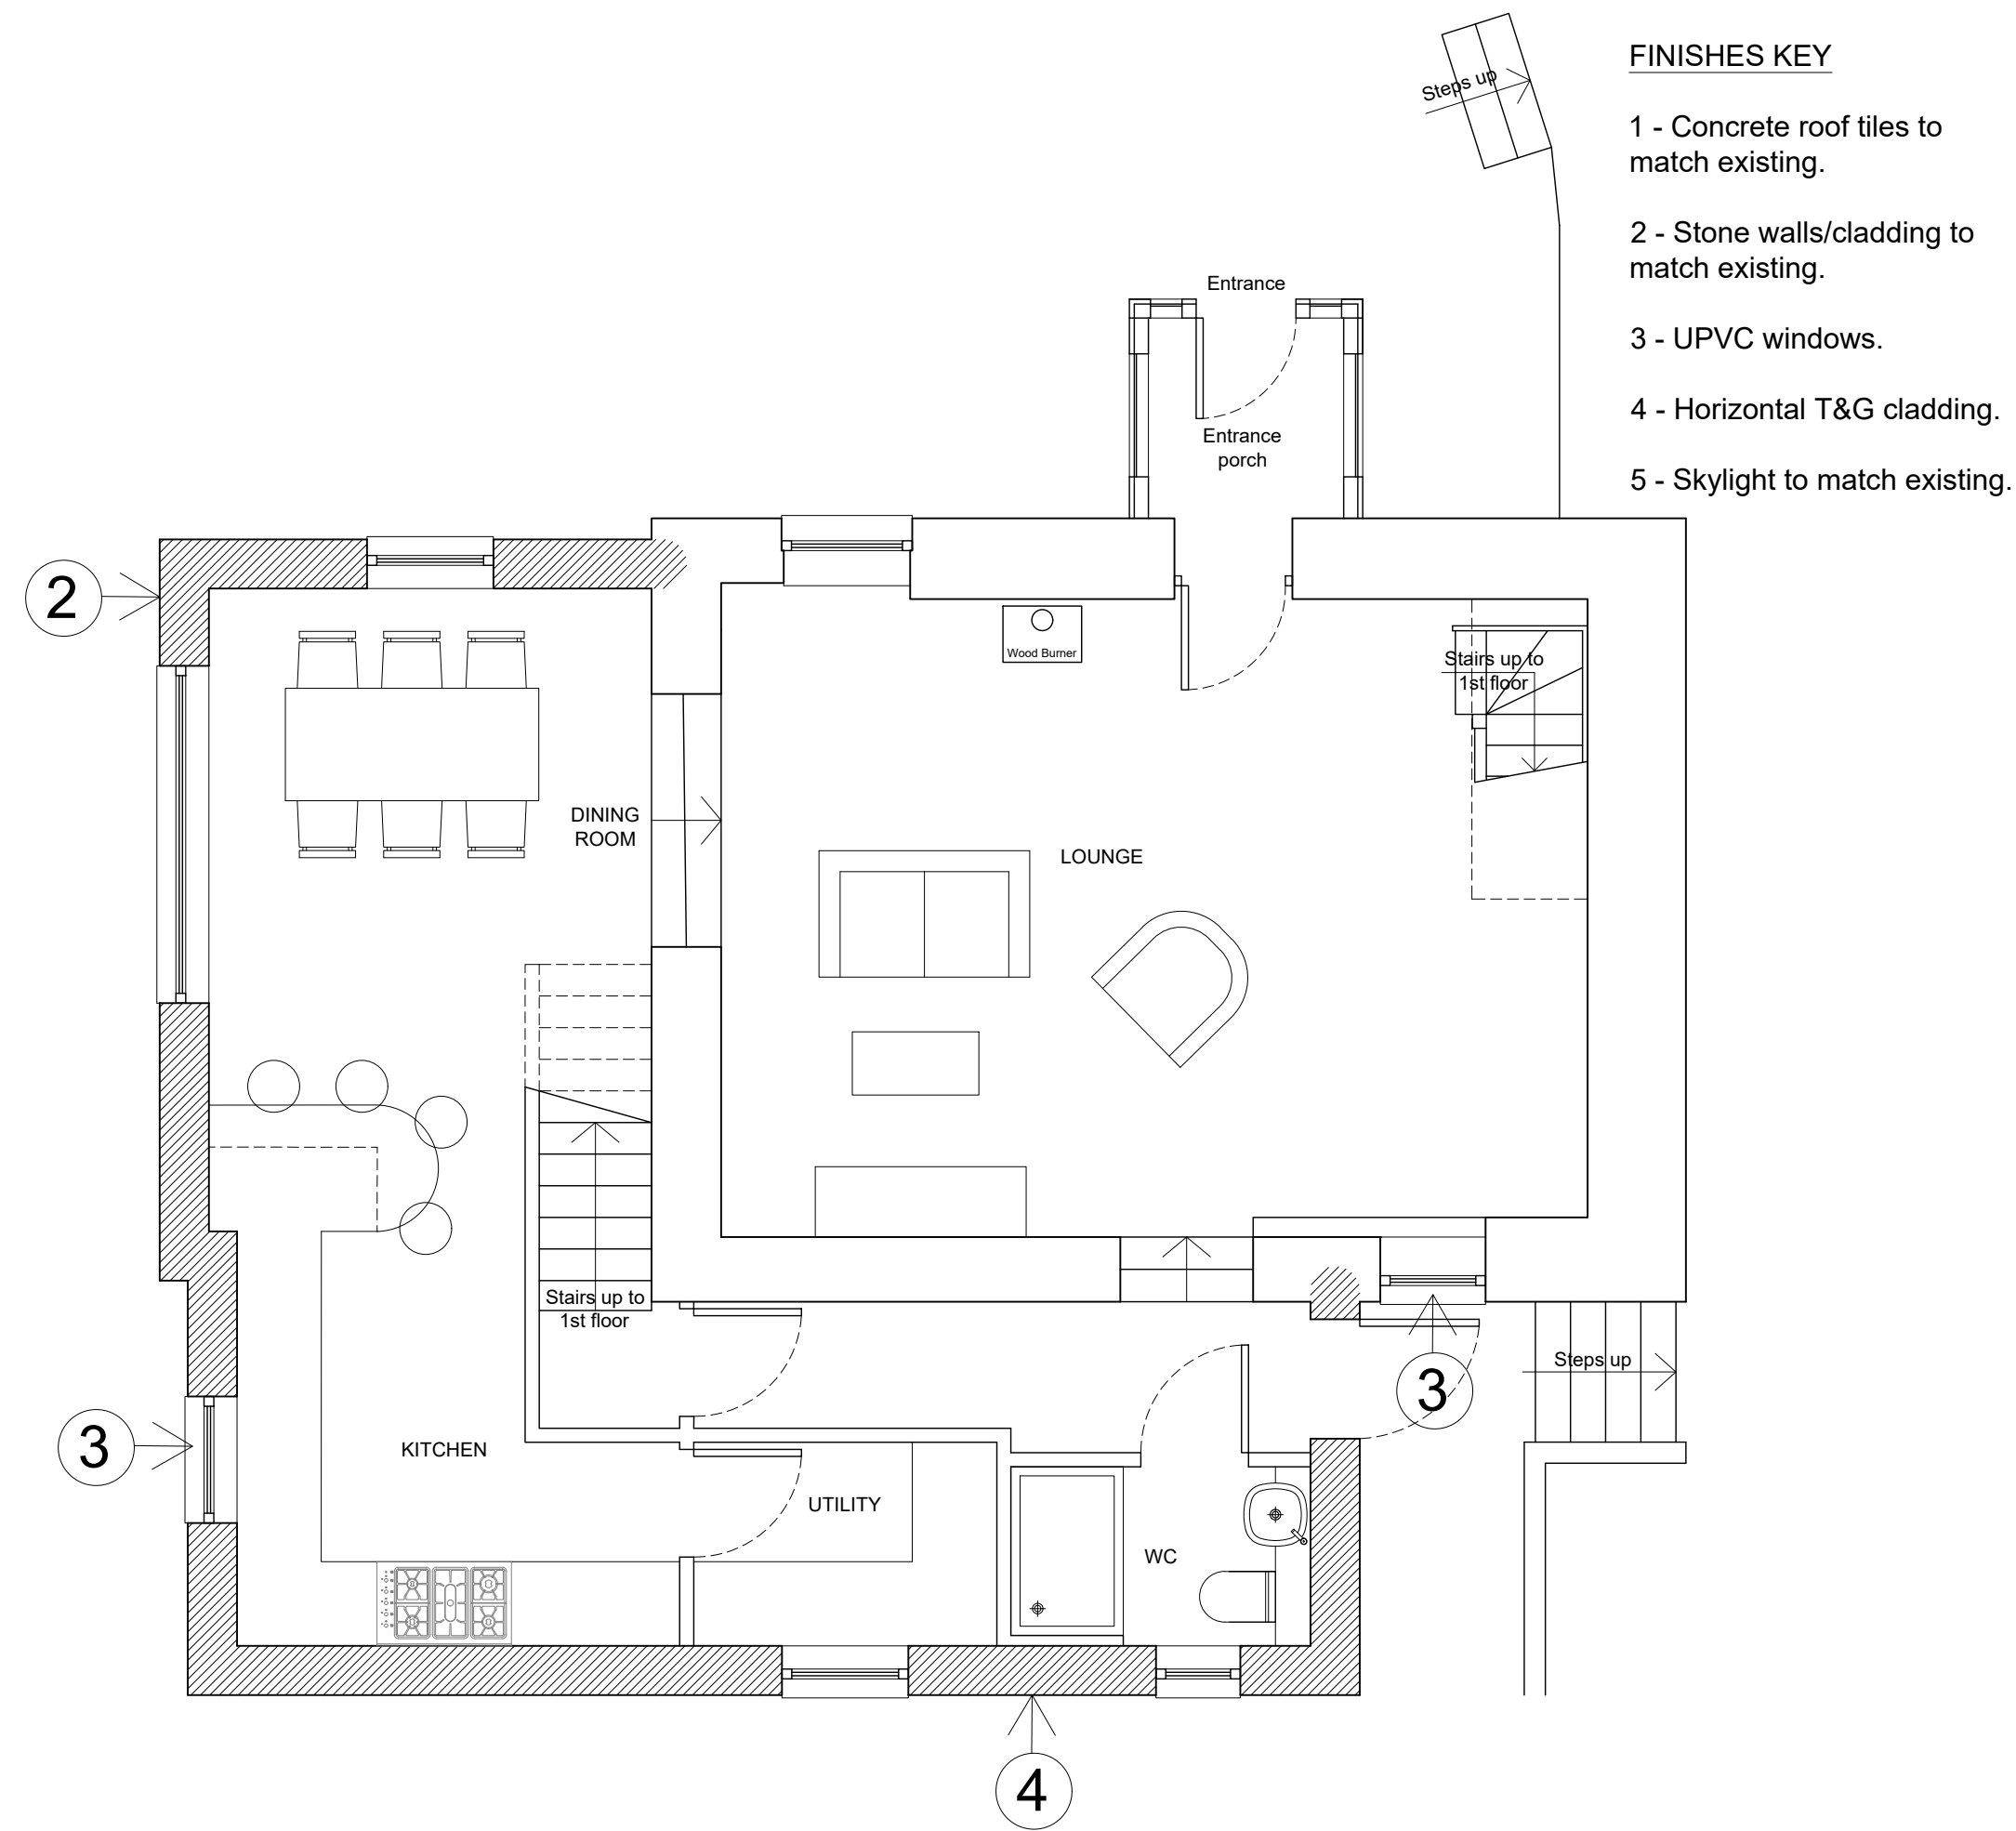

- FINISHES KEY**
- 1 - Concrete roof tiles to match existing.
 - 2 - Stone walls/cladding to match existing.
 - 3 - UPVC windows.
 - 4 - Horizontal T&G cladding.
 - 5 - Skylight to match existing.

PROPOSED GROUND FLOOR PLAN
scale 1:50 @ A2

JOB: Barn		CLIENT: Mair Davies	
ADDRESS: Cilybebyll, Pontardawe			
TITLE: PROPOSED GROUND FLOOR PLAN			
SYSTEM No: A-G/Barn Conv/CAD/1315-21-A	DATE: 01.02.2021	DRW-No.	Rev
JOB No: 1315-21	Checked by:	03	B
SCALES: A2@1:50/A4@1:100	DRAWN BY: Matt Bailey		
REVISIONS DESCRIPTION:			
A - Amendments following Pre-App advice and client comments. 09.04.21 - DN			
B - Further amendments following client comments. 07.06.21 - DN			
ALL DIMENSIONS TO BE CHECKED ON SITE: Contractor to check and verify all building and site dimensions. The contractor is to comply in all respects with the current Building Regulations whether specifically stated on this drawing or not. This drawing must be read and checked against any other specialist drawing provided.			

Thomas Parry Design
The Old Sketty Coach House,
21 Gower Road, Sketty
Swansea, SA2 9BX
t: 01792 290755
e: design@thomasparry.co.uk
w: www.thomasparry.co.uk

© COPYRIGHT THOMAS PARRY DESIGN