






PROPOSED FRONT ELEVATION

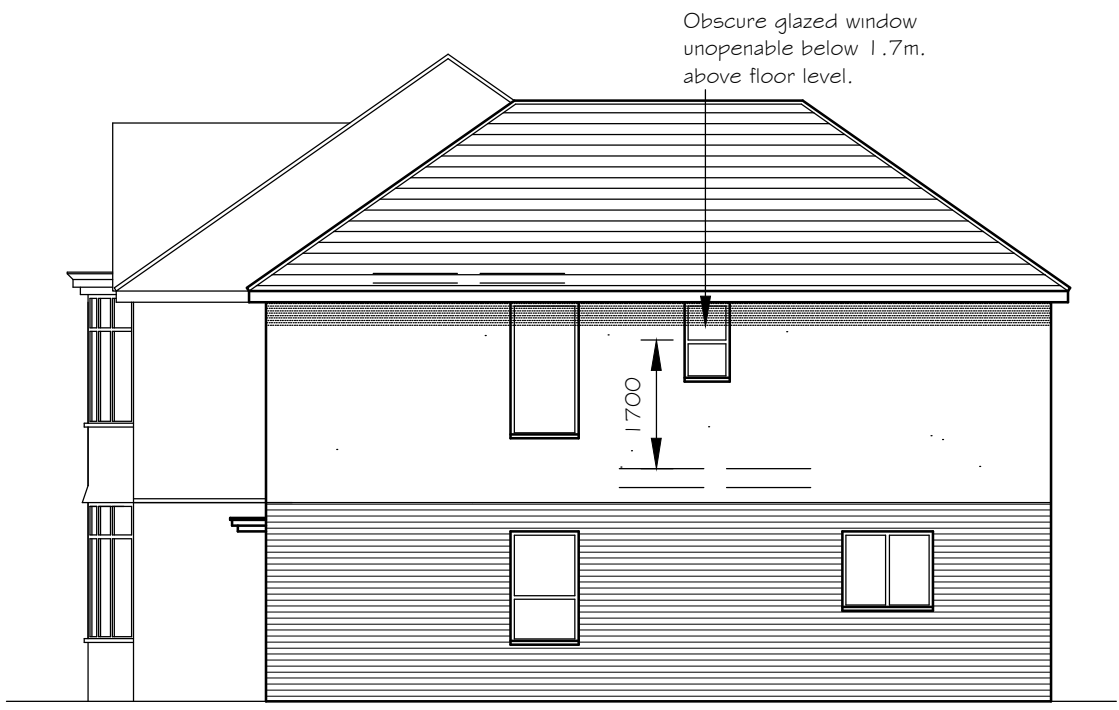


PROPOSED SIDE ELEVATION

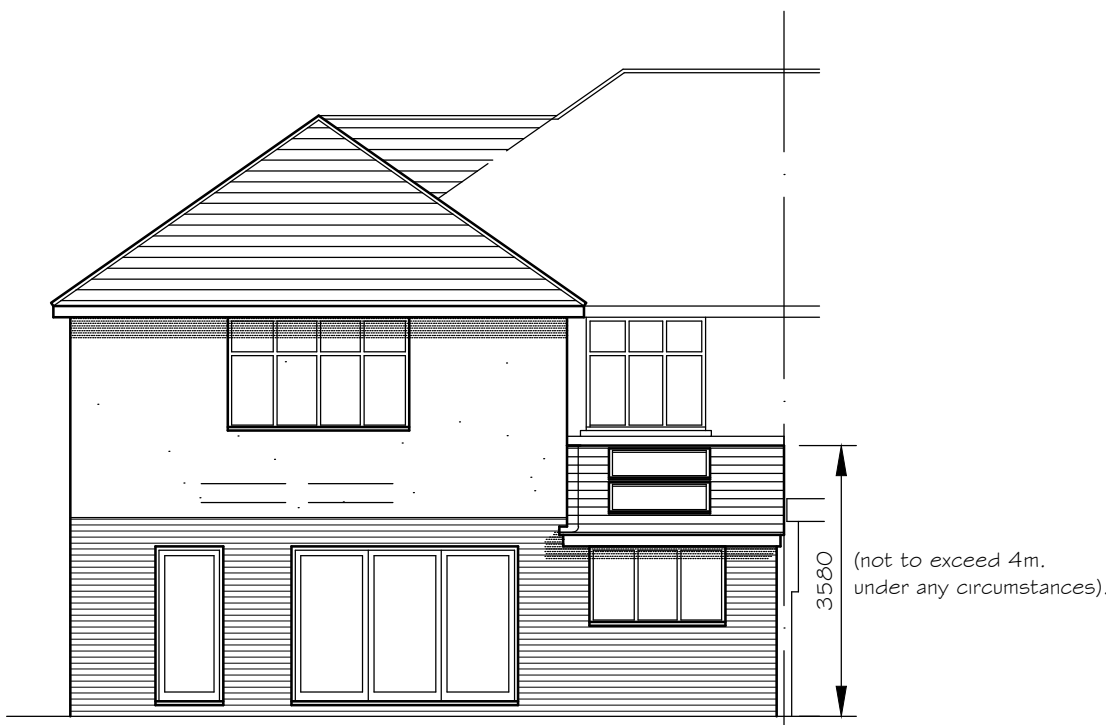


PROPOSED REAR ELEVATION

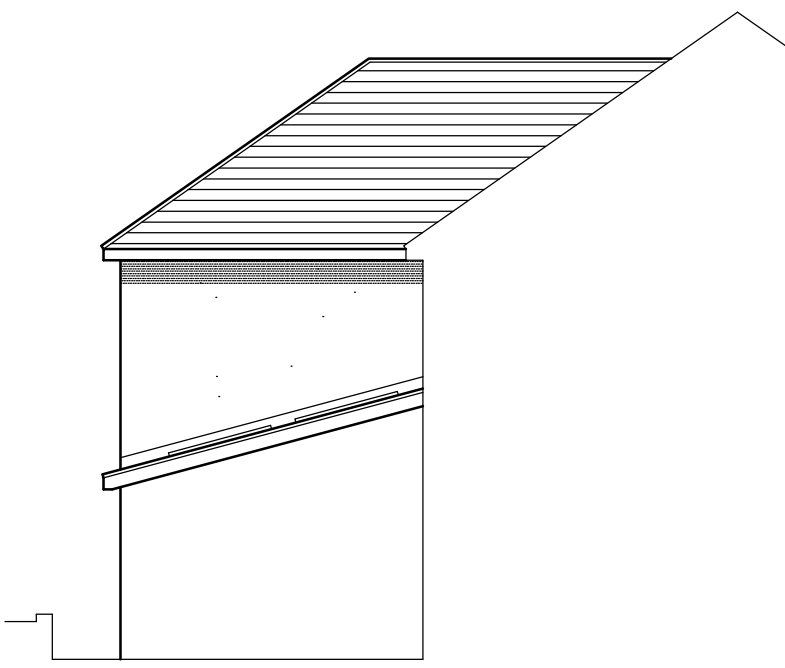


PROPOSED SIDE ELEVATION

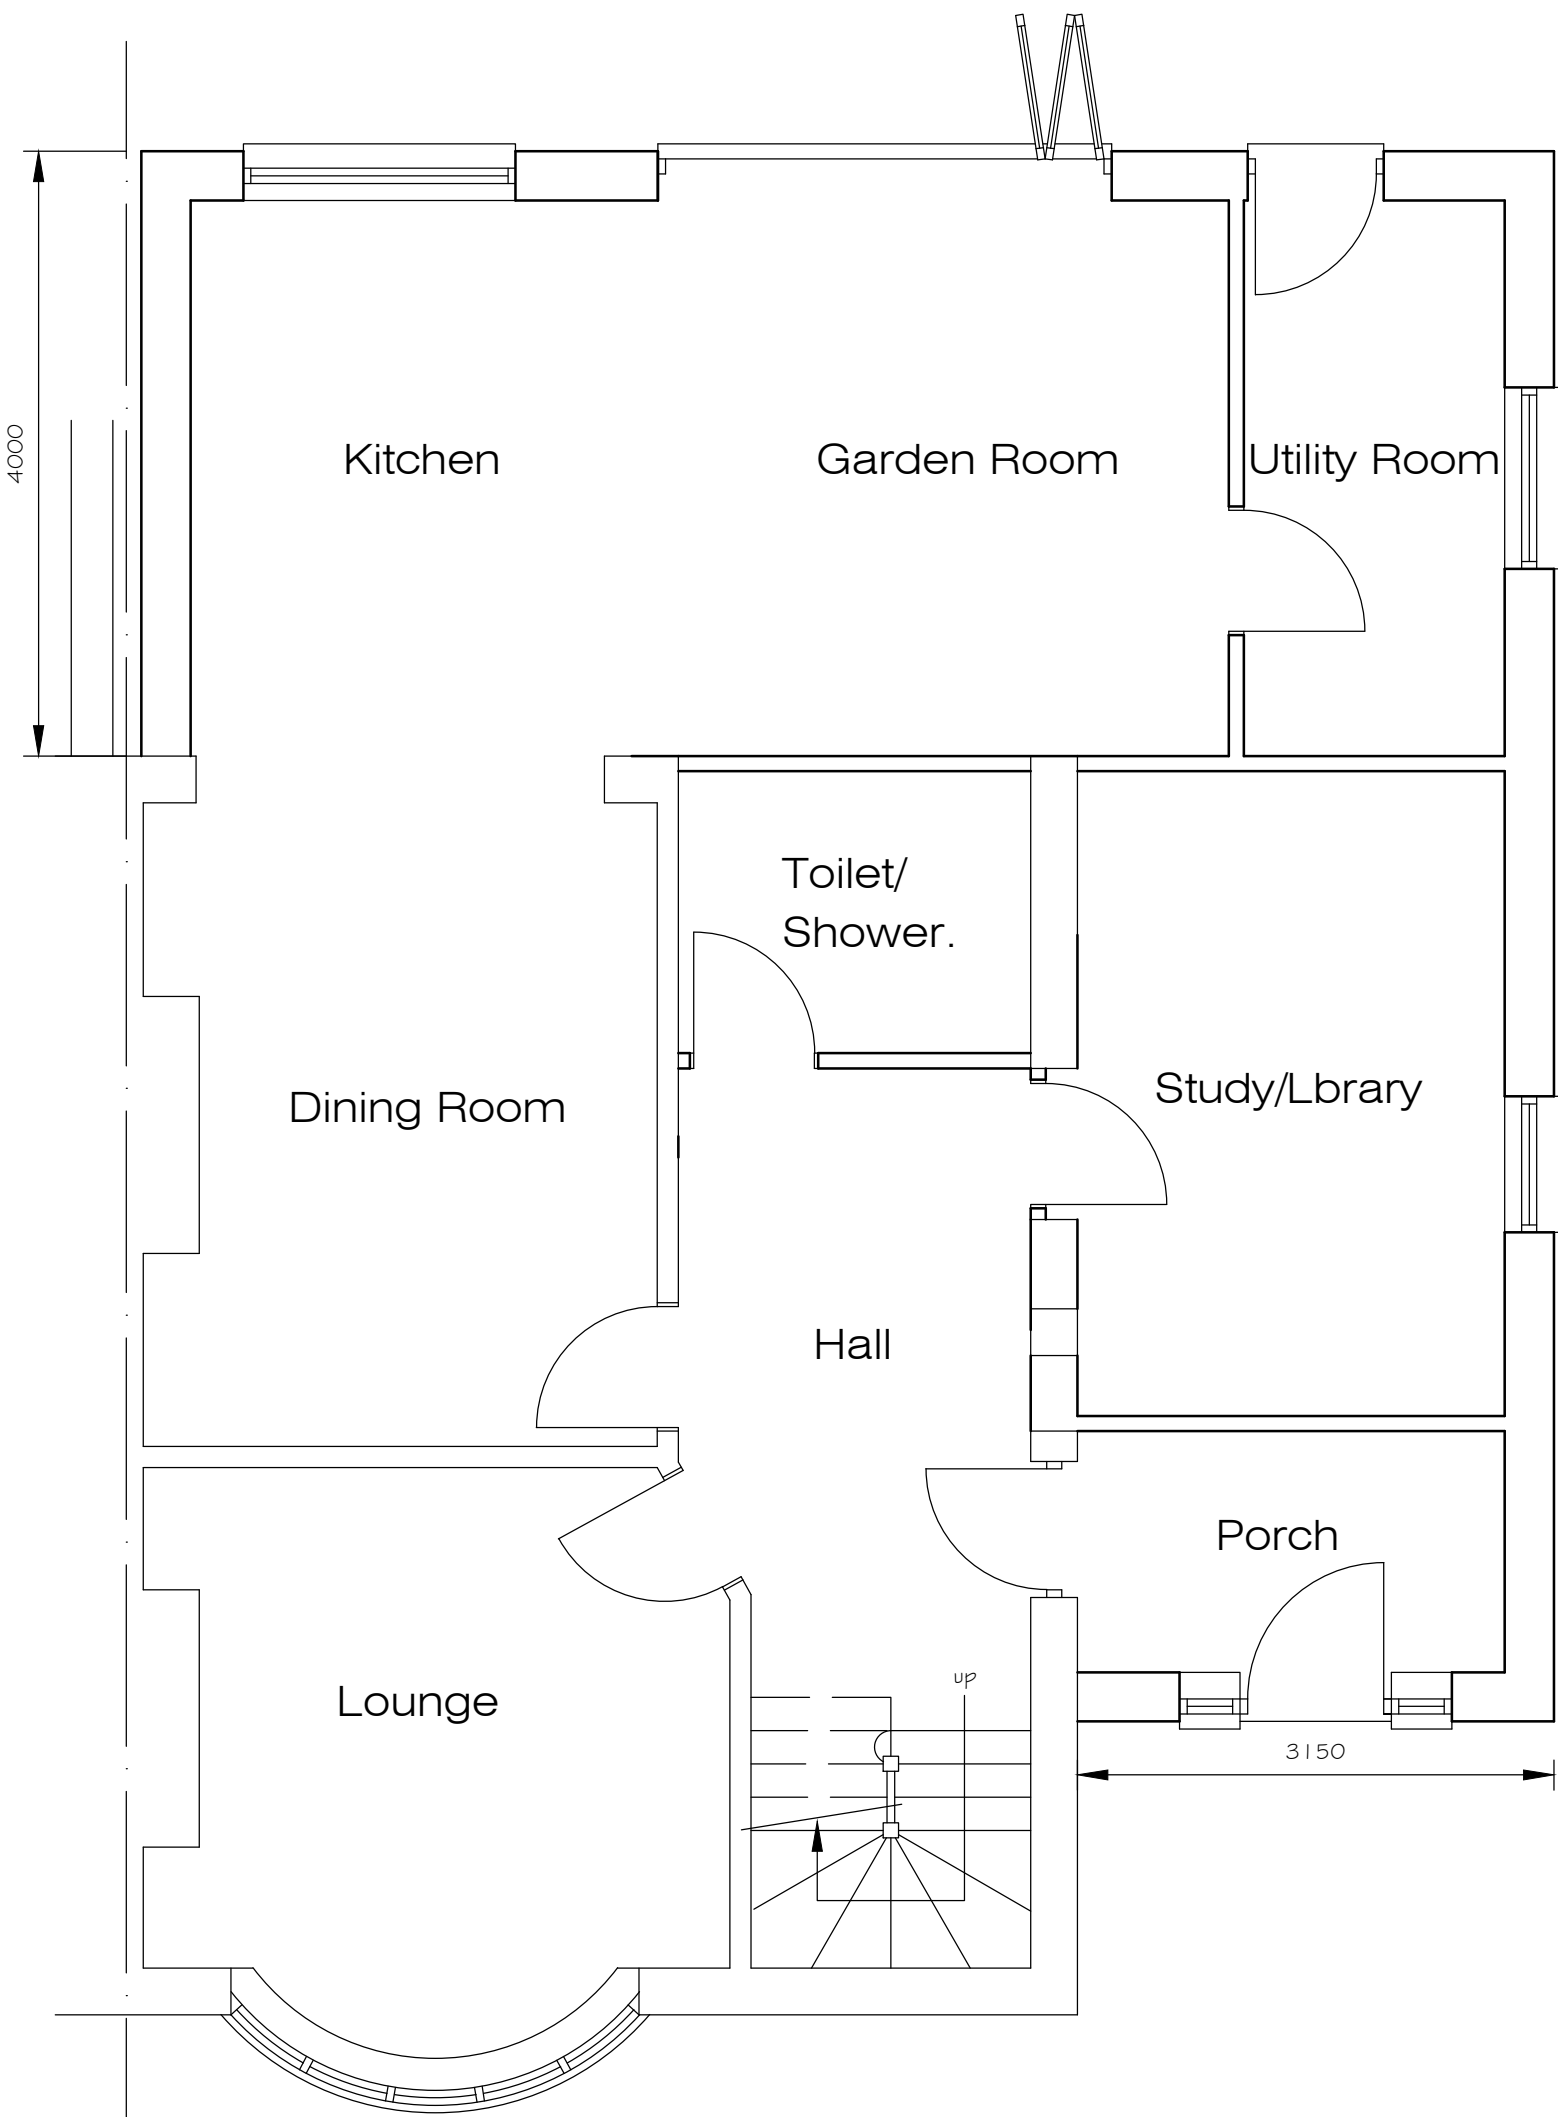

PROPOSED GROUND FLOOR PLAN

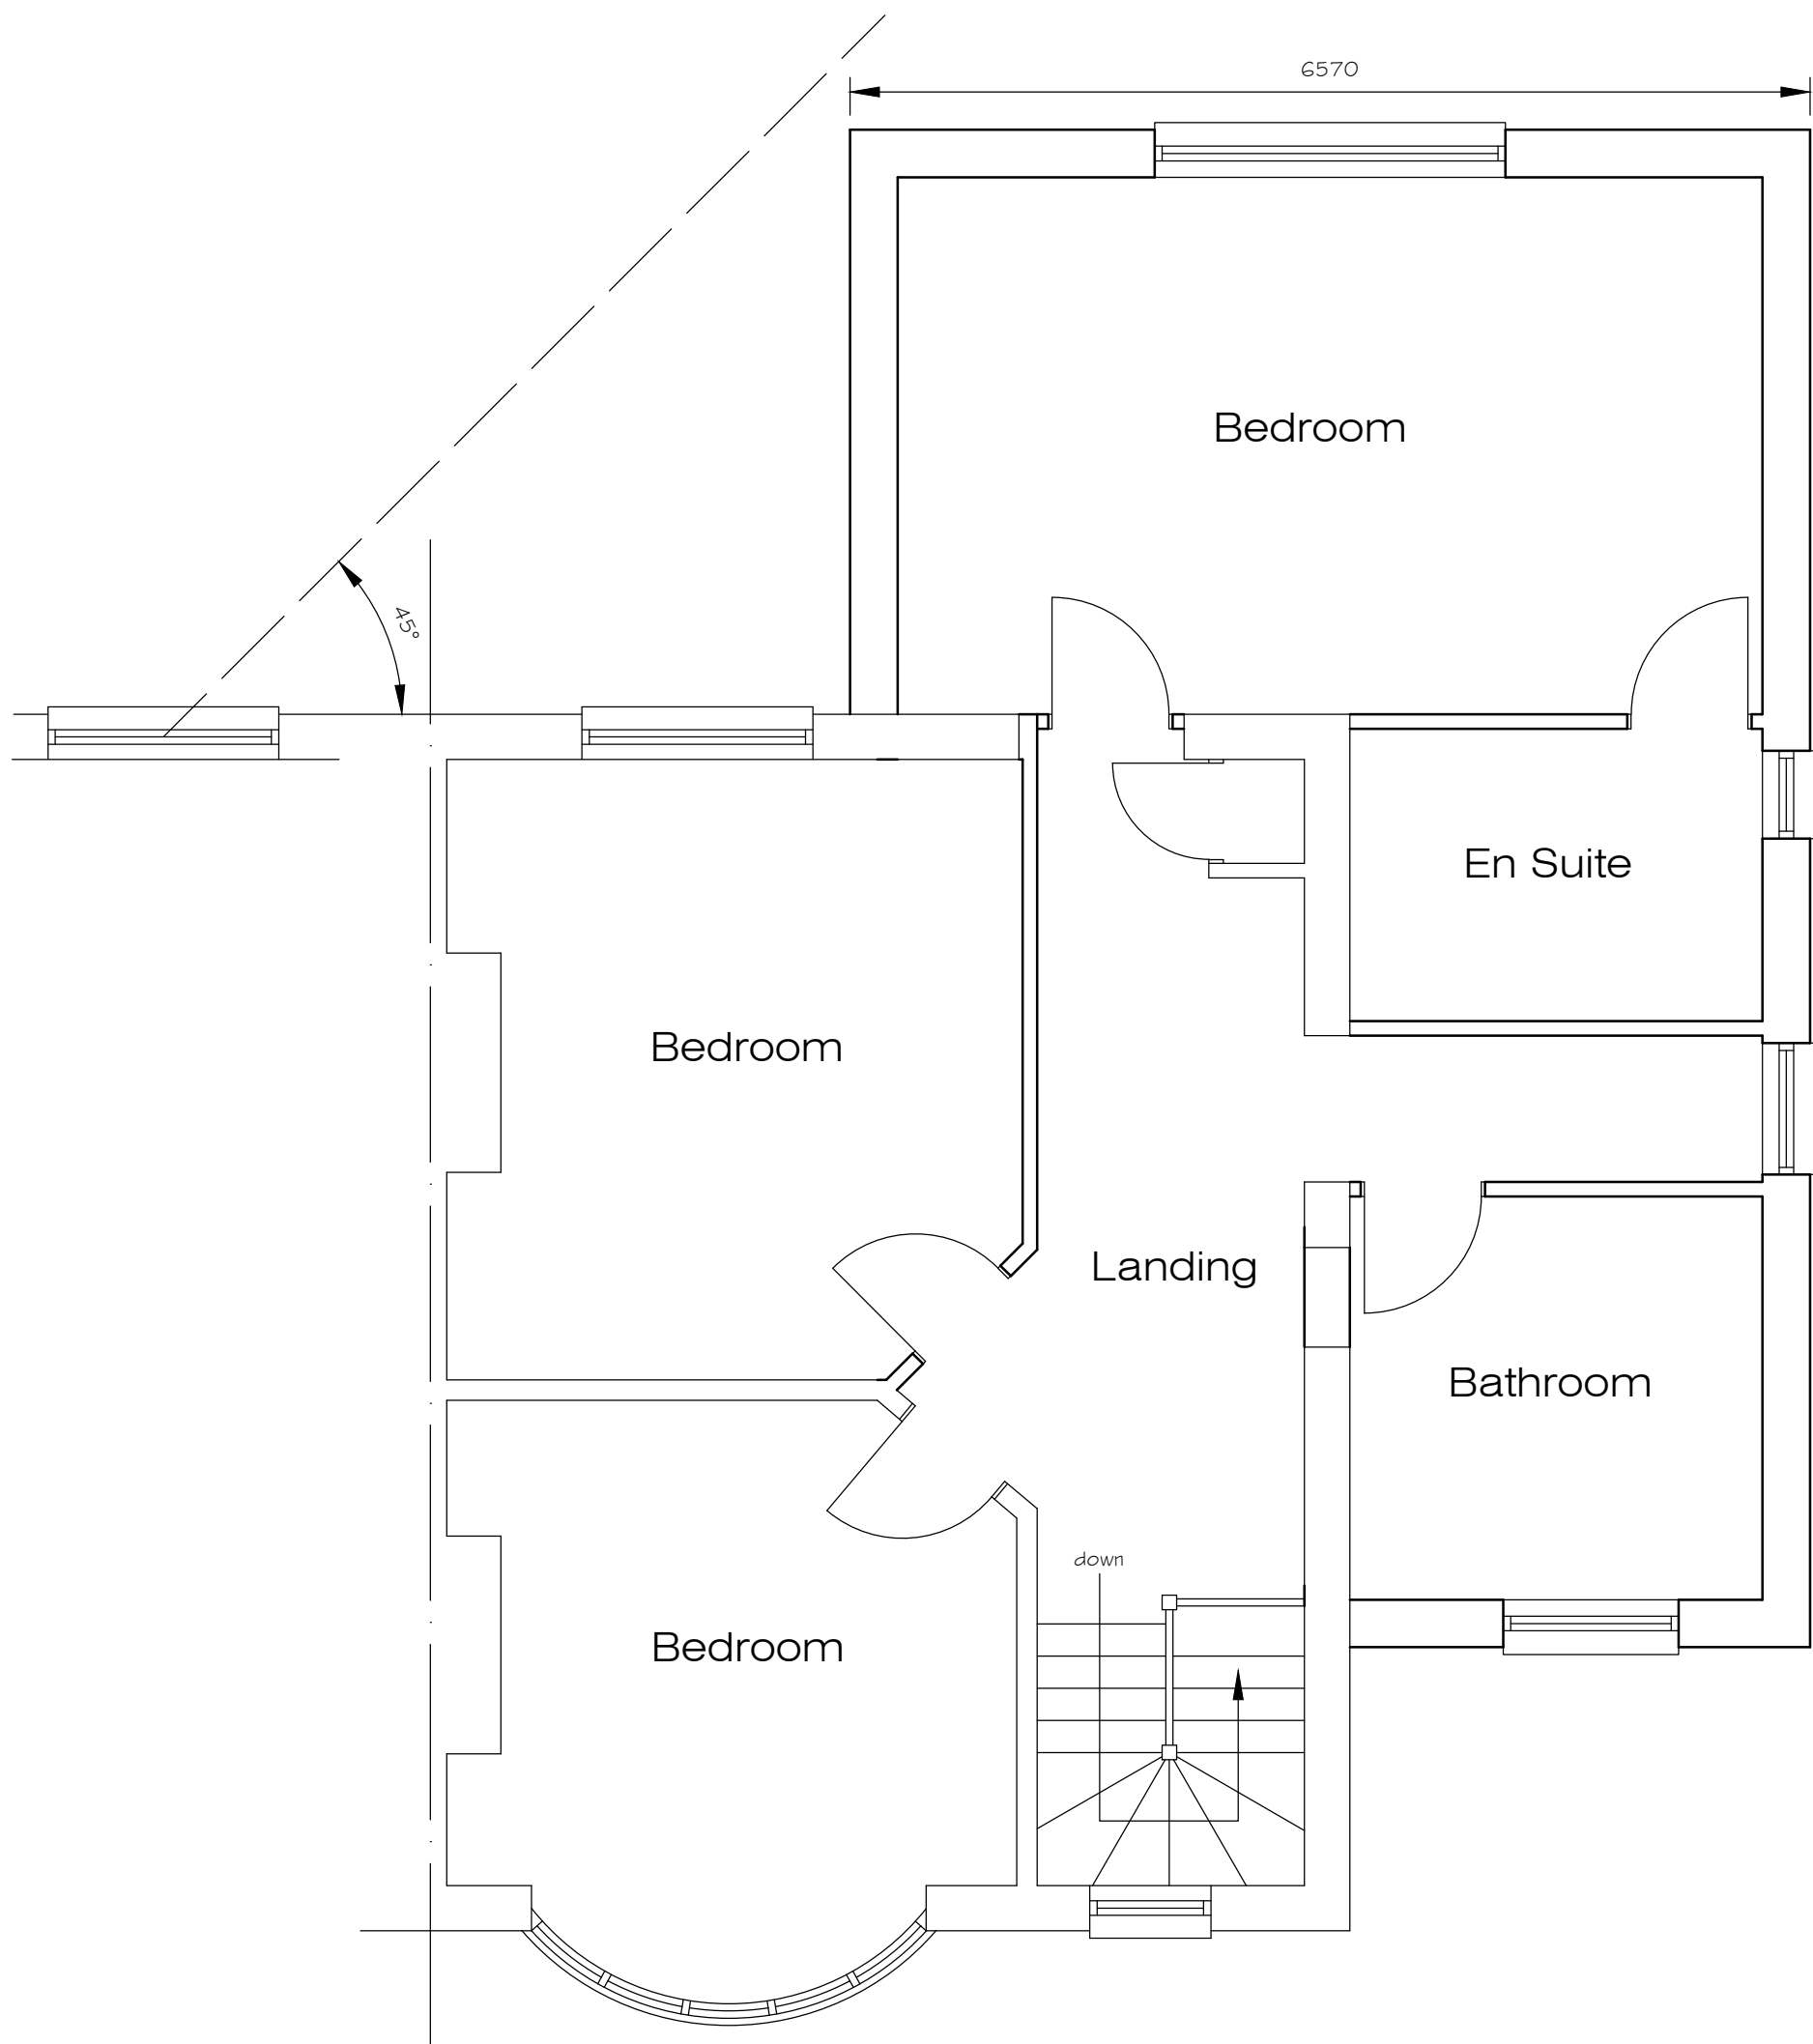

PROPOSED FIRST FLOOR PLAN

 

Architectural Design & Services  
M.C.I.A.T.  
38 De La Beche Road, Sketty,  
Swansea, SA2 9AR.  
Mobile: 07818 067467  
e-mail: crescent3000@aol.com

|         |                                                                         |
|---------|-------------------------------------------------------------------------|
| Project | Proposed Extension at<br>13 Hawthorn Avenue,<br>Cimla, Neath, SA11 3NW. |
|---------|-------------------------------------------------------------------------|

|             |                  |
|-------------|------------------|
| Description | PLANNING DRAWING |
|-------------|------------------|

|                    |               |
|--------------------|---------------|
| Scale              | Date          |
| 1/50 & 1/100 @ A1. | February 2021 |

|       |         |
|-------|---------|
| Drawn | Checked |
|-------|---------|

|             |             |
|-------------|-------------|
| Drawing No. | PH21/19/2 A |
|-------------|-------------|