




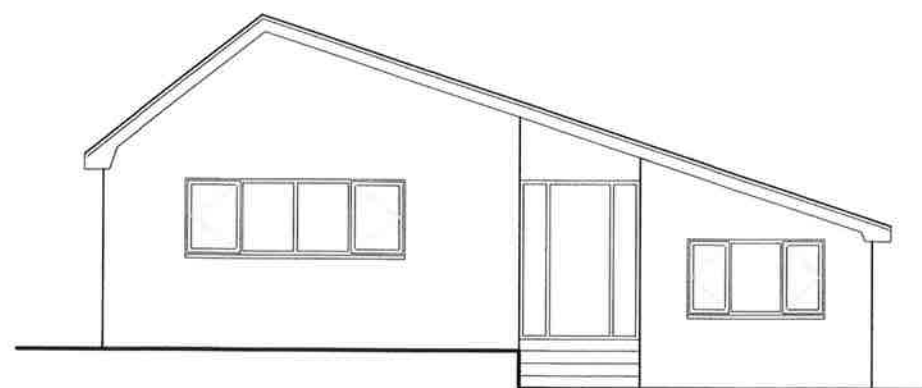


Existing Front Elevation

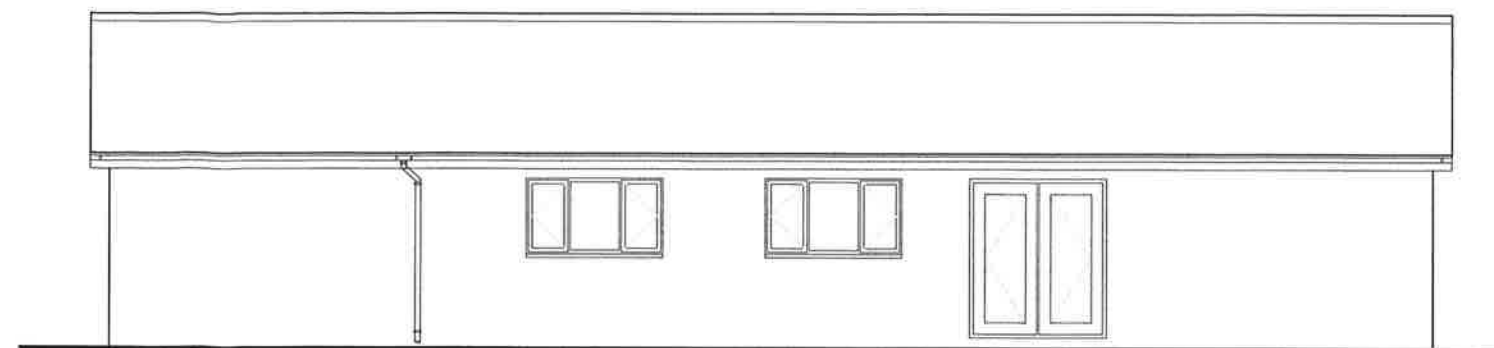

Existing Side Elevation

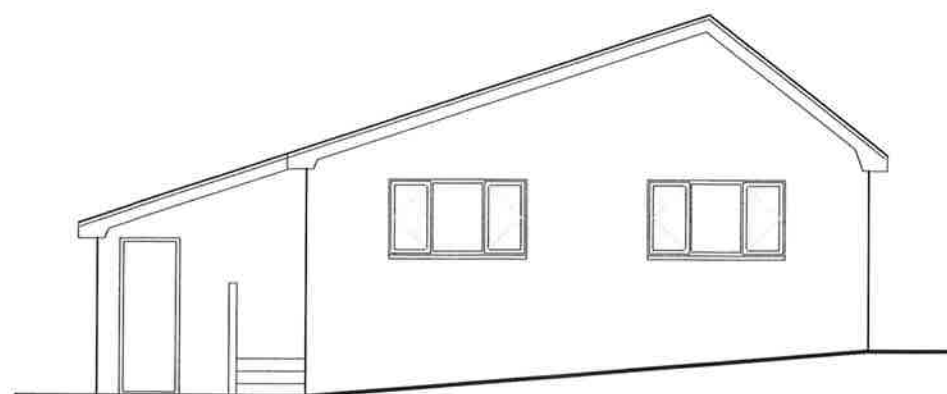

Existing Rear Elevation

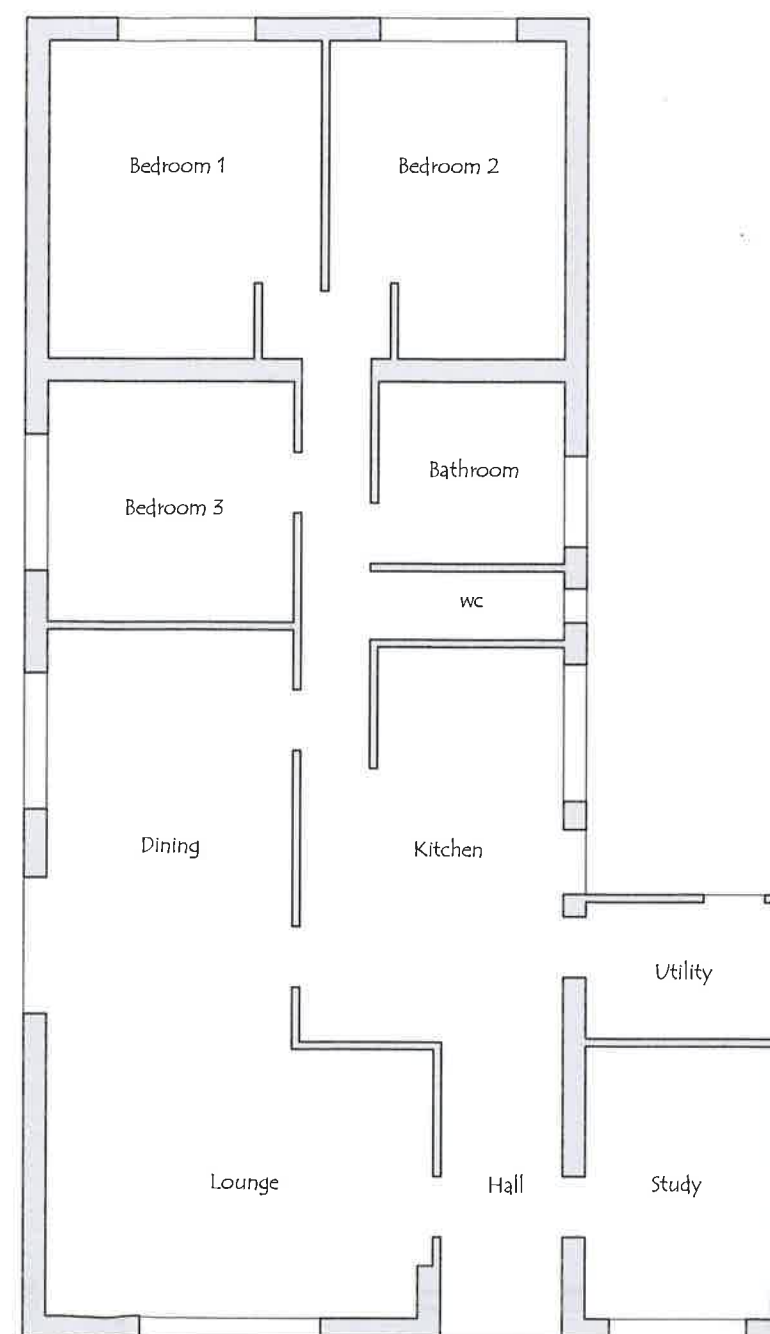

Existing Floor Layout Plan

Date:	Revisions:	Ref:
		A
		B
		C
		D

Mr. & Mrs. Davies,
153 Delffordd,
Rhos,
Swansea,
SA8 3EN

Project:
Proposed Side Conservatory

D/No: CN-07-1178288/01 Date: Oct. 2020

Drawn by: Richard Thomas
e-mail: richard.thomas@leekes.co.uk
mobile: 07970 313842

Scale: 1:100 Paper Size: A3 Doc Ref: Rev:

Customer Approval Drawings:

I / we hereby approve these plans and authorize Leekes Ltd to proceed with the contract as detailed:

Customer Approval:

Date:


NB: If drawing has been rec'd by e-mail, then please confirm by return **Quoting Drawing & Issue No's** as shown above stating acceptance of plans proposed.




Registered Head Office
Leekes Ltd
Mwyndy Business Park
Pontyclun
Rhonda Cynon Taff
CF72 8XU
Tel: 0845 050 8240
www.leekes.co.uk

Copyright Drawing **NOT** to be re-produced without written permission from: Leekes Ltd.
Company Reg No: 563751


Copies to: Builders, Installers, Main File.
NB: **DO NOT** Scale from drawings for setting out or manufacture.
Any discrepancies to be notified as soon as possible.

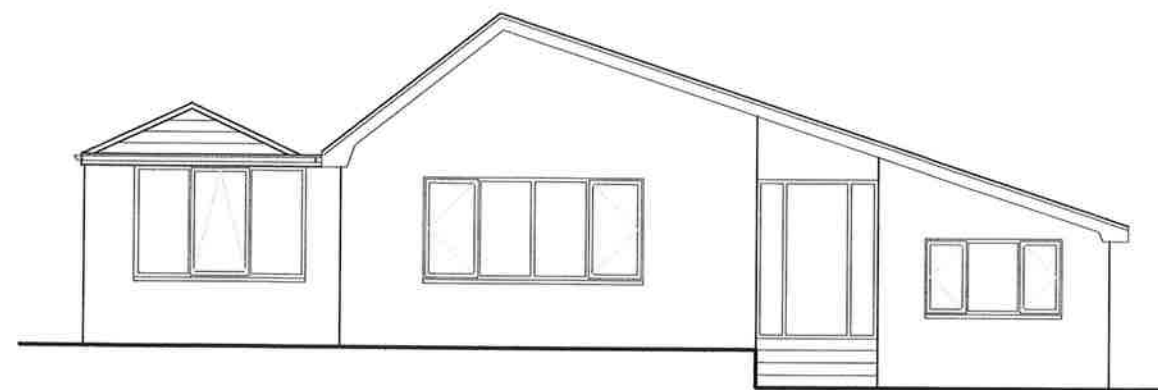

Proposed Front Elevation

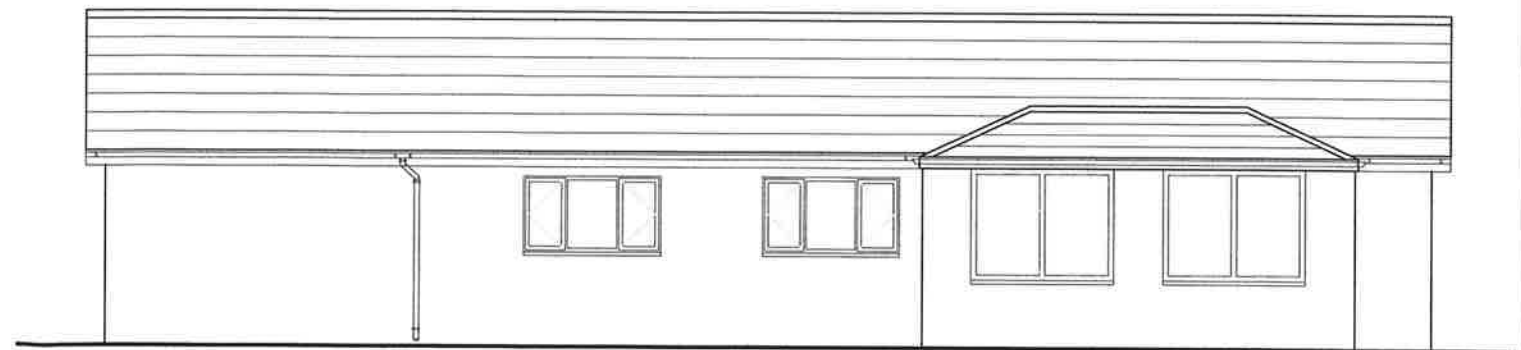

Proposed Side Elevation

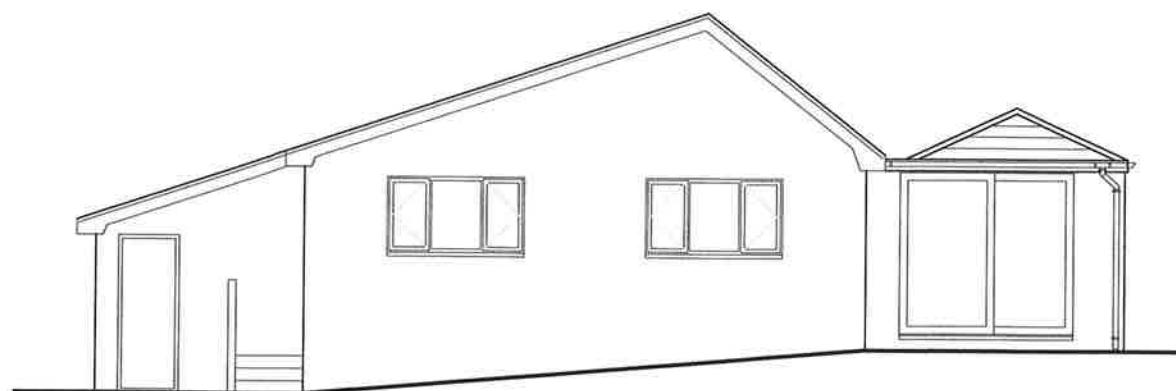

Proposed Rear Elevation


Materials :-

Walls to be facing brick to match existing property

Upvc windows , roof and perimeter cornice to be white

Upvc sliding patio doors to be Anthracite Grey (RAL 7016)

Roof to be artificial slate finish - colour to approval

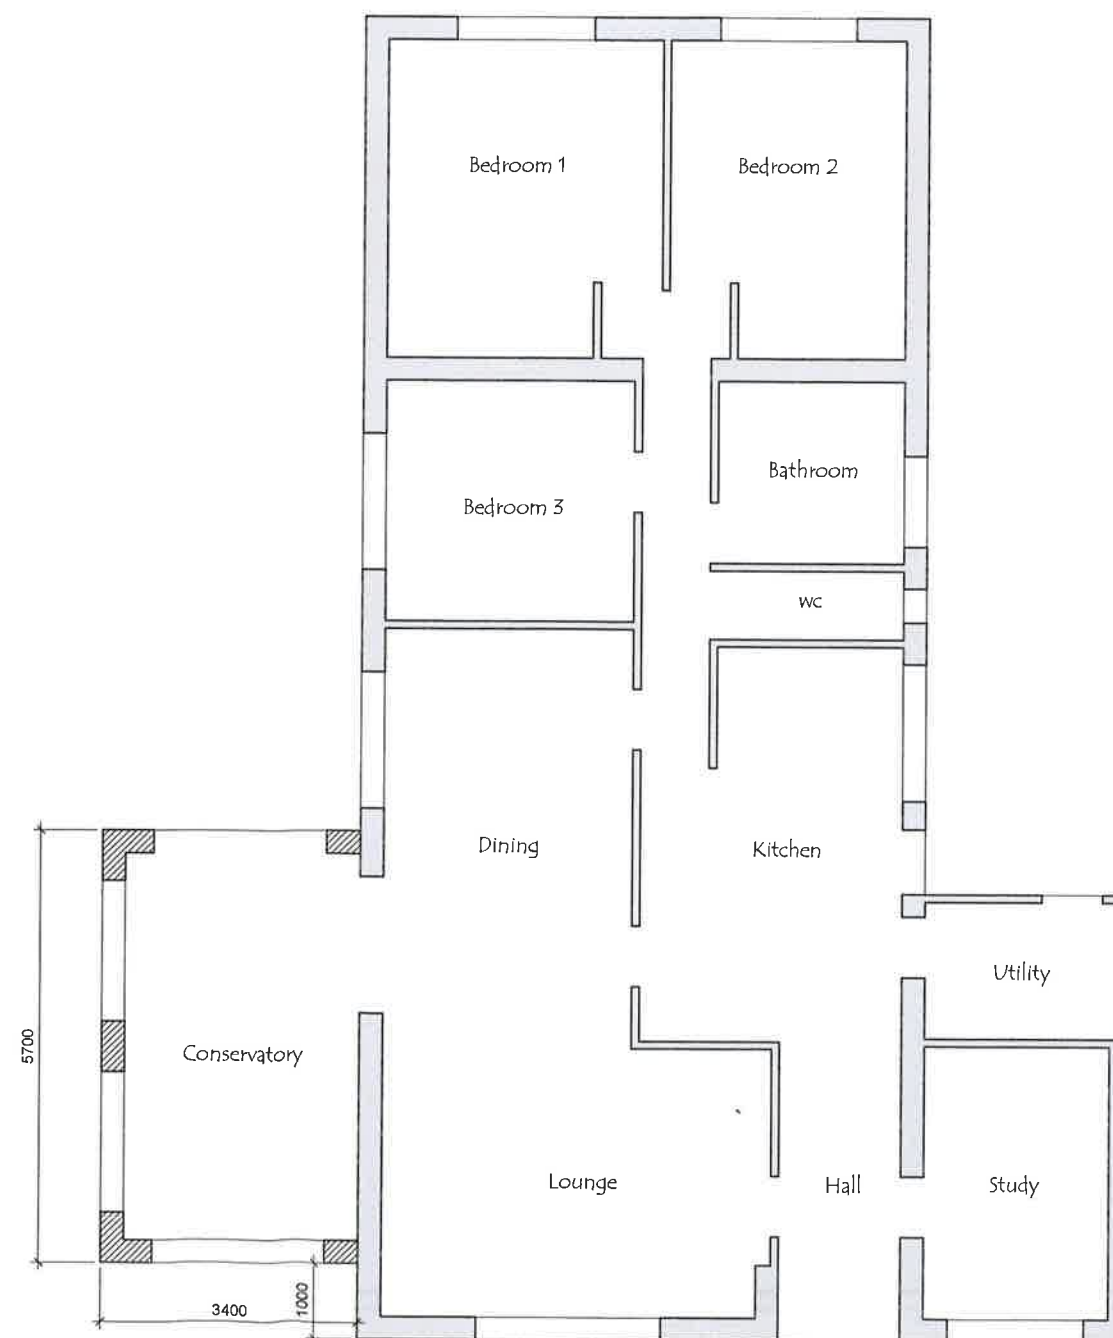

Proposed Floor Layout Plan

Date:	Revisions:	Ref:
		A
		B
		C
		D

Mr. & Mrs. Davies,
153 Delffordd,
Rhos,
Swansea,
SA8 3EN

Project:
Proposed Side Conservatory

D/No: CN-07-1178288/04 Date: June 2021

Drawn by: Richard Thomas
e.mail: richard.thomas@leekes.co.uk
mobile: 07970 313842

Scale: 1:100 Paper Size: A3 Doc Ref: REV:

Customer Approval Drawings:

I / we hereby approve these plans and authorize Leekes Ltd to proceed with the contract as detailed:

Customer Approval:

Date:

NB: If drawing has been rec'd by e-mail, then please confirm by return **Quoting Drawing & Issue No's**: as shown above stating acceptance of plans proposed.



Registered Head Office
Leekes Ltd
Mwyndy Business Park
Pontyclun
Rhondda Cynon Taff
CF72 8XU
Tel: 0845 050 8240
www.leekes.co.uk

Copyright Drawing **NOT** to be re-produced without written permission from: Leekes Ltd.
Company Reg No: 563751

Copies to: Builders, Installers, Main File.
NB: **DO NOT** Scale from drawings for setting out or manufacture.
Any discrepancies to be notified as soon as possible.