




Proposed Front Elevation




Proposed RH Side Elevation



Proposed Rear Elevation

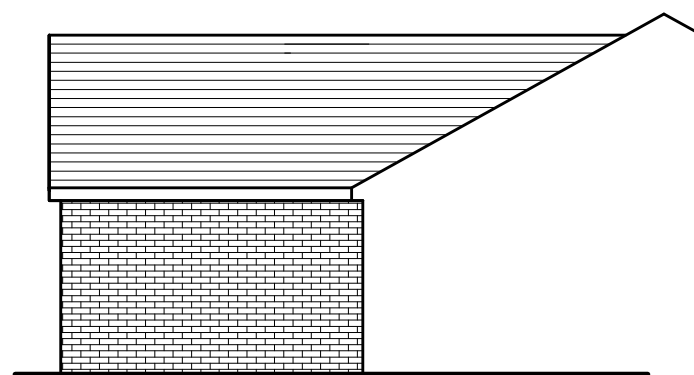

Proposed LH Side Elevation

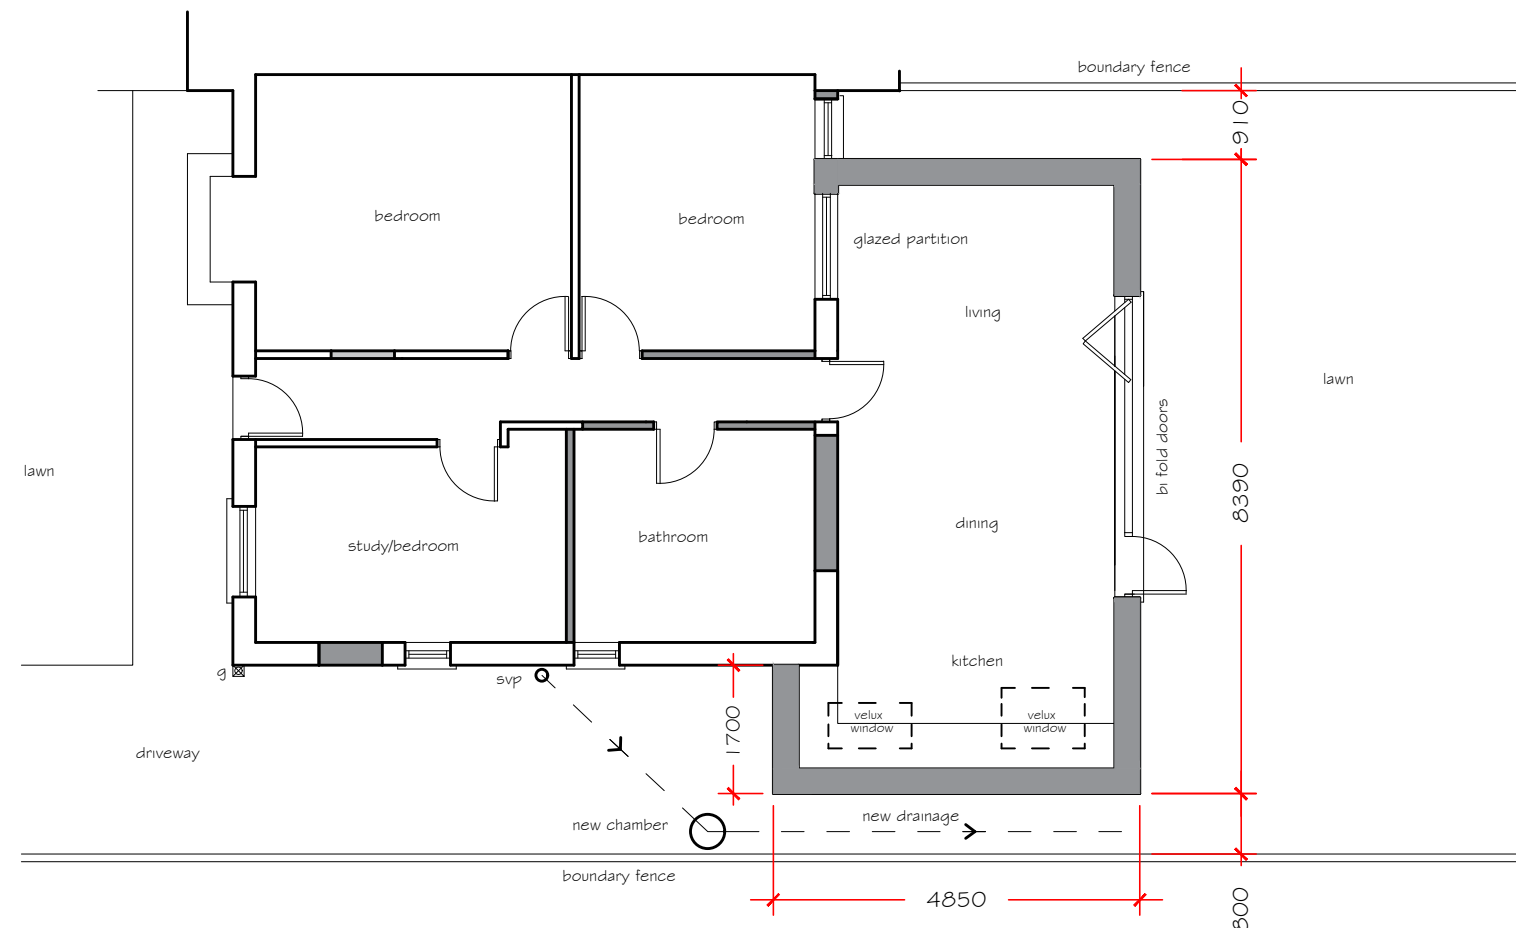

PROPOSED FLOOR PLAN

Proposed Materials & Finishes

Roof - concrete tile and velux roof windows

brown PVCu fascia, soffits
and rainwater goods

Walls - facing brick finish with rendered panels

Windows, doors & to be brown
double glazed PVCu units.

PETER JONES
TALBOT DESIGN SERVICES
mobile: 07817538014
email: jonespeter177@gmail.com

project title
Proposed rear extension
49 Brooklyn Gardens
Port Talbot

drawing title
proposed elevations
and floor plan

date June 2021 scale 1:100
drawing No 49BG - 03