




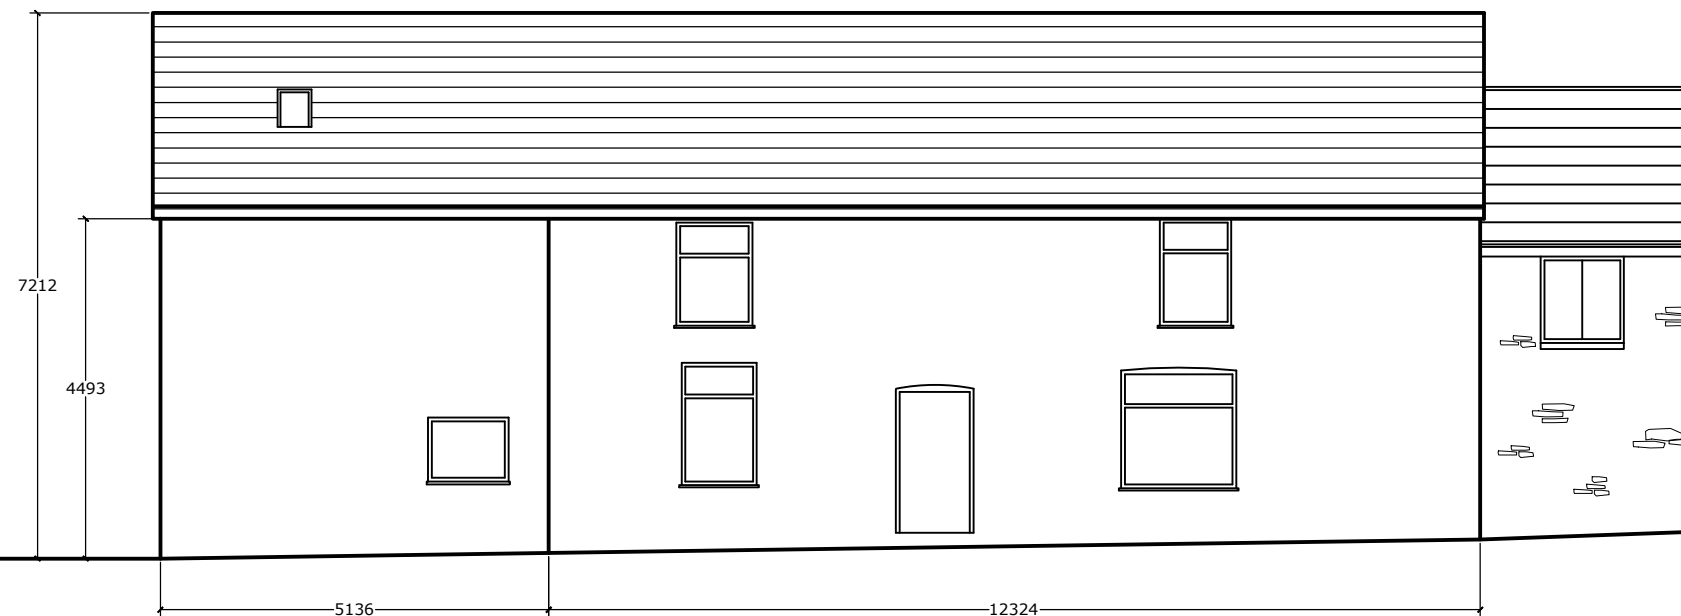


Proposed Front Elevation

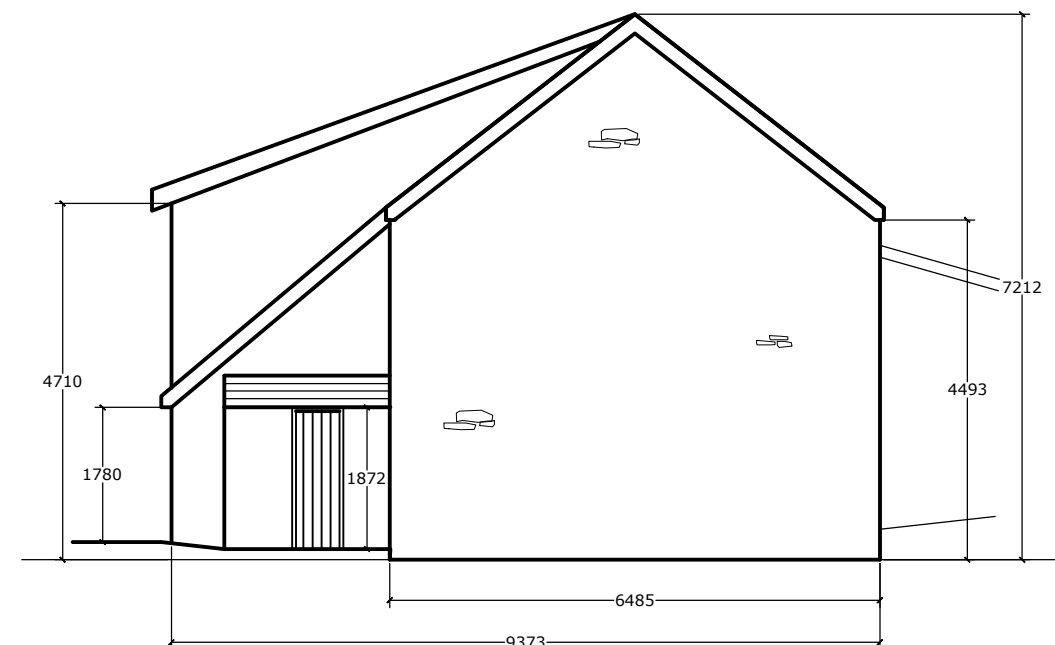

Proposed Left Hand Elevation

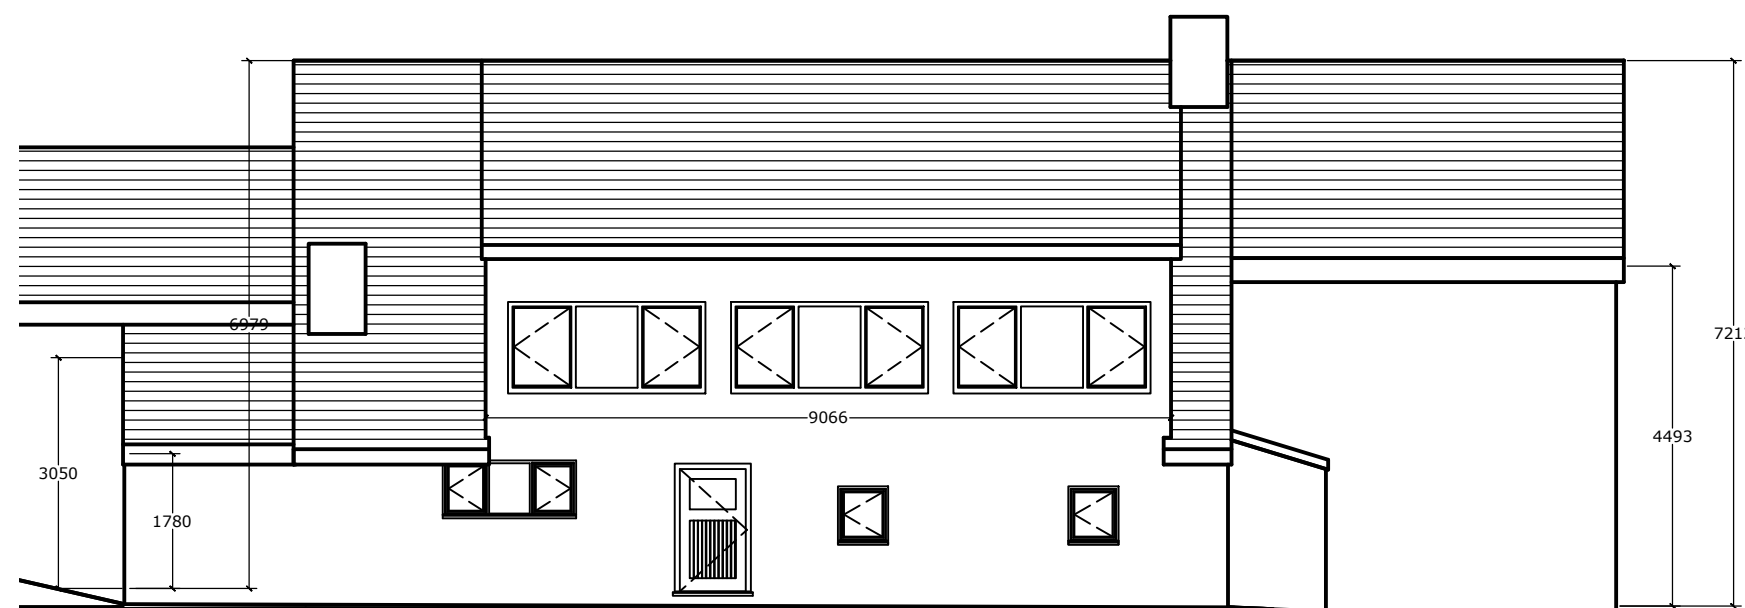

Proposed Rear Elevation

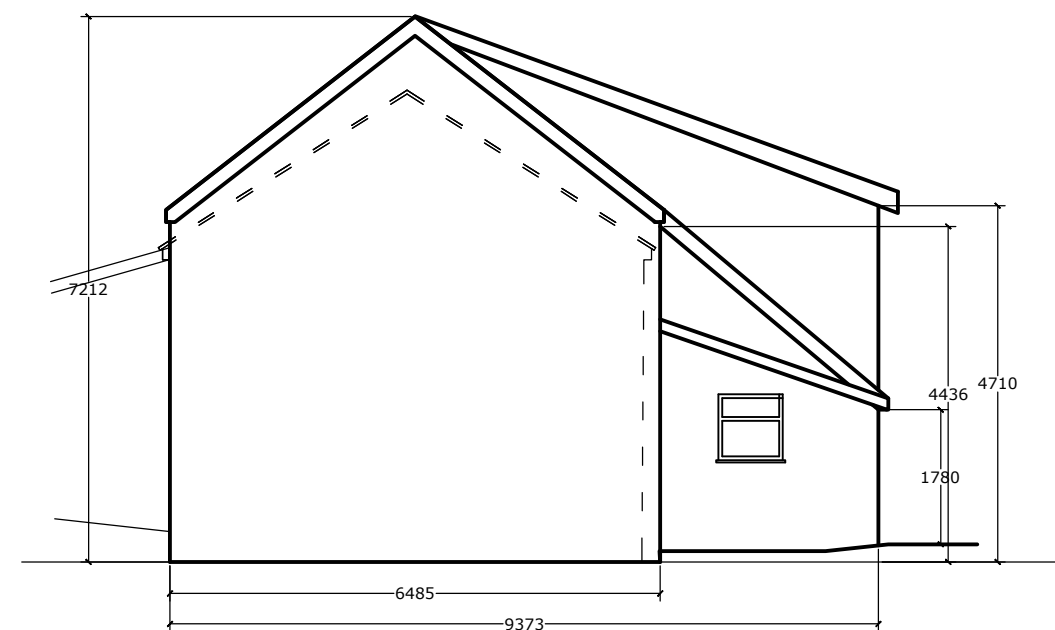

Proposed Right Hand Elevation

CLIENT: Miss M Maidment	PROJECT ADDRESS: Bryndulais Farm Seven Sisters	PROJECT TITLE: Dormer Extension to Rear	SHEET TITLE:: Proposed Elevations	Date May 2021	Project number DG 12/2020.01	Scale (@ A3) 1 : 100	
				Drawn by Emmajane	DRWAING NUMBER A104		REV
				Checked by G Perkins			