


CONCEPT DESIGNS

DRAWING STATUS			
Planning			
PROJECT			
3 Fernfield, Baglan - Bungalow Conversion			
TITLE			
CGI 01			
CLIENT			
Mr & Mrs R Hibbard			
DRAWN BY		DATE	
Gareth Owen		24.06.21	
SCALE (@A1)		PROJECT NO.	
GOOD RH01		GOOD RH01	
DRAWING NO.		REV	
SD01		P2	
GARETH OWEN CONCEPT DESIGNS LTD gareth@conceptdesigns.co.uk 01480 820000 01480 820000			





DRAWING STATUS			
Planning			
PROJECT			
3 Fernfield, Baglan - Bungalow Conversion			
TITLE			
CGI 02			
CLIENT			
Mr & Mrs R Hibbard			
DRAWN BY Gareth Owen		DATE 24.06.21	
SCALE (@A1)		PROJECT NO. GOOD RH01	
DRAWING NO. S002		REV P2	
GARETH OWEN CONCEPT DESIGN LTD gareth@owenconceptdesigns.co.uk adrian@owenconceptdesigns.co.uk			

Existing Site Plan

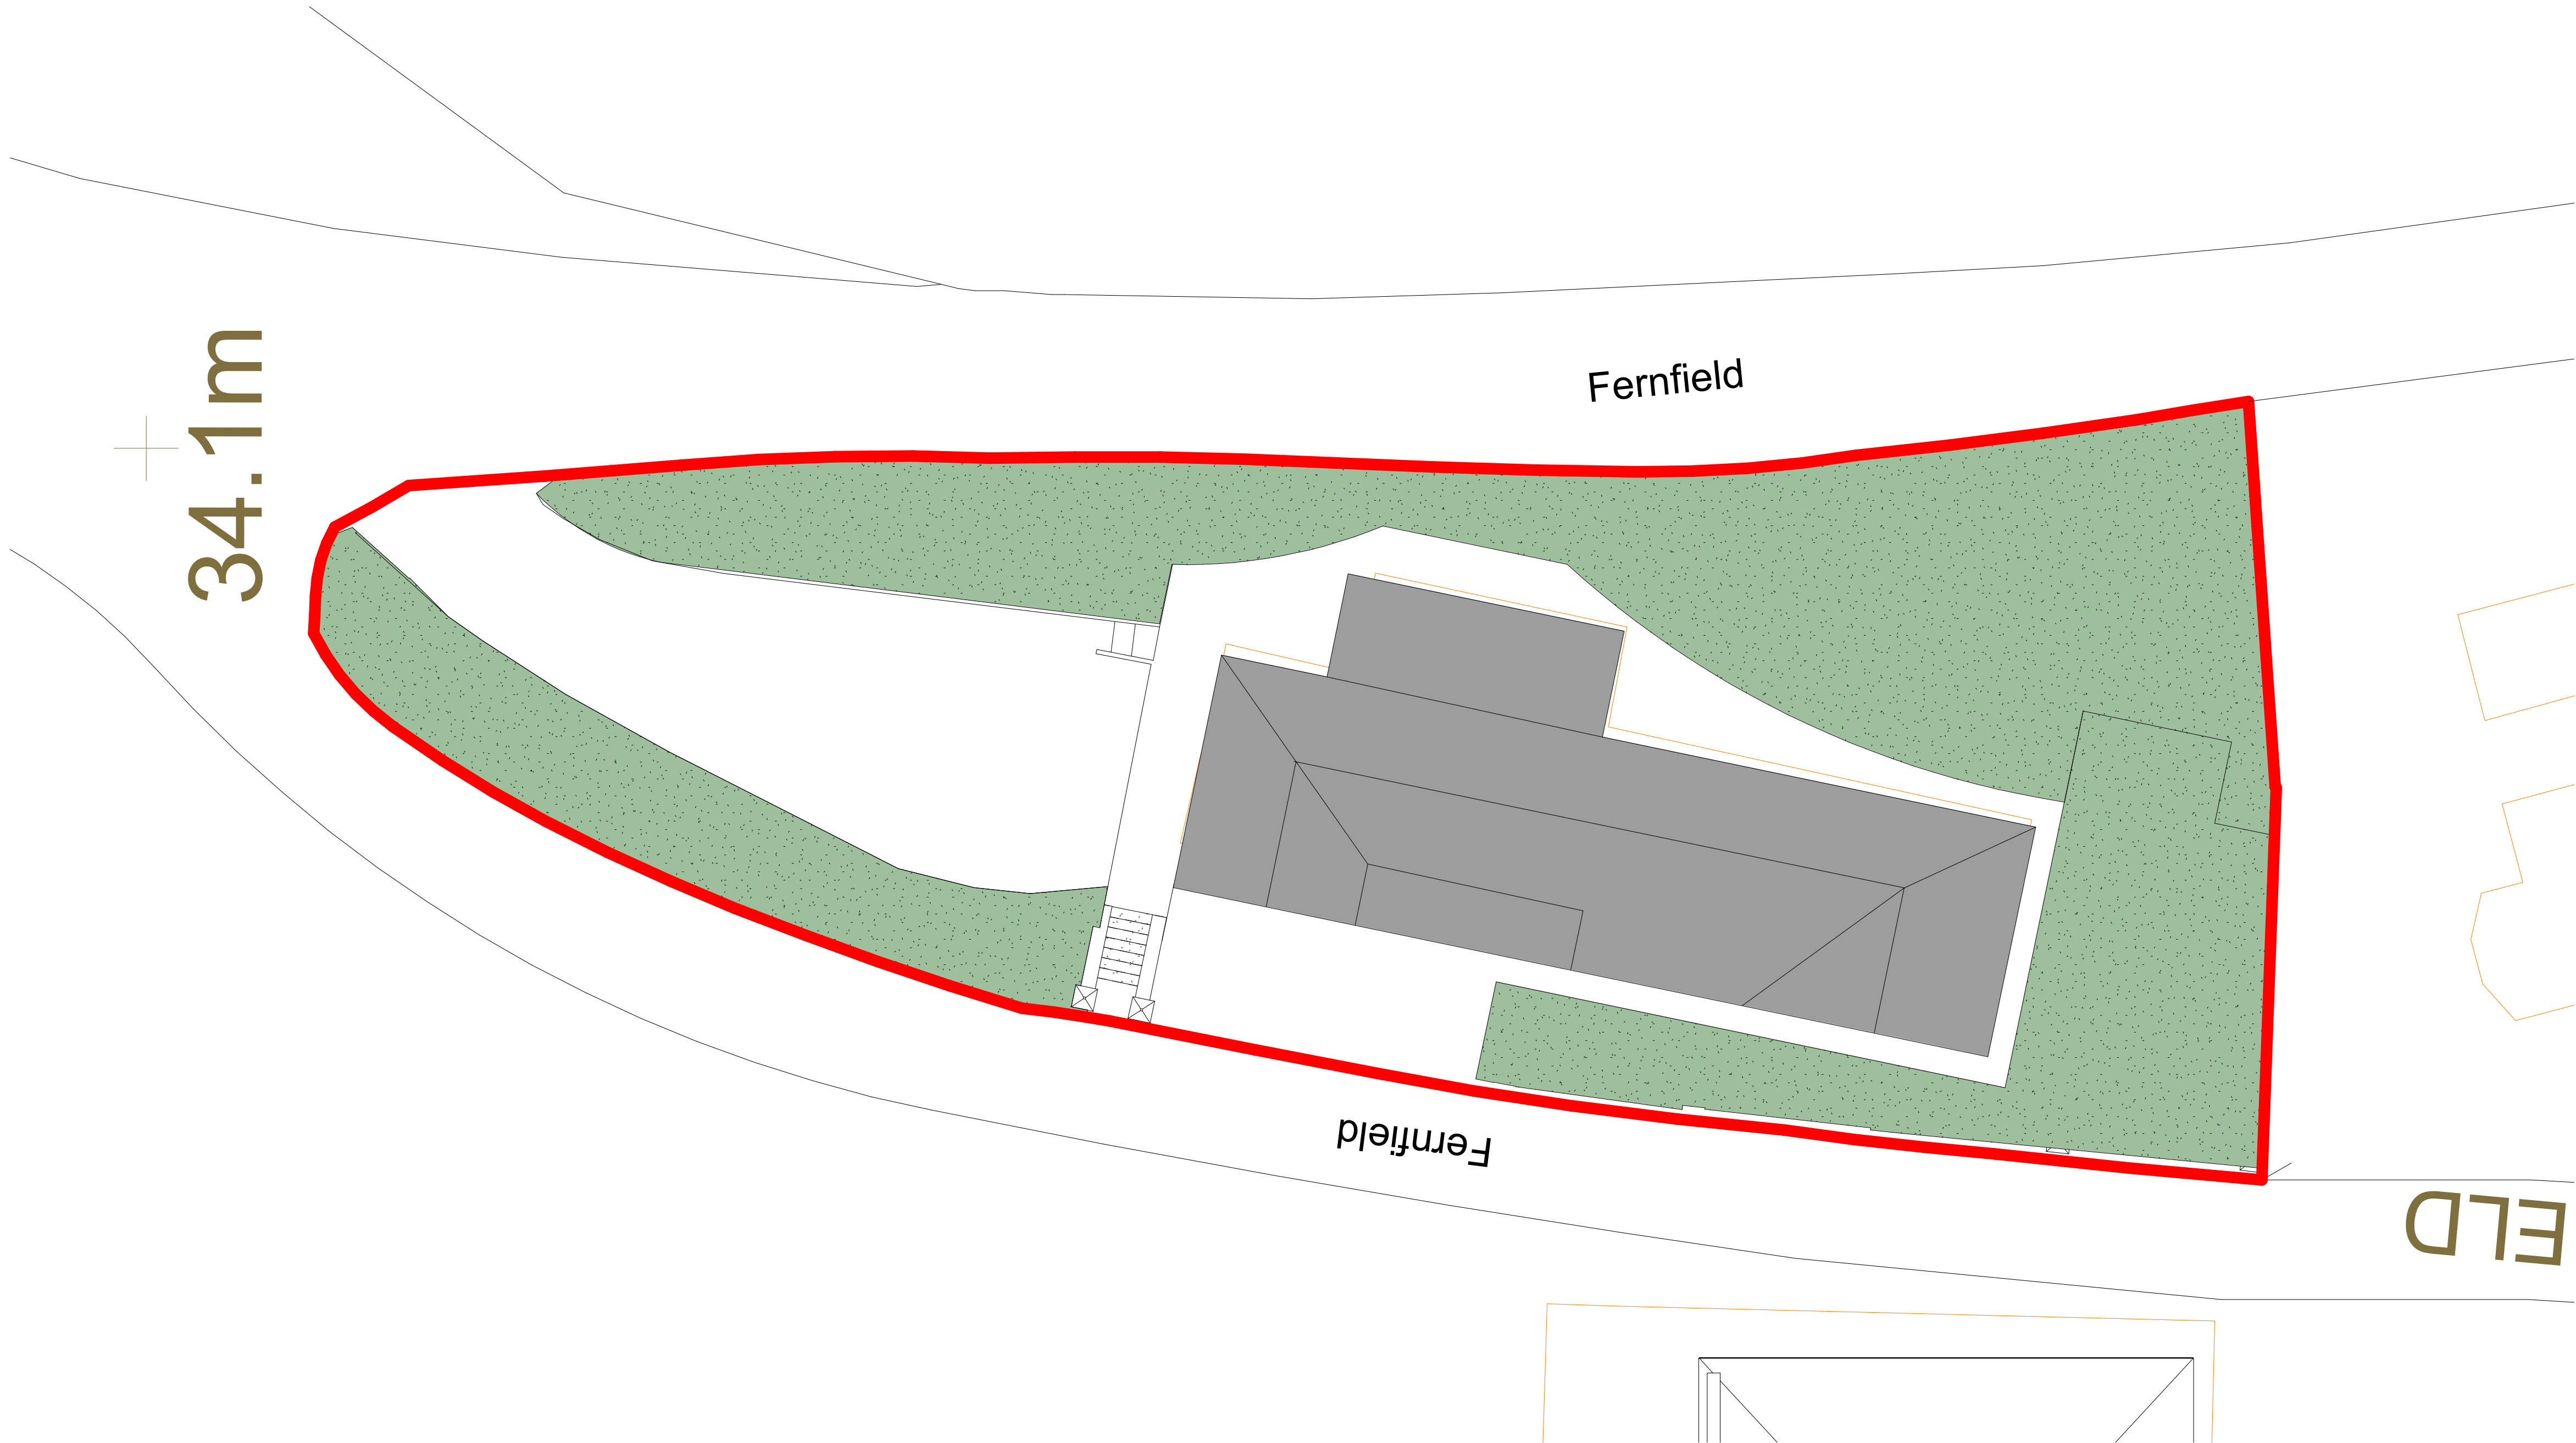


Location Plan

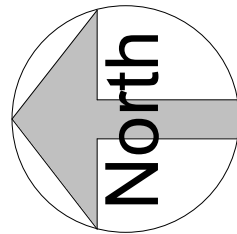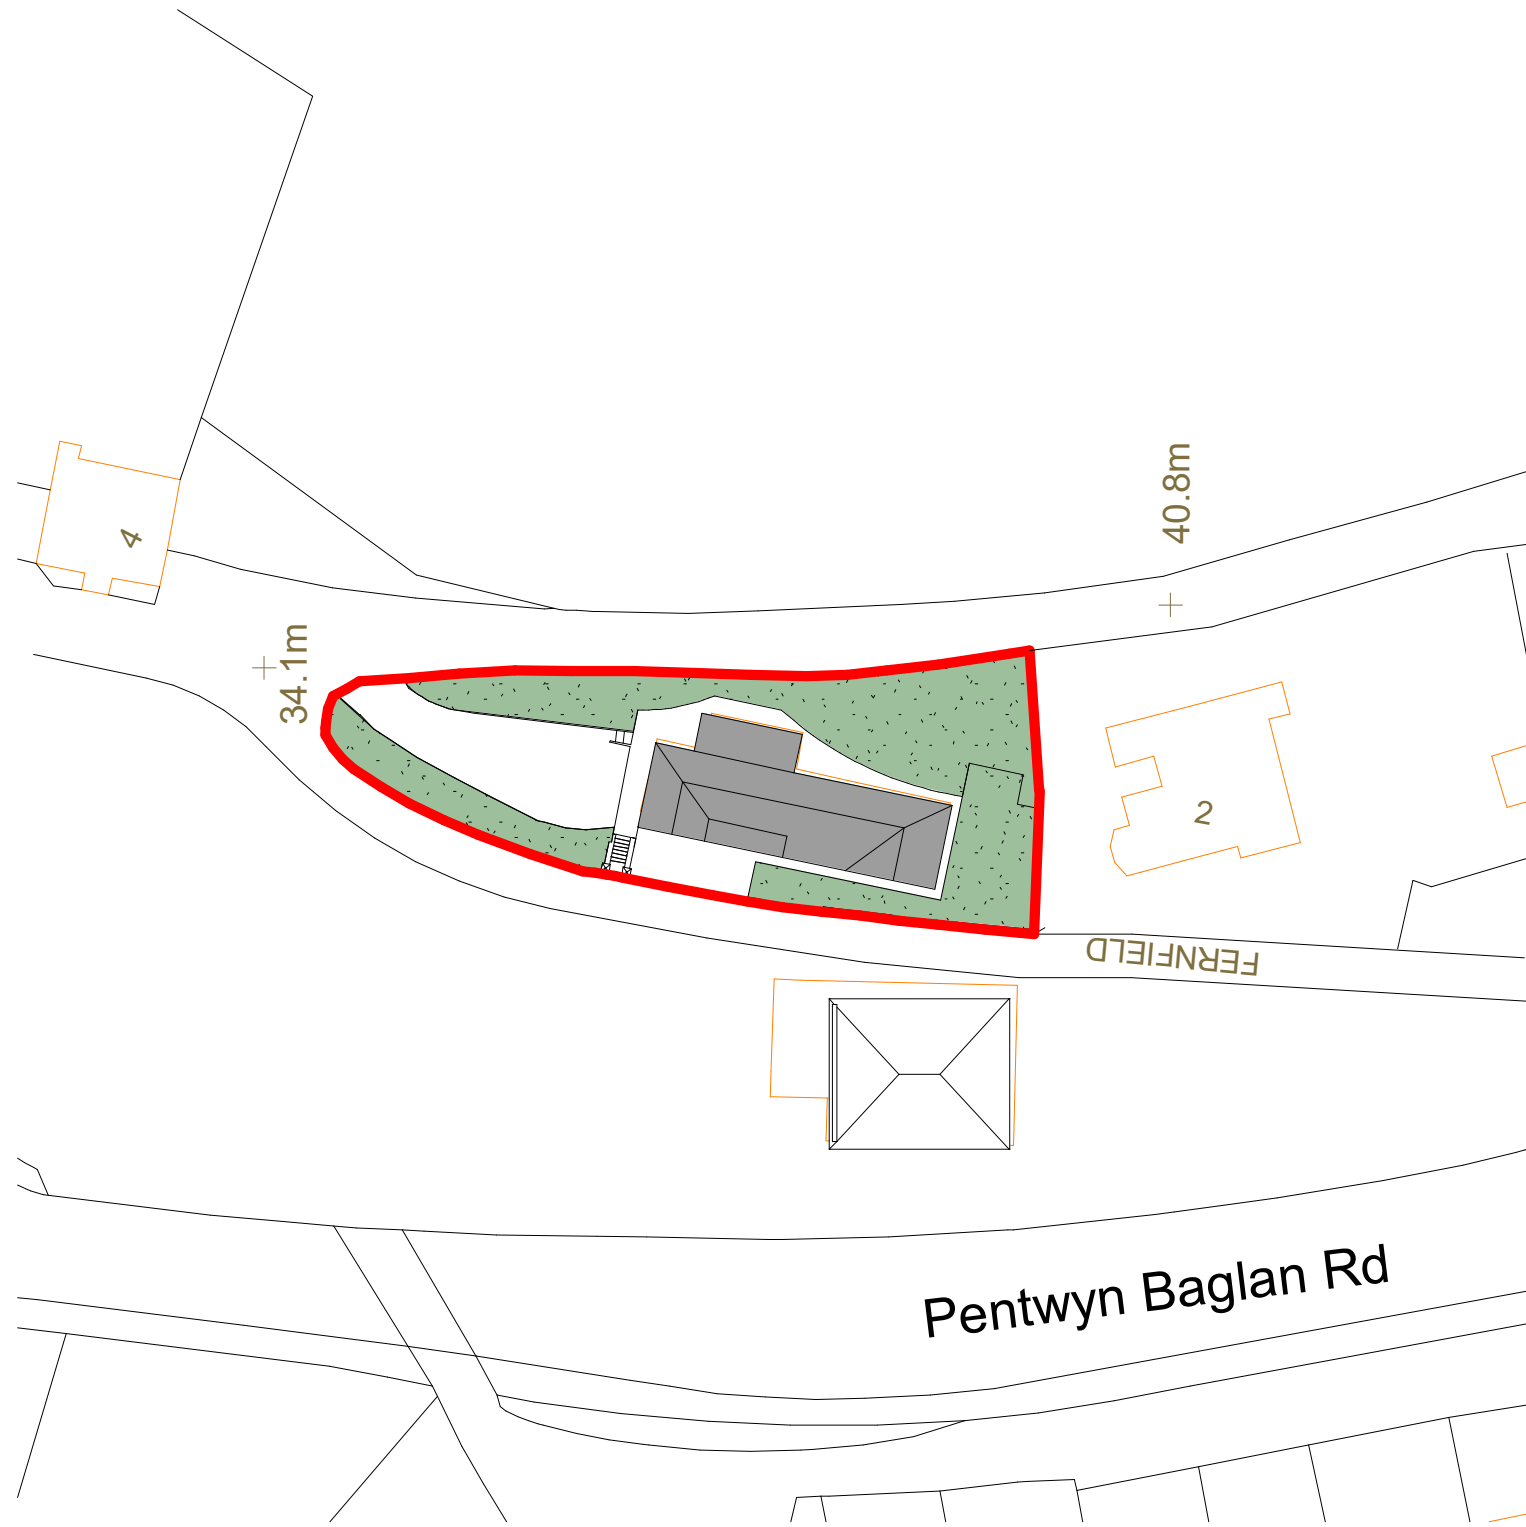


CONCEPT DESIGNS

DRAWING STATUS	
Planning	
PROJECT	
3 Fernfield, Baglan - Bungalow Conversion	
TITLE	
Location & Existing Site Plan	
CLIENT	
Mr & Mrs R Hibbard	
DRAWN BY	DATE
Gareth Owen	24.06.21
SCALE (@A1)	PROJECT NO.
As indicated	GOCD RH01
DRAWING NO.	REV
SD10	P3
GARETH OWEN CONCEPT DESIGNS LTD	
gareth@conceptdesigns.co.uk info@conceptdesigns.co.uk	

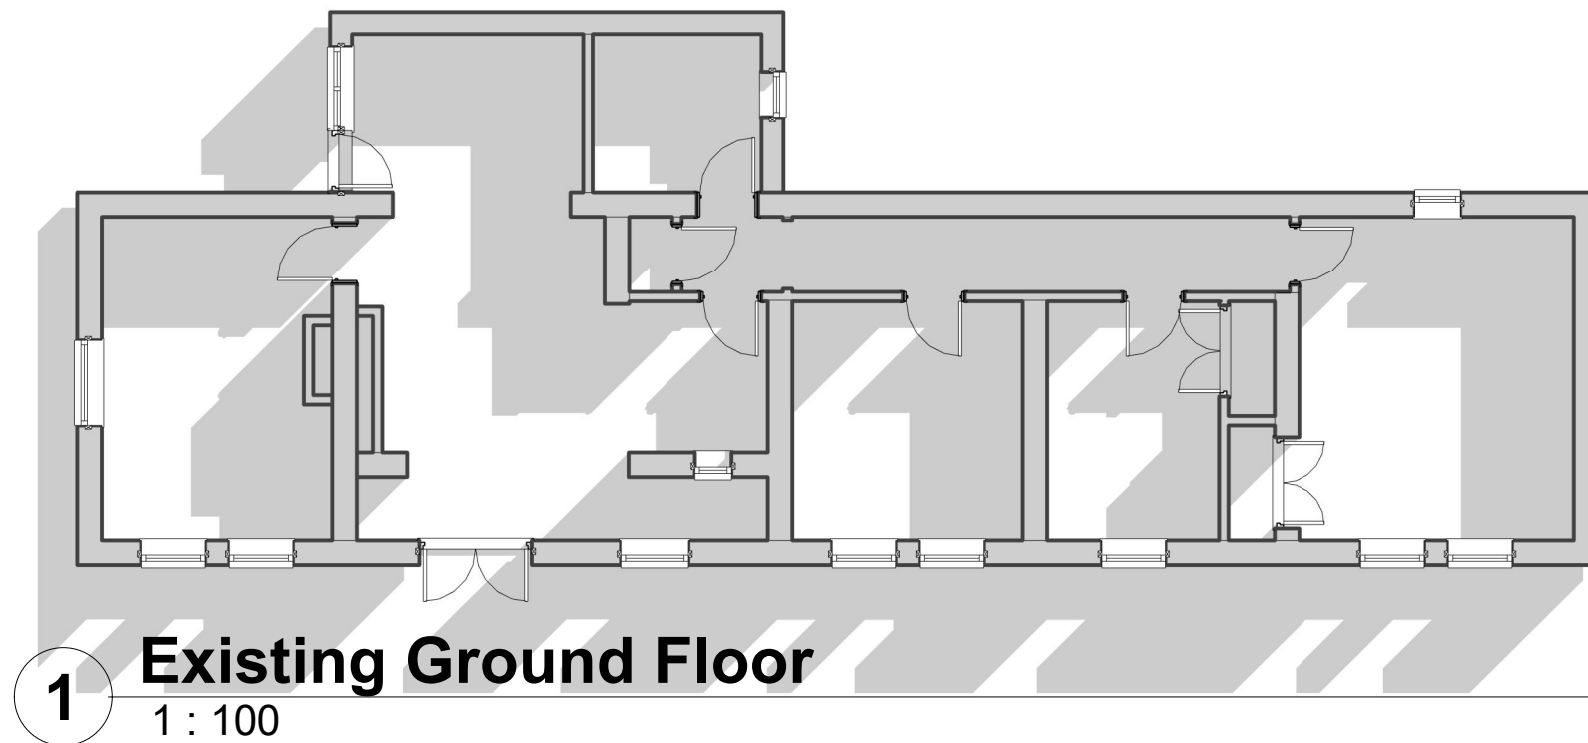

1 Existing Ground Floor
1 : 100

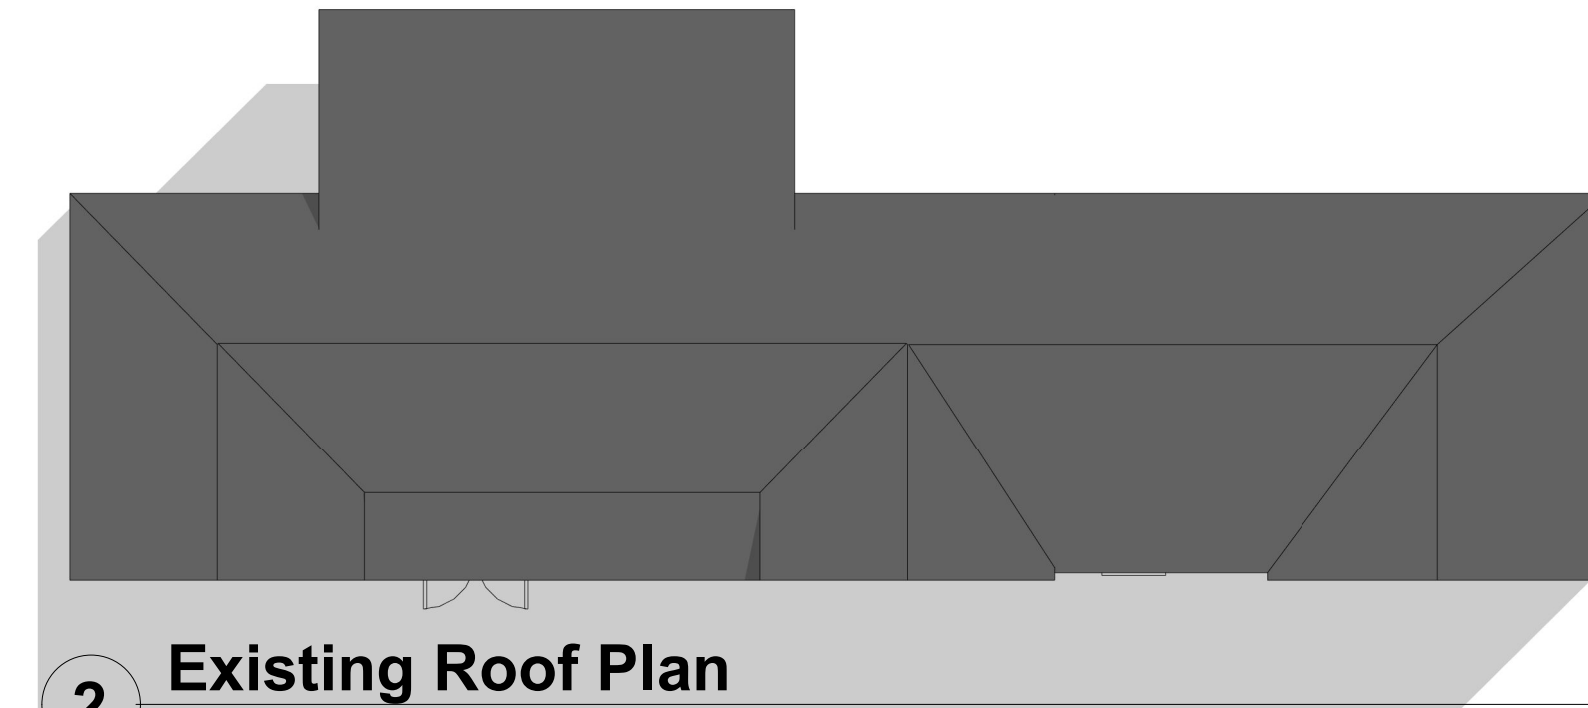

2 Existing Roof Plan
1 : 100


NOTES:




DRAWING STATUS			
Planning			
PROJECT			
3 Fernfield, Baglan - Bungalow Conversion			
TITLE			
Existing Plans			
CLIENT			
Mr & Mrs R Hibbard			
DRAWN BY		DATE	
Gareth Owen		16.11.20	
SCALE (@A3)		PROJECT NO.	
1 : 100		GOCD RH01	
DRAWING NO.			REV
EB001			P1
GO CONCEPT DESIGNS LTD, 9 DARWIN RD, PORT TALBOT, SA12 6BT			
gareth@goconceptdesigns.co.uk adiana@goconceptdesigns.co.uk			



1 Existing Front Elevation
1 : 100

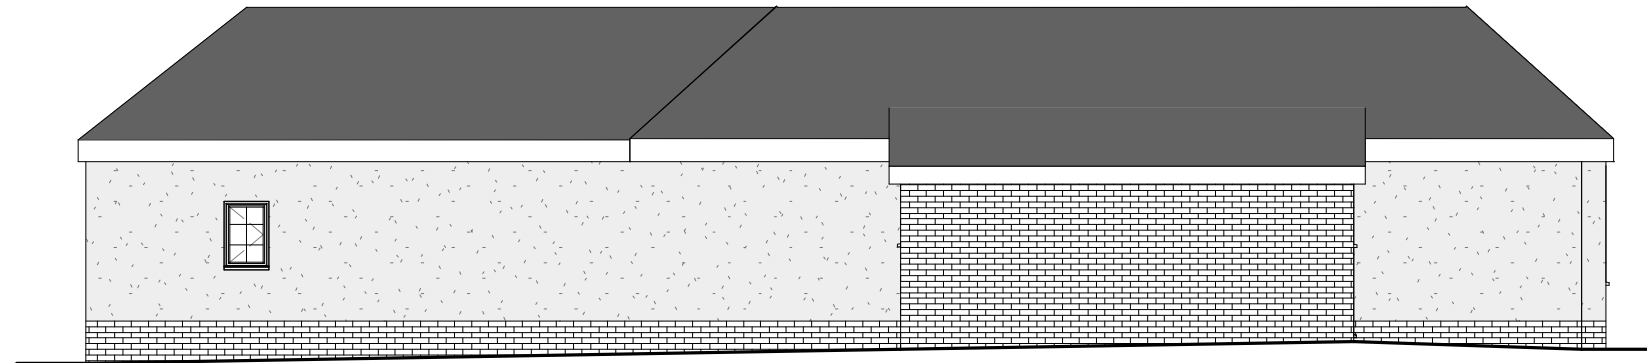

2 Existing Rear Elevation
1 : 100

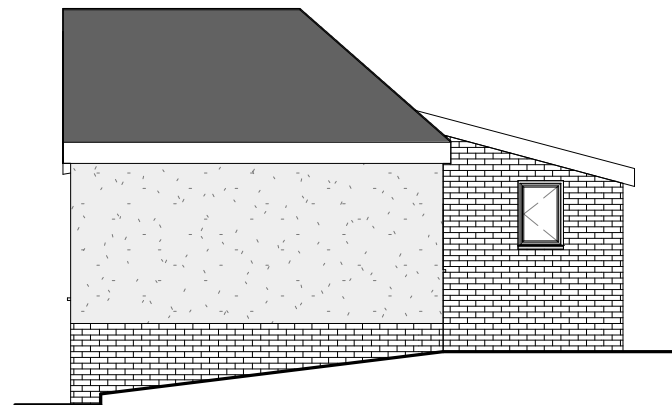

3 Existing Right Elevation
1 : 100



4 Existing Left Elevation
1 : 100

NOTES:



DRAWING STATUS

Planning

PROJECT

3 Fernfield, Baglan - Bungalow Conversion

TITLE

Existing Elevations

CLIENT

Mr & Mrs R Hibbard

DRAWN BY
Gareth Owen

DATE
16.11.20

SCALE (@A3)
1 : 100


PROJECT NO.
GOCD RH01

DRAWING NO.
EB002

REV
P1

GO CONCEPT DESIGNS LTD, 9 DARWIN RD, PORT TALBOT, SA12 6BT
gareth@goconceptdesigns.co.uk adiana@goconceptdesigns.co.uk

- 1000mm High Retaining Wall
- 1500mm High Retaining Wall
- 1750mm High Retaining Wall
- 2000mm High Retaining Wall
- 2550mm High Retaining Wall
- 3200mm High Retaining Wall
- 3800mm High Retaining Wall

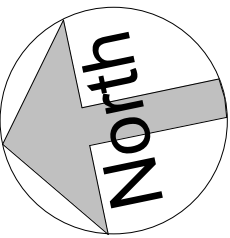



1





Proposed Street Scene

1 : 65





CONCEPT DESIGNS

DRAWING STATUS	
Planning	
PROJECT	
3 Fernfield, Baglan - Bungalow Conversion	
TITLE	
Proposed Street Scene	
CLIENT	
Mr & Mrs R Hibbard	
DRAWN BY	DATE
Gareth Owen	24.06.21
SCALE (@A1)	PROJECT NO.
1 : 65	GOOD RH01
DRAWING NO.	REV
SD11	P3
GARETH OWEN CONCEPT DESIGNS LTD	
gareth@conceptdesigns.co.uk 01480 450000	

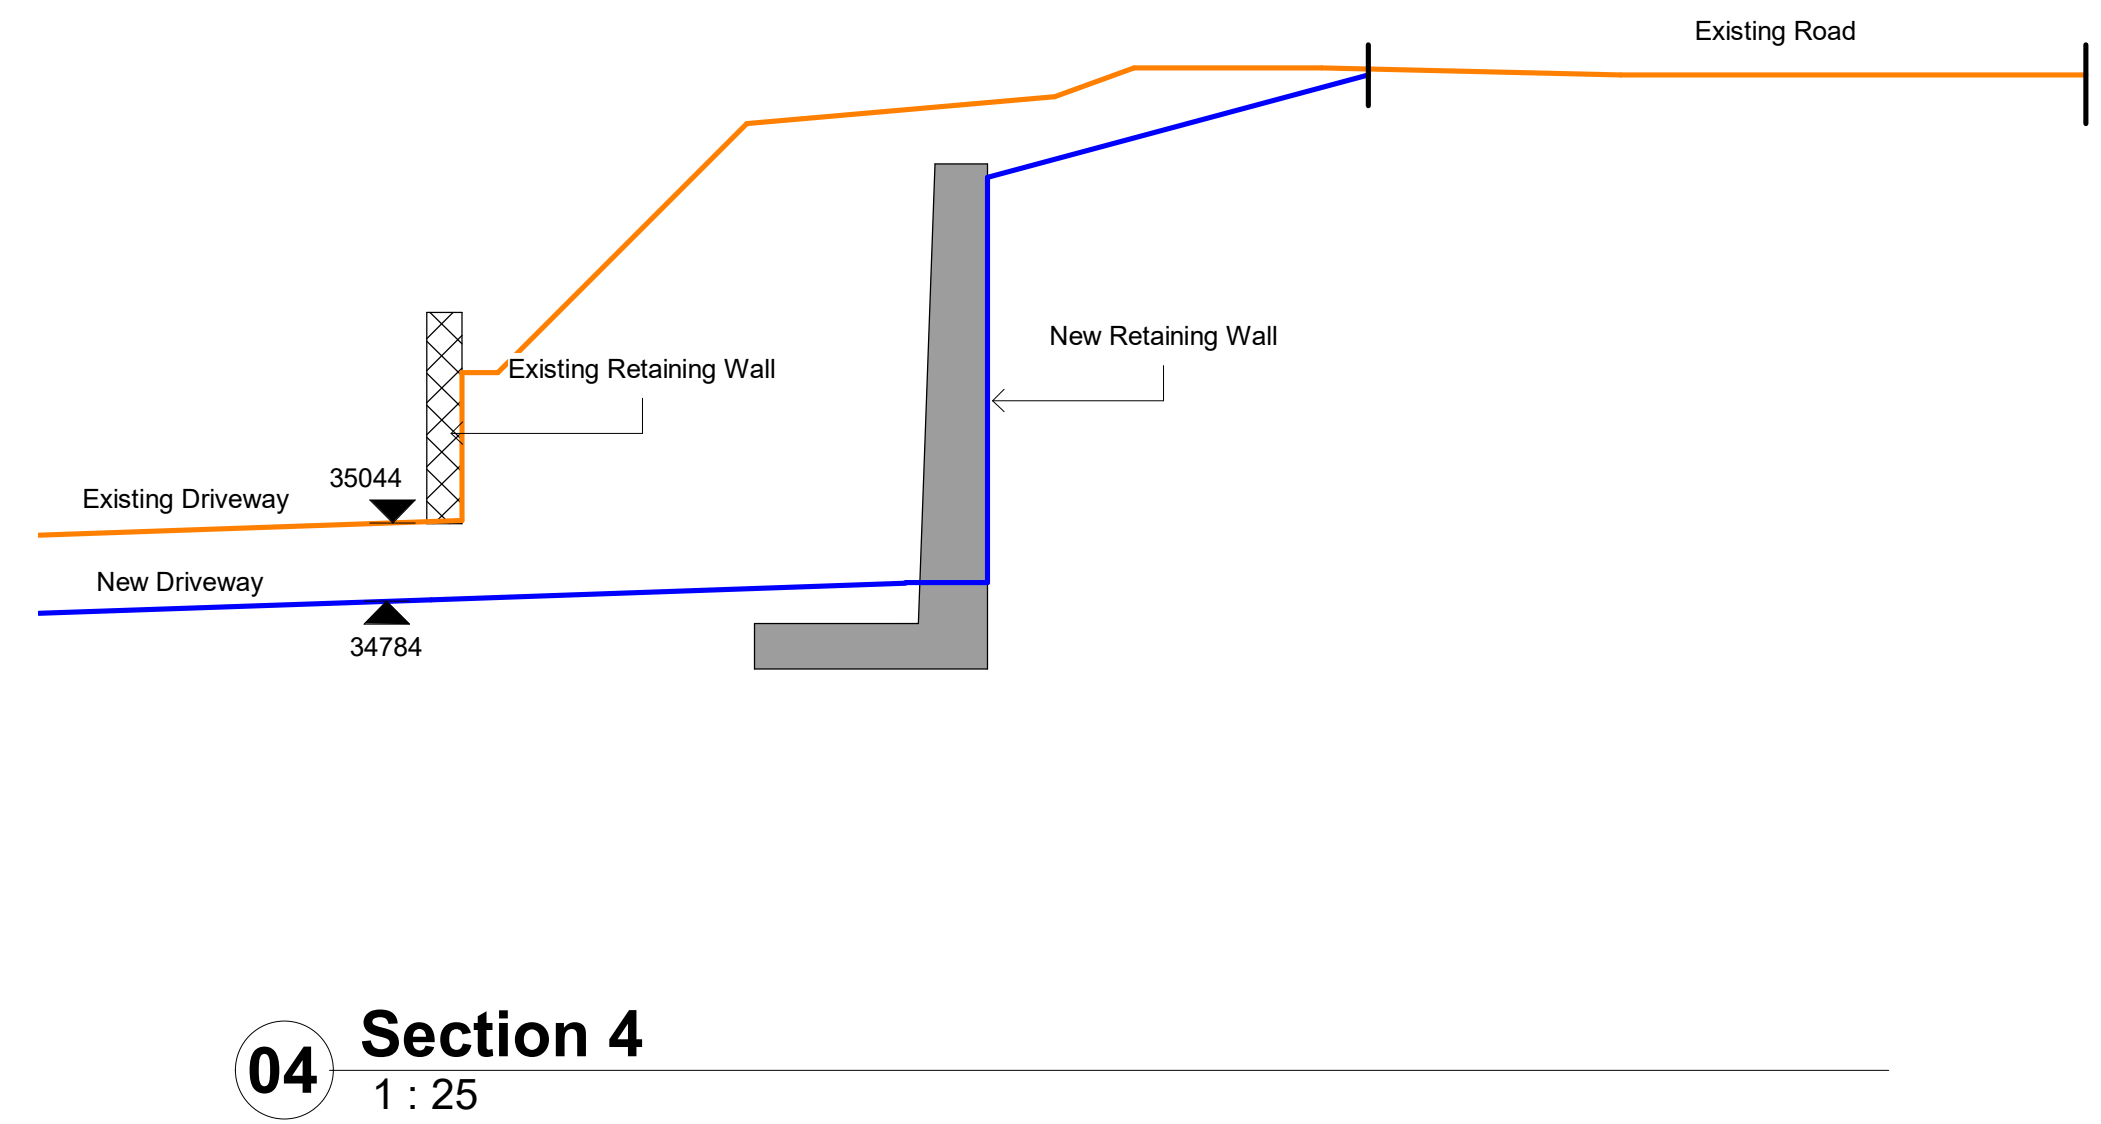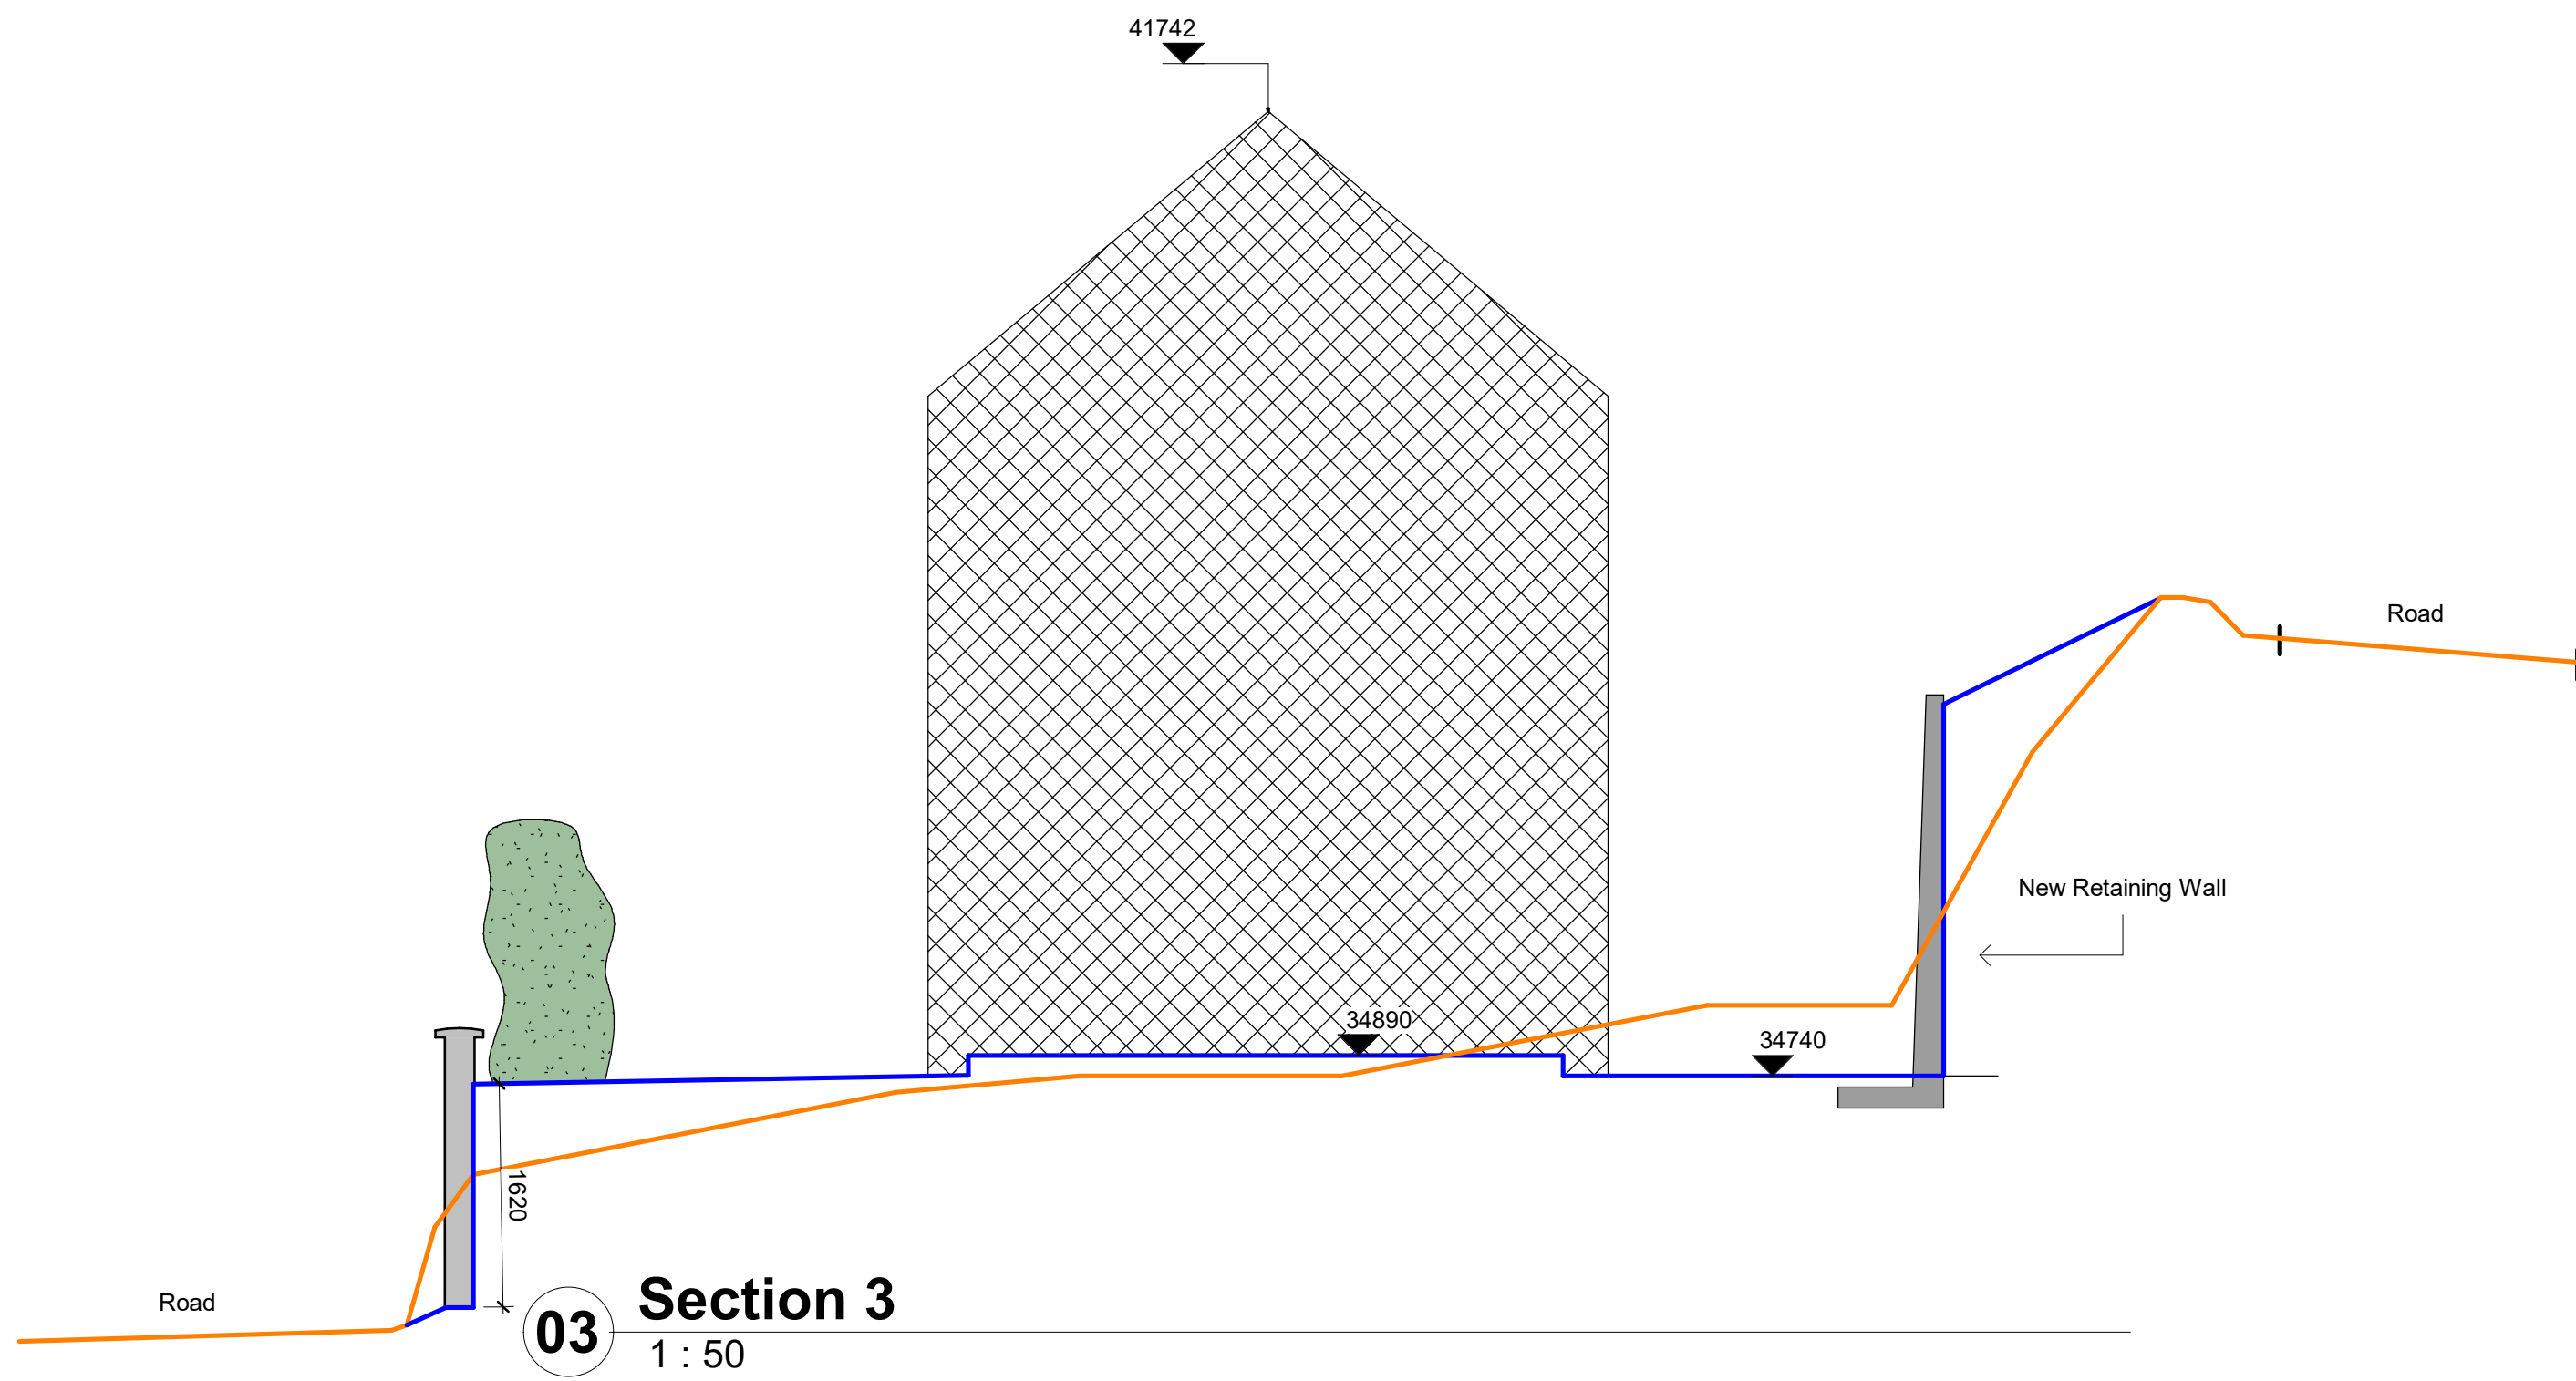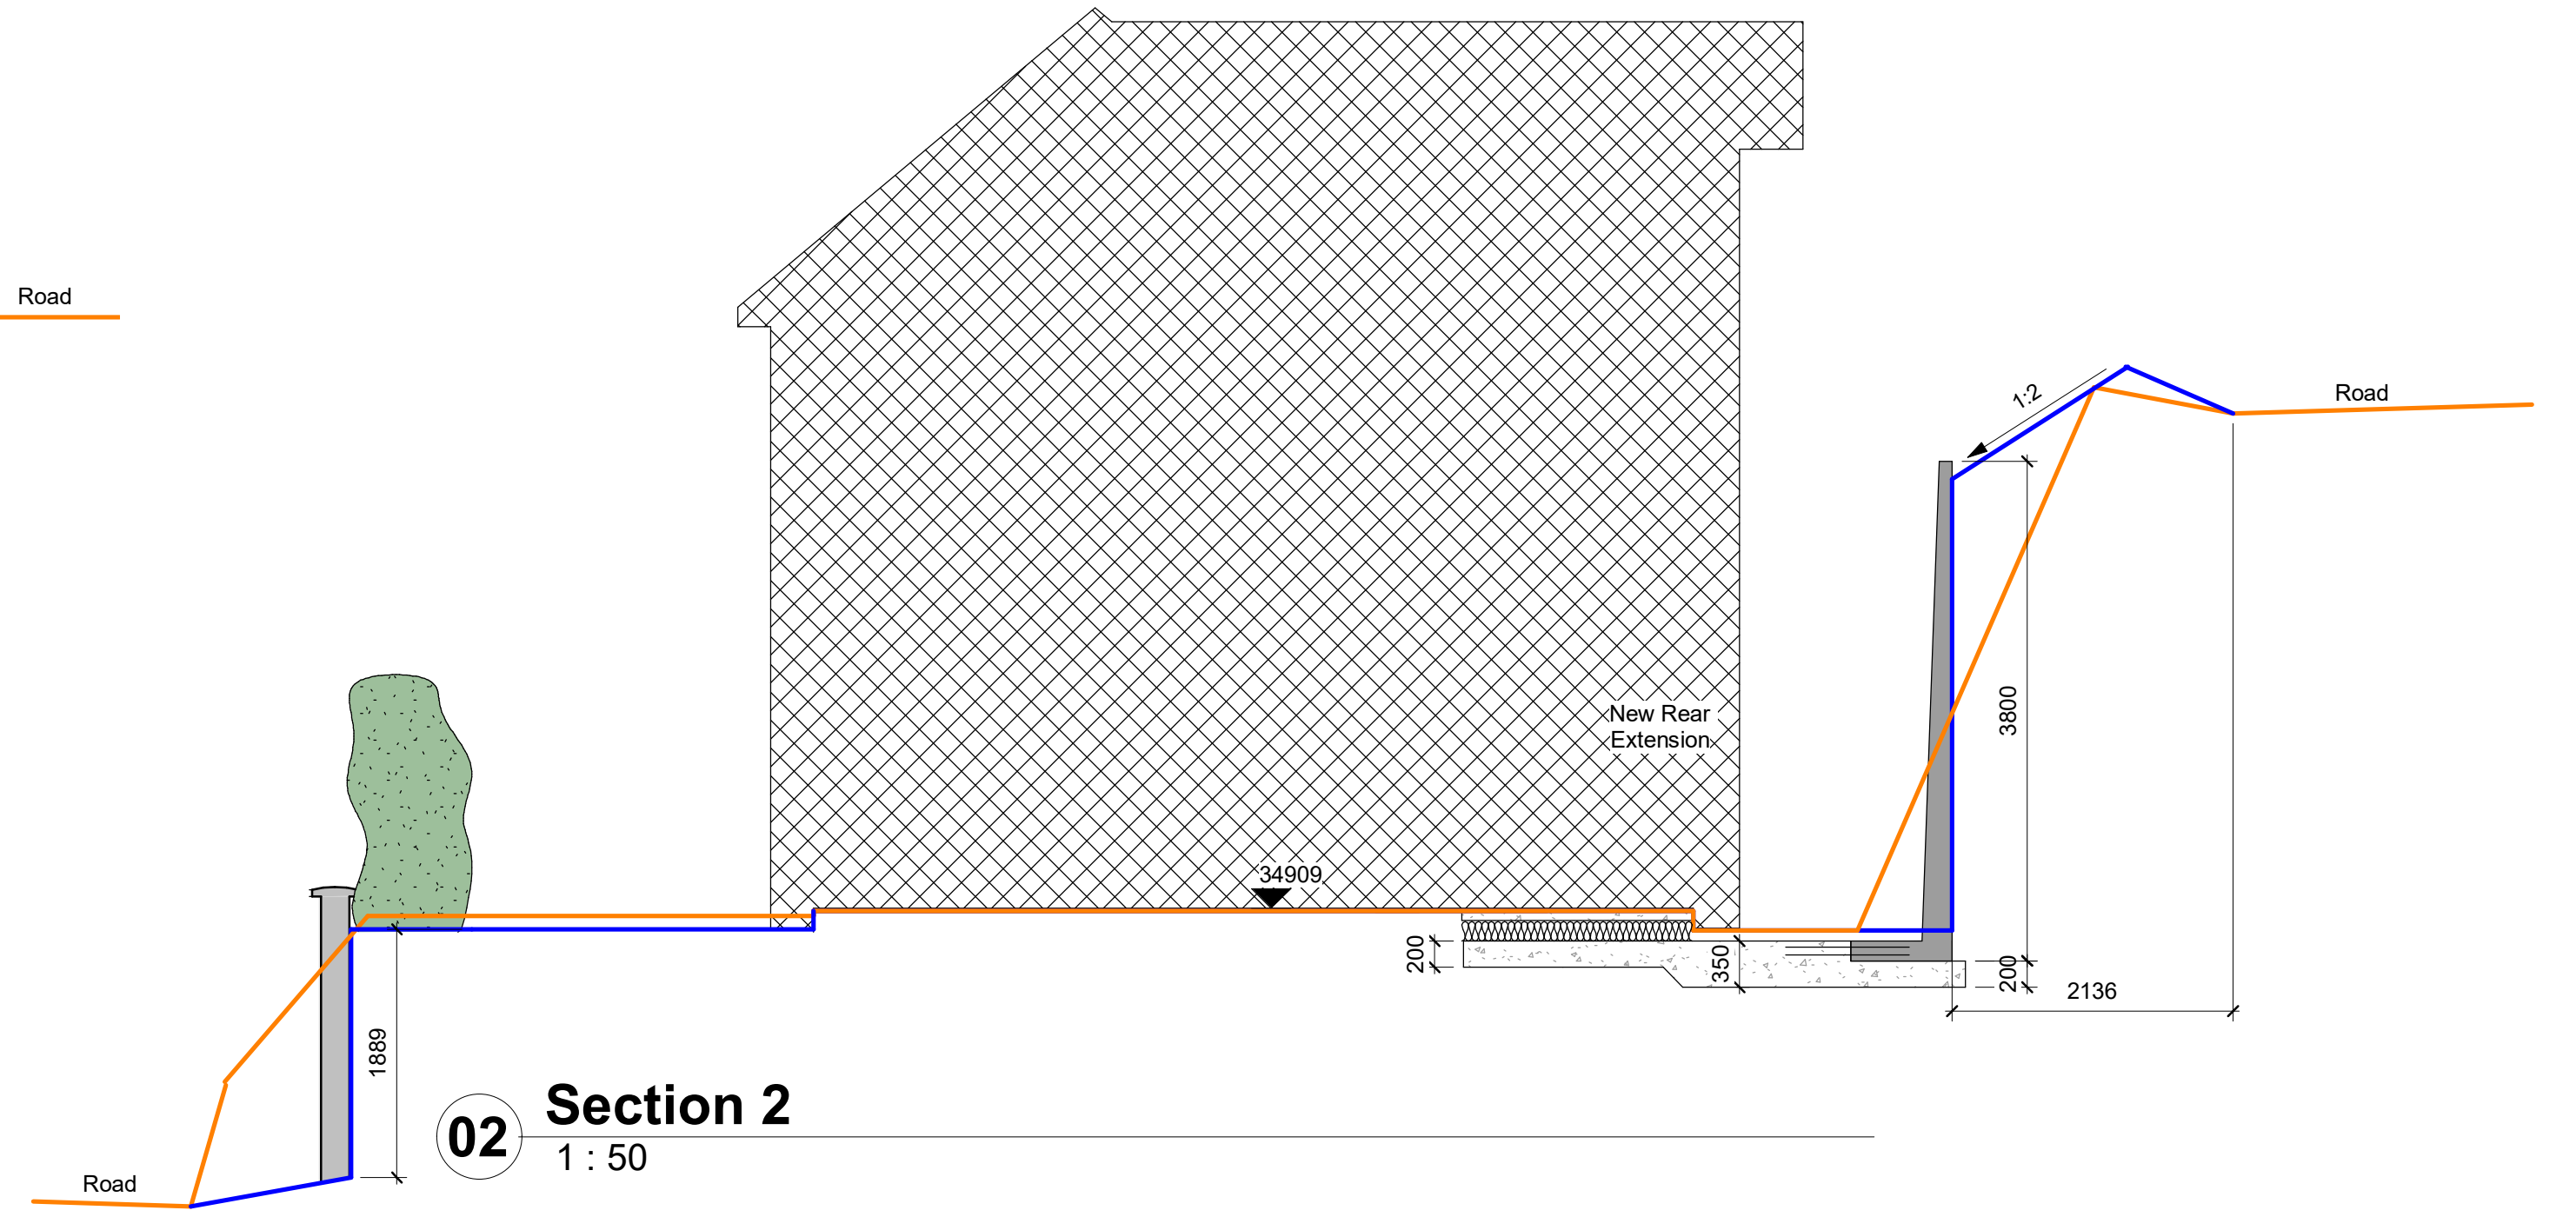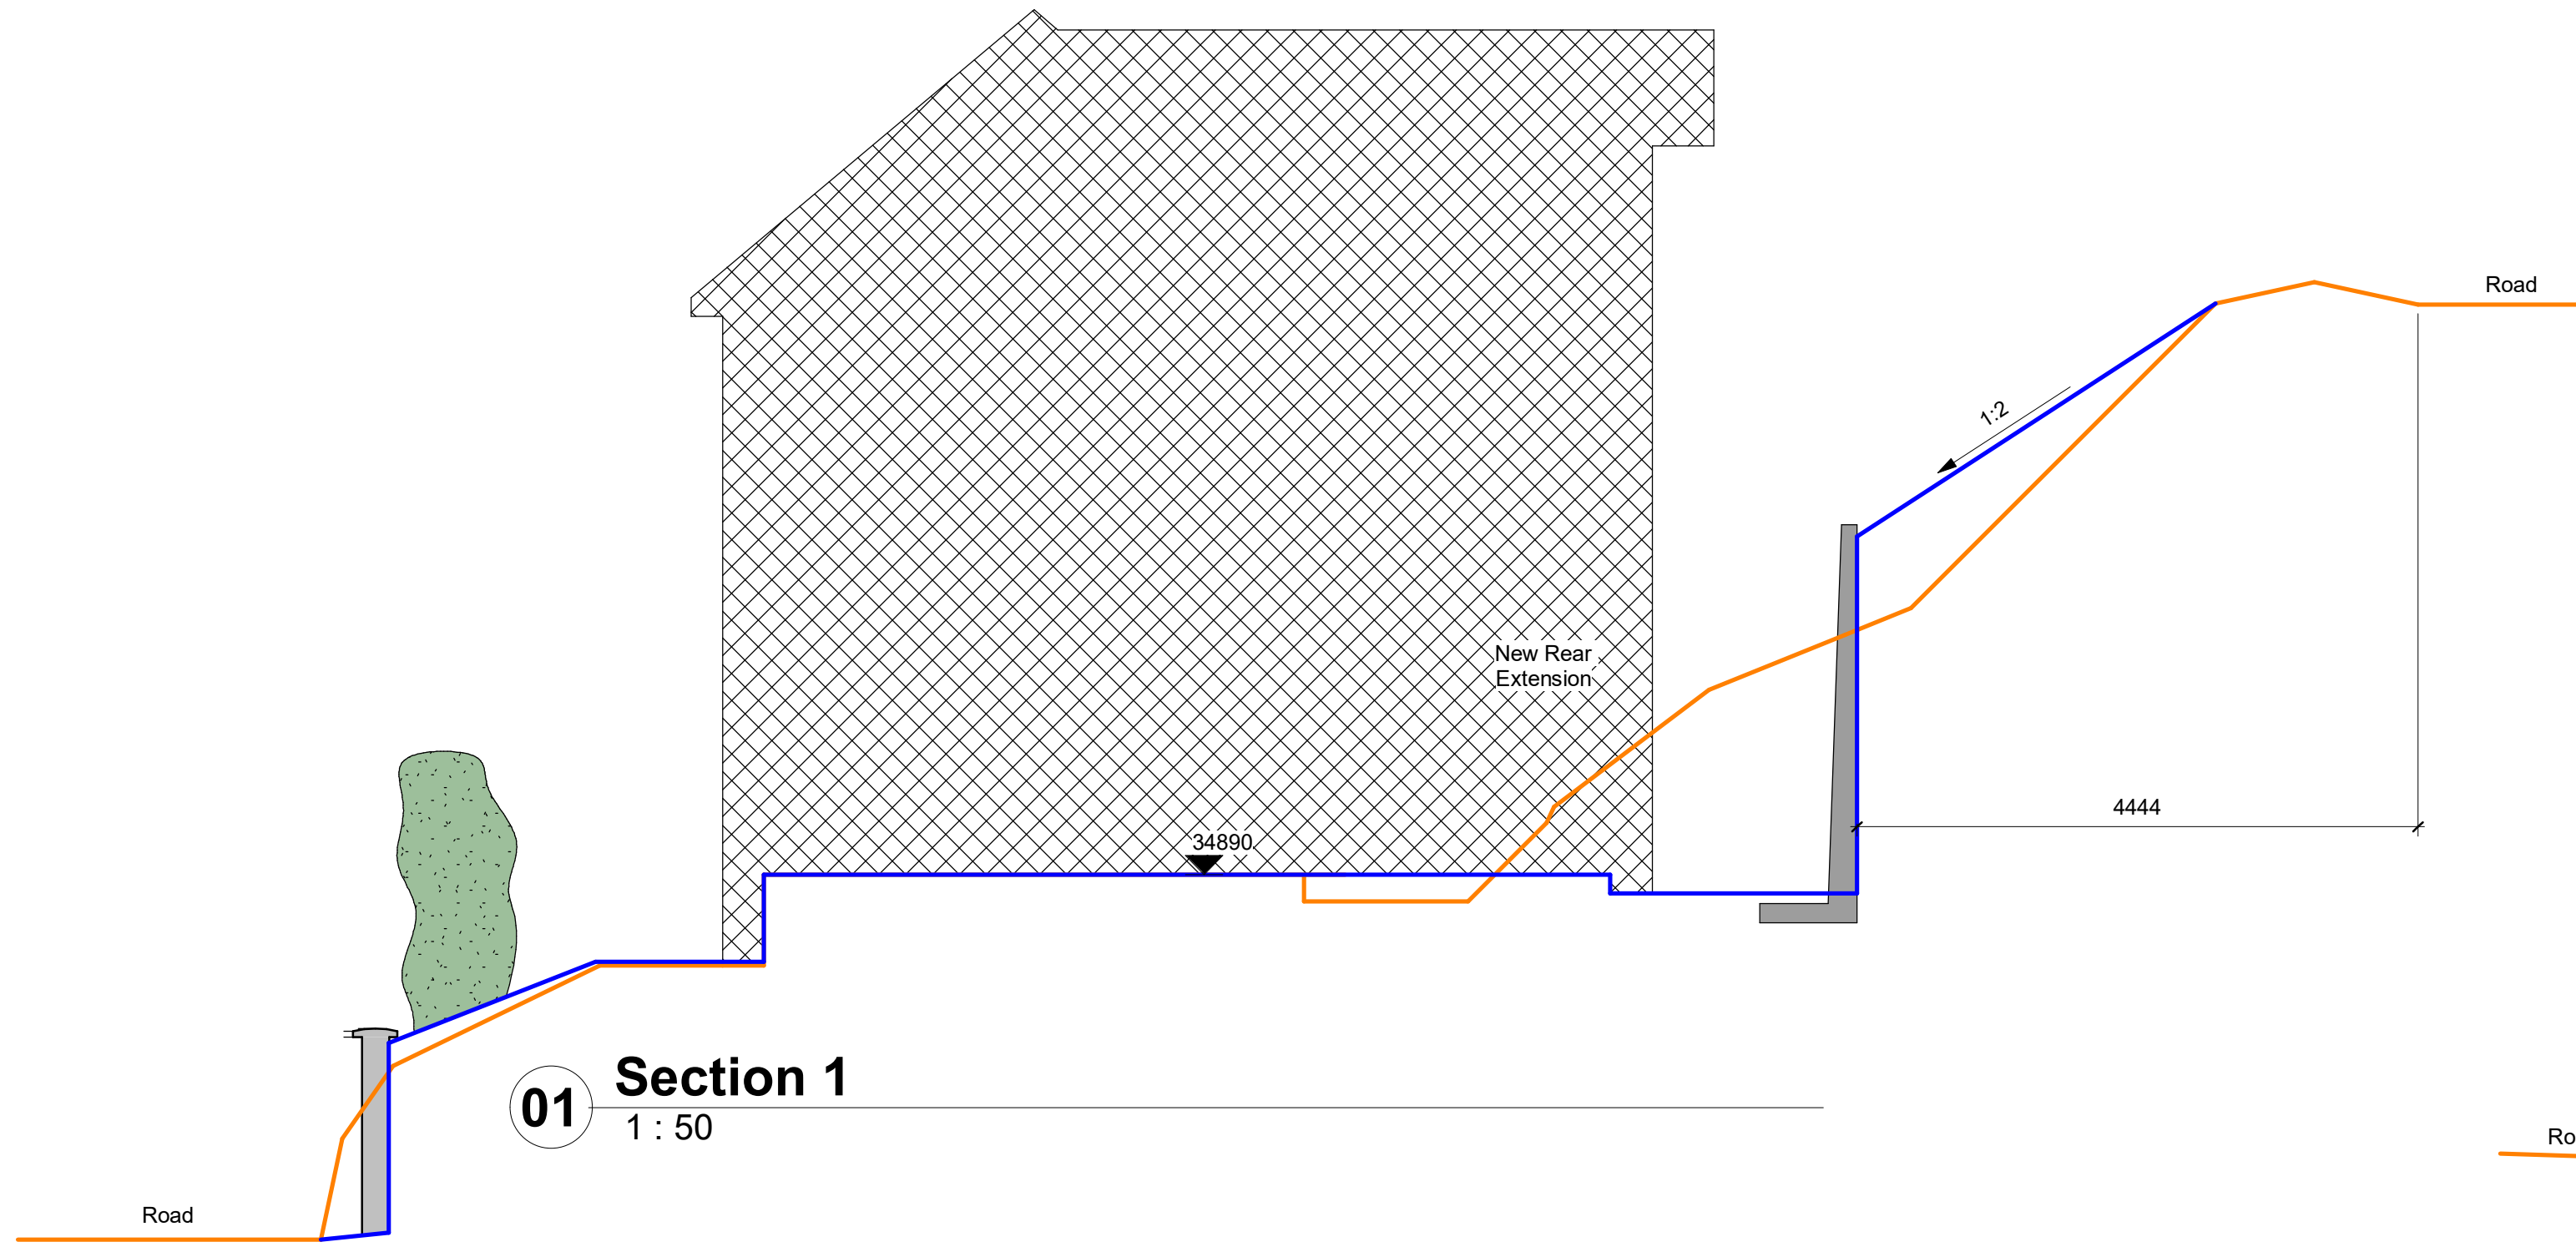


DRAWING STATUS	
Planning	
PROJECT	
3 Fernfield, Baglan - Bungalow Conversion	
TITLE	
Site Sections 01	
CLIENT	
Mr & Mrs R Hibbard	
DRAWN BY	DATE
Gareth Owen	24.06.21
SCALE (@A1)	PROJECT NO.
As indicated	GOCD RHD1
DRAWING NO.	REV
S004 A	P3
GARETH OWEN CONCEPT DESIGNS LTD	
gareth@owenconceptdesigns.co.uk 01480 820000	

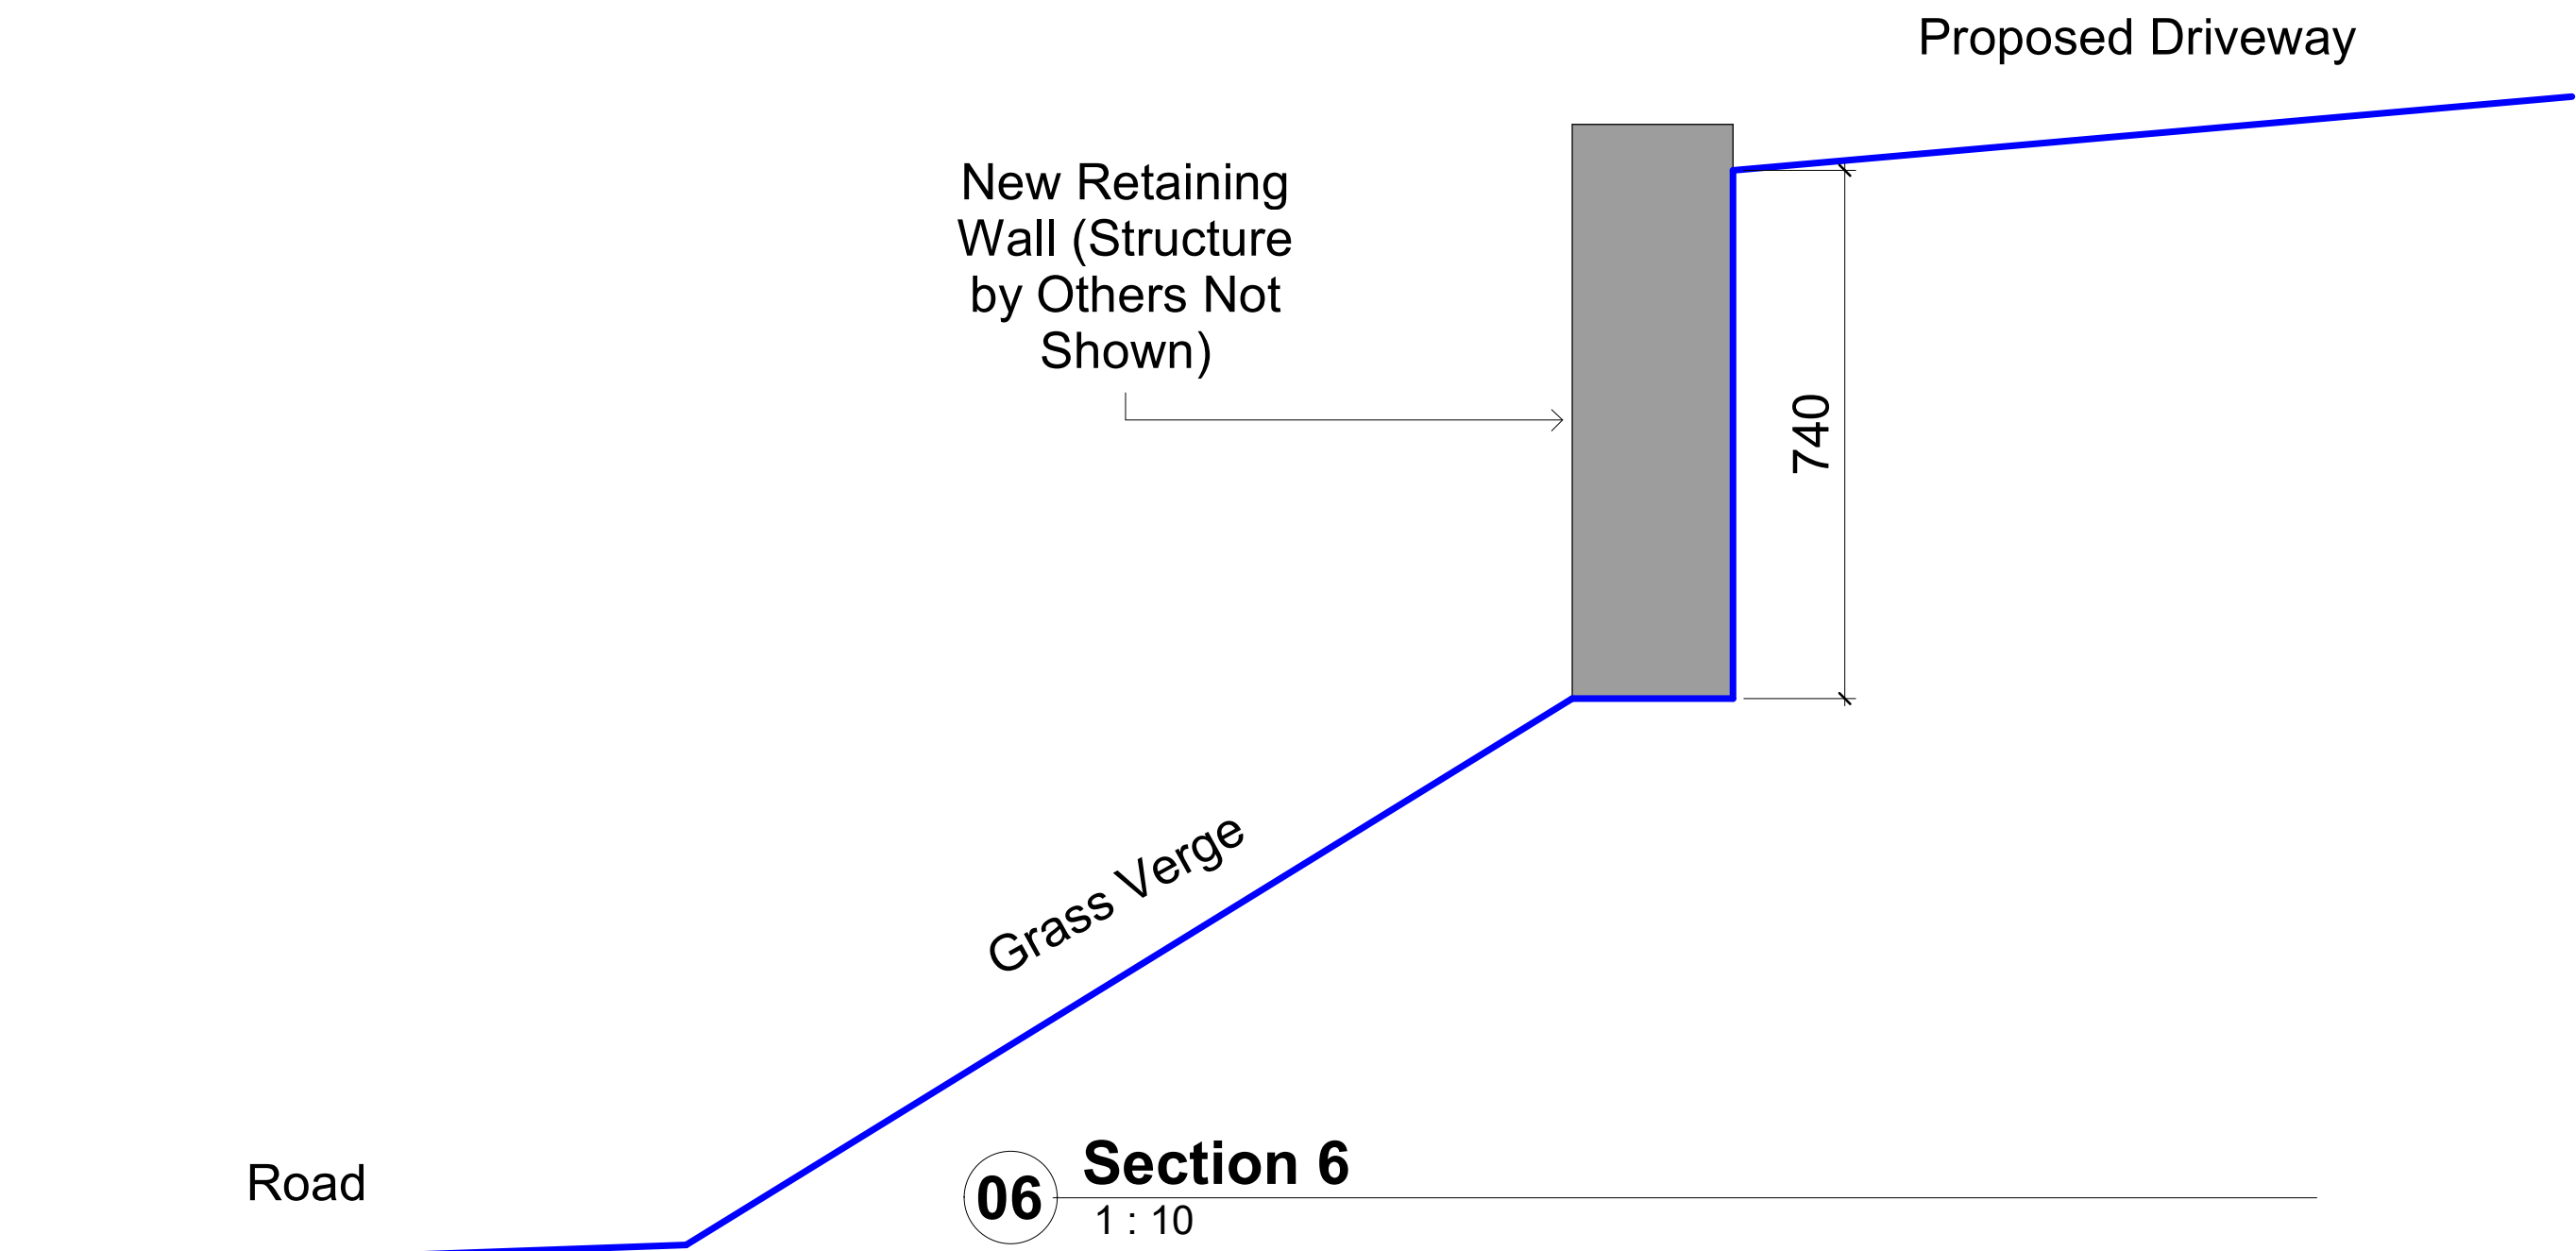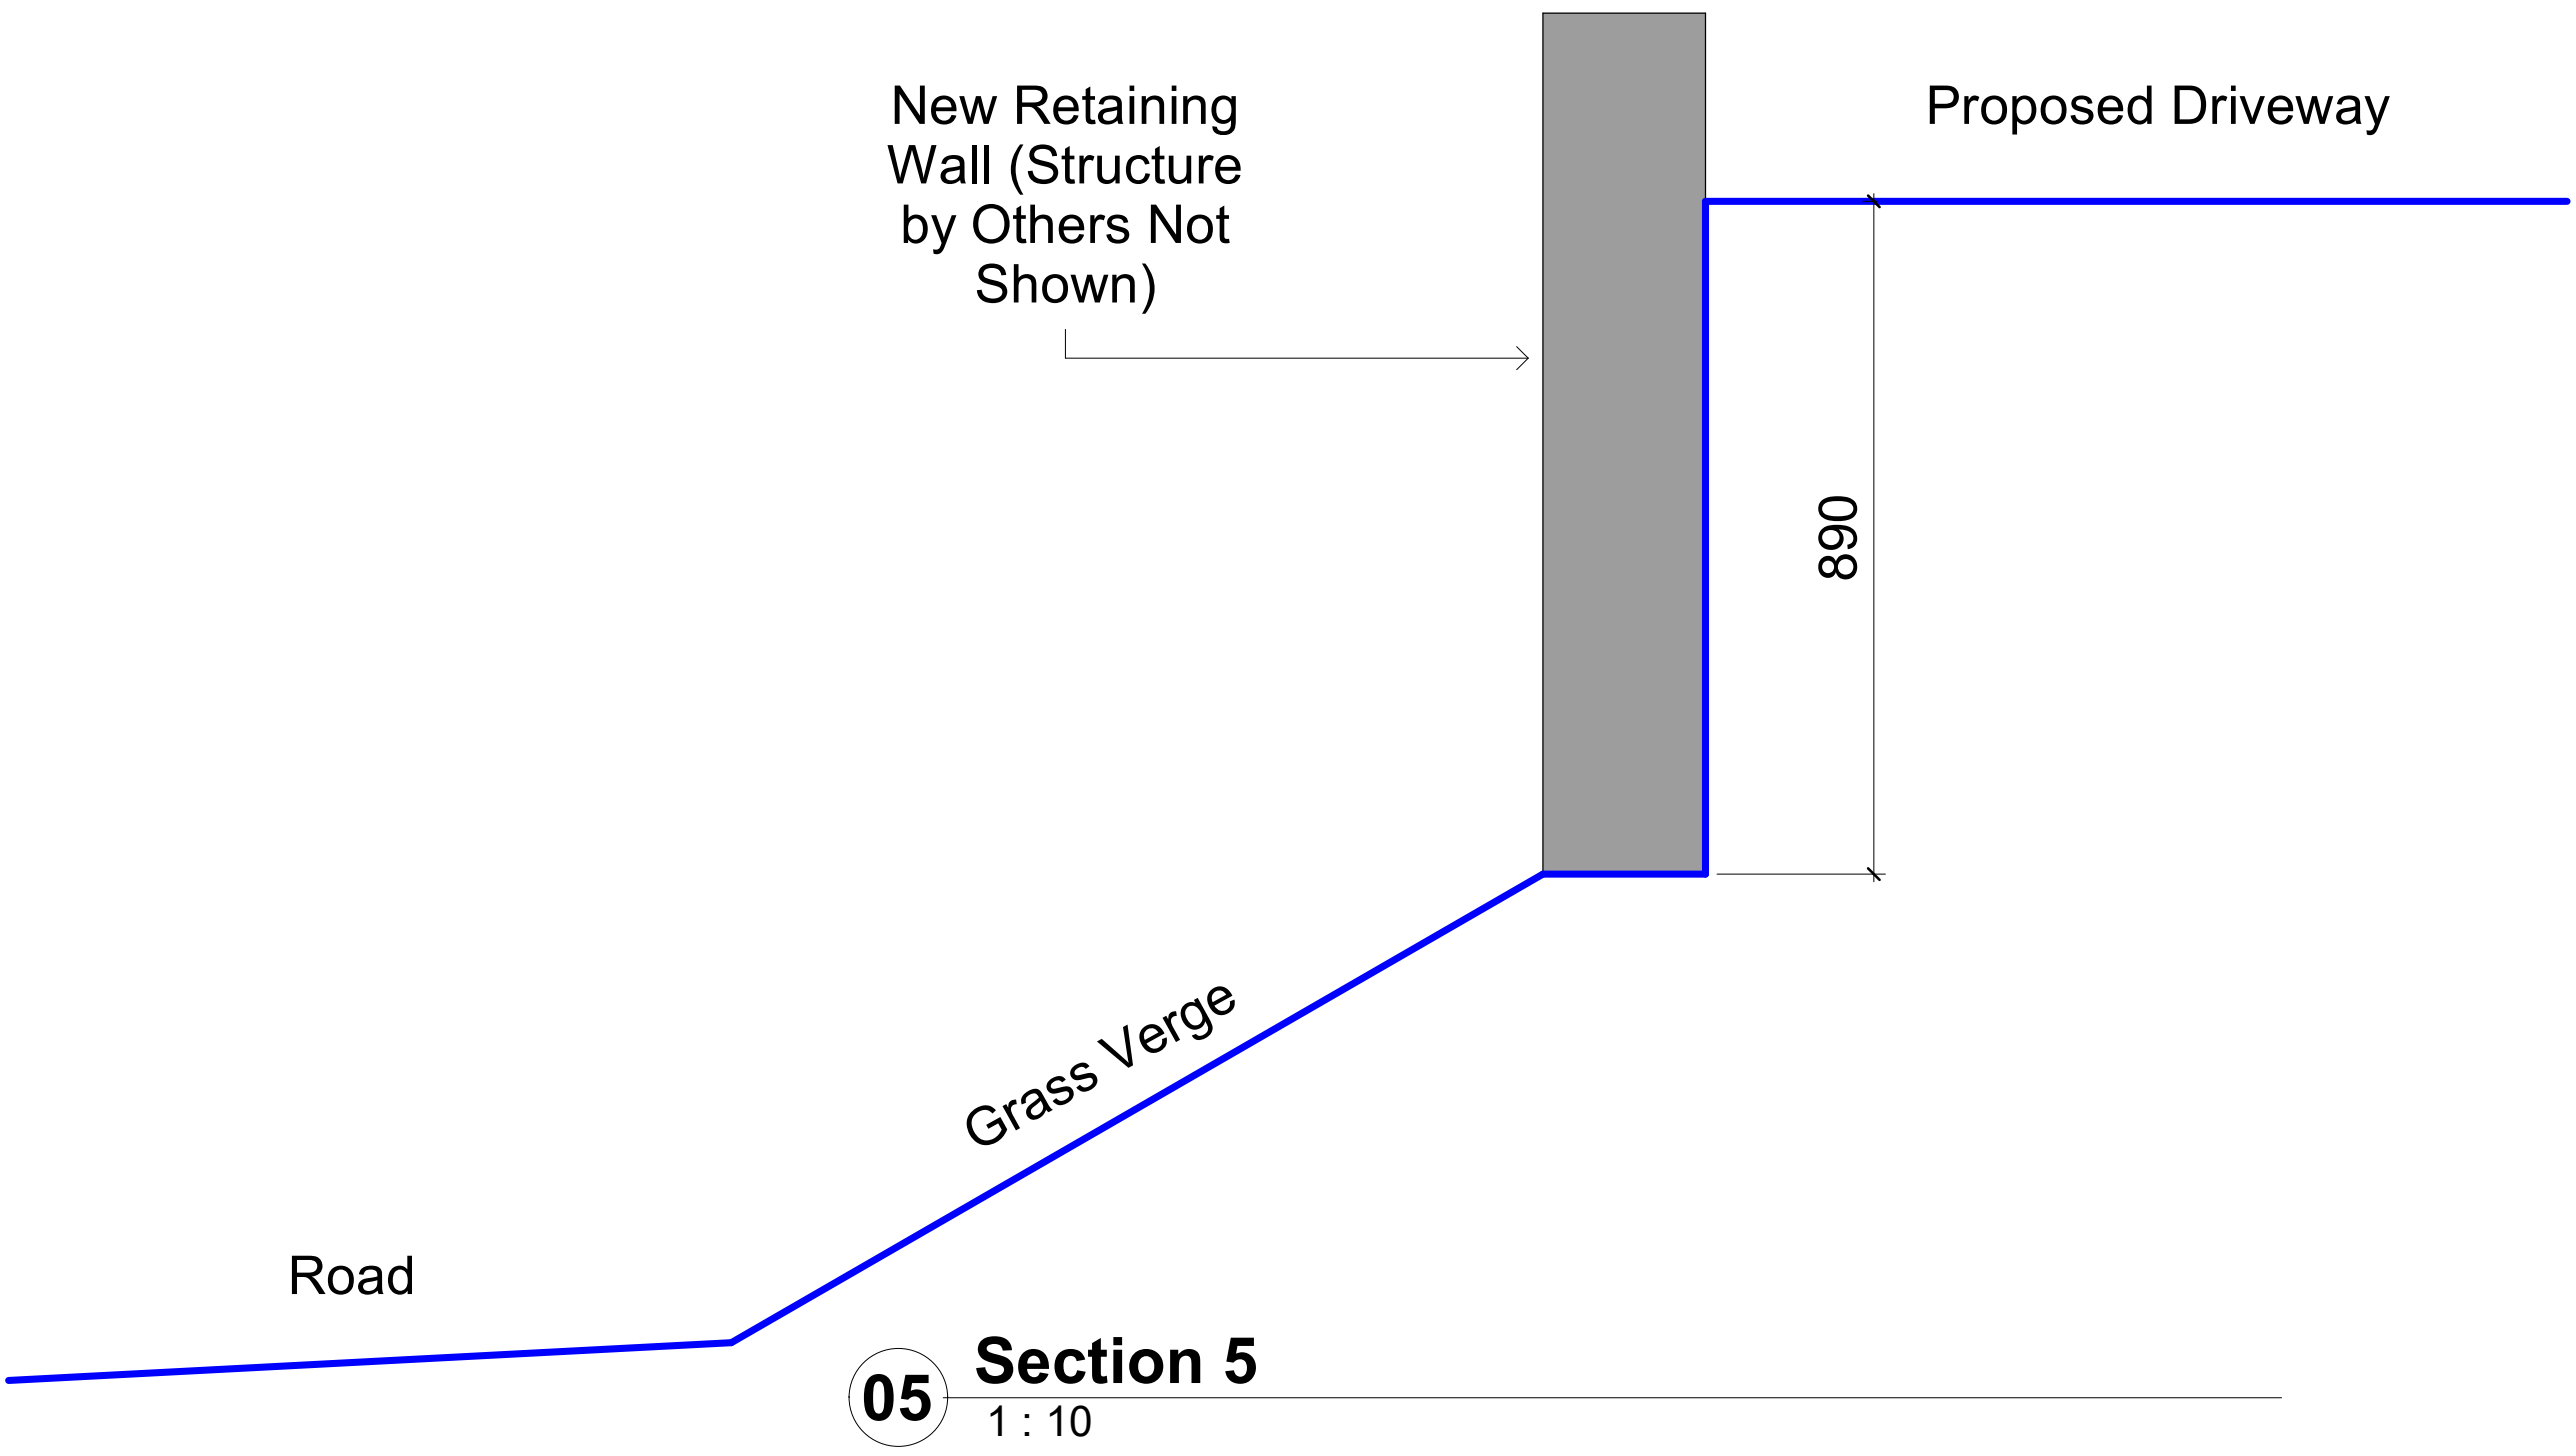




CONCEPT DESIGNS

DRAWING STATUS	
Planning	
PROJECT	
3 Fernfield, Baglan - Bungalow Conversion	
TITLE	
Site Sections 02	
CLIENT	
Mr & Mrs R Hibbard	
DRAWN BY	DATE
Gareth Owen	24.06.21
SCALE (@A1)	PROJECT NO.
1 : 10	GOCD RH01
DRAWING NO.	REV
SD04 B	-
GARETH OWEN CONCEPT DESIGNS LTD	
gareth@conceptdesigns.co.uk 01480 820000	

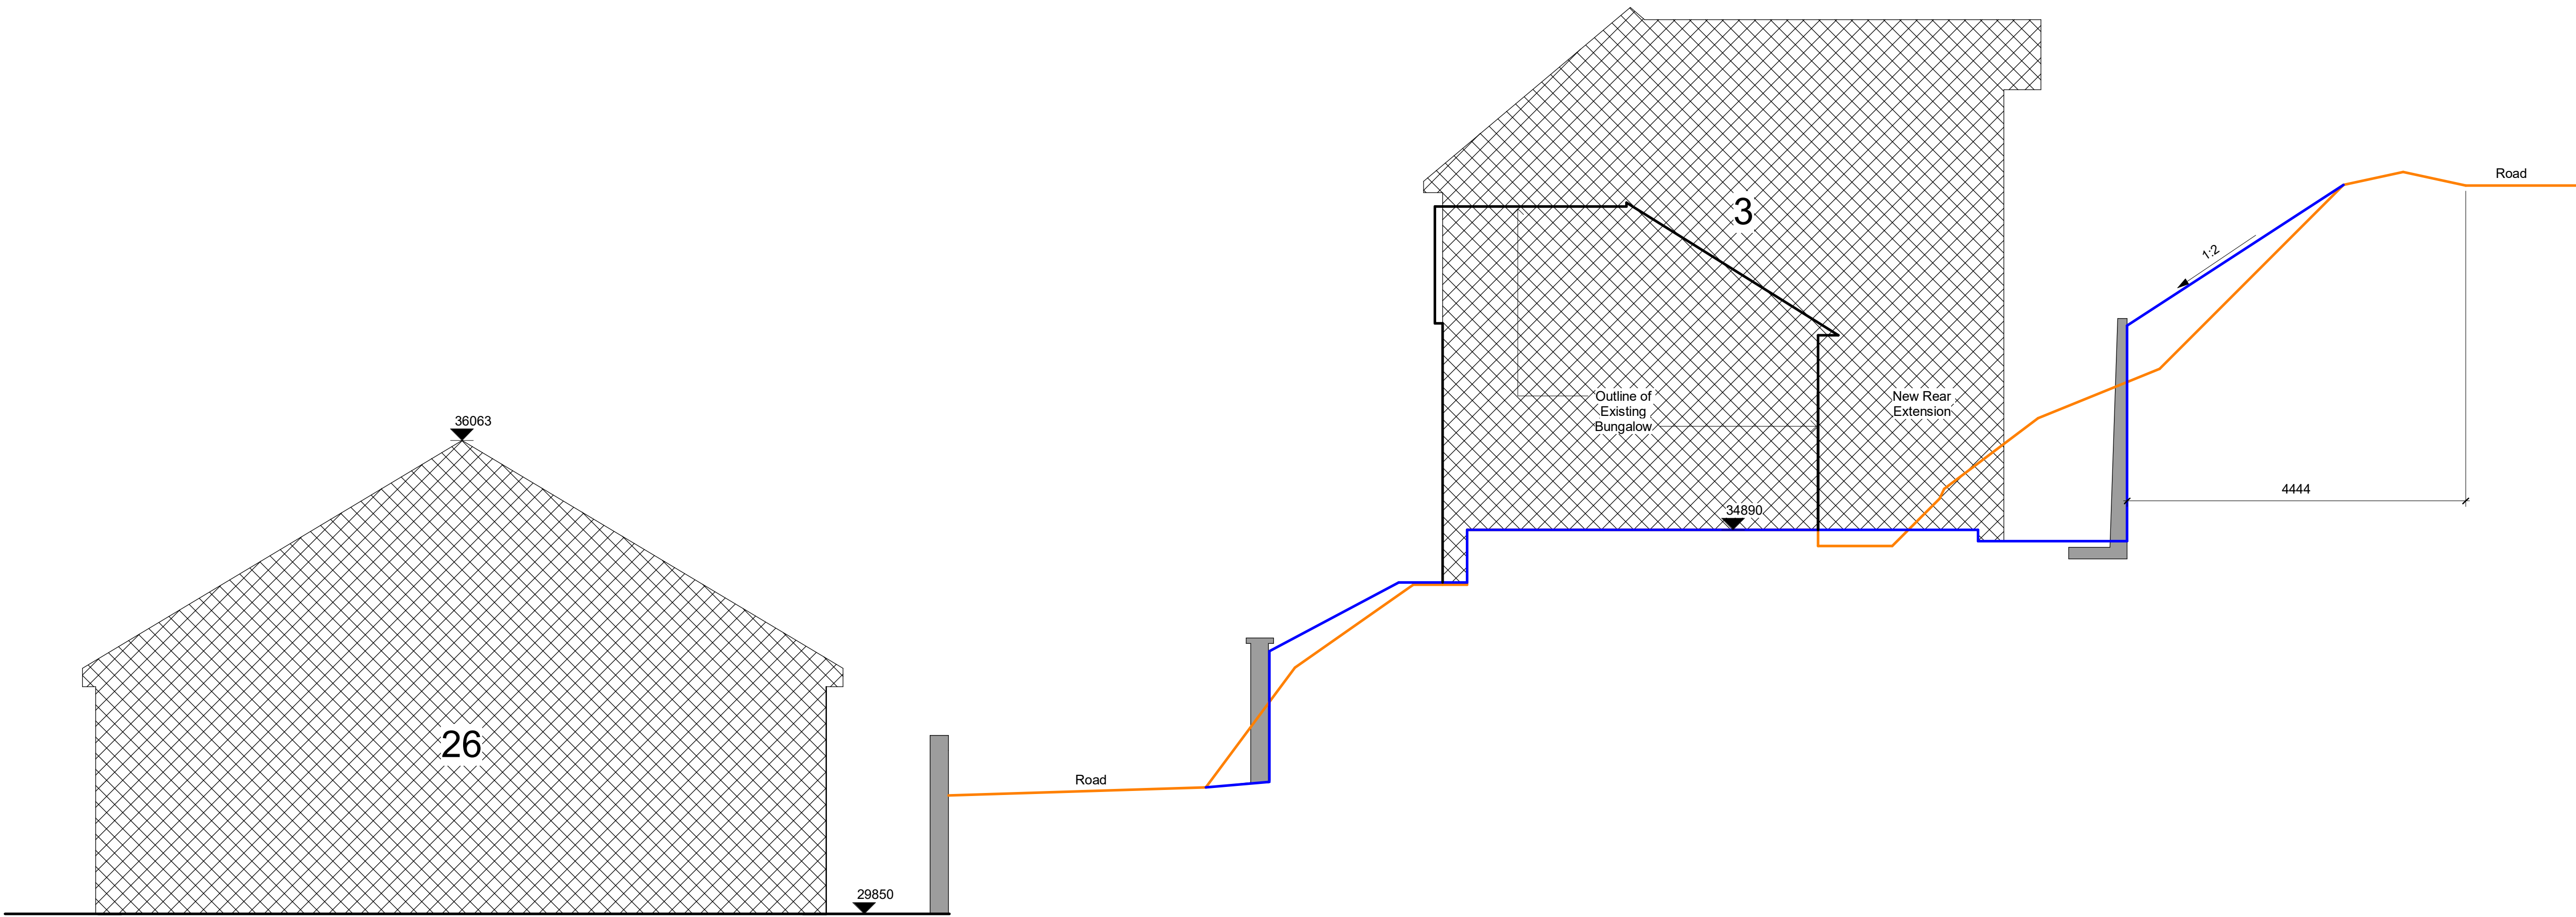


07 Section 7
1 : 50

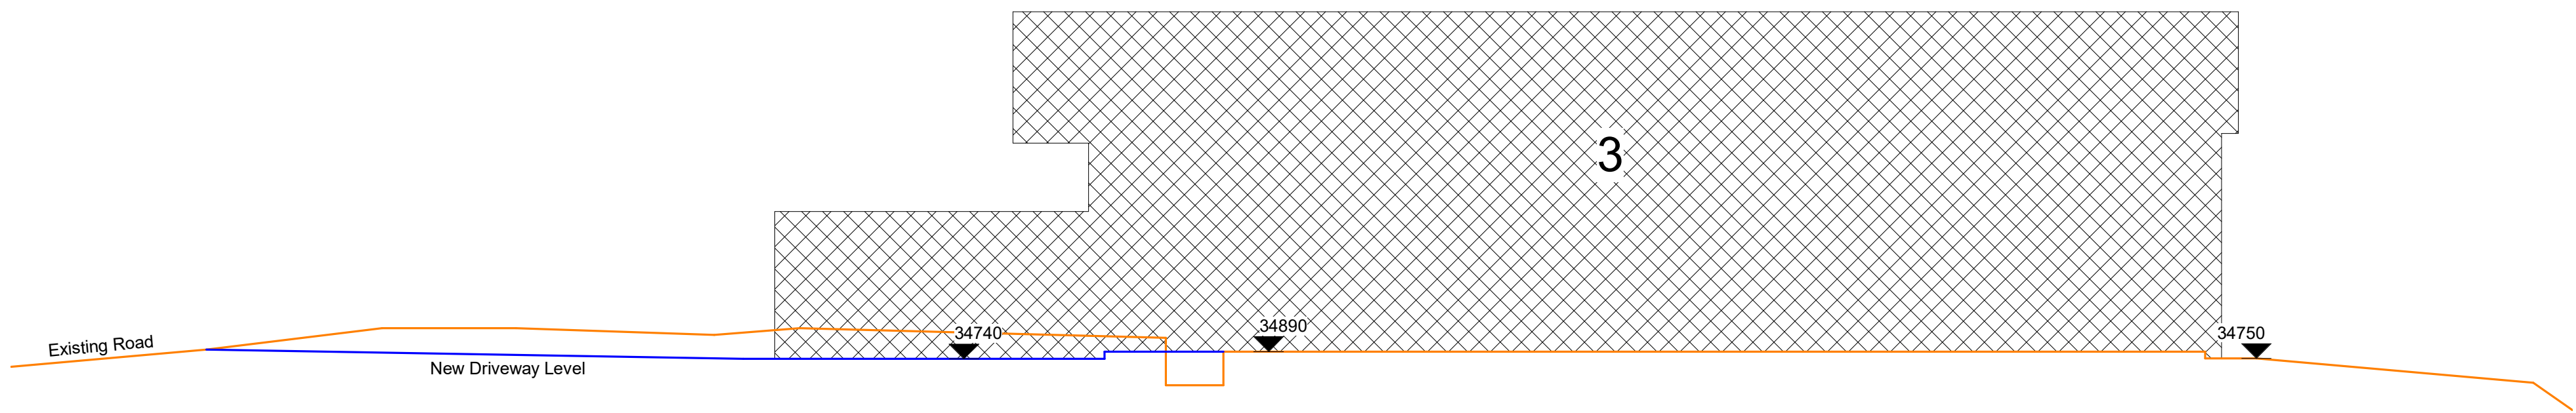


08 Section 8
1 : 100



DRAWING STATUS	
Planning	
PROJECT	
3 Fernfield, Baglan - Bungalow Conversion	
TITLE	
Site Sections 03	
CLIENT	
Mr & Mrs R Hibbard	
DRAWN BY	DATE
Gareth Owen	24.06.21
SCALE (@A1)	PROJECT NO.
As indicated	GOCD RH01
DRAWING NO.	REV
SD04 C	P3
GARETH OWEN CONCEPT DESIGNS LTD	
gareth@owenconceptdesigns.co.uk 01480 460000	

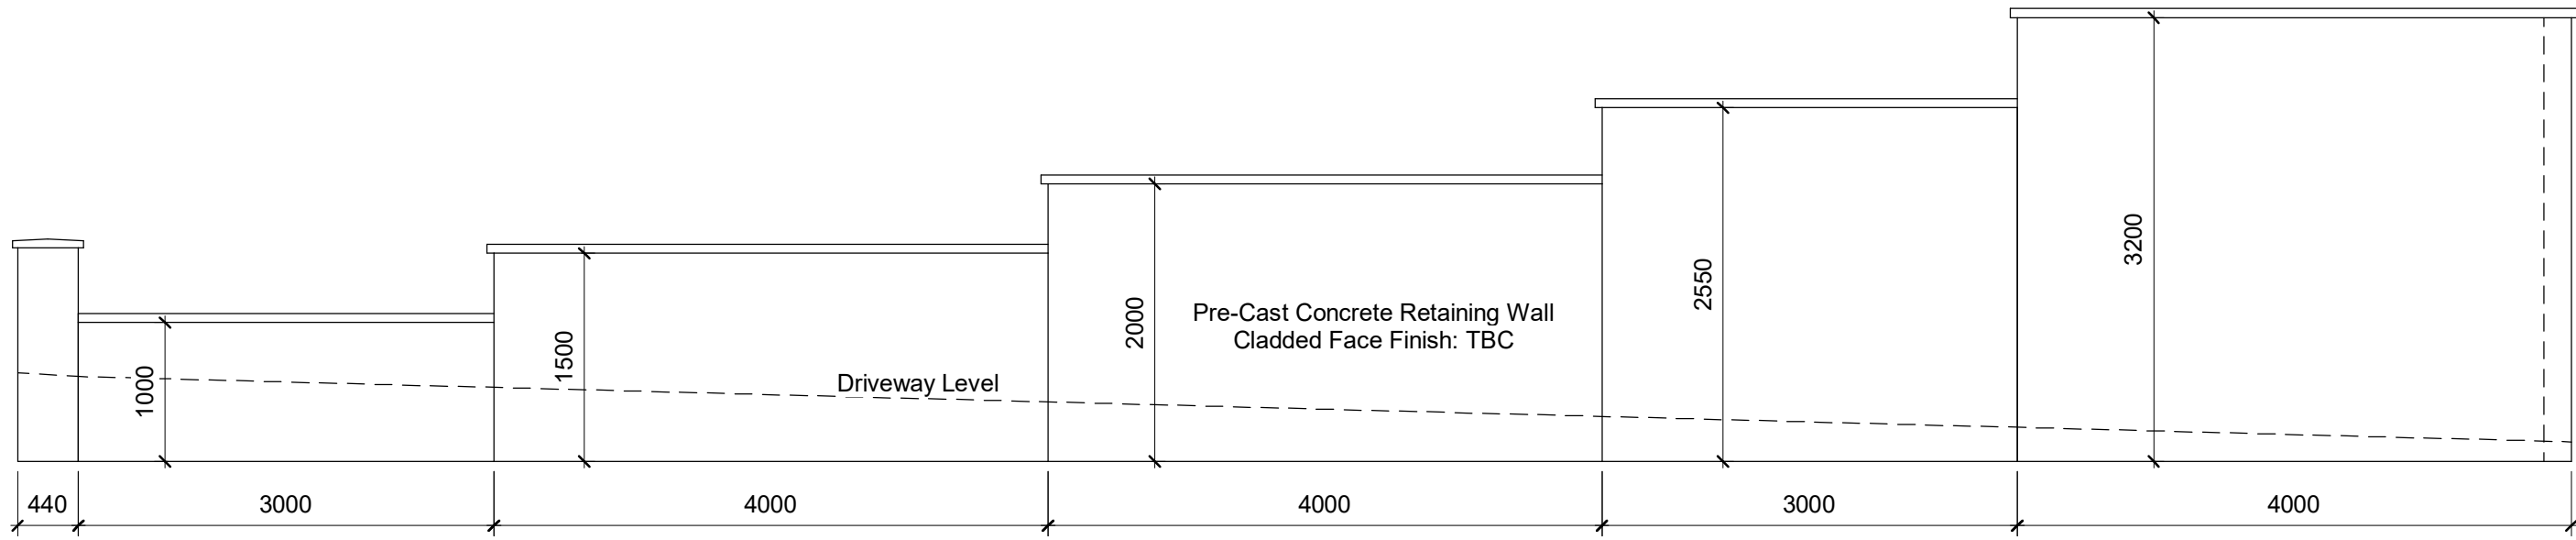


Section A

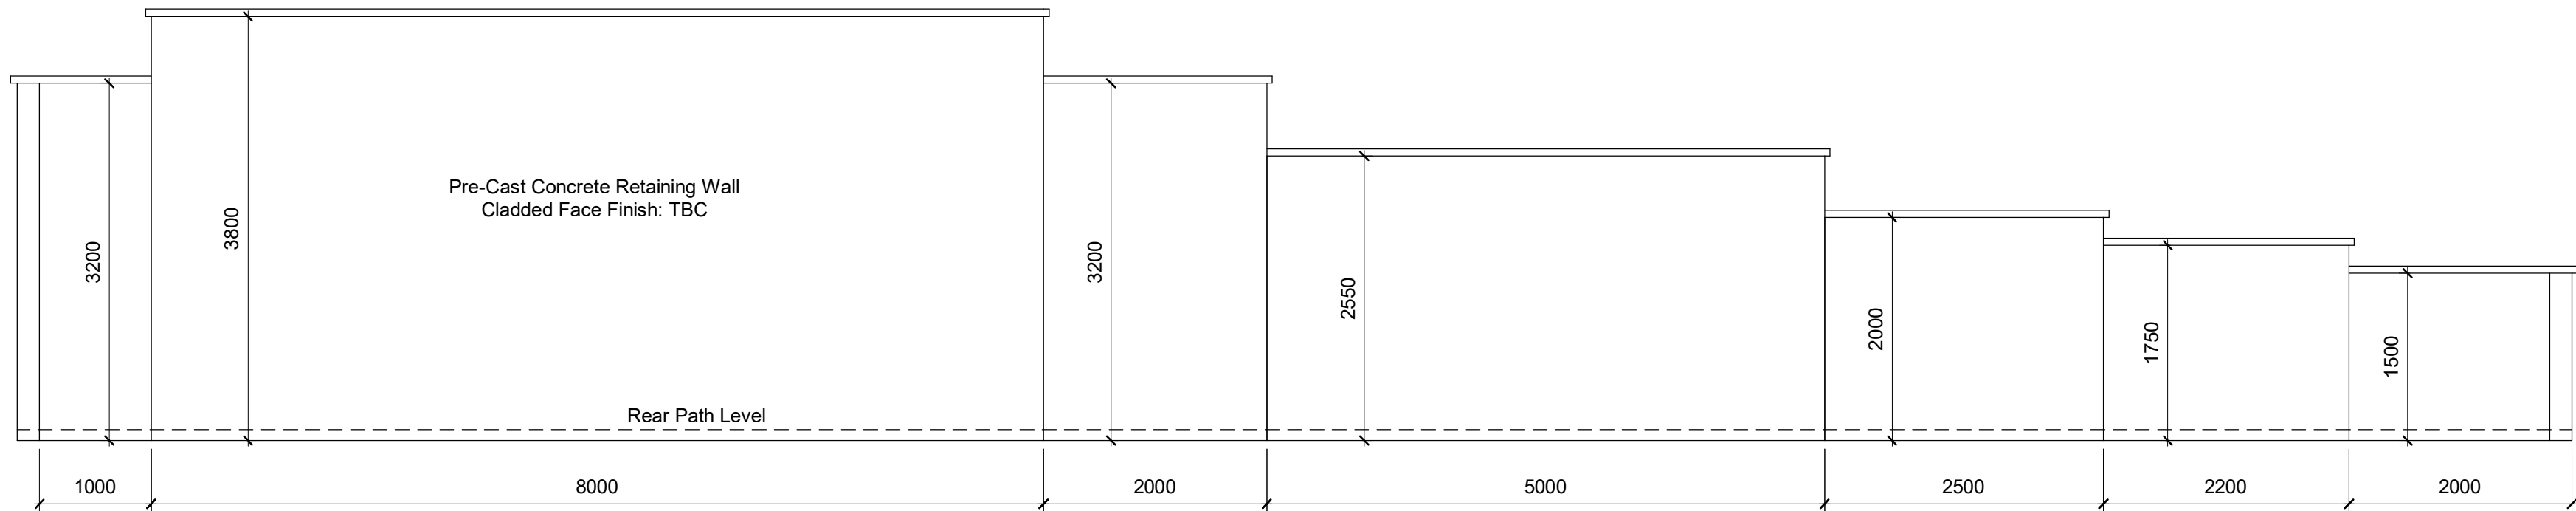


Section B

- - 1000mm High Retaining Wall
- - 1500mm High Retaining Wall
- - 1750mm High Retaining Wall
- - 2000mm High Retaining Wall
- - 2550mm High Retaining Wall
- - 3200mm High Retaining Wall
- - 3800mm High Retaining Wall

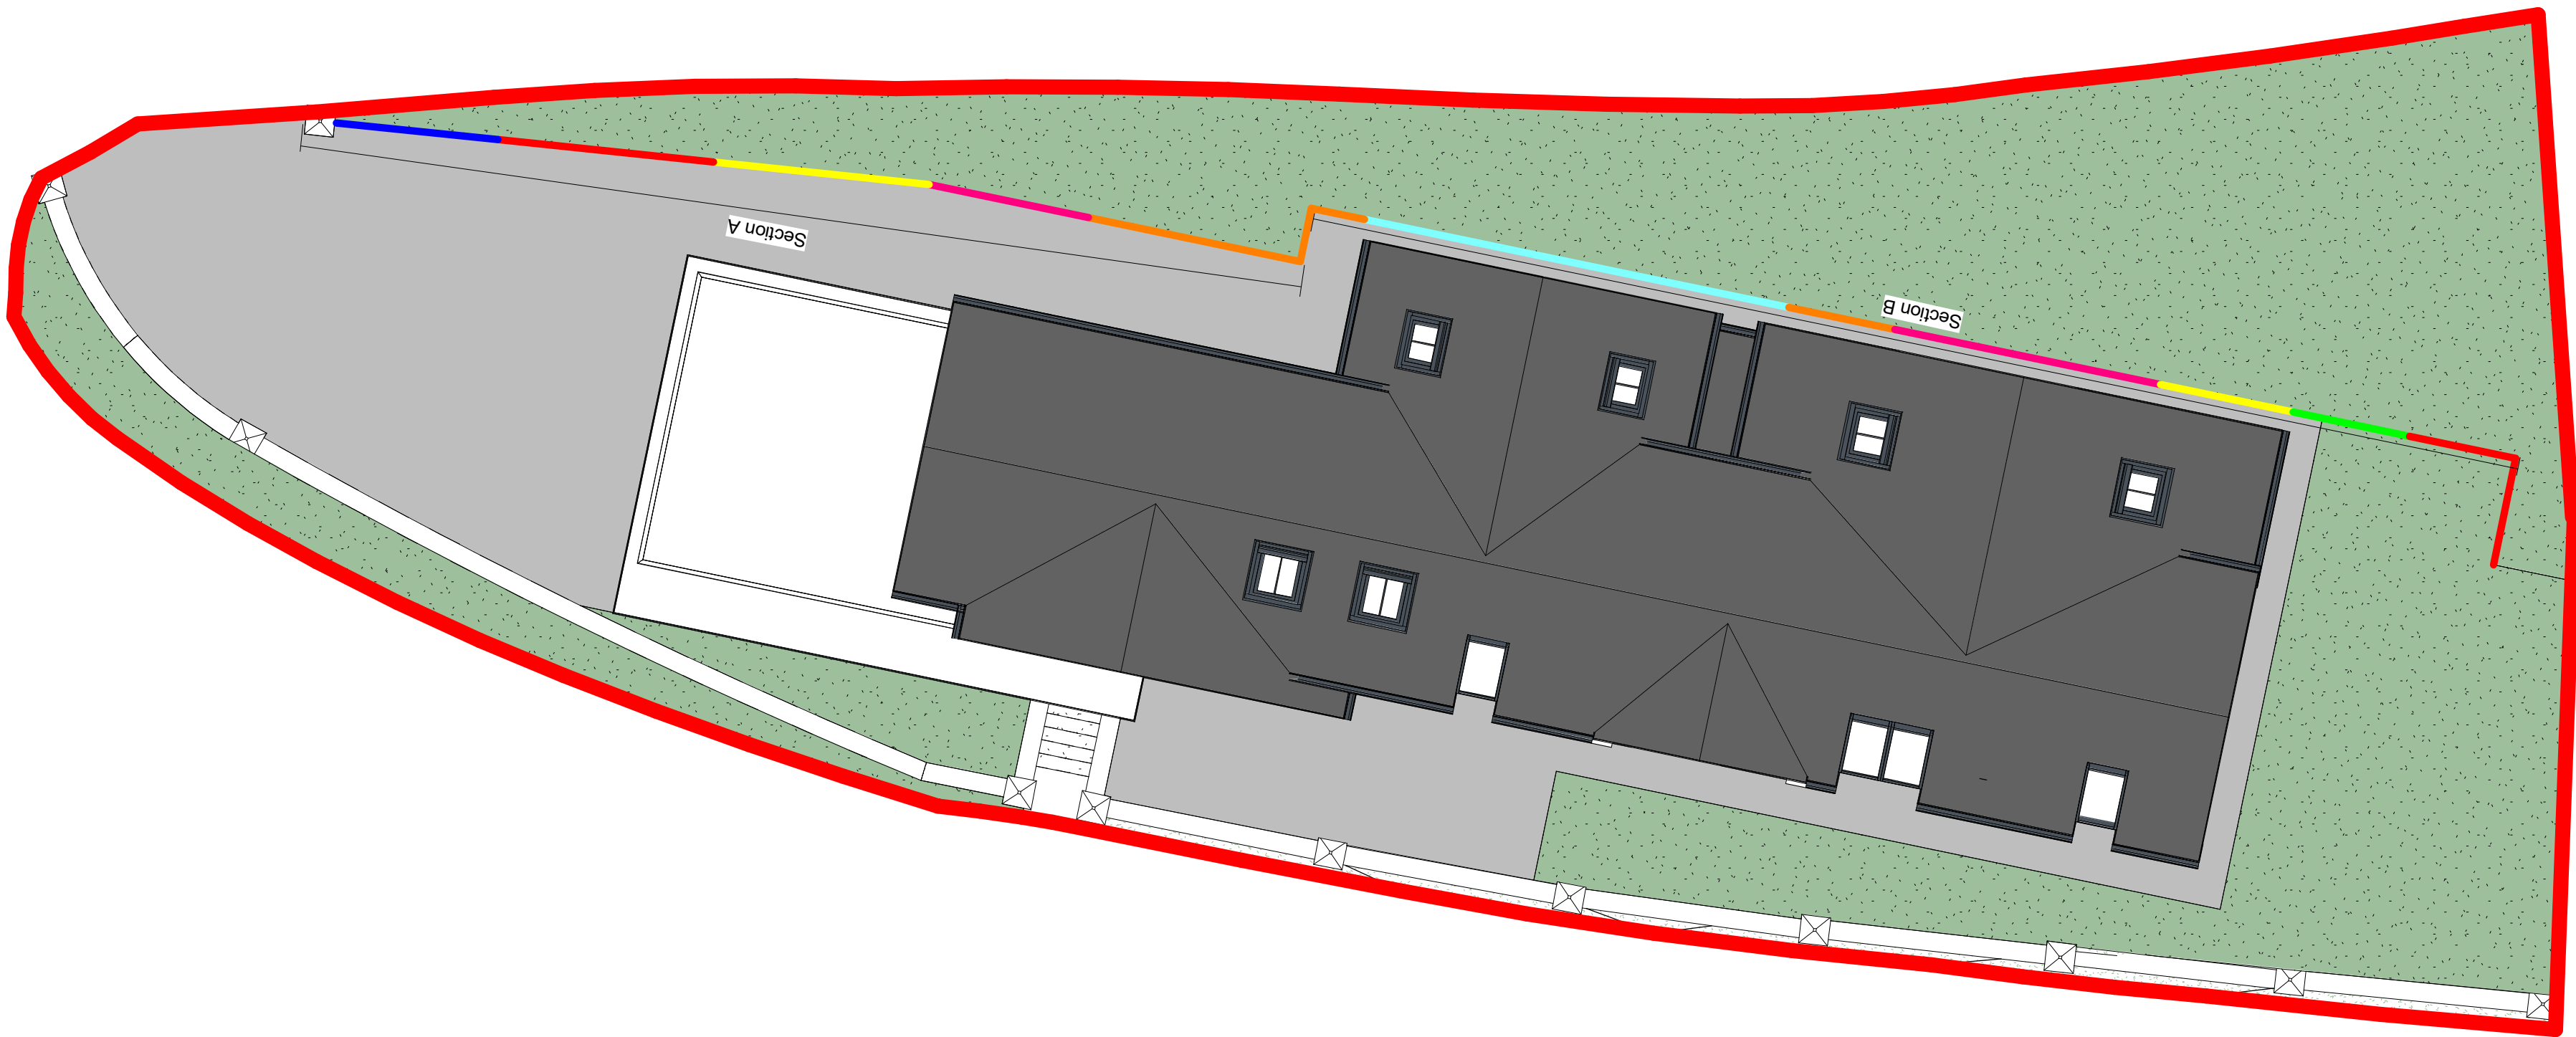


 CONCEPT DESIGNS	
DRAWING STATUS Planning	
PROJECT 3 Fernfield, Baglan - Bungalow Conversion	
TITLE Rear Retaining Wall Elevations	
CLIENT Mr & Mrs R Hibbard	
DRAWN BY Gareth Owen	DATE 24.06.21
SCALE (@A1) As indicated	PROJECT NO. GOCD RH01
DRAWING NO. SD12	REV P3
GARETH OWEN CONCEPT DESIGNS LTD gareth@owenconceptdesigns.co.uk 01480 820000	


Proposed Ground Floor Plan

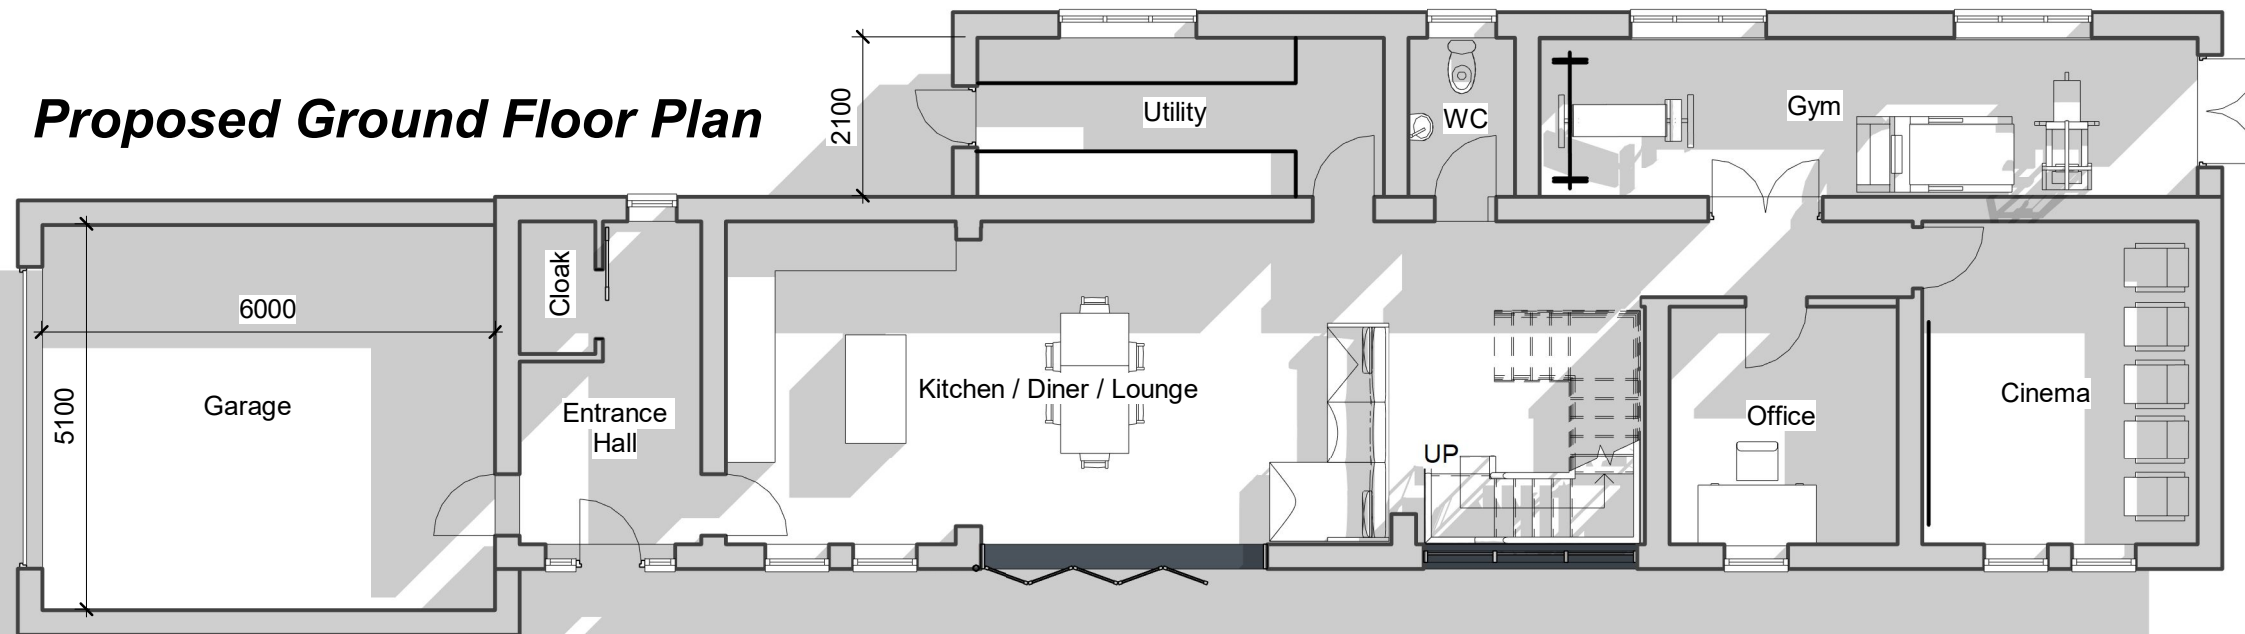


Proposed First Floor Plan

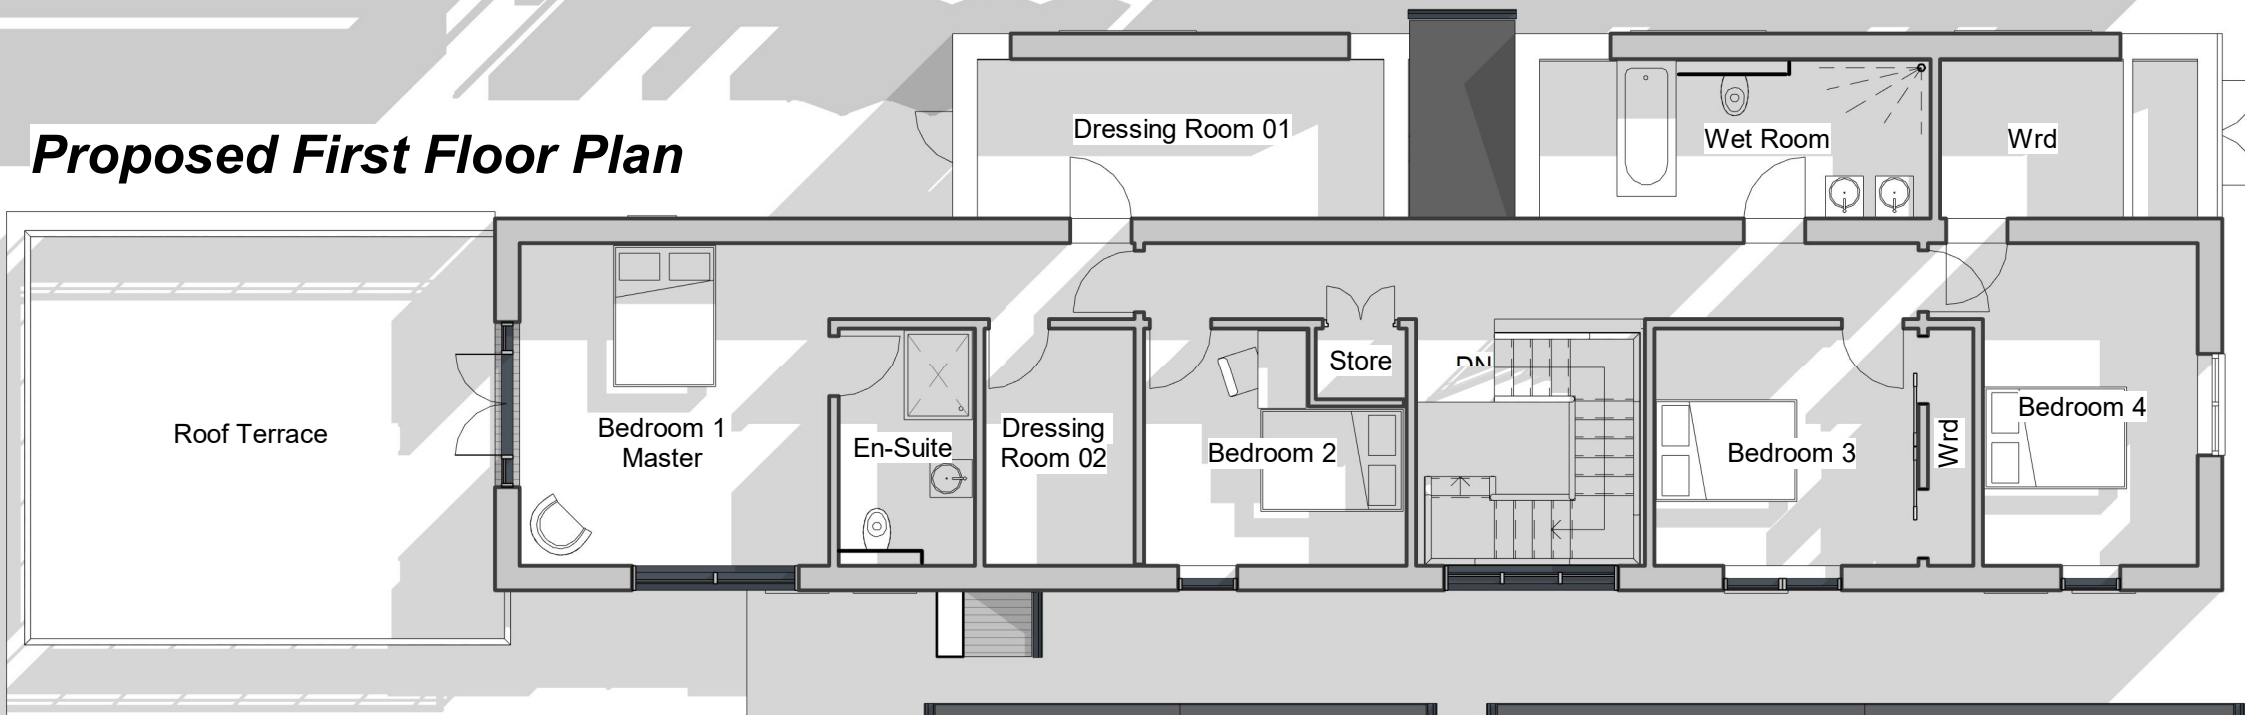

Proposed Roof Plan

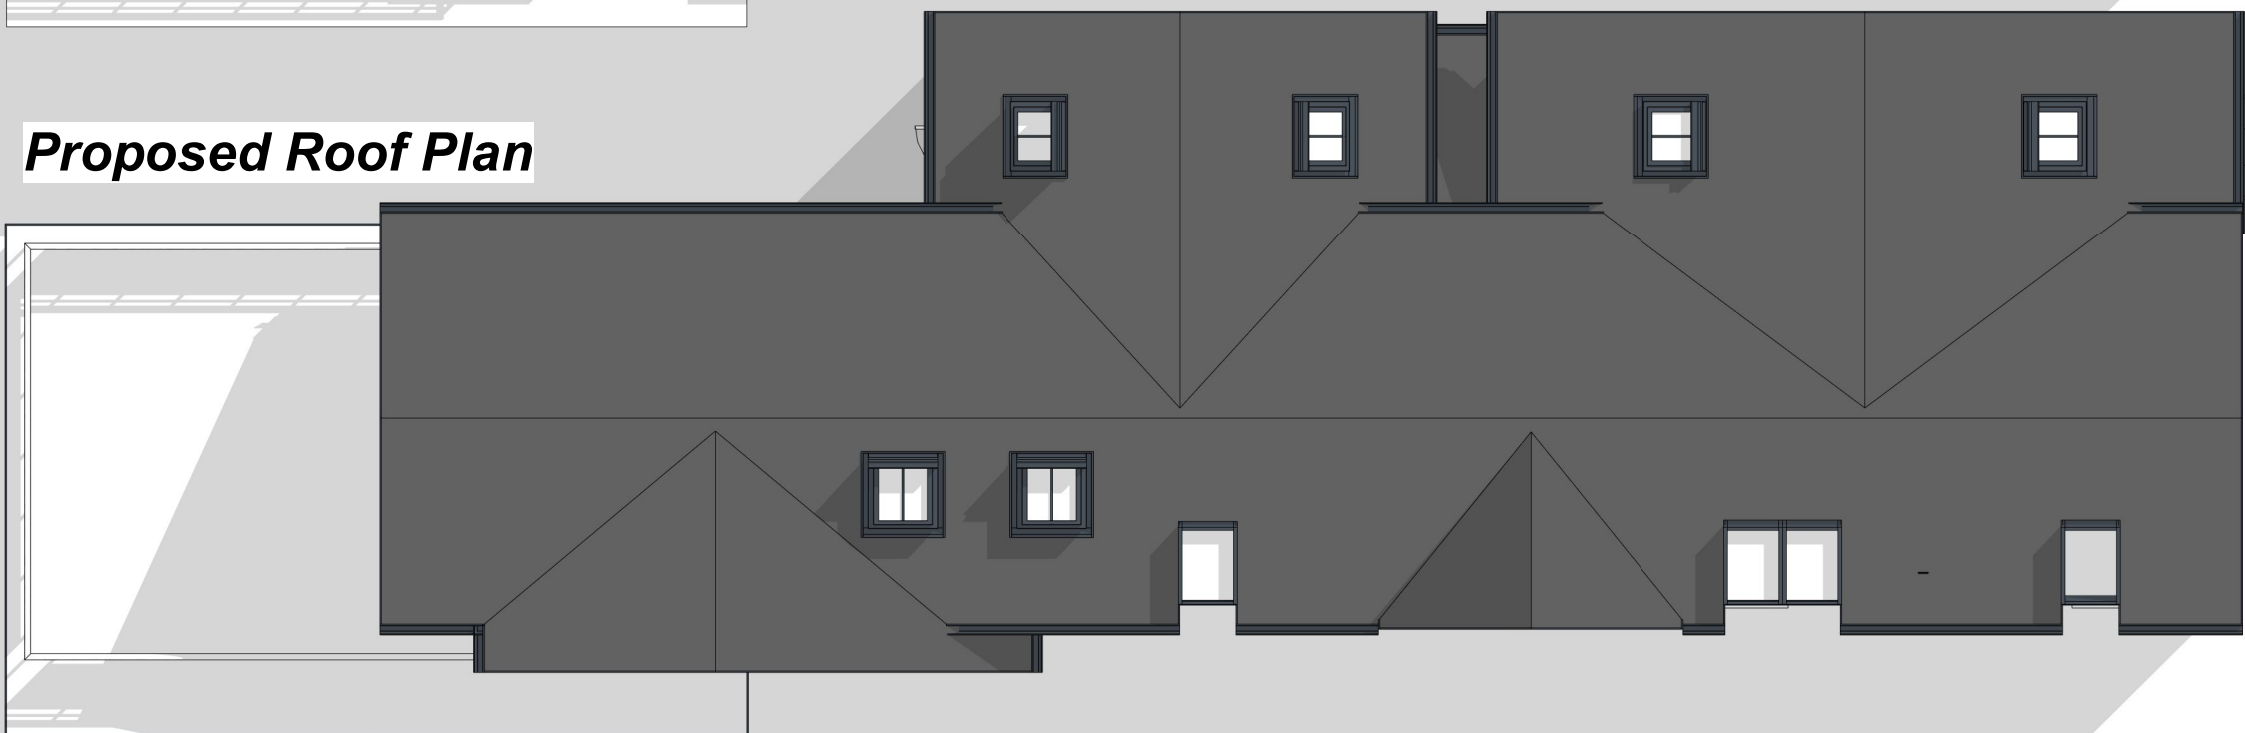

NOTES:

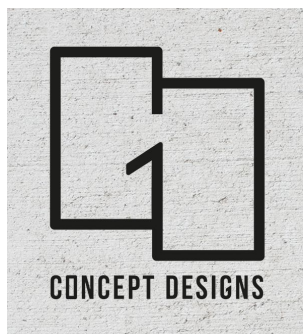

DRAWING STATUS

Planning

PROJECT

3 Fernfield, Baglan - Bungalow Conversion

TITLE

Proposed Floor Plans

CLIENT

Mr & Mrs R Hibbard

DRAWN BY

Gareth Owen

DATE

29.03.21

SCALE (@A3)

1 : 100

PROJECT NO.

GOCD RH01


DRAWING NO.

B001

REV

P1


GO CONCEPT DESIGNS LTD, 9 DARWIN RD, PORT TALBOT, SA12 6BT
gareth@goconceptdesigns.co.uk adiana@goconceptdesigns.co.uk

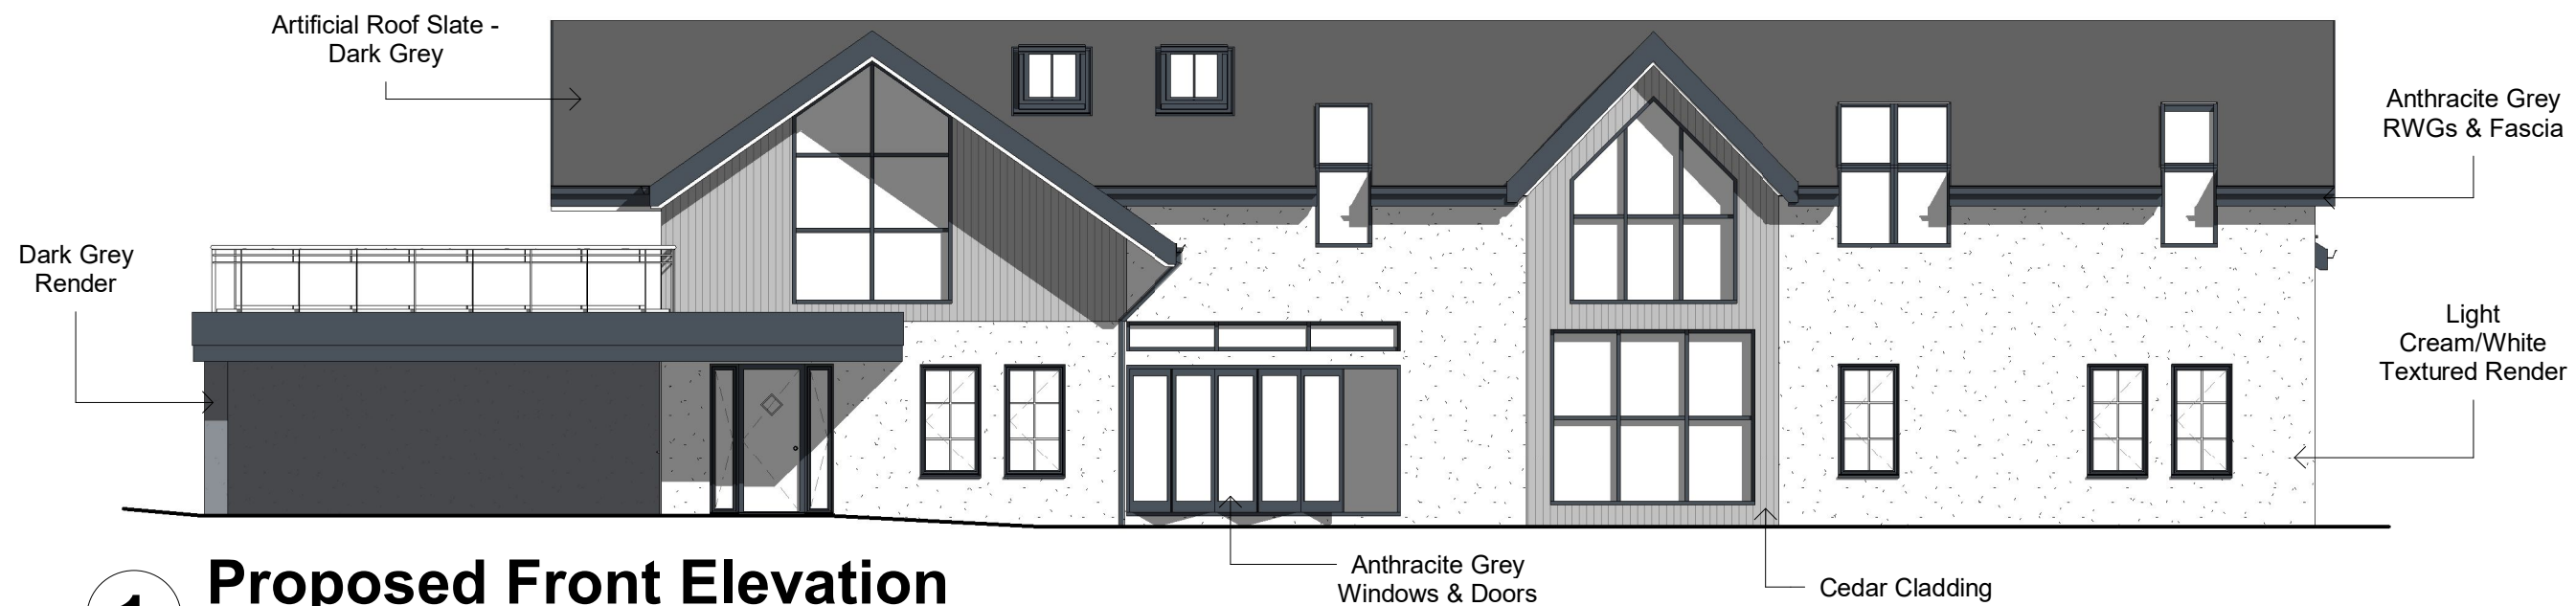

1

Proposed Front Elevation

1 : 100

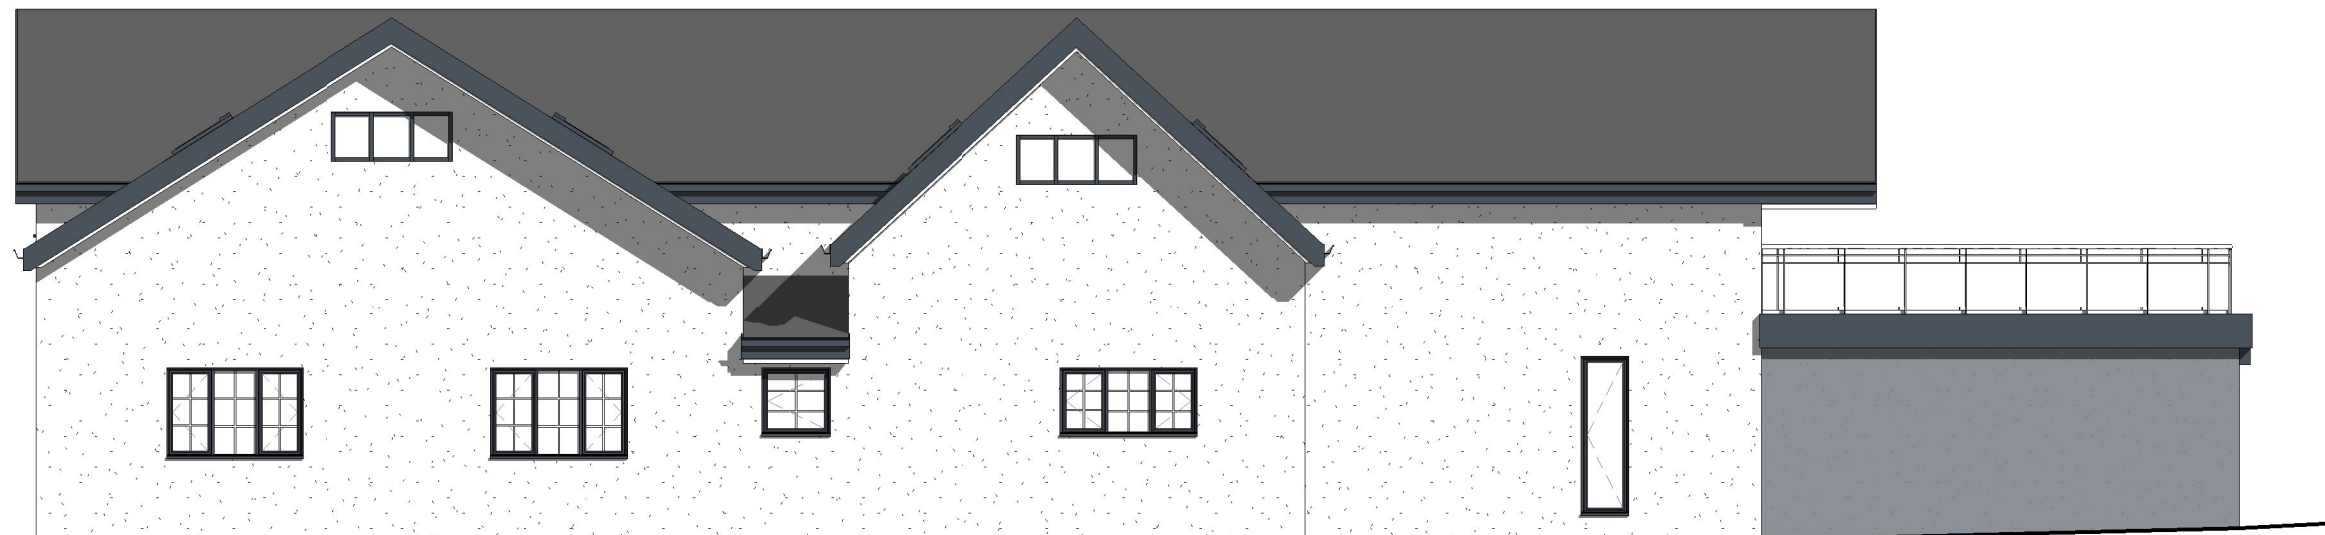

2

Proposed Rear Elevation

1 : 100



3

Proposed Right Elevation

1 : 100



4

Proposed Left Elevation

1 : 100

NOTES:



DRAWING STATUS

Planning

PROJECT

3 Fernfield, Baglan - Bungalow Conversion

TITLE

Proposed Elevations

CLIENT

Mr & Mrs R Hibbard

DRAWN BY

Gareth Owen

DATE

29.03.21

SCALE (@A3)

1 : 100

PROJECT NO.

GOCD RH01

DRAWING NO.

B002

REV

P1

GO CONCEPT DESIGNS LTD, 9 DARWIN RD, PORT TALBOT, SA12 6BT
gareth@goconceptdesigns.co.uk adiana@goconceptdesigns.co.uk