


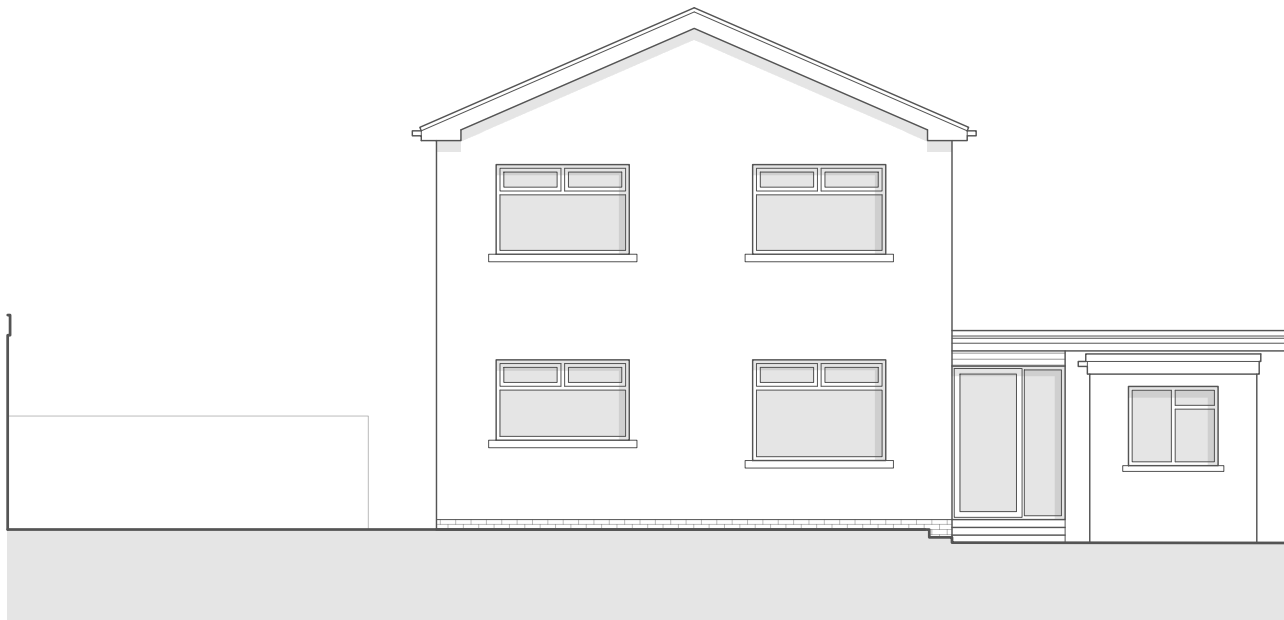


FRONT ELEVATION (SOUTH-EAST)
Existing



SIDE ELEVATION (NORTH-EAST)
Existing



REAR ELEVATION (NORTH-WEST)
Existing

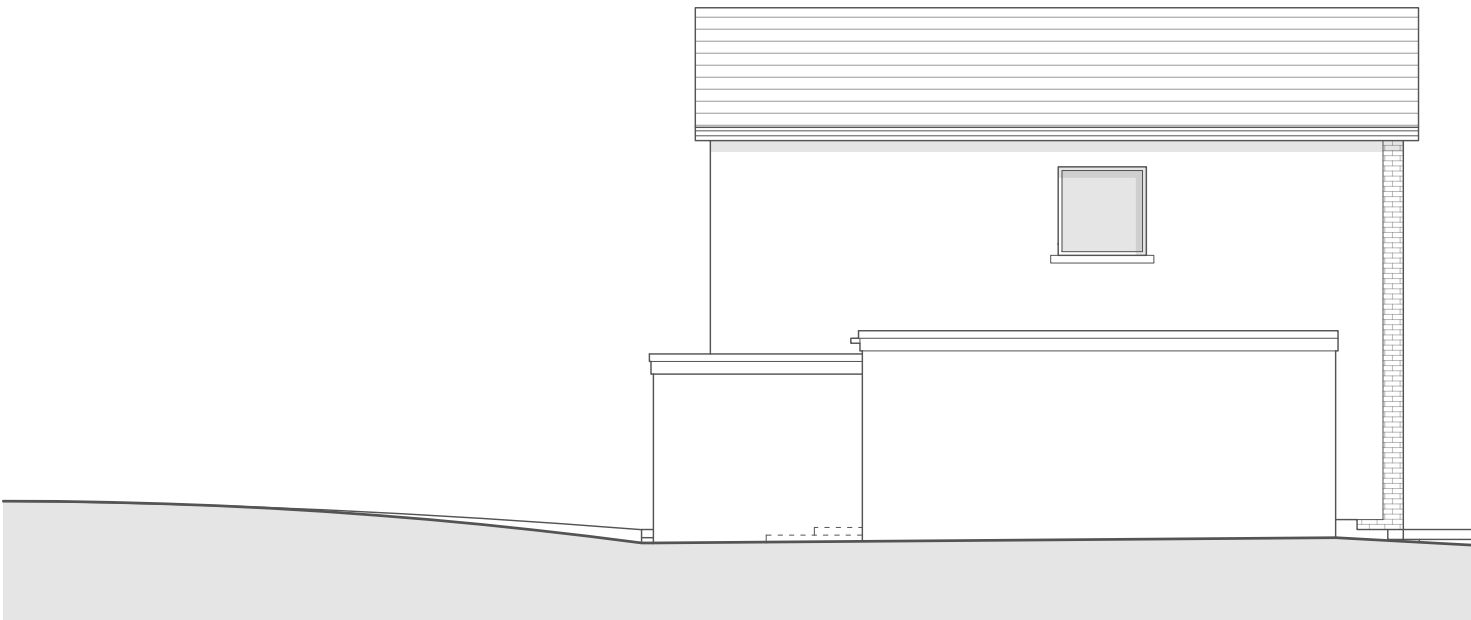

SIDE ELEVATION (SOUTH-WEST)
Existing

This drawing is copyright ©
NOTE: Drawing to be used
for planning purposes only.
All dimensions to be checked
on site and not scaled from
the drawing.

CLIENT Mr. + Mrs. David + Irina Birch		PROJECT Works at 3 Stanley Place Cadoxton Neath SA10 8DE		DRAWING TITLE Existing Elevations		
DATE June 2021	SCALE 1:100	PAPER A3	DRAWING REFERENCE 21-34-04	REV 00	PURPOSE Planning	