




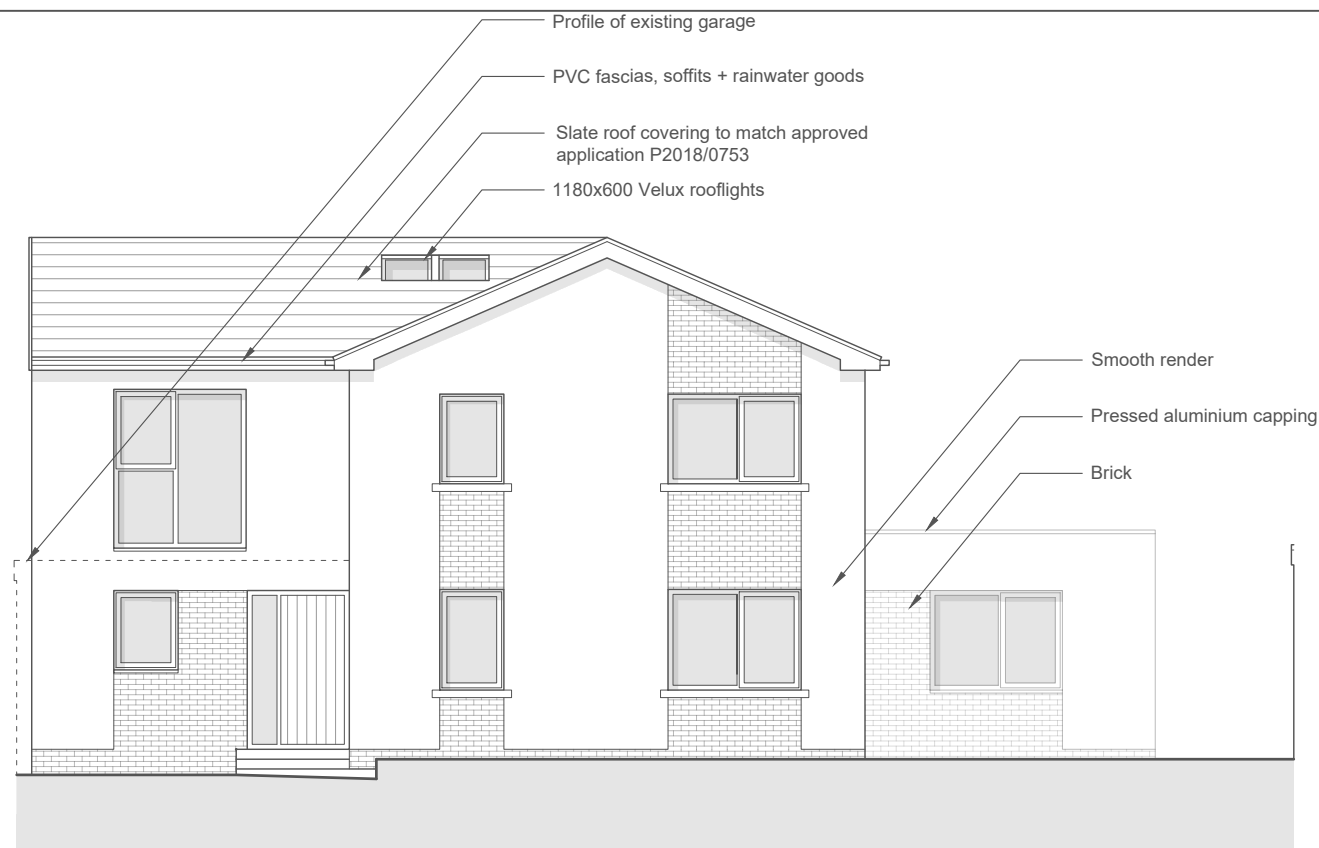


FRONT ELEVATION (SOUTH-EAST)
Proposed

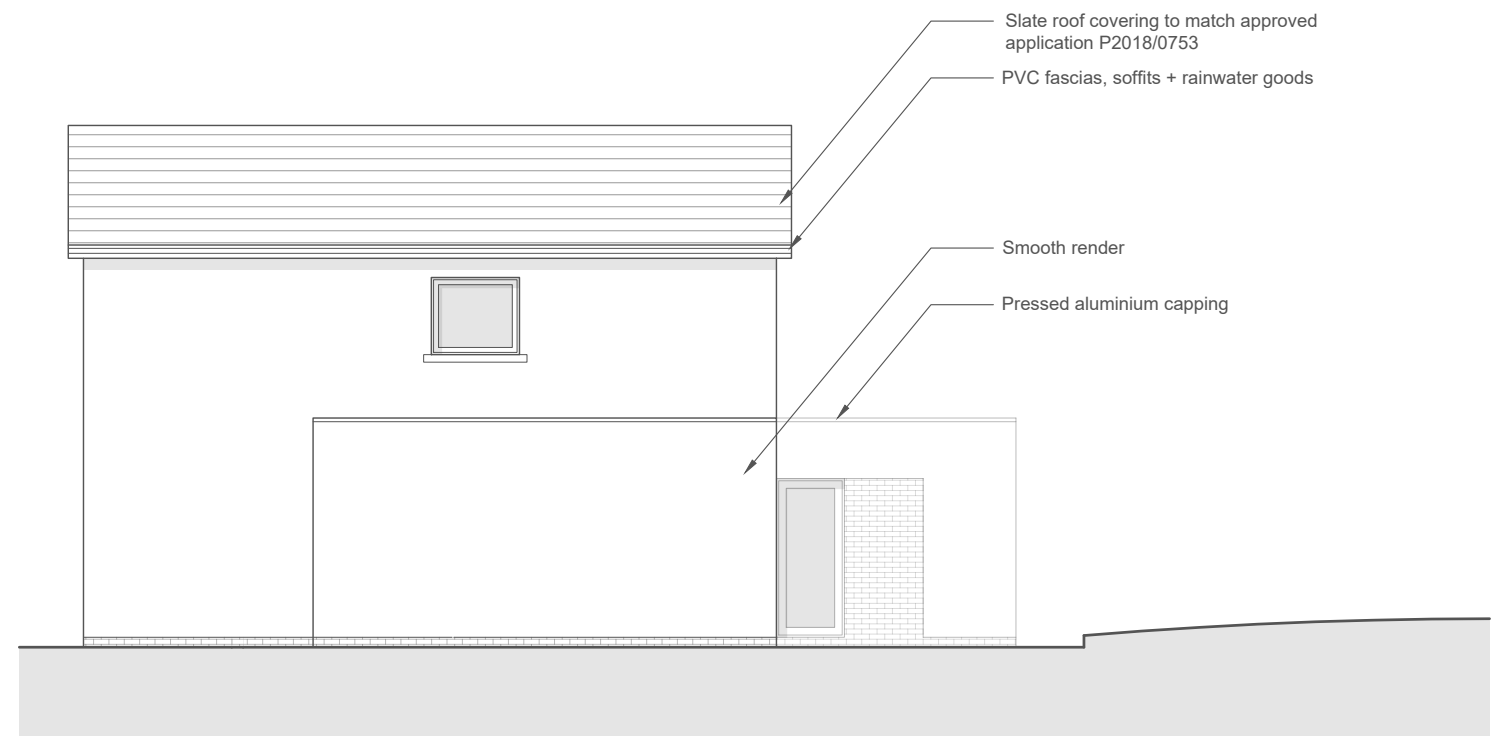

SIDE ELEVATION (NORTH-EAST)
Proposed

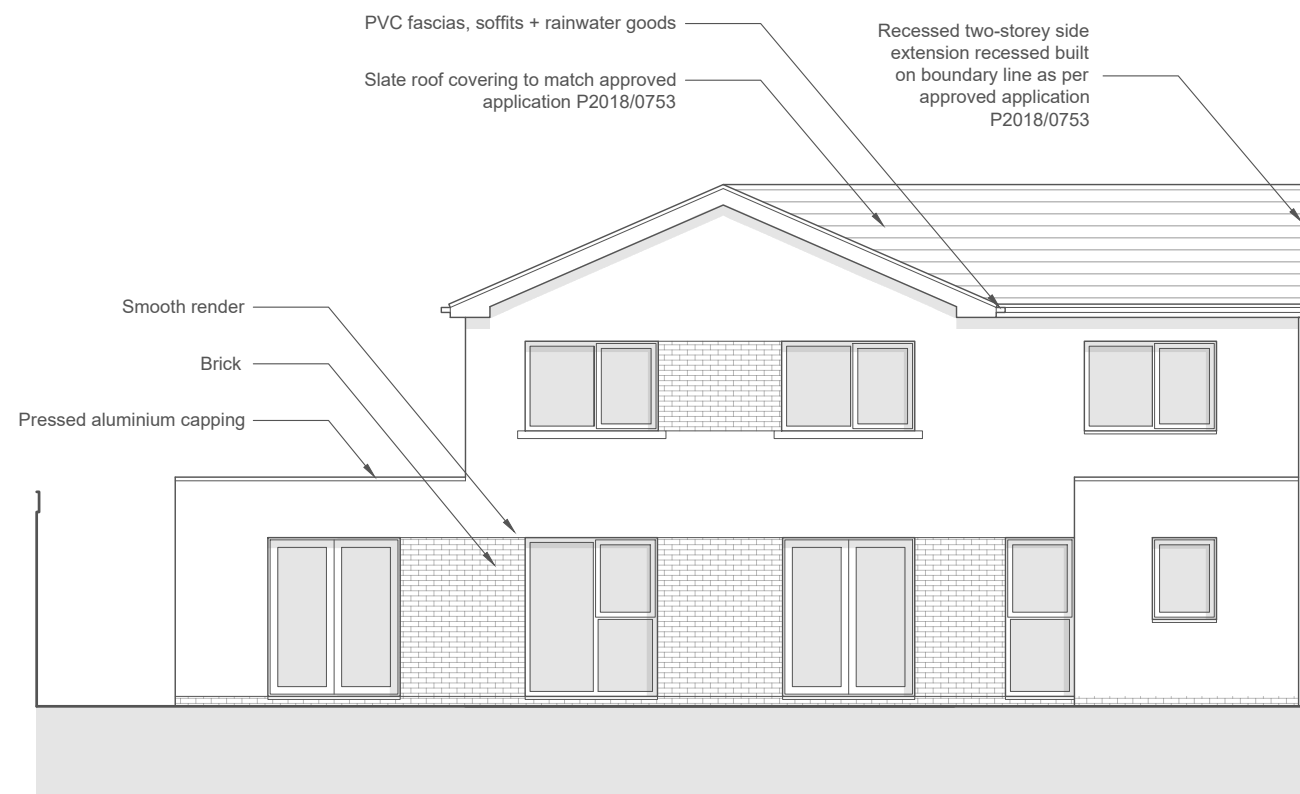

REAR ELEVATION (NORTH-WEST)
Proposed

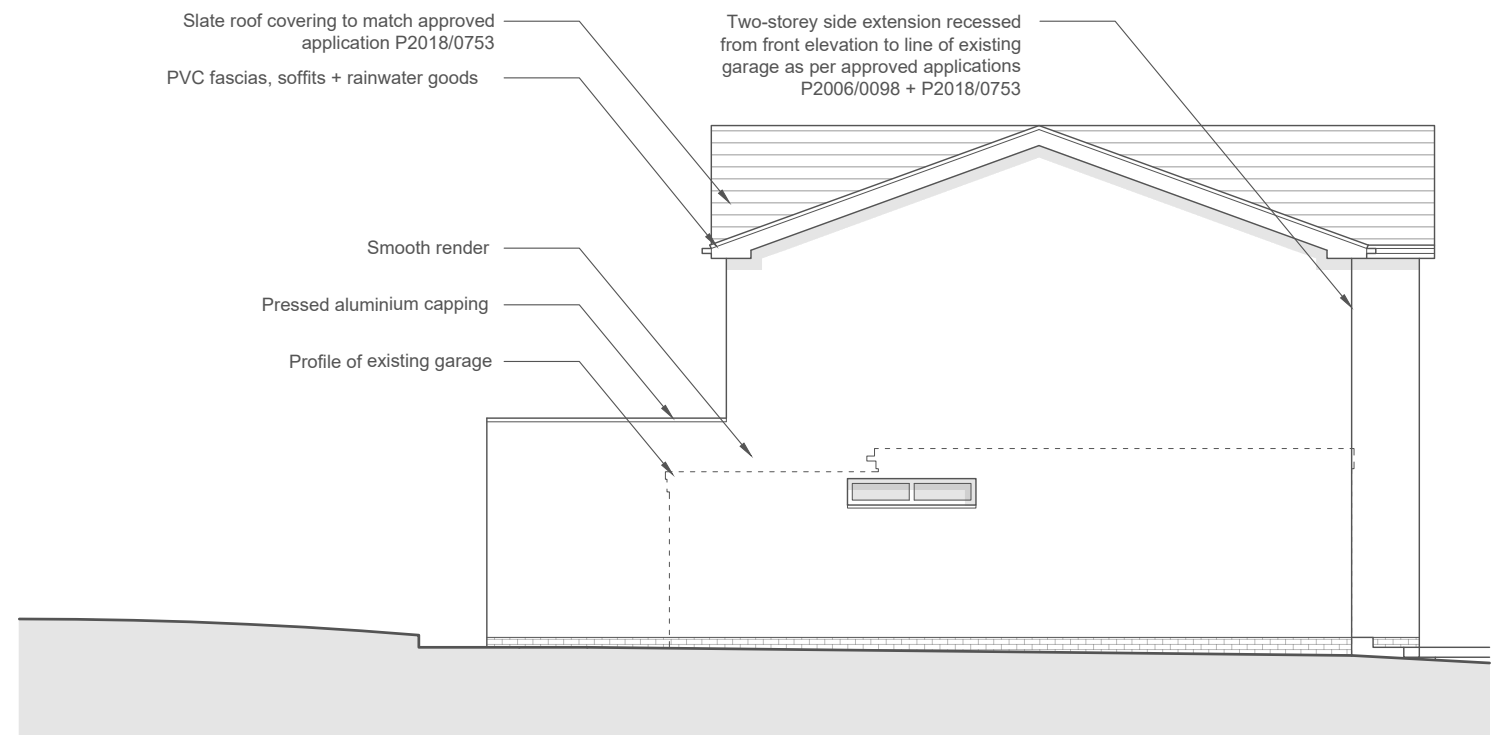

SIDE ELEVATION (SOUTH-WEST)
Proposed

This drawing is copyright ©
NOTE: Drawing to be used
for planning purposes only.
All dimensions to be checked
on site and not scaled from
the drawing. Any omissions
or discrepancies to be
reported to the Architect

CLIENT
Mr. + Mrs. David + Irina Birch

PROJECT
Works at 3 Stanley Place
Cadoxton
Neath
SA10 8DE

DRAWING TITLE
Proposed Elevations

DATE
June 2021

SCALE
1:100

PAPER
A3

DRAWING REFERENCE
21-34-08

REV
01

PURPOSE
Planning