


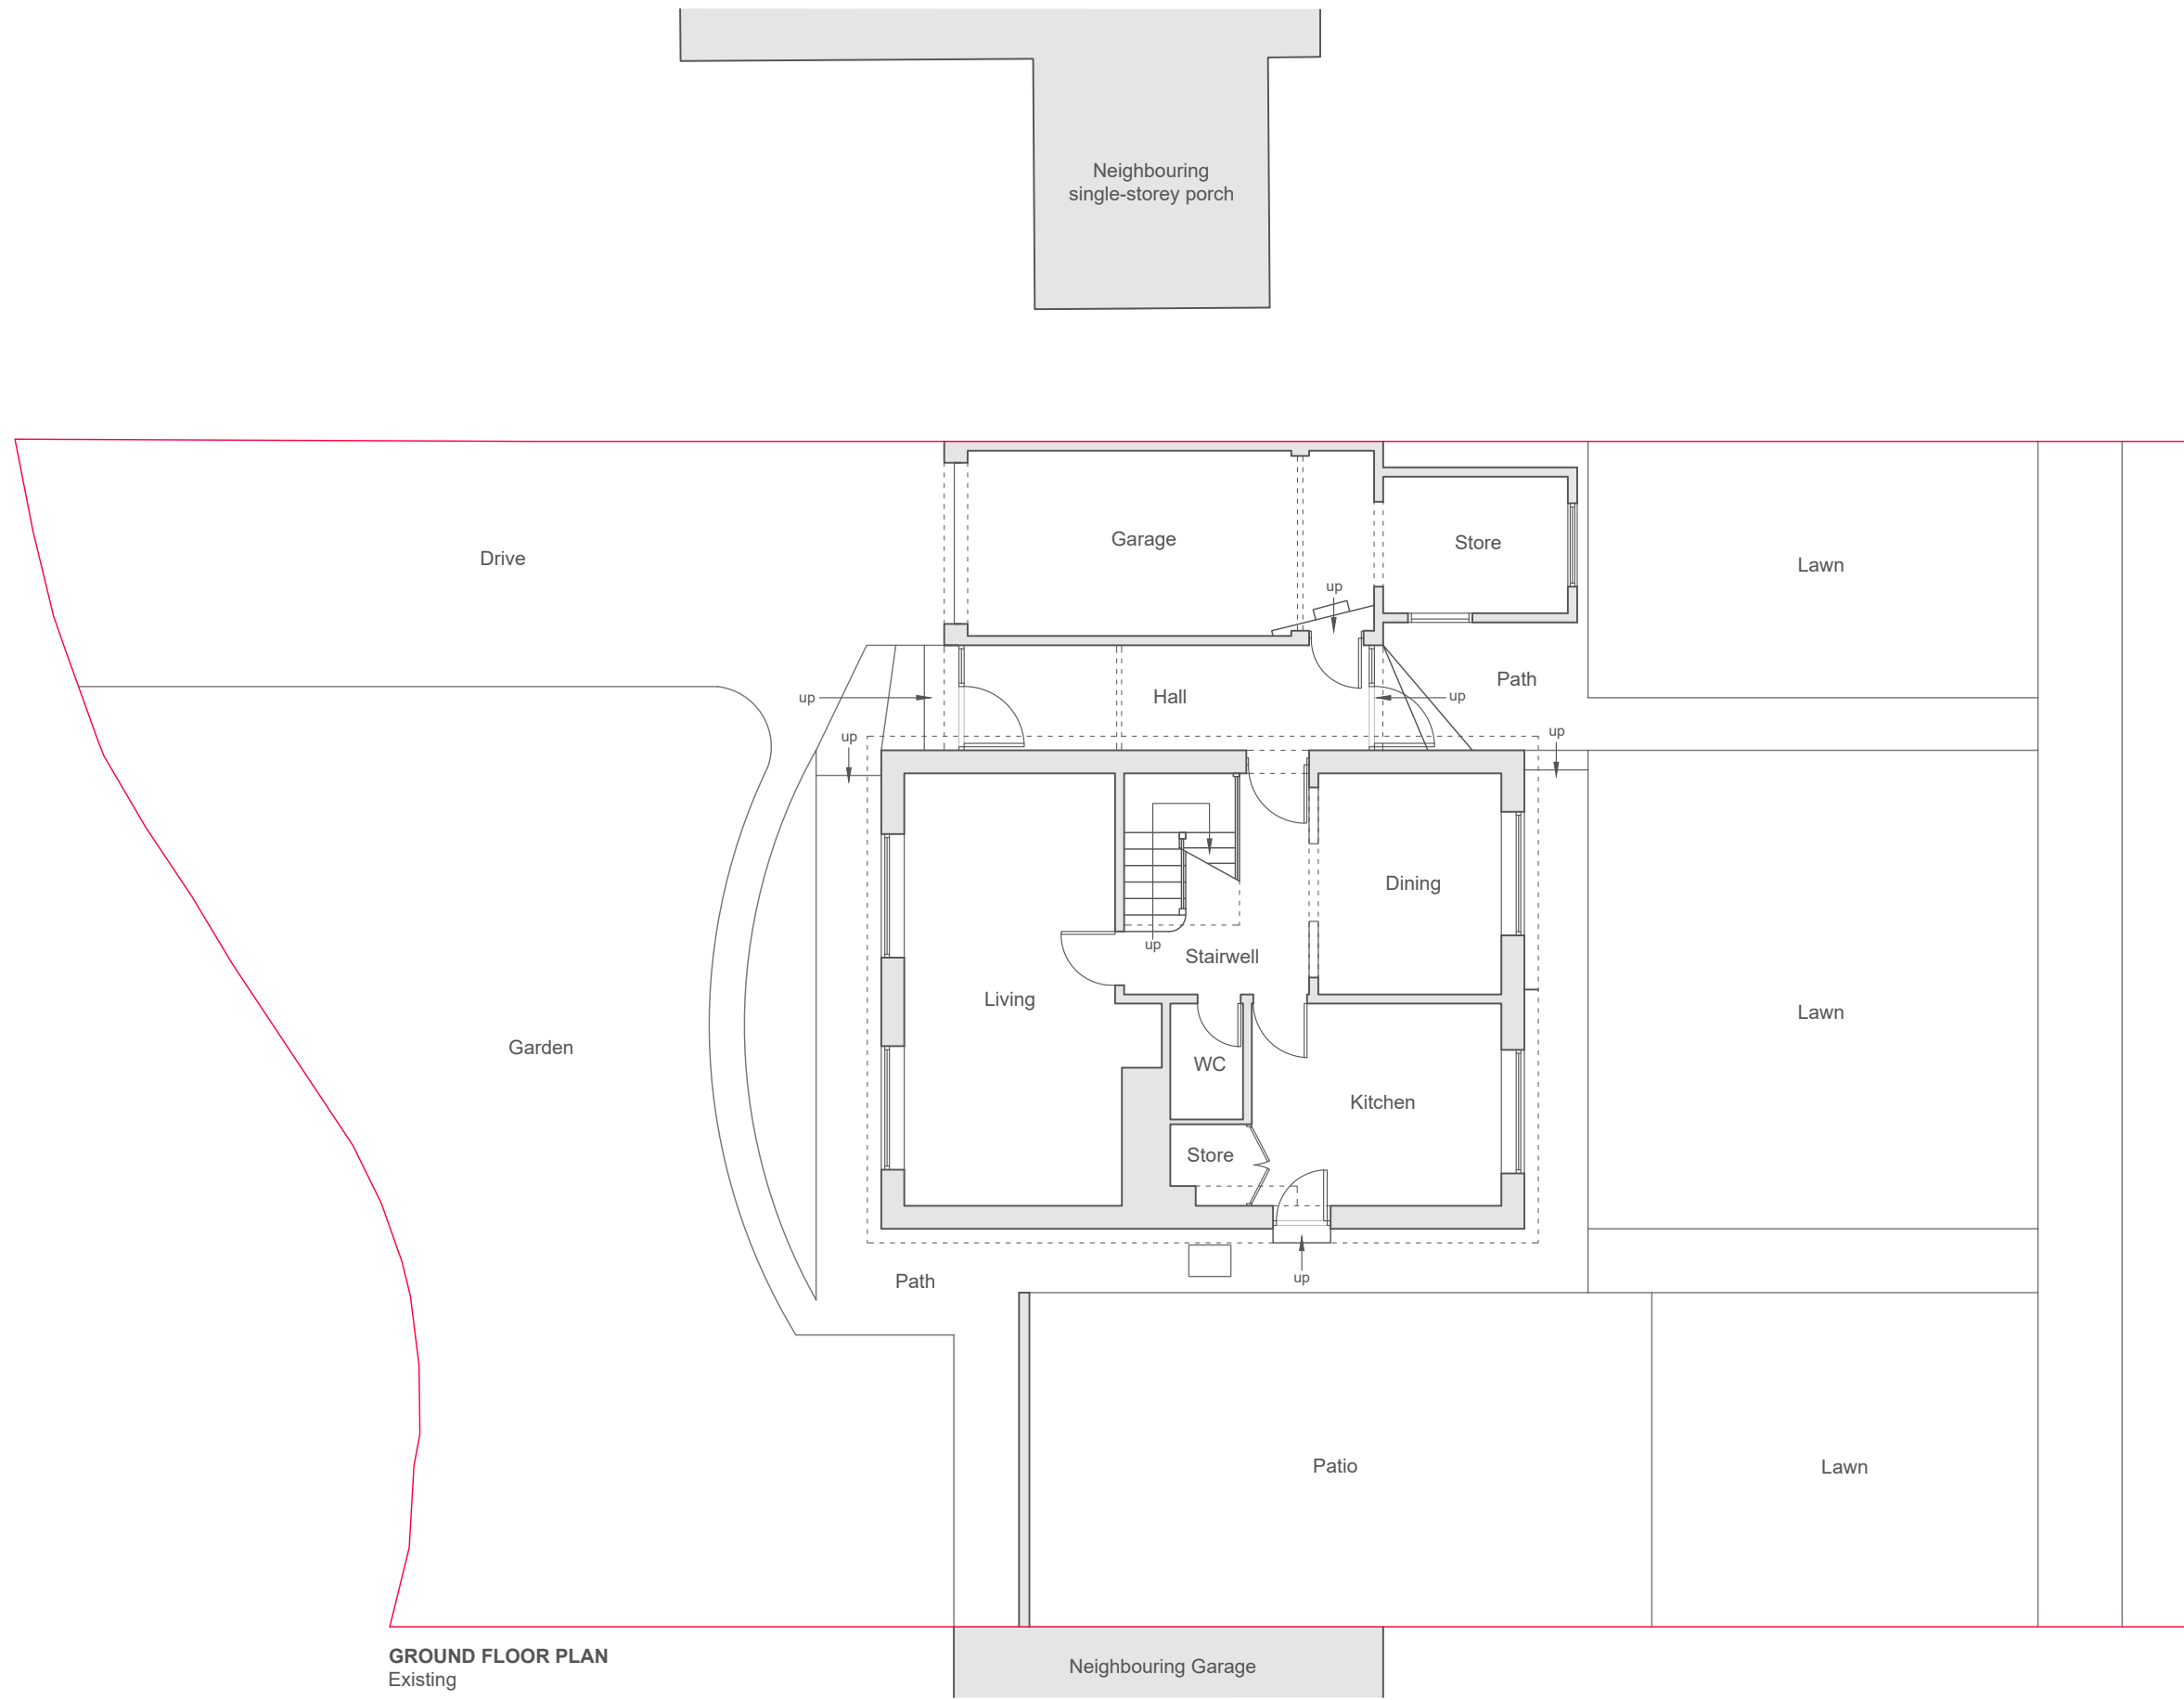

GROUND FLOOR PLAN
Existing

This drawing is copyright ©
NOTE: Drawing to be used
for planning purposes only.
All dimensions to be checked
on site and not scaled from
the drawing.

CLIENT
Mr. + Mrs. David + Irina Birch

PROJECT
Works at 3 Stanley Place
Cadoxton
Neath
SA10 8DE

DRAWING TITLE
Existing Ground Floor Plan

DATE
June 2021

SCALE
1:100

PAPER
A3

DRAWING REFERENCE
21-34-02

REV
01

PURPOSE
Planning