



SURVEY STATIONS			
Name	Easting	Northing	Height
SN01	278367.375	191647.301	86.280
SN02	278374.728	191647.375	85.819
SN03	278387.088	191648.623	85.022
SN04	278368.642	191652.287	86.110
SN05	278390.712	191655.555	84.783

Bottom of Bank

Building

Building Open

Road Channel

Surface Edging

Post and Rail Fence

Post and Wire Fence

Top of Bank

Wall

FH

Fire Hydrant

G

Gully

MH

Manhole Round

MH

Manhole Square


SV

Stop Valve

Tree 5M Spread

BT

Telecom Cover

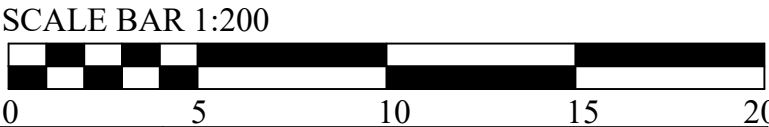

GP HADEN & Associates ENGINEERS & SURVEYORS Keepers Cottage, Clyne Woods, Swansea SA3 5BD Tel: 01792 401401 / 403333 Email: info@gphadenandassociates.com	Client -	Drawing Title Existing Site Plan	Scale 1:200	Rev: -
	Job Title Proposed detached house, Plot 29, Forest Lodge Lane, Cwmavon, PORT TALBOT, SA13 2RX		Date 03-05-2021	
			Drg. No. 1186-P03	