





Existing Rear Elevation

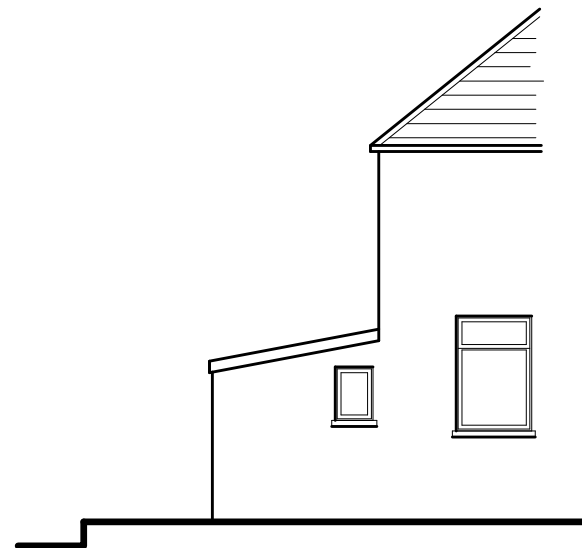


Existing RHS Elevation




Proposed Rear Elevation

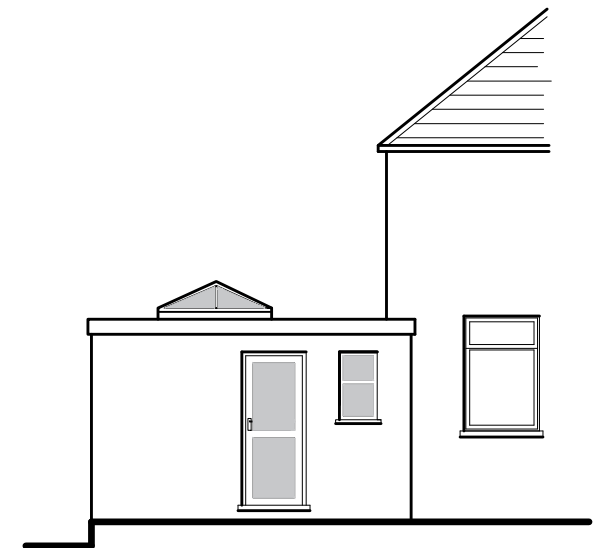


Proposed RHS Elevation

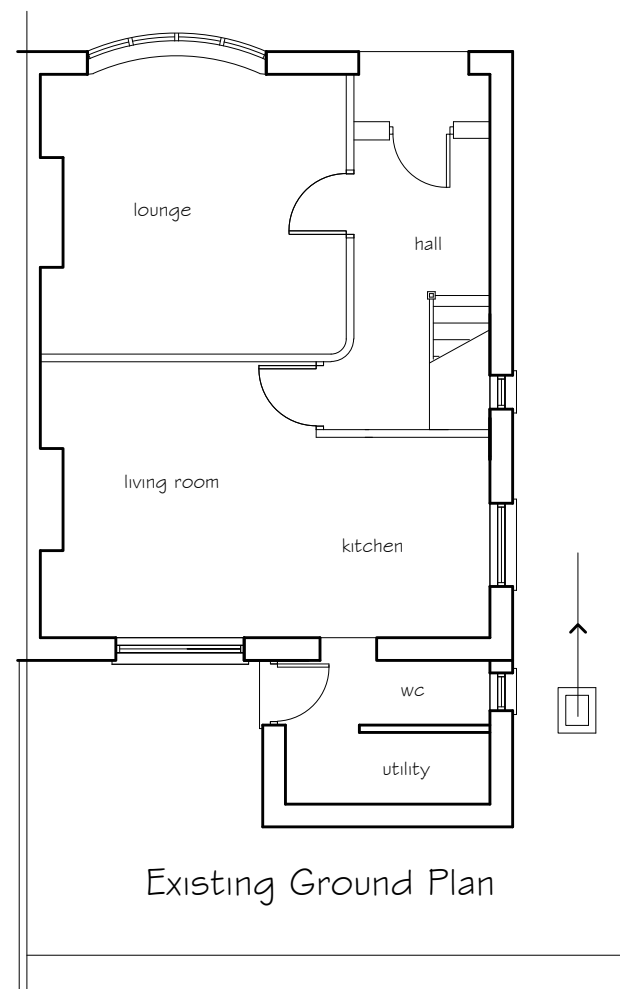


Existing Ground Plan

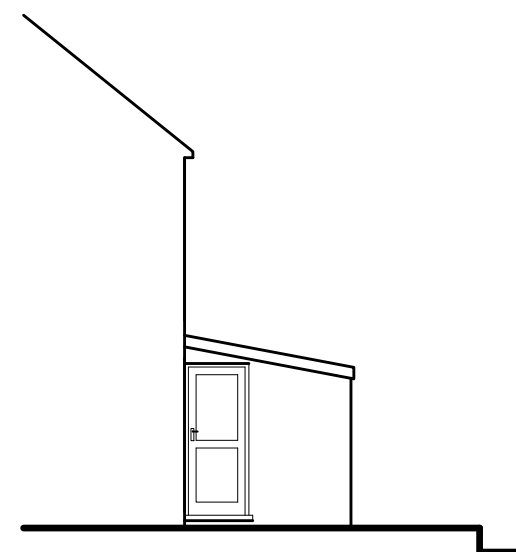

Existing LHS Elevation

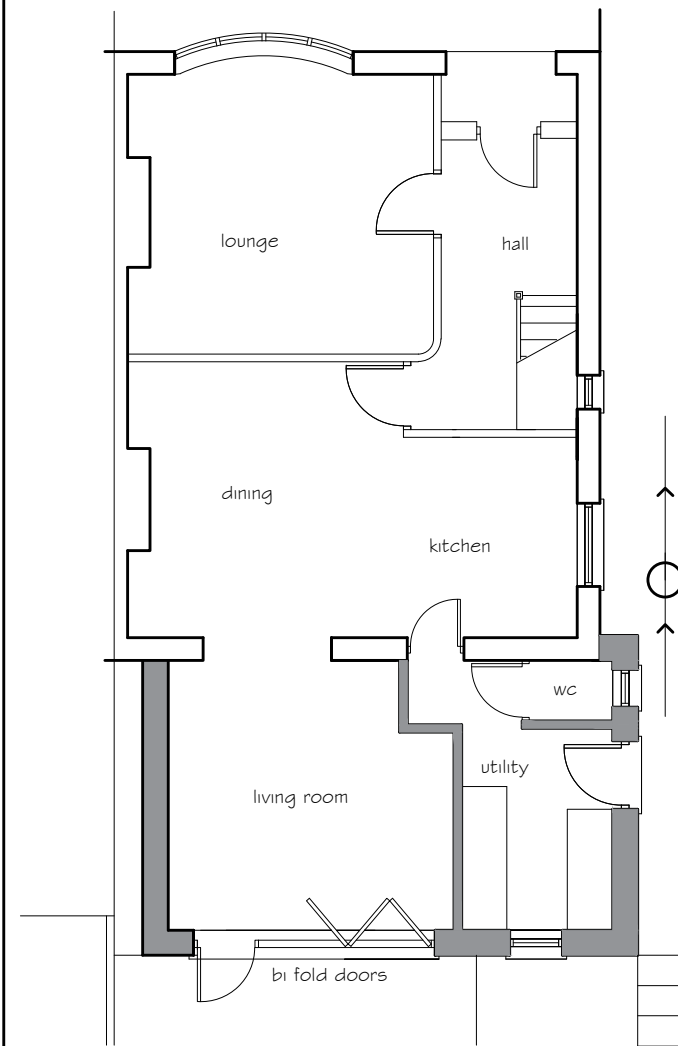

Proposed Ground Plan

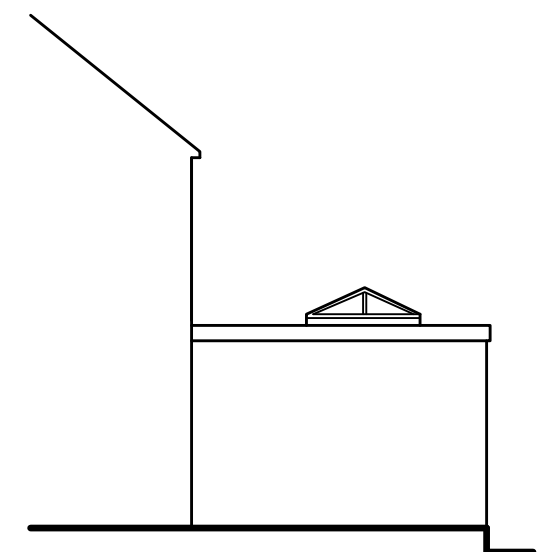

Proposed LHS Elevation

PROPOSED FINISHES

Roof - flat roof with lantern and glass fibre finish
 White PVCu fascias and soffits
 White PVCu rainwater goods
 Walls Cavity Brickwork with render & dash finish to match existing house
 Windows, doors & to be white double glazed PVCu units.

GENERAL NOTES

THE DESIGN AND CONSTRUCTION OF THE BUILDING WORKS AND ALL SERVICES WILL BE CARRIED OUT TO SATISFY THE REQUIREMENTS SET OUT IN LATEST STATUTORY BUILDING REGULATIONS AND TO THE APPROVAL OF THE APPOINTED BUILDING INSPECTOR

PETER JONES
 TALBOT DESIGN SERVICES
 mobile: 07817538014
 email: jonespeter177@gmail.com

project title
 new rear extension
 4 Cedar Gardens
 Baglan, Port Talbot

drawing title
 existing and proposed
 elevations and floor plans

date May 2021 scale 1:100
 drawing No 4CD - 02