



PROPOSED EAST ELEVATION

PROPOSED SOUTH ELEVATION

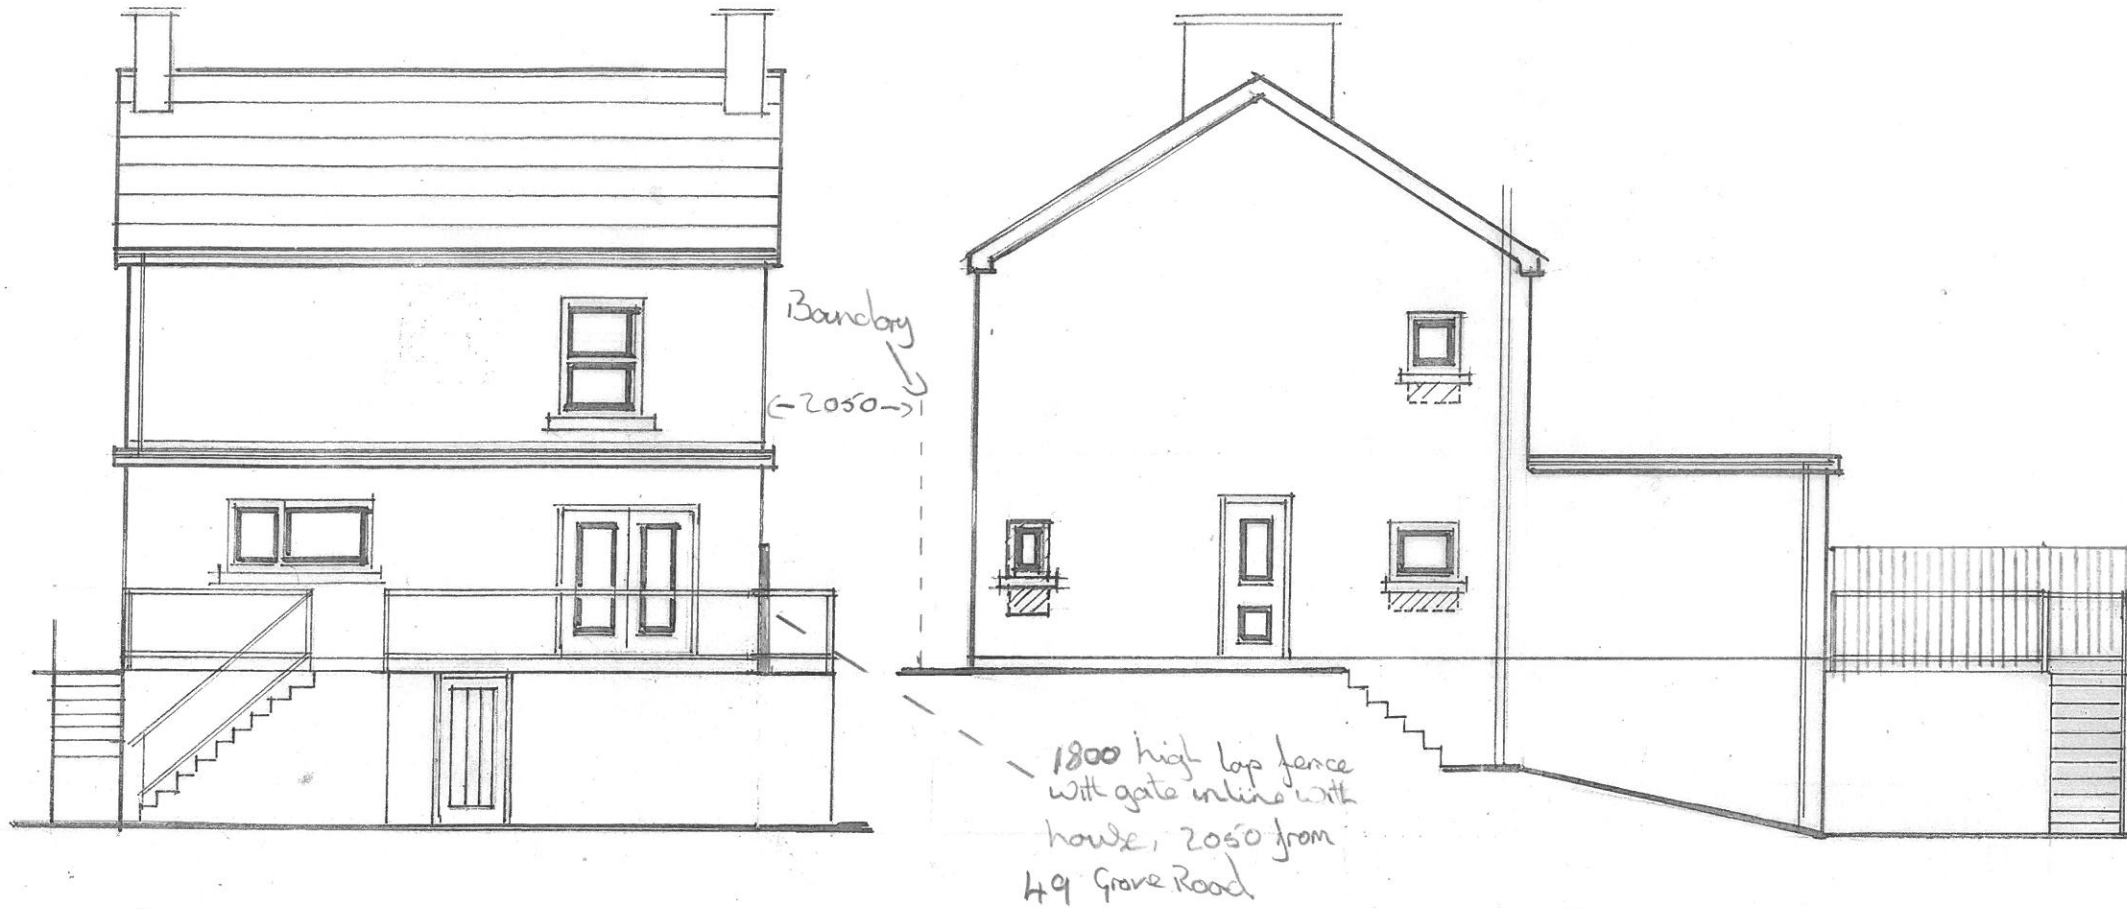

PROPOSED NORTH ELEVATION

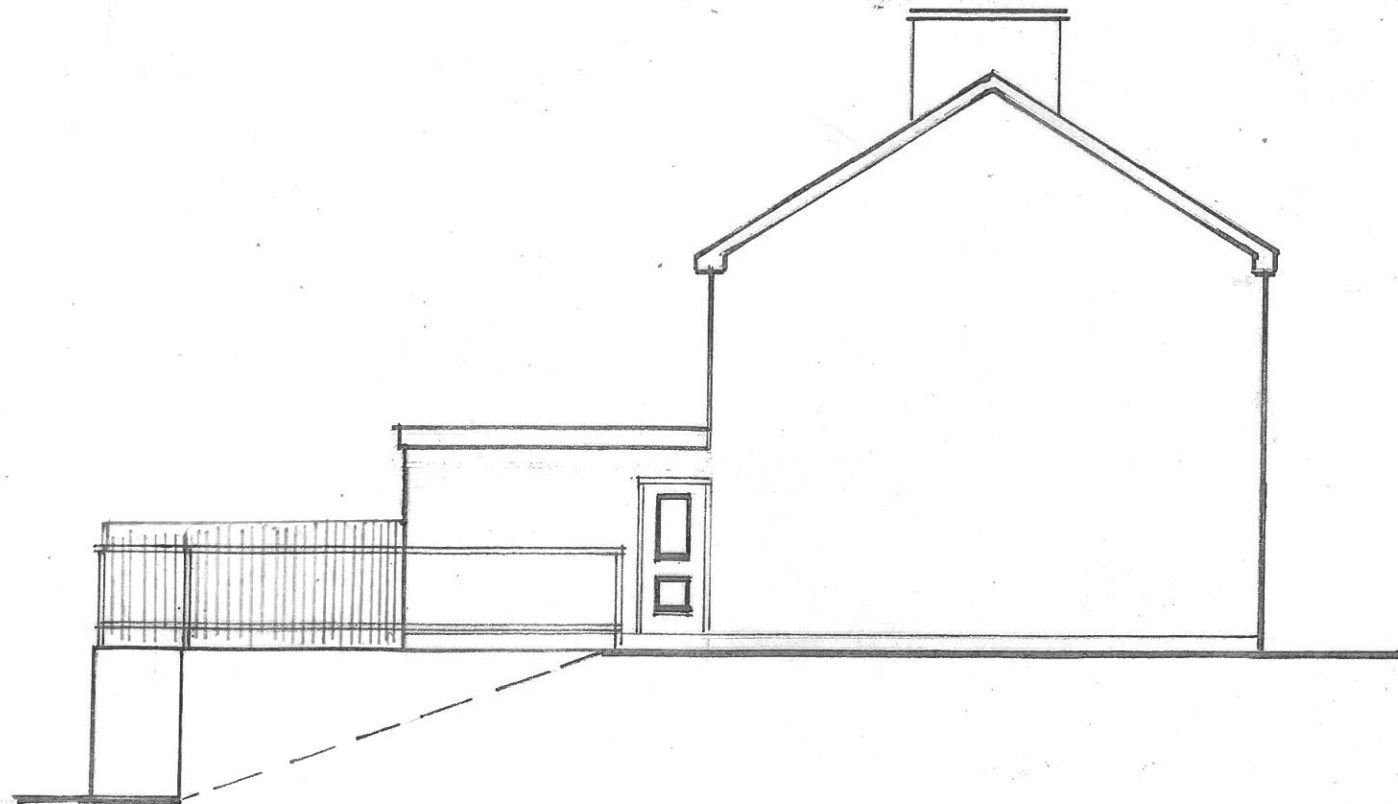

Name	N. Shenton		
Address	47 Grove Road Pontardawe Swansea SA8 4HH		
Project	Proposed Single storey Rear Extension and Associated Works		
Scale	1:100	Drawing No.	NS/ 21/ 03