





Existing Front Elevation




Existing Rear Elevation

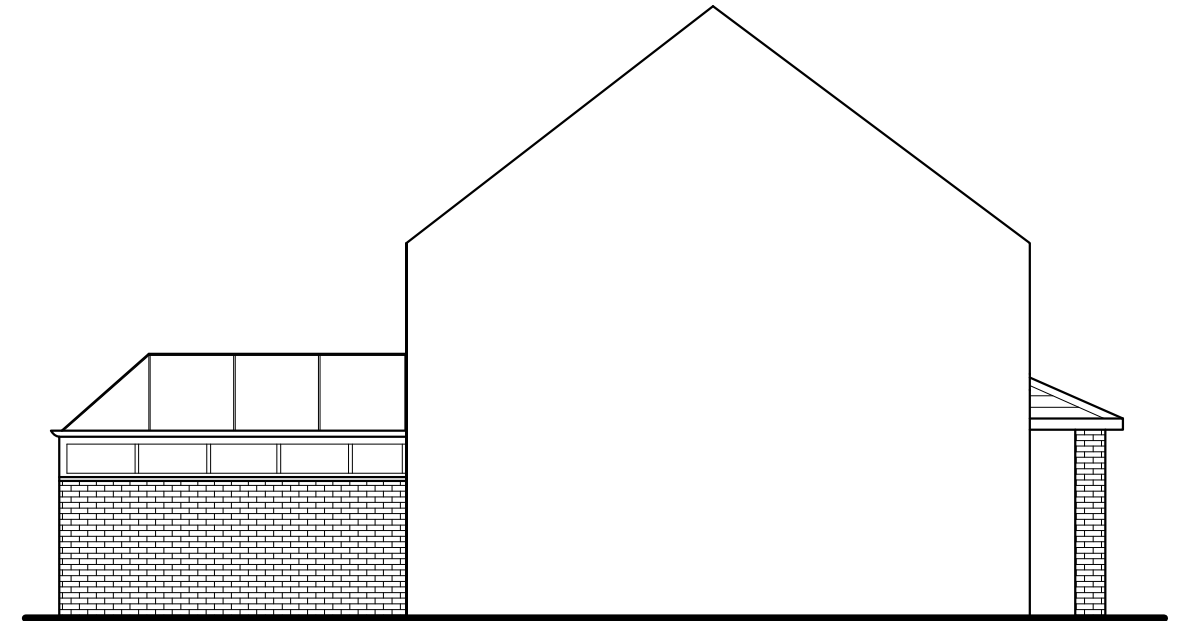

Existing LH Side Elevation

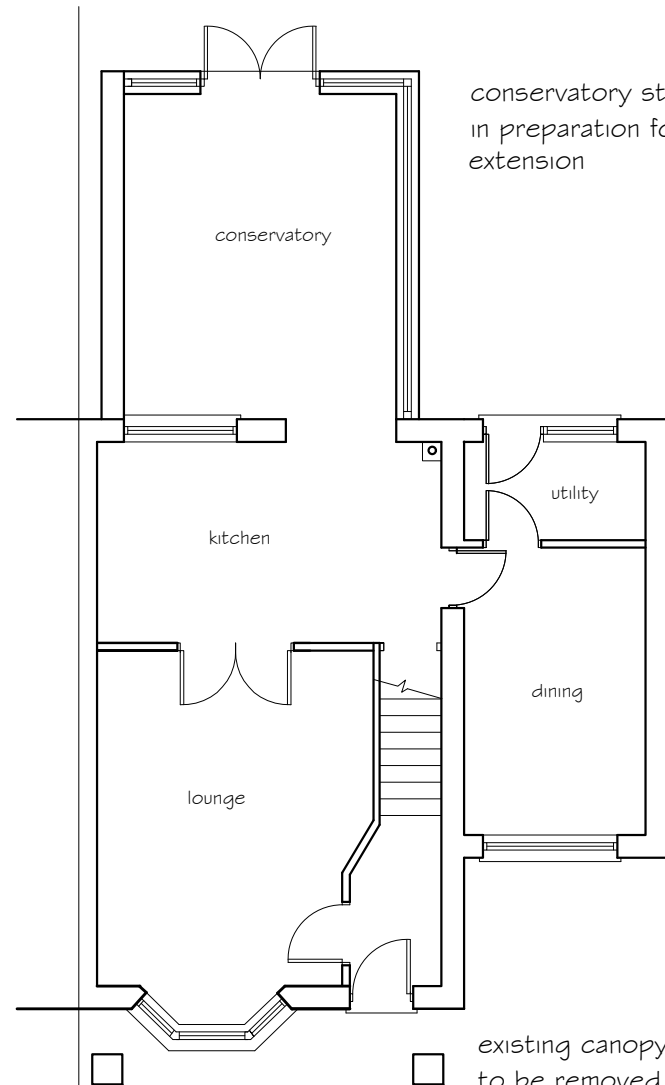

Existing Ground Floor

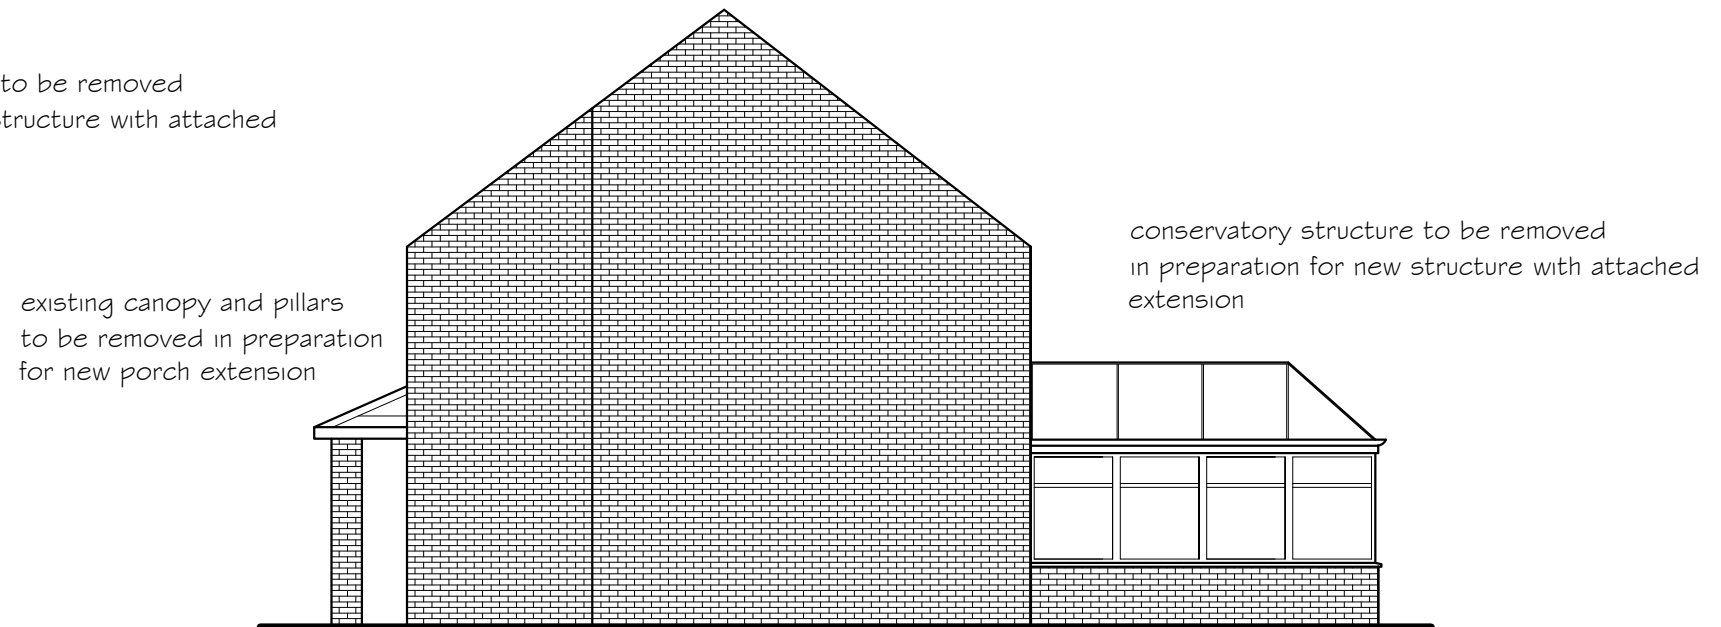

Existing RH Side Elevation

GENERAL NOTES

THE DESIGN AND CONSTRUCTION OF THE BUILDING WORKS AND ALL SERVICES WILL BE CARRIED OUT TO SATISFY THE REQUIREMENTS SET OUT IN LATEST STATUTORY BUILDING REGULATIONS AND TO THE APPROVAL OF THE APPOINTED BUILDING INSPECTOR

PETER JONES
TALBOT DESIGN SERVICES
mobile: 07817538014
email: jonespeter177@gmail.com

project title
Proposed extensions to
rear and front porch
5 Afandale, Port Talbot

drawing title
existing elevations

date July 2021 scale 1:100
drawing No 5 A - 02