





Proposed Front Elevation




Proposed Rear Elevation

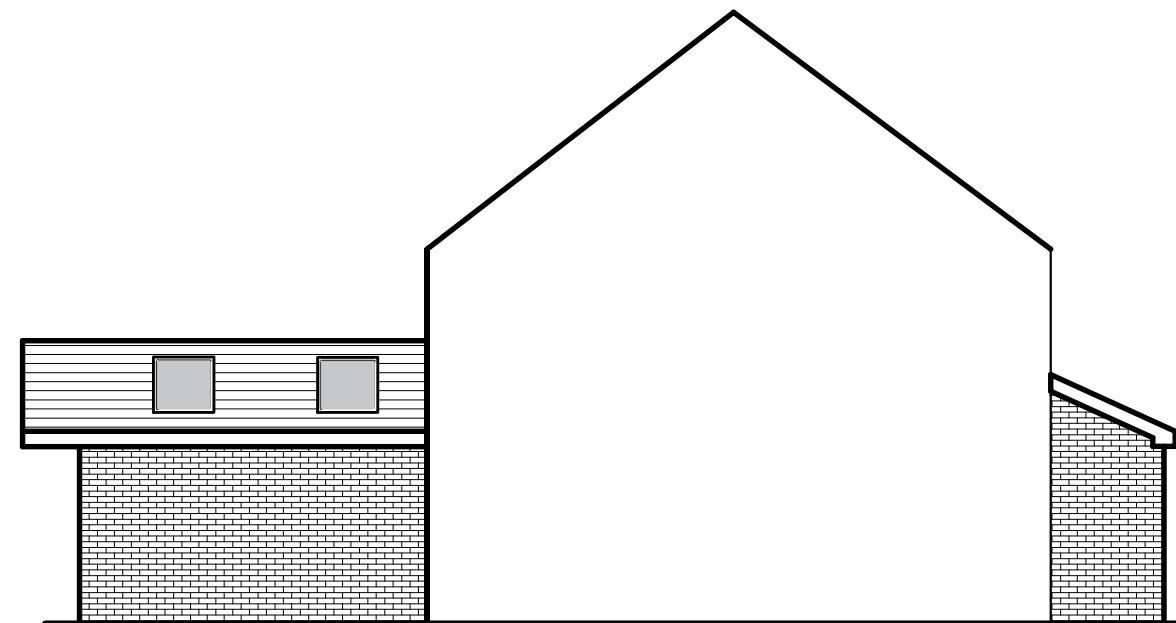

Proposed LH Side Elevation

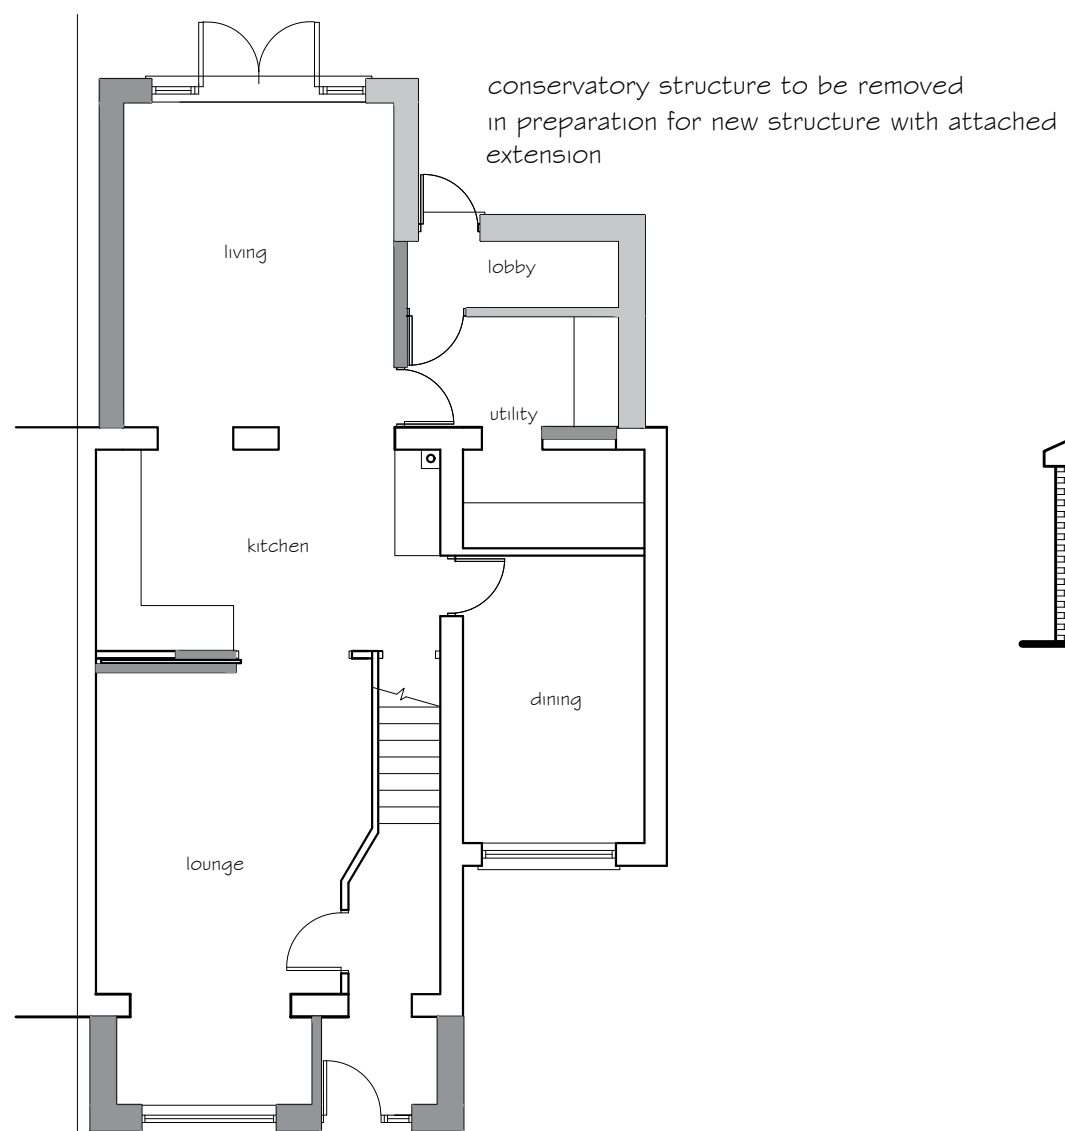

Proposed Ground Floor

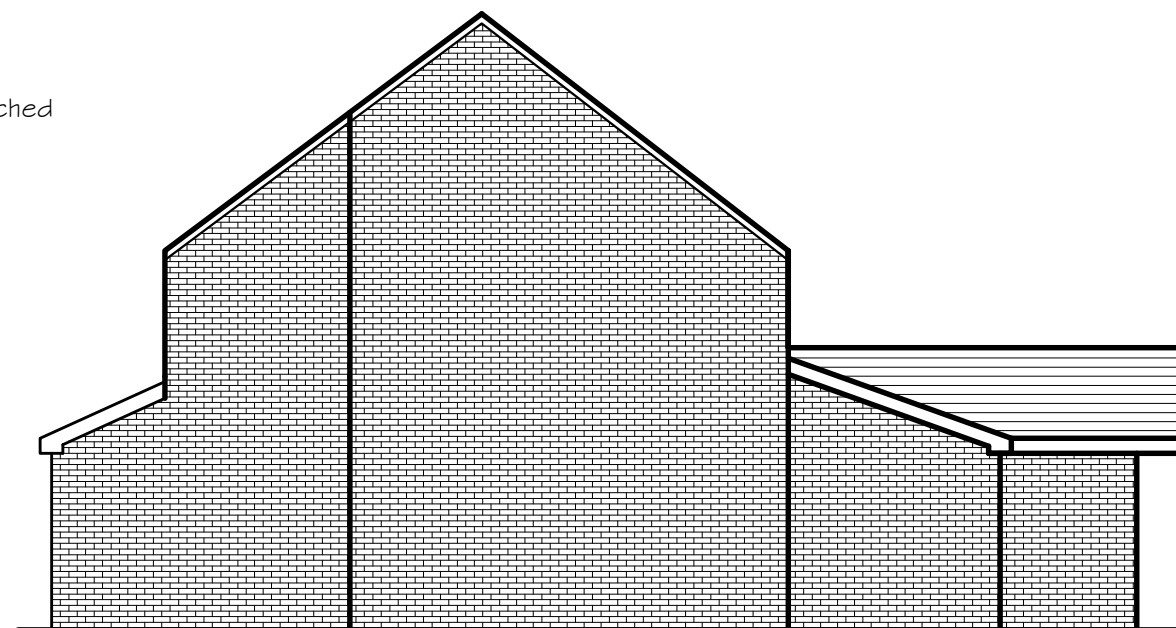

Proposed RH Side Elevation

GENERAL NOTES

THE DESIGN AND CONSTRUCTION OF THE BUILDING WORKS AND ALL SERVICES WILL BE CARRIED OUT TO SATISFY THE REQUIREMENTS SET OUT IN LATEST STATUTORY BUILDING REGULATIONS AND TO THE APPROVAL OF THE APPOINTED BUILDING INSPECTOR

PETER JONES TALBOT DESIGN SERVICES mobile: 07817538014 email: jonespeter177@gmail.com	project title Proposed Extensions 5 Afandale Port Talbot	drawing title proposed elevations and floor plan	date July 2021	scale 1:100
			drawing No 5 A - 03	