

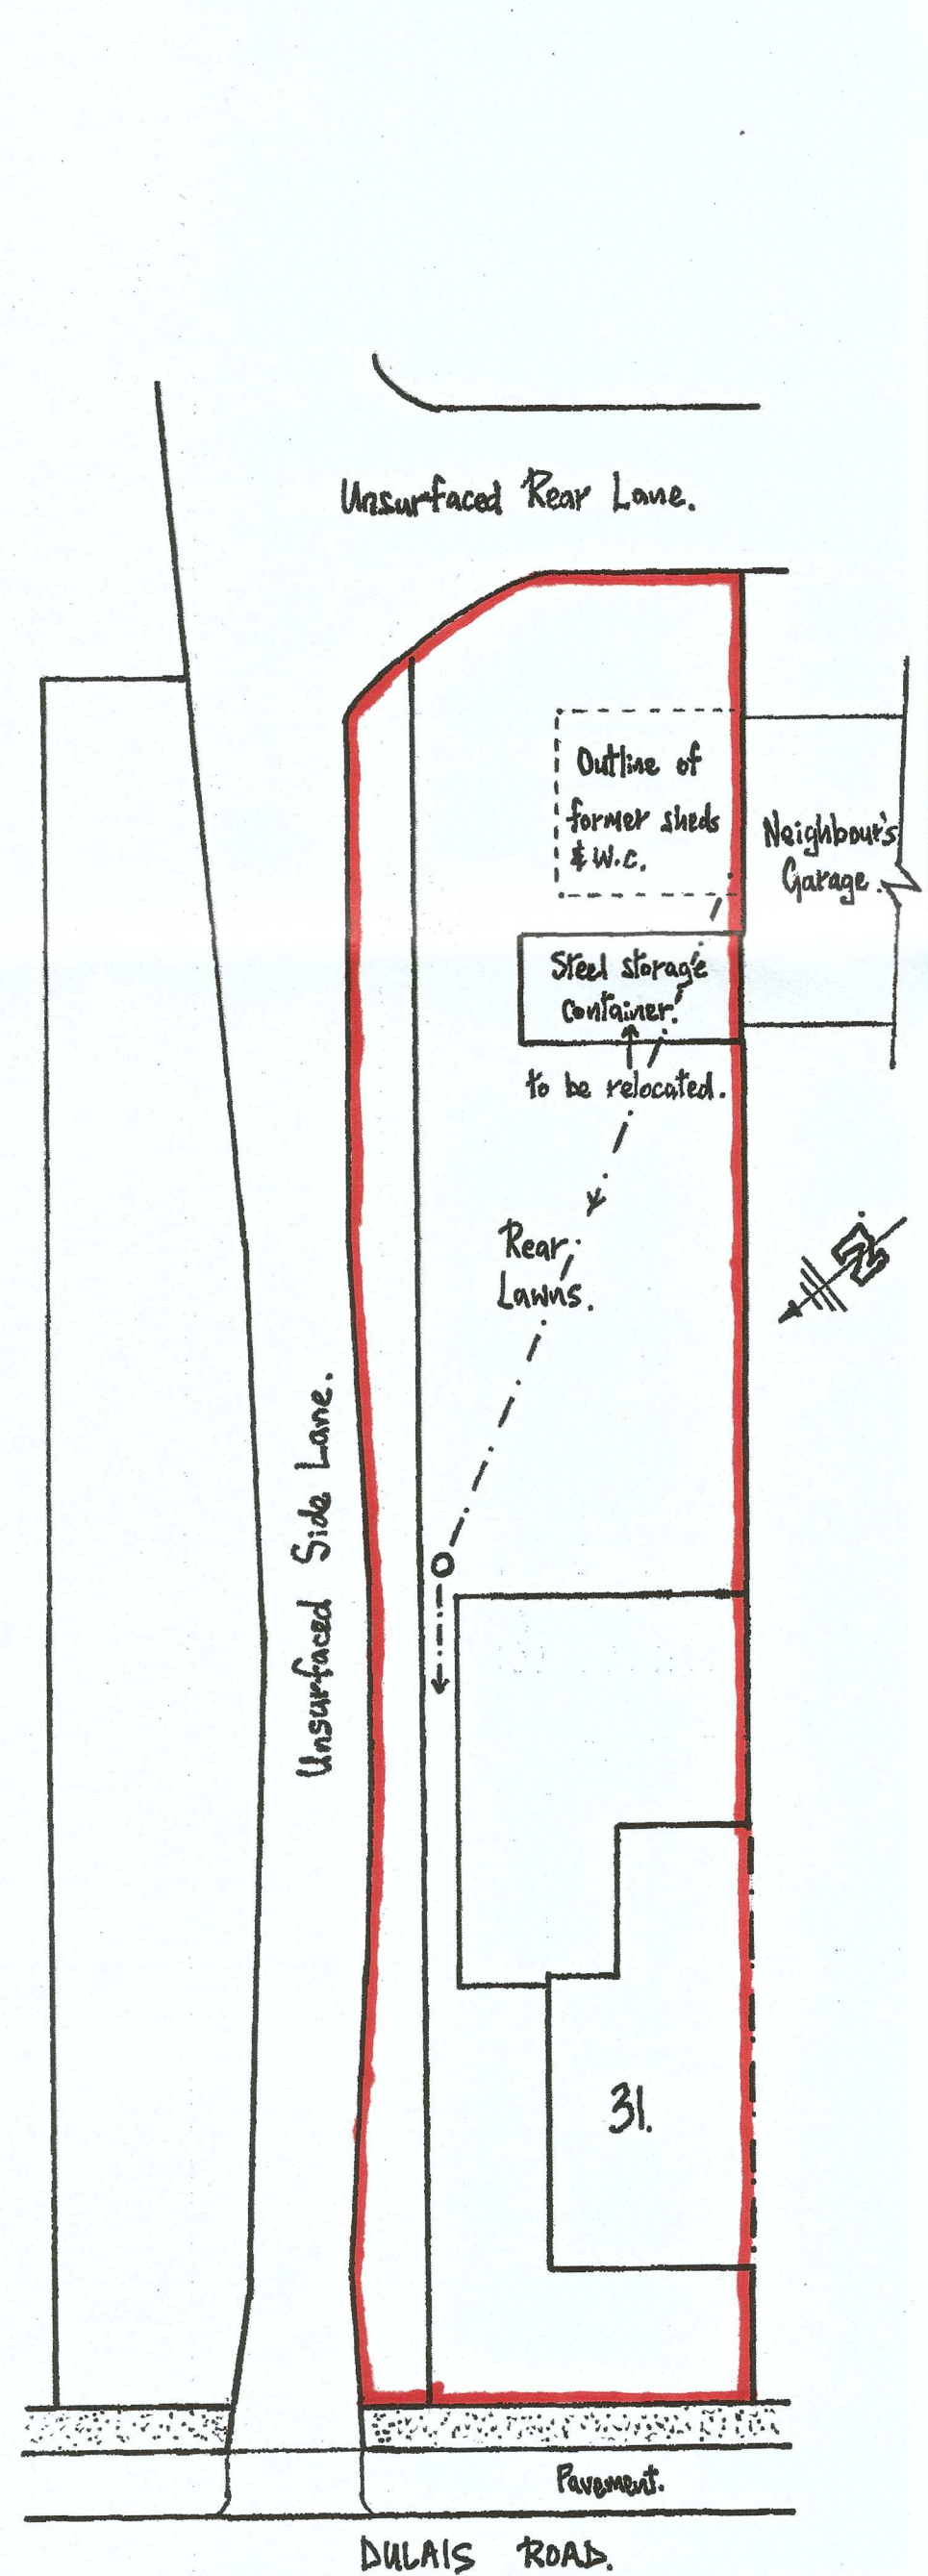



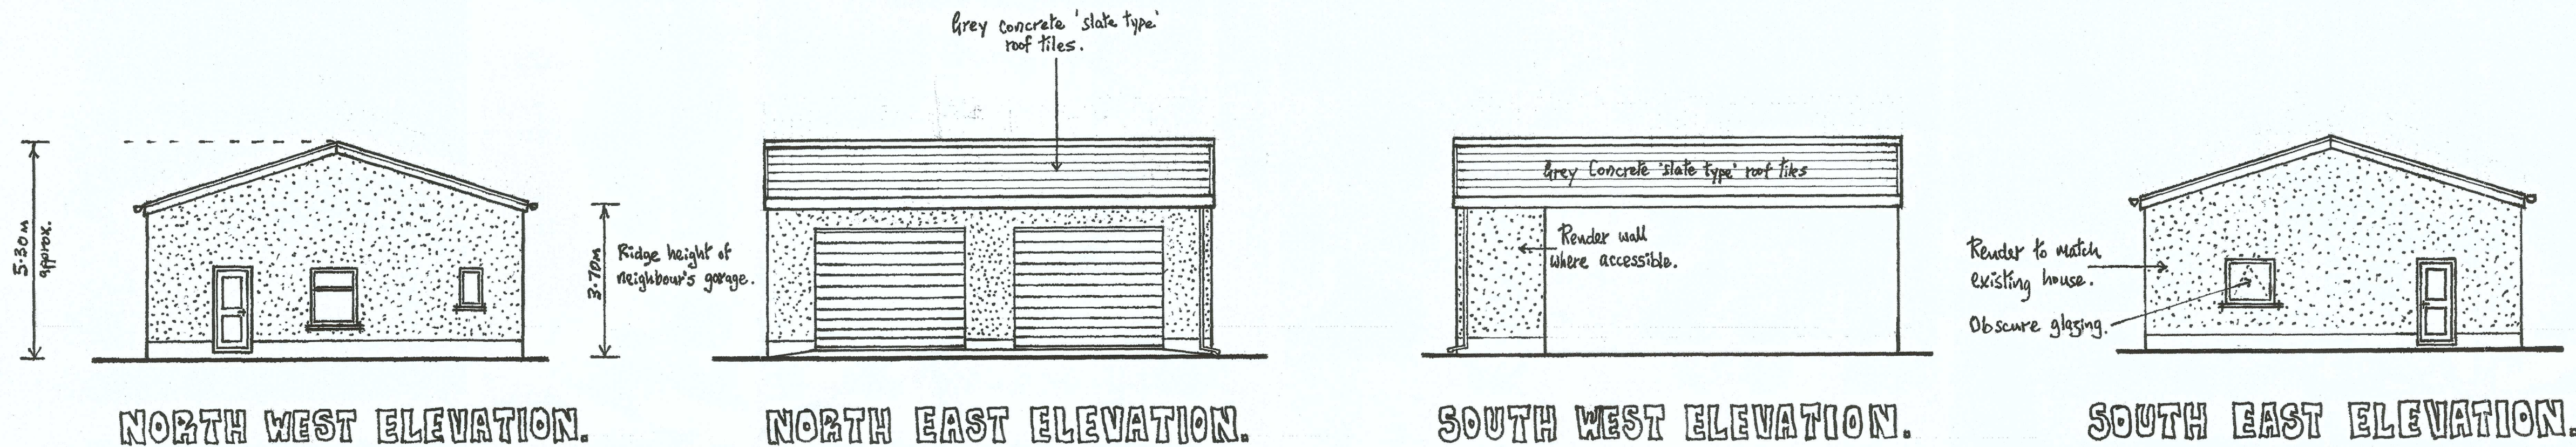


LAYOUT PLAN.
EXISTING.

PROPOSED.

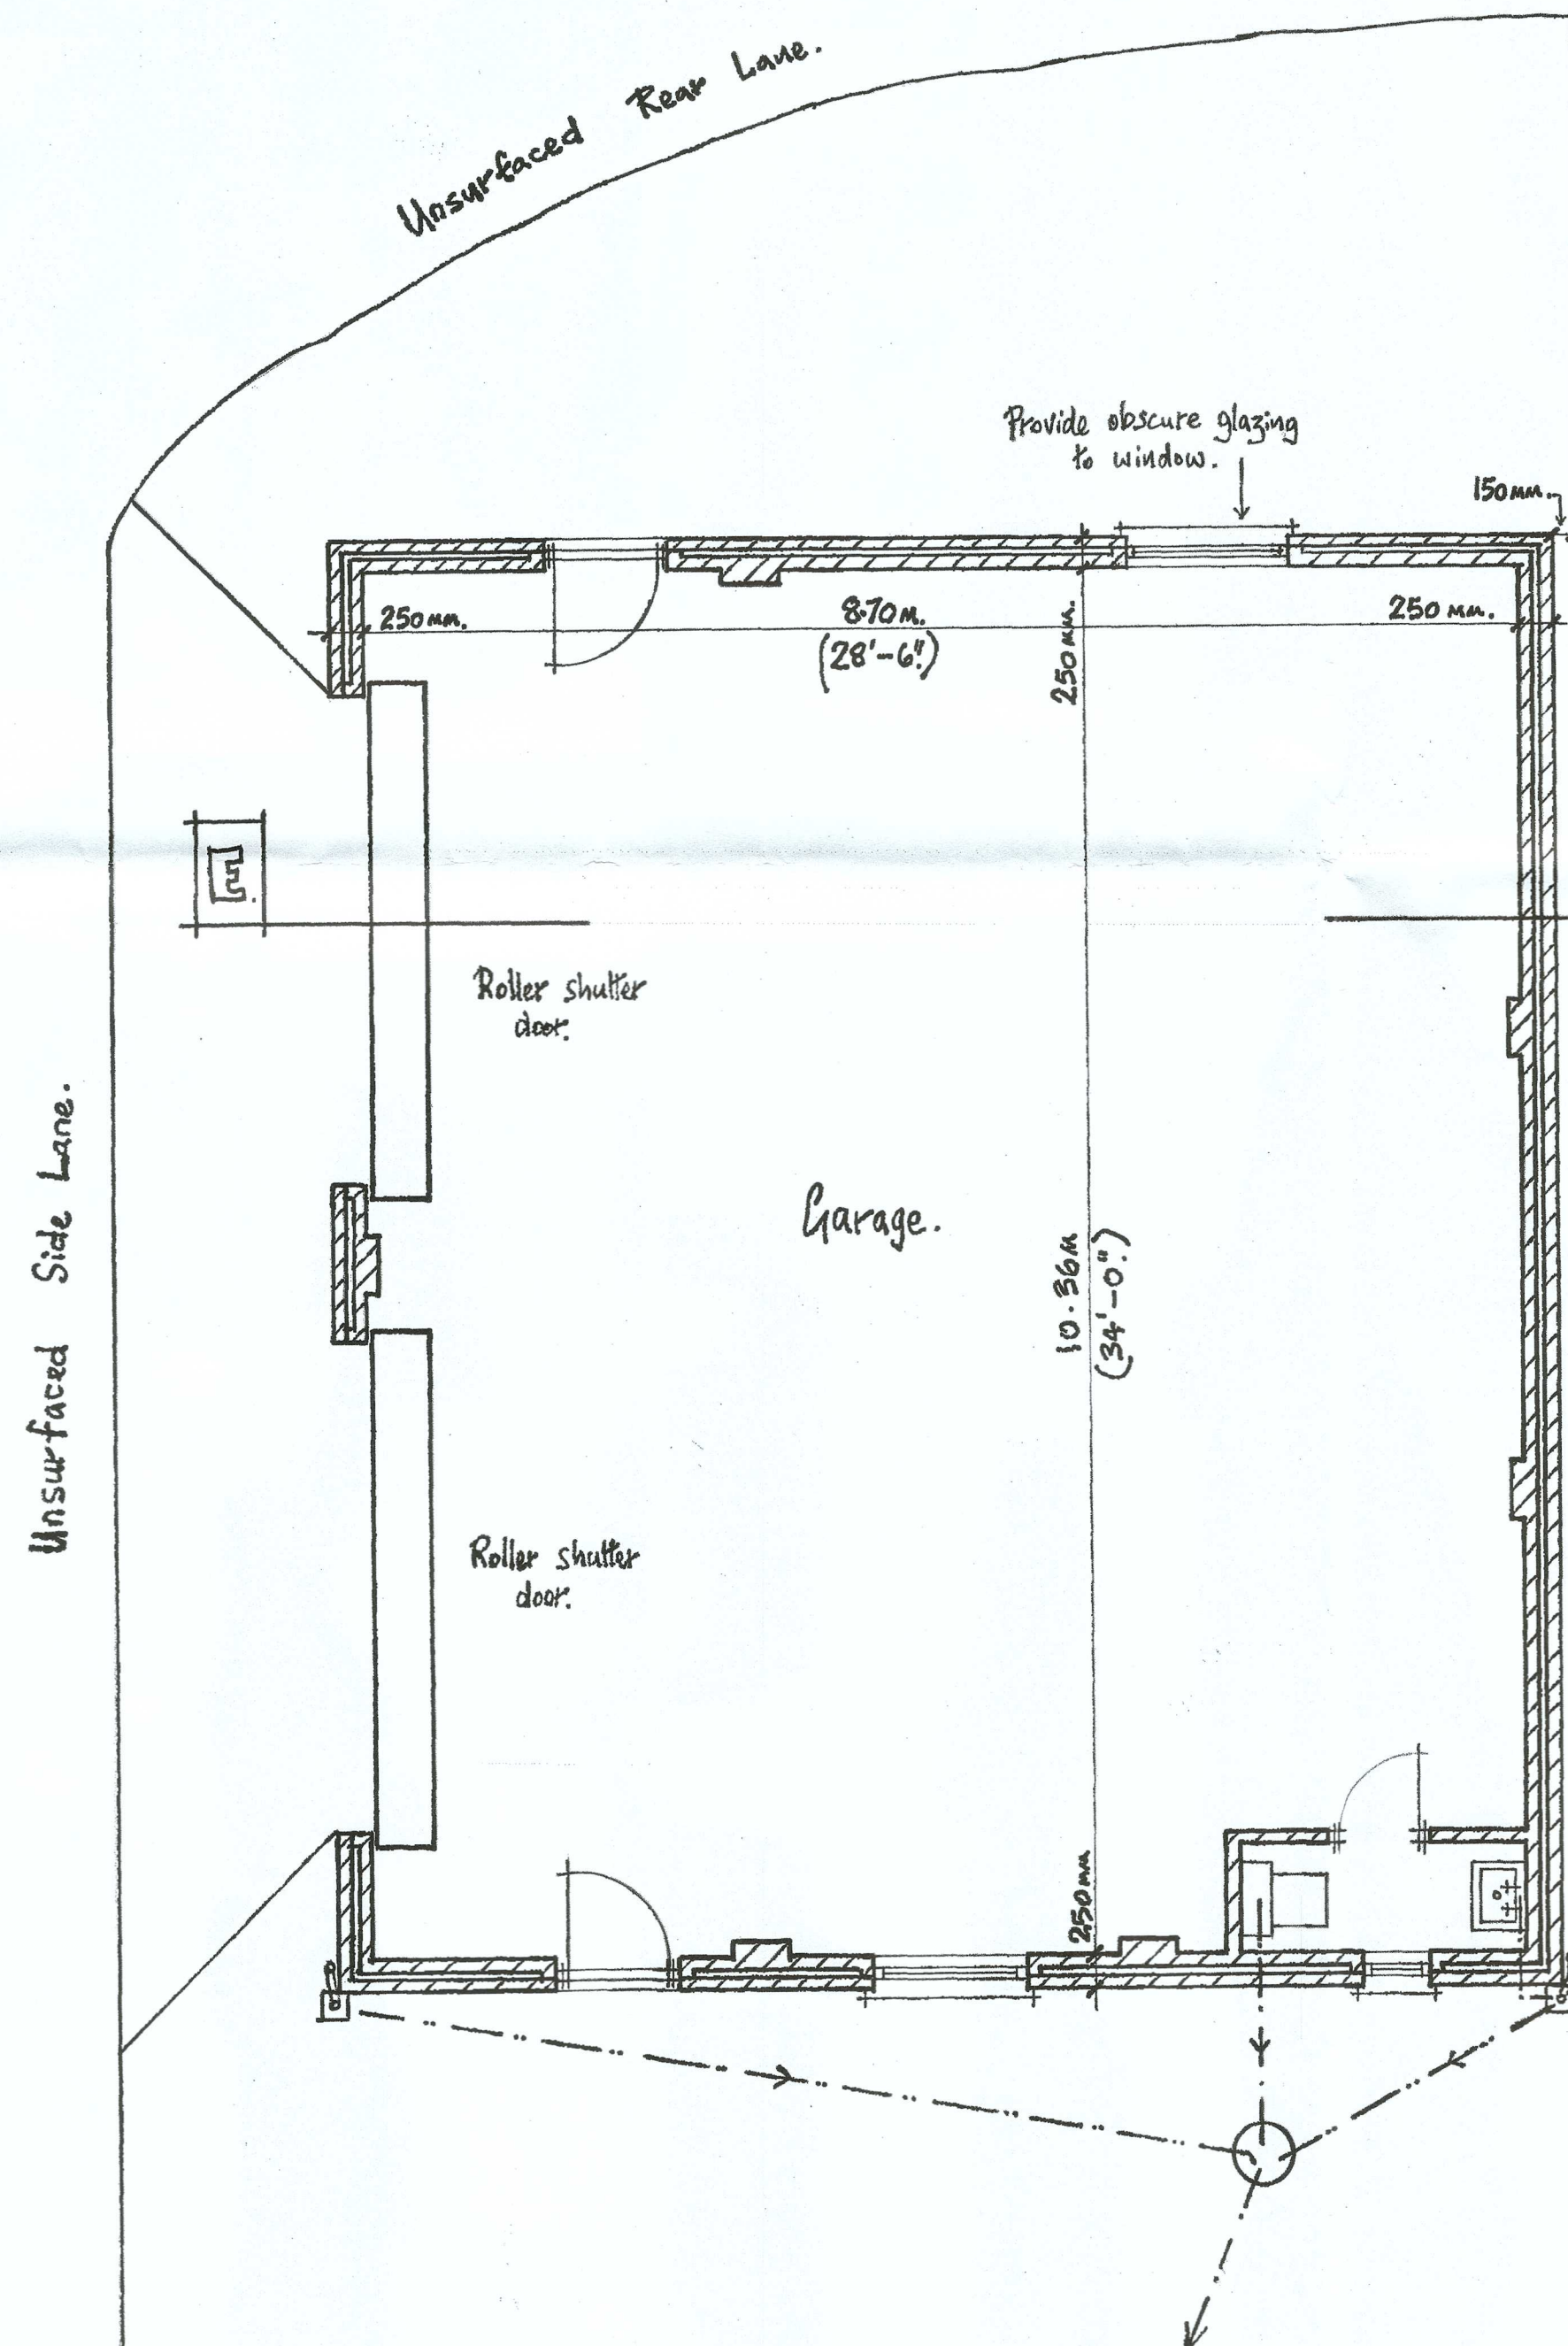

LAYOUT PLAN.

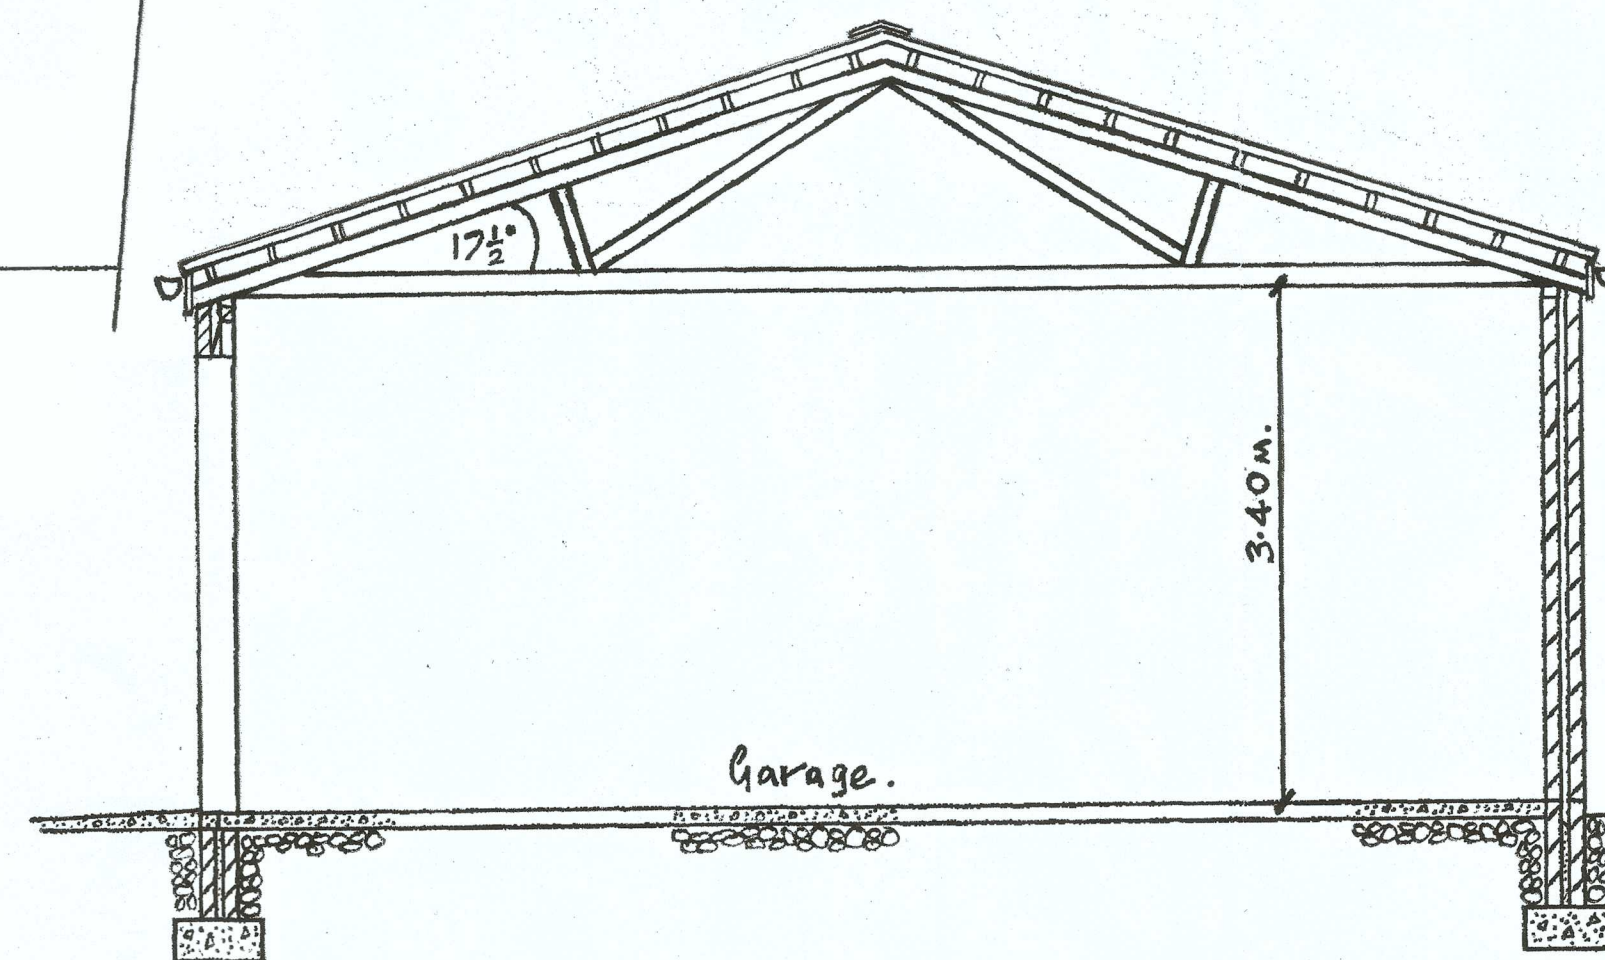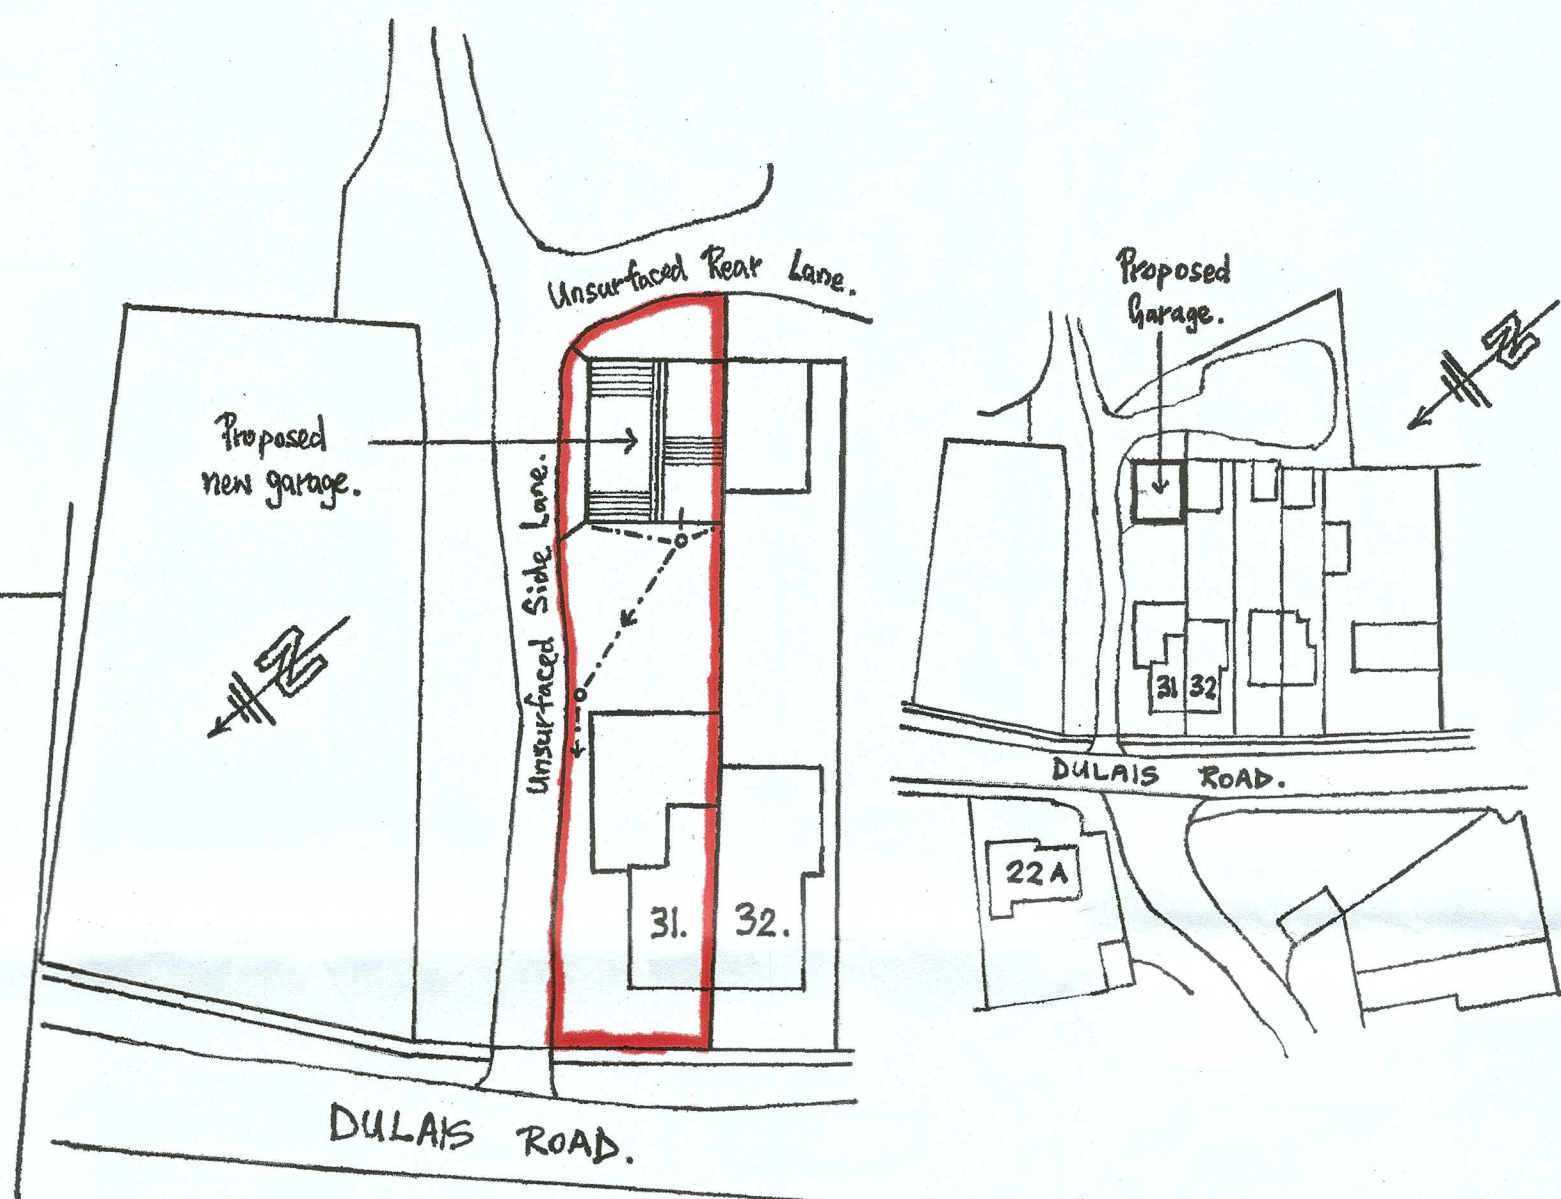

SECTION: E-E.

REVISION 'A' - JUNE 2021
Concrete tile roof added; Window added to South East Elevation.

PROPOSED GARAGE
AT 31 DULAIS ROAD,
SEVEN SISTERS
FOR MR WYN LAWRENCE.

WORKING-DRAWING.

DATE.	FEBRUARY 2019.	DRAWING NO.
SCALE.	1-50m; 1-100m.	01A