




EXISTING

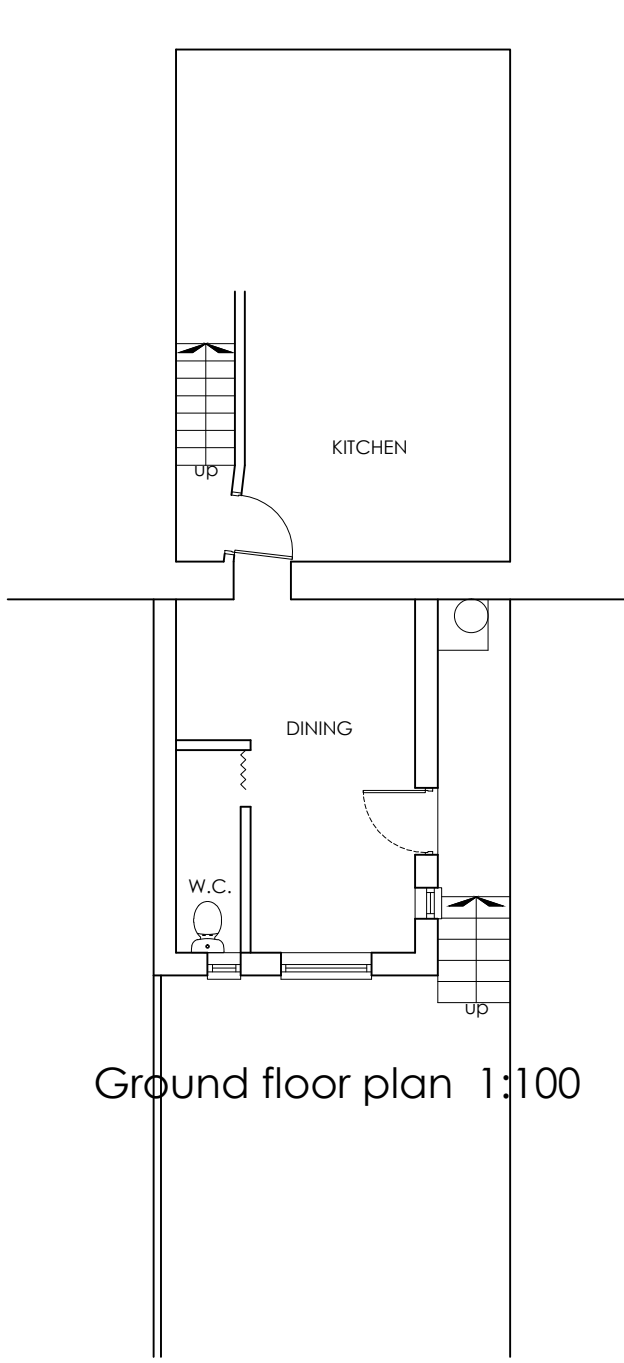


Ground floor plan 1:100

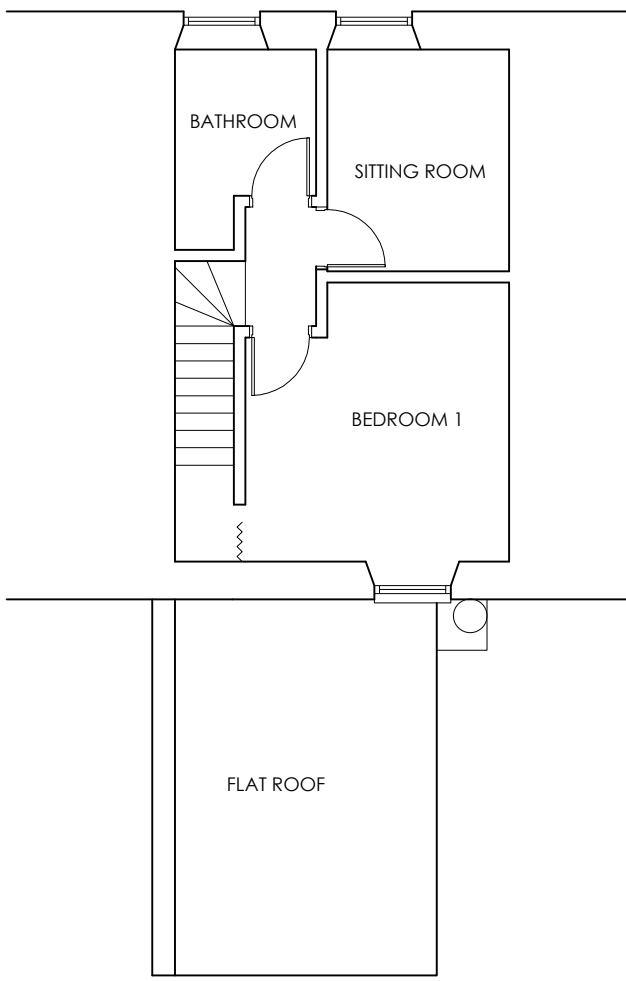


First floor plan 1:100

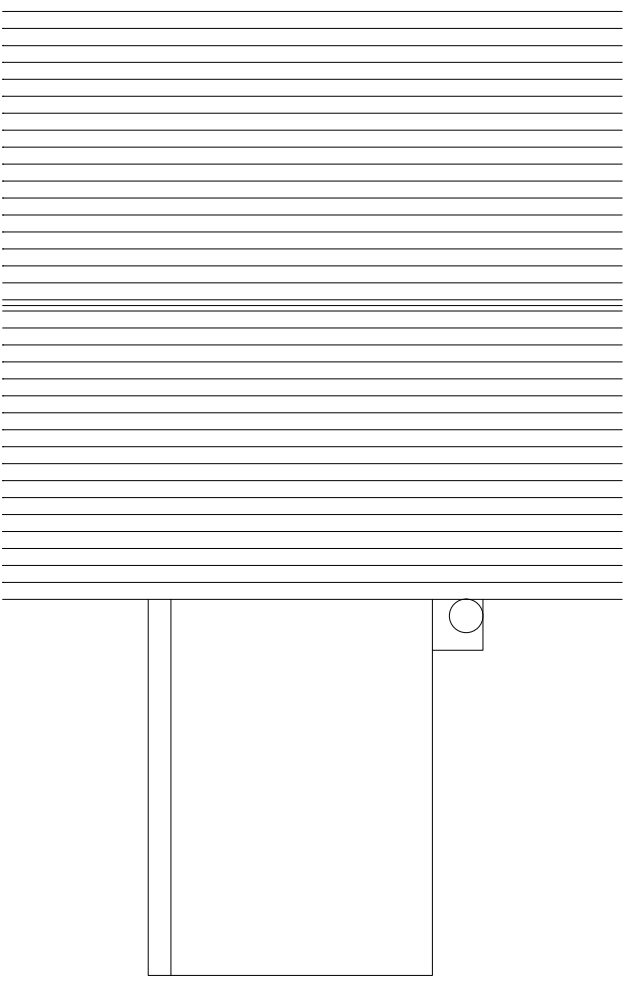


Roof plan 1:100

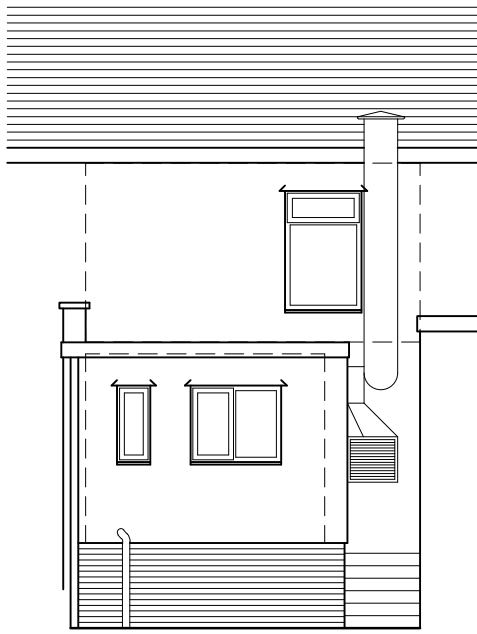

Rear (north) elevation 1:100

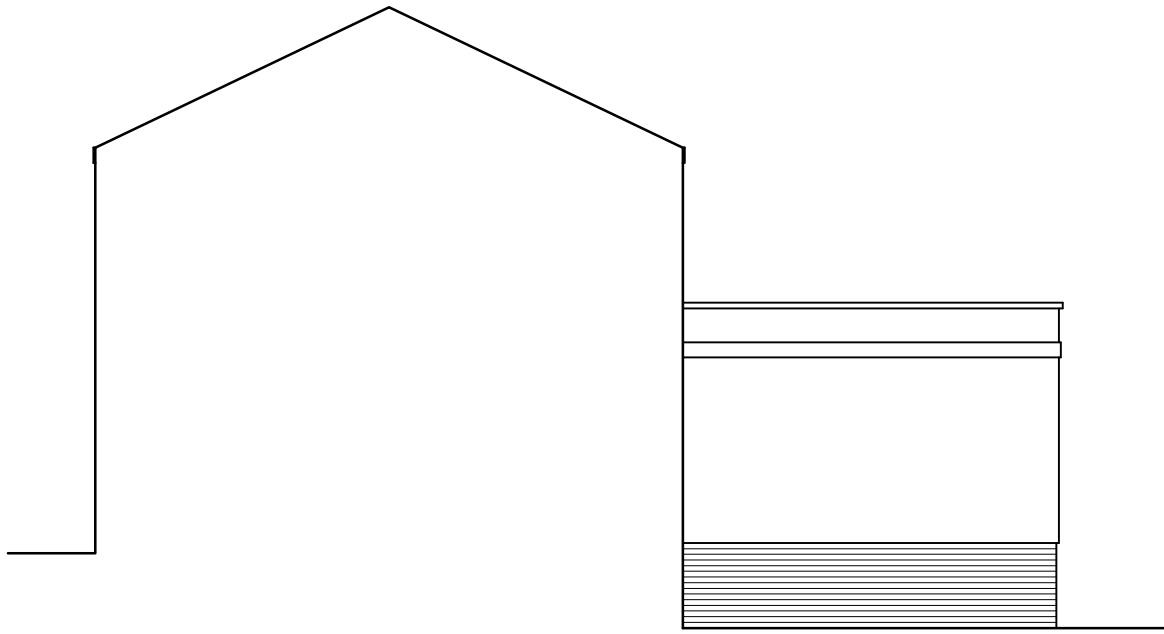

East gable elevation 1:100

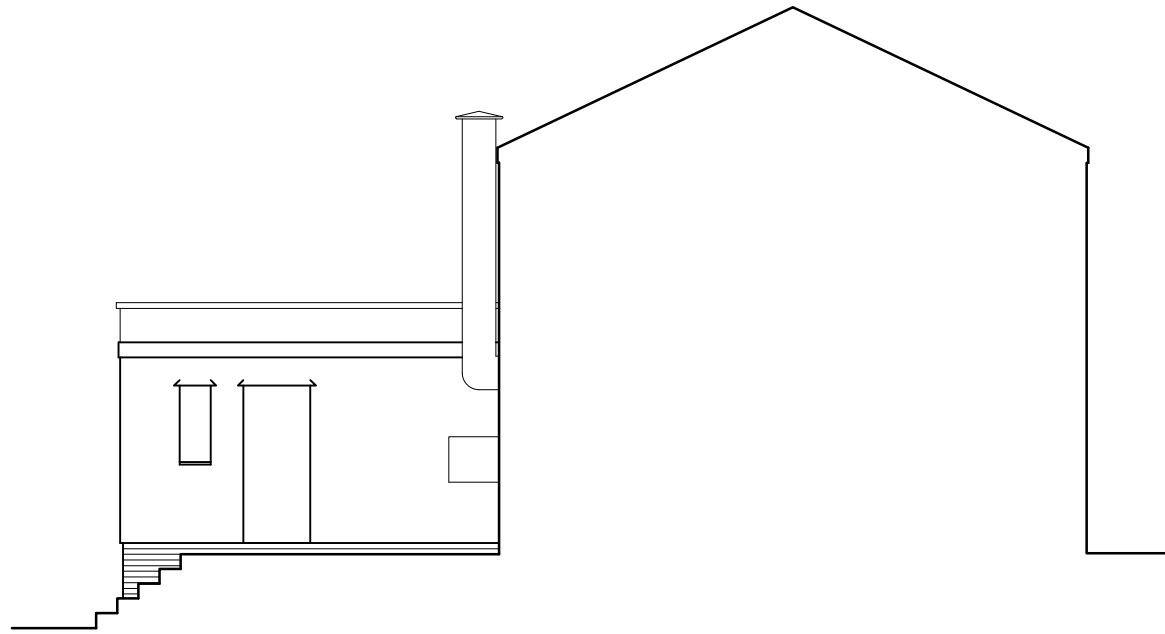


West gable elevation 1:100




Location plan 1:1250


PROPOSED

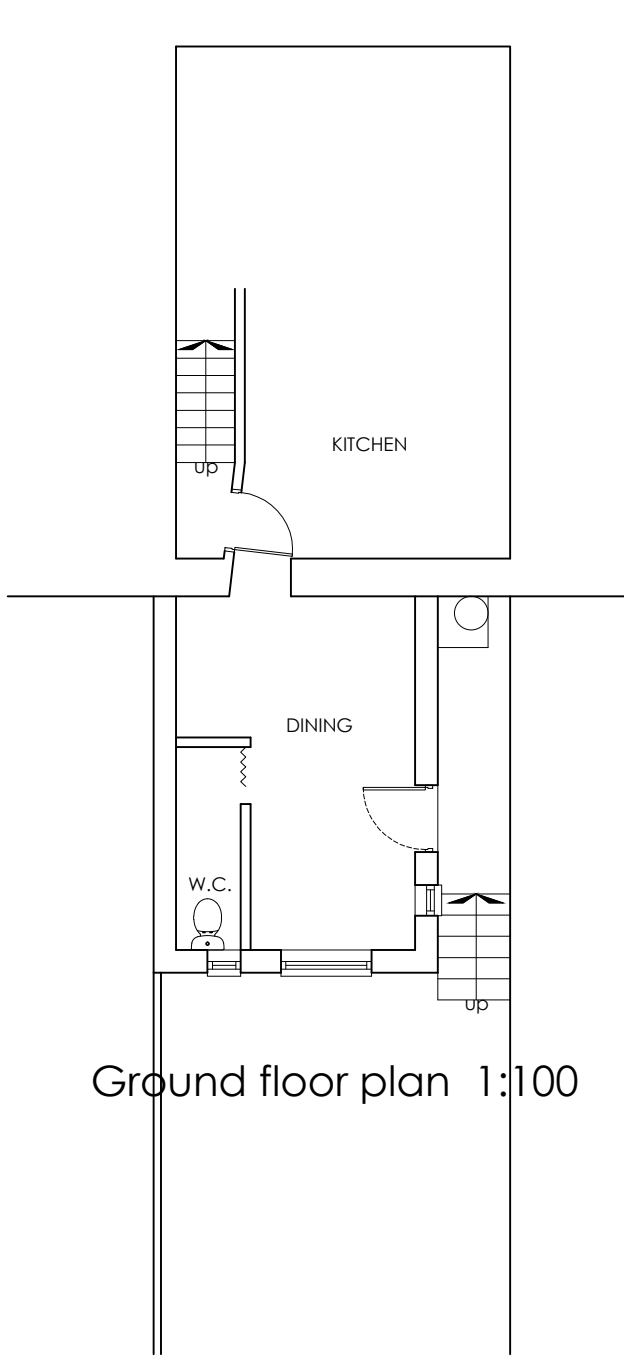


Ground floor plan 1:100

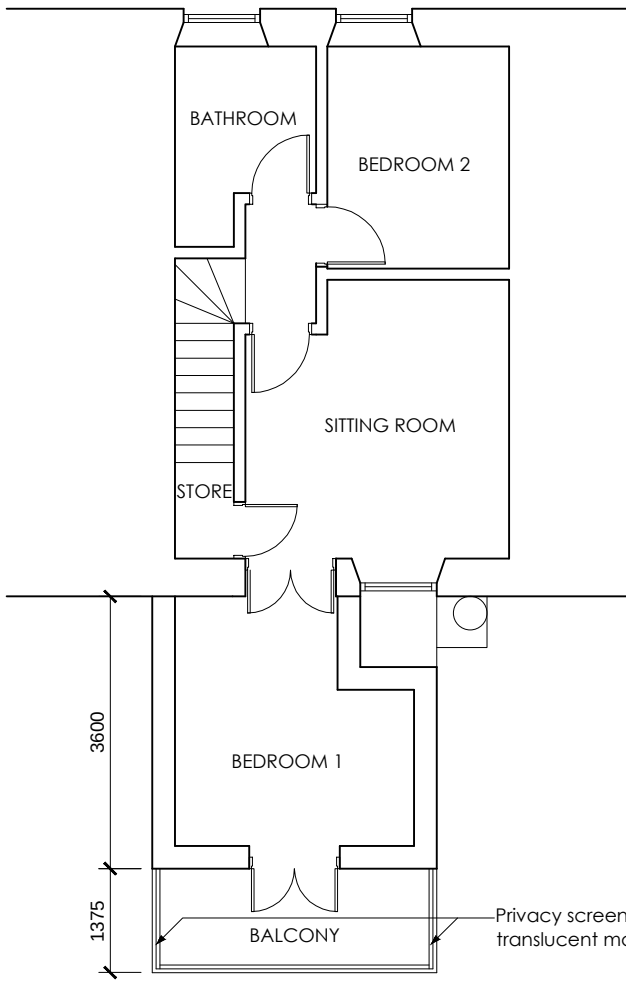


First floor plan 1:100

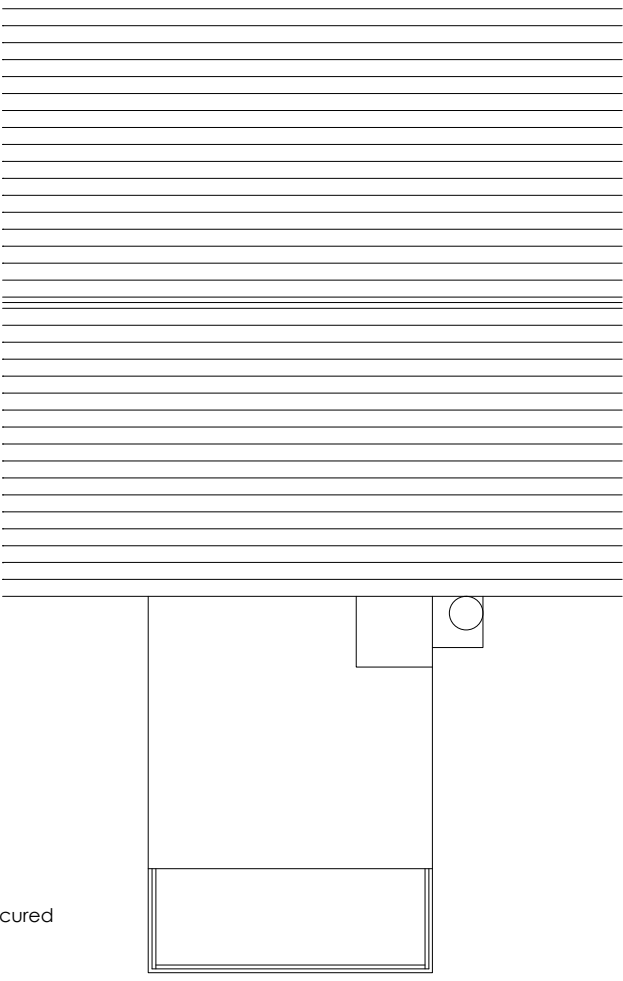


Roof plan 1:100

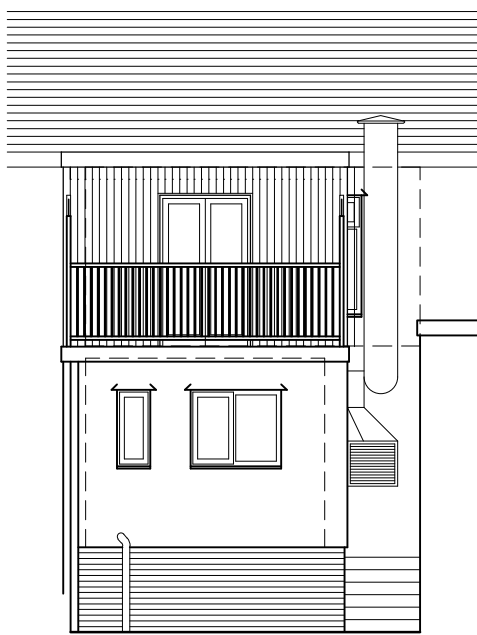

Rear (north) elevation 1:100

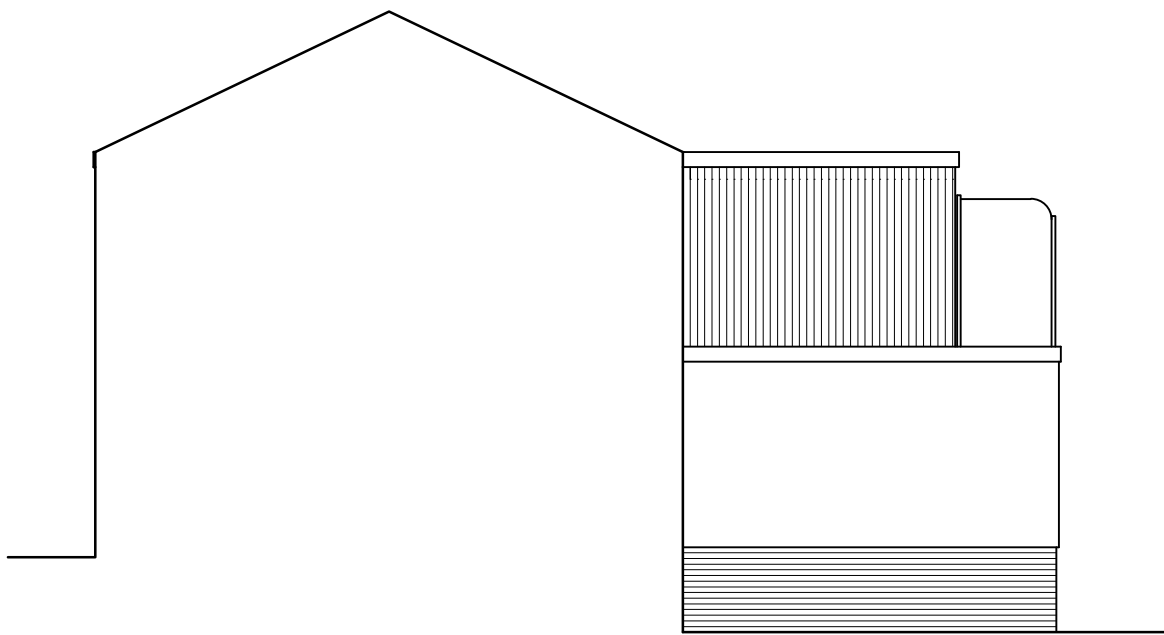

East gable elevation 1:100

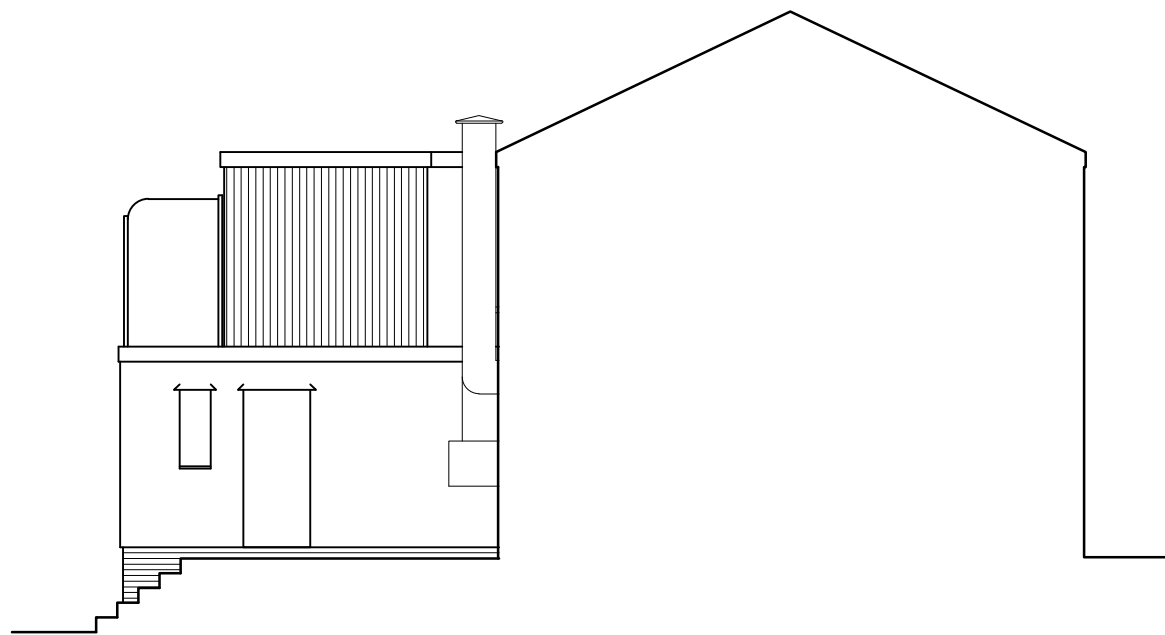

West gable elevation 1:100

The Contractors shall check all dimensions on site and report all errors, discrepancies and omissions to the Architect. Do not scale off this drawing. Use figured dimensions only.

This drawing is copyright. It must not be copied, used or disclosed to third parties without the prior permission of the Architect

Rev A - 06.07.21 - Privacy screens note added.

Contract Title
Extension
at
66 New Road, Skewen
SA10 6HA
for Mr and Mrs Yip

Drawing Title
General arrangement as existing
and proposed.

Drawn AgW	Ch'k'd AgW	Date 06.2021
---------------------	----------------------	------------------------

Drawing No.
1295/01

Scale as shown @ A1	Revision A
-------------------------------	----------------------

Stage Preliminary P Building Reg BR Planning PL Tender T	PL
---	----

 **AgW**
ARCHITECTURE

Architect and Historic Buildings Consultant
12 Burman Street,
Swansea SA1 4BW
Tel: 01792 431115
Mob: 07813 503785
E-mail: info@agwarchitectureservices.co.uk