




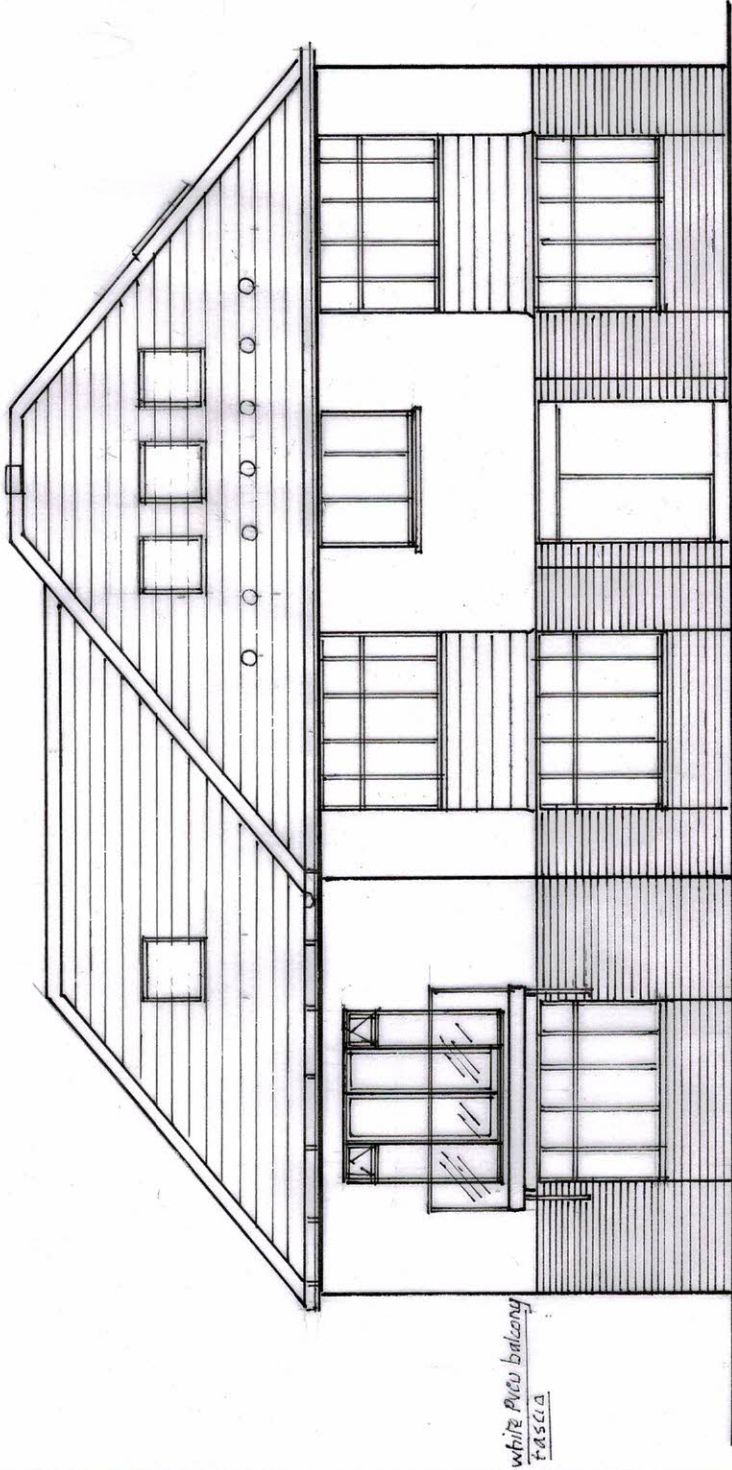

FRONT ELEVATION

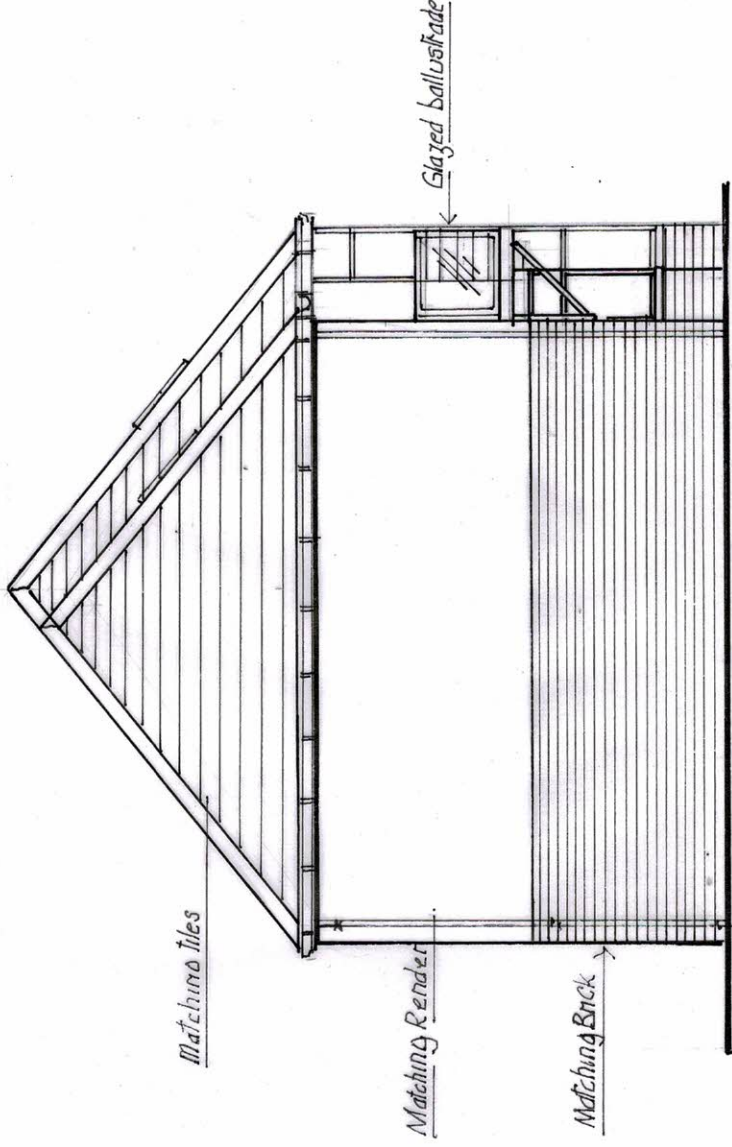

SIDE ELEVATION

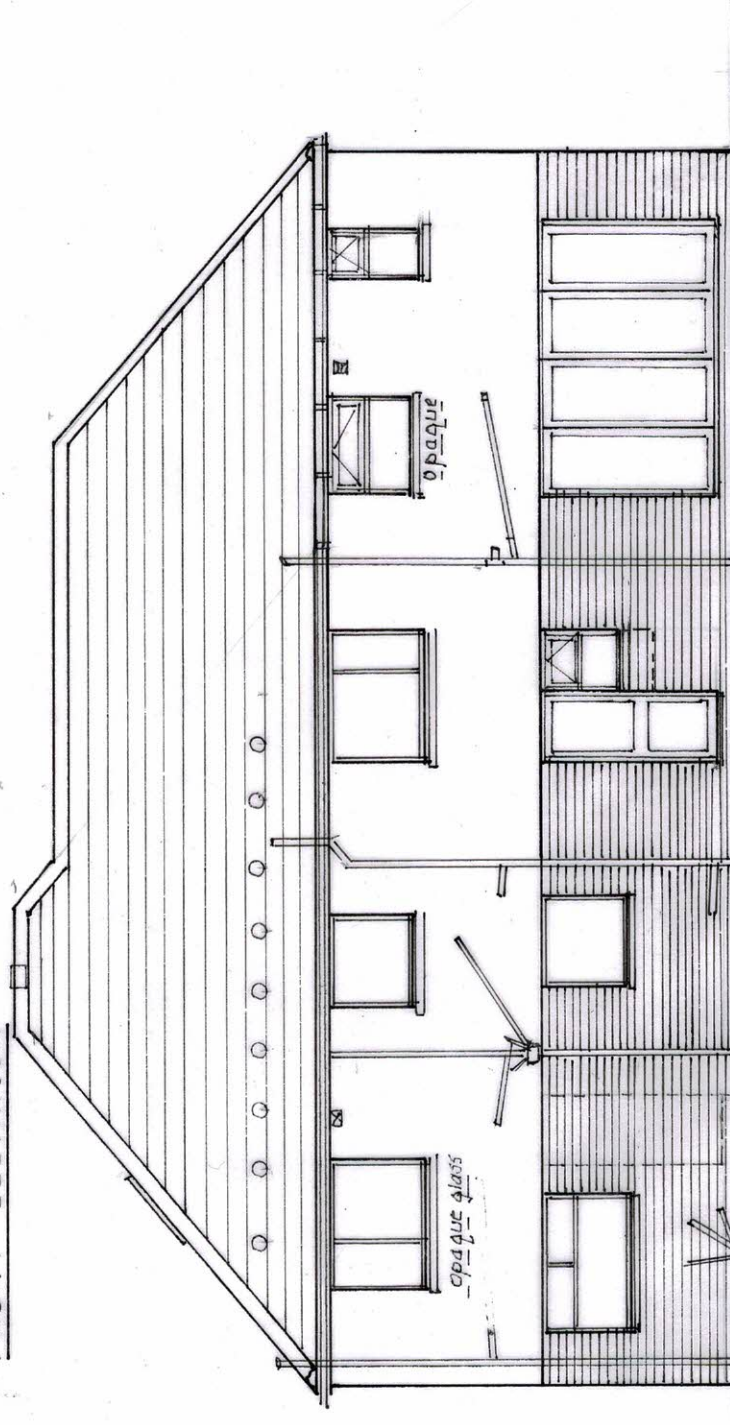

REAR ELEVATION

READ THIS DRAWING IN CONJUNCTION WITH SPECIFICATIONS AND FOLLOWING DRAWINGS	
VP-1.1	EXISTING ELEVATIONS & FLOOR PLANS
VP-1.2	PROPOSED GROUND AND FIRST FLOOR
VP-1.4	EXISTING & PROPOSED ATTIC FLOORS
VP-1.5	SECTIONS

NOTES:

All dimensions must be checked on site and not scaled from this drawing.

Client Address
1 VIVIAN PARK DRIVE - PORT TALBOT

Job Title
PROPOSED ELEVATIONS

Scale
1: 100 @ A3

Drawn by
Date

Drawing Title
SIDE EXTENSION
AND LOFT CONVERSION

Drg No.
VP-1-3

Rev