


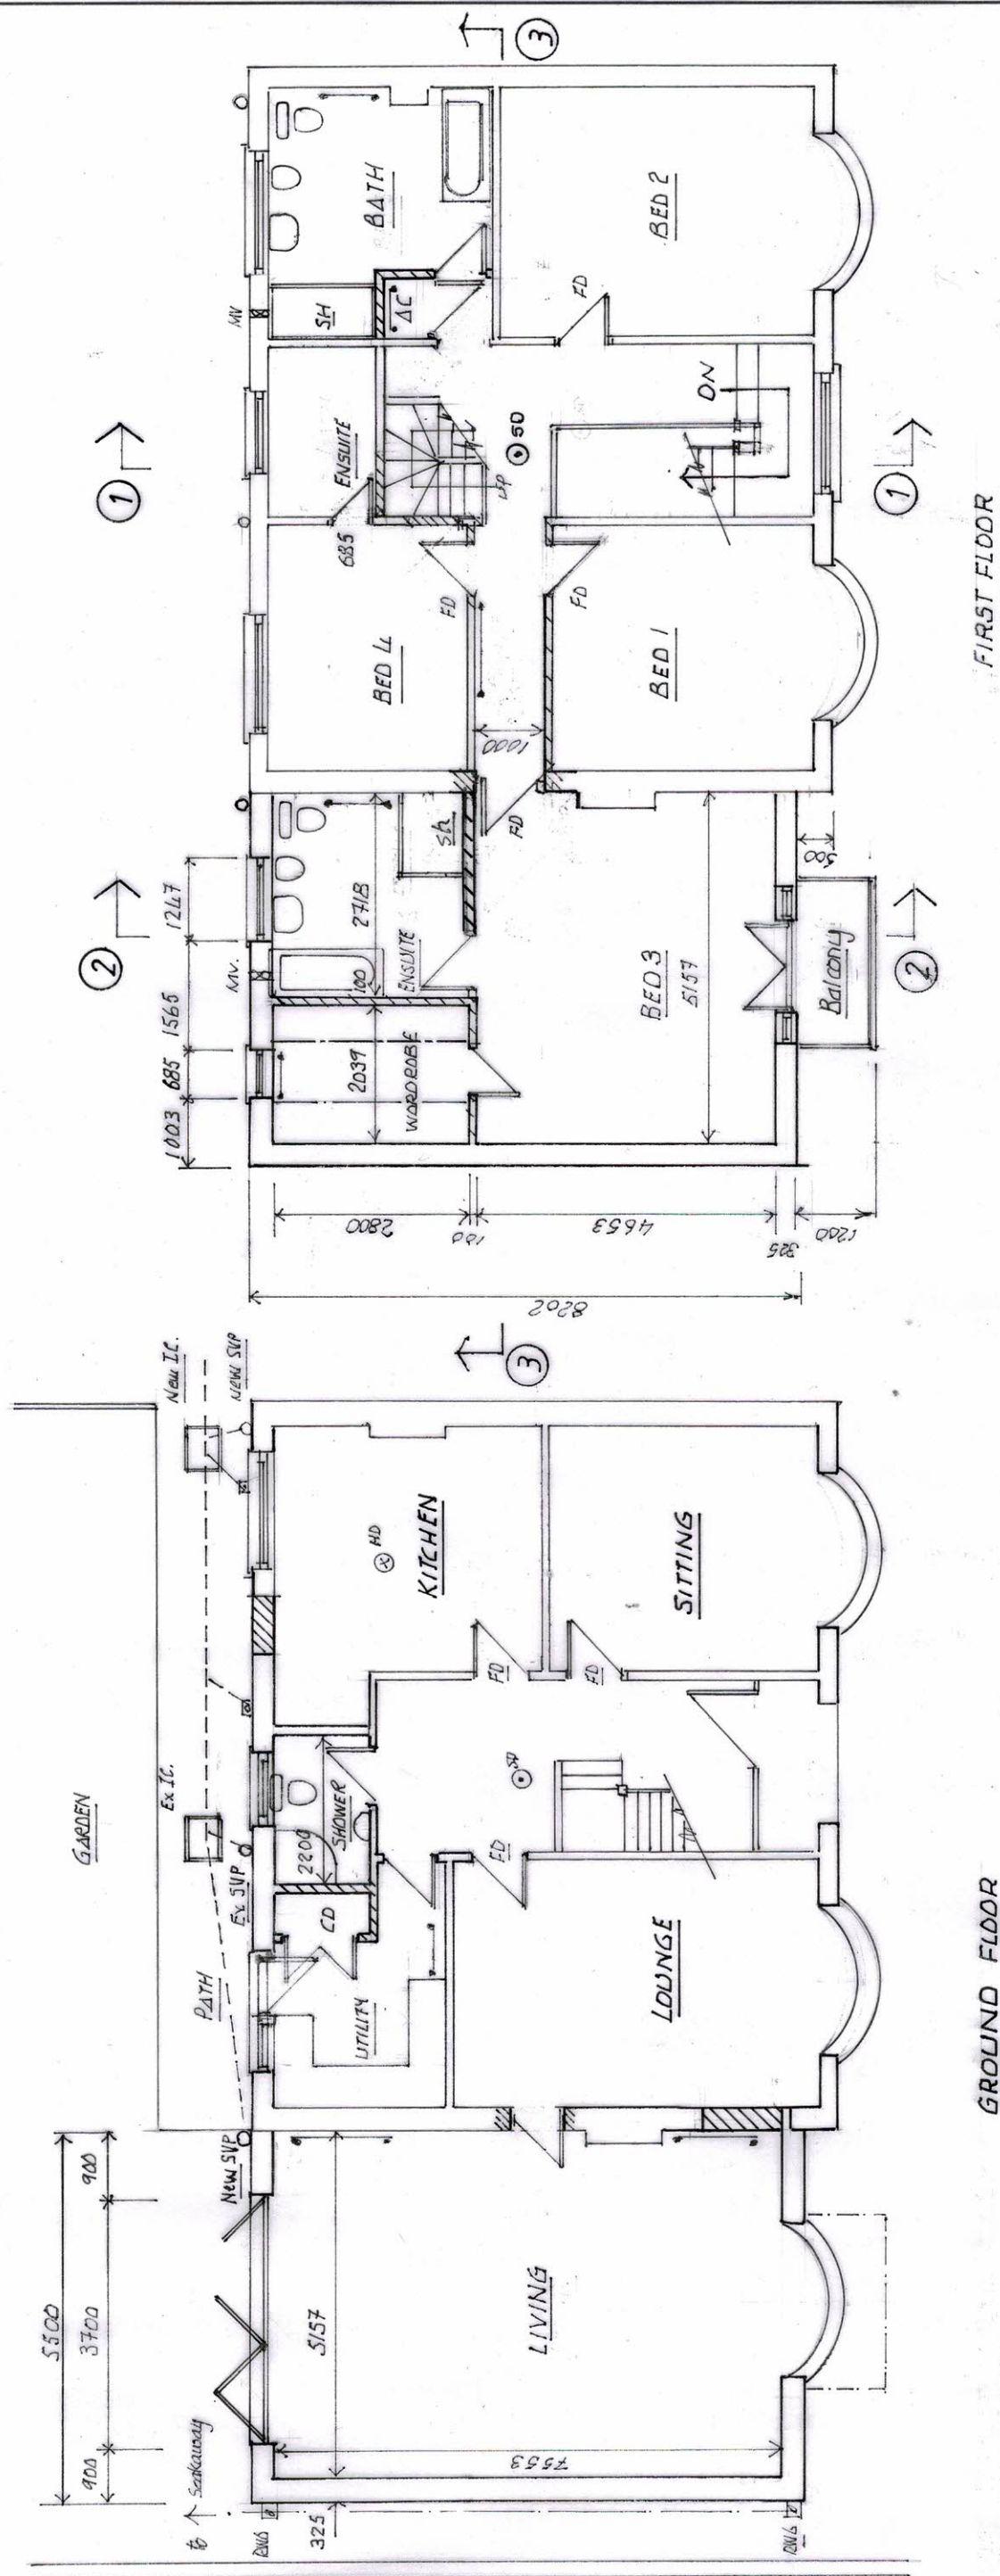

READ THIS DRAWING IN CONJUNCTION WITH SPECIFICATIONS & FOLLOWING DRAWINGS VP - 1 - 1 EXISTING ELEVATIONS & FLOOR PLANS VP - 1 - 3 PROPOSED ELEVATIONS VP - 1 - 4 EXISTING & PROPOSED ATTIC FLOOR VP - 1 - 5 SECTIONS		NOTES: All dimensions must be checked on site and not scaled from this drawing.		Client address 1 VIVIAN PARK DRIVE - PORT TALBOT	Scale 1: 100 @ 43	Drawing Title SIDE EXTENSION AND LOFT CONVERSION
				Job Title PROPOSED GROUND & FIRST FLOORS	Drawn by	Drg No. VP - 1 - 2
				Date		Rev