




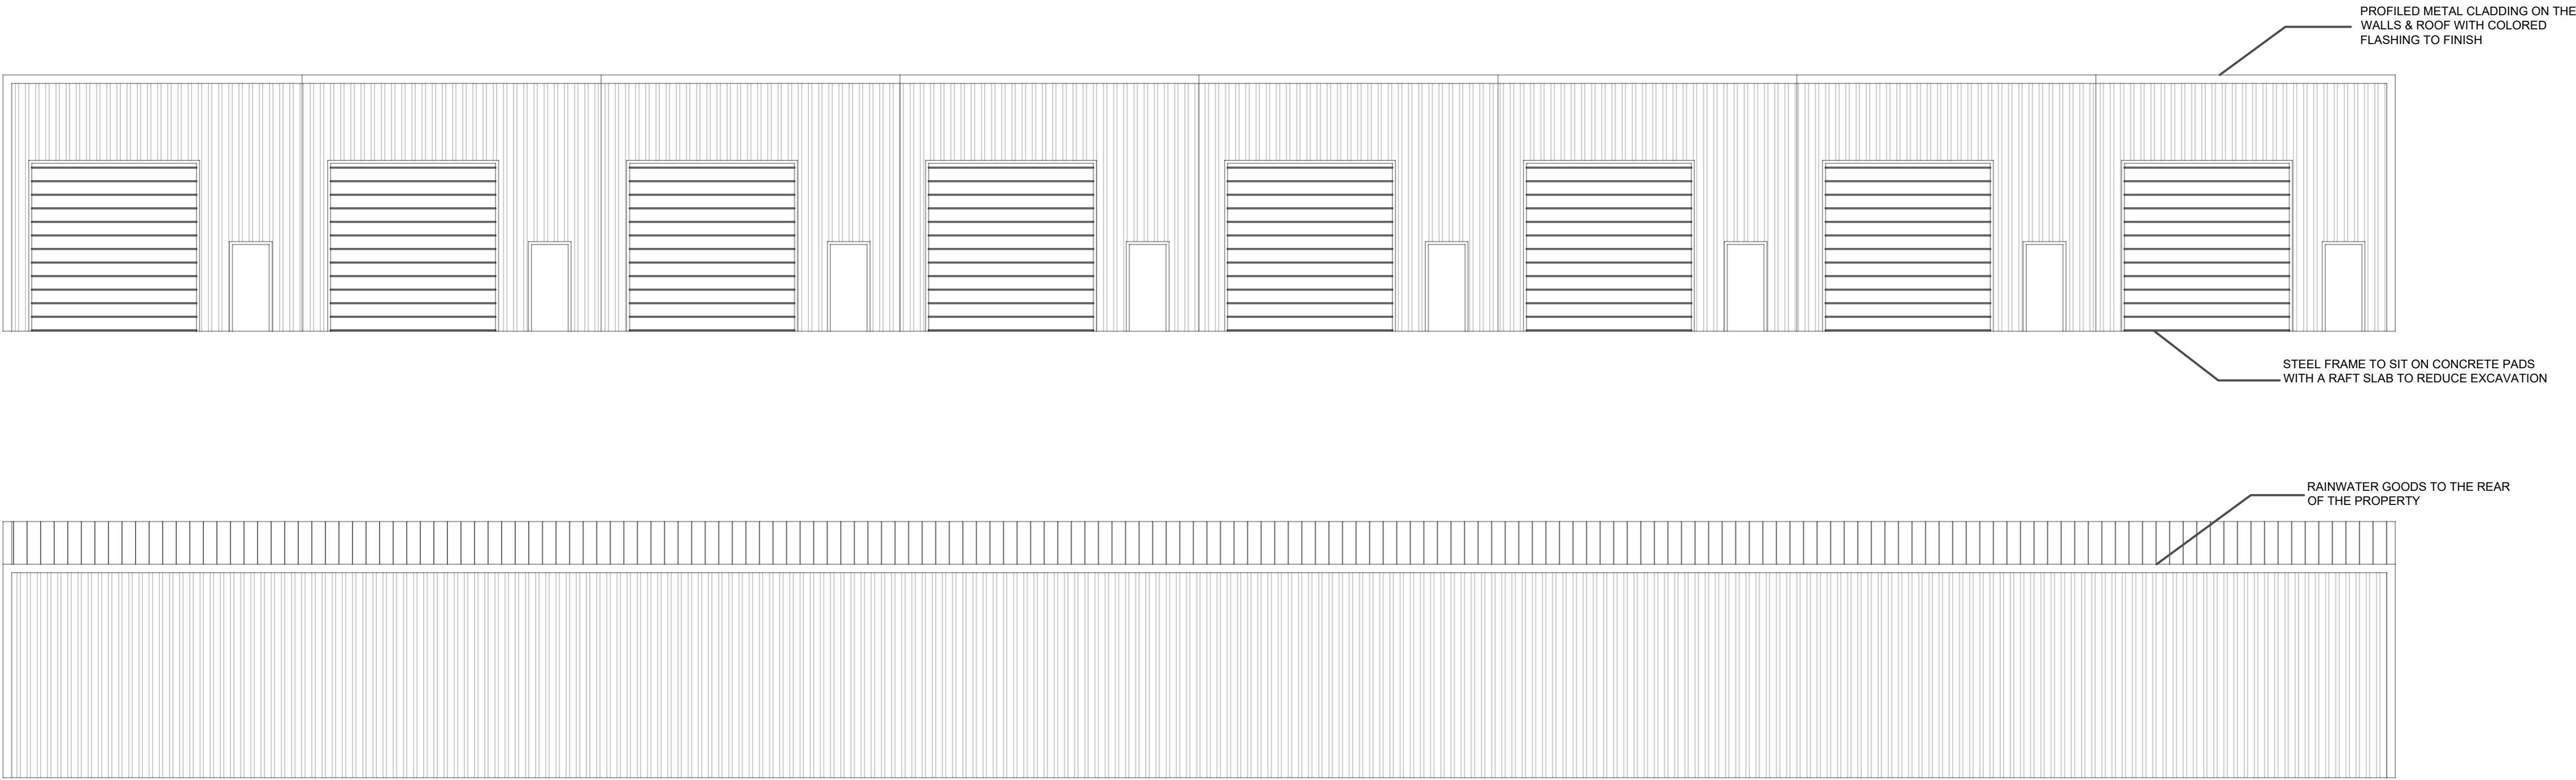

PROPOSED FRONT & REAR ELEVATIONS
Scale: 1-100

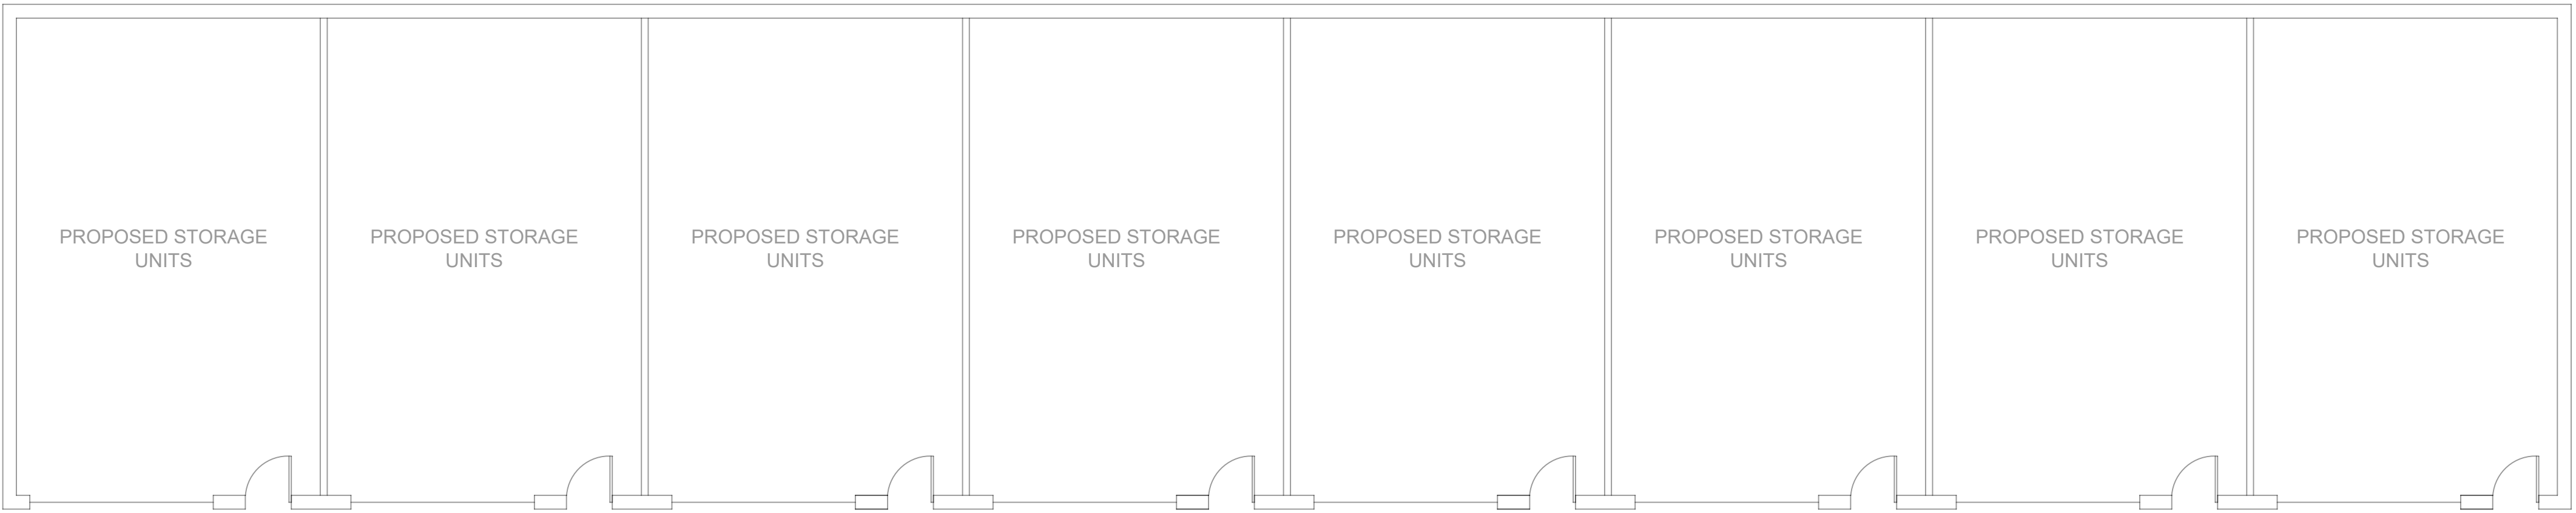

PROPOSED FLOOR PLANS
Scale: 1-100

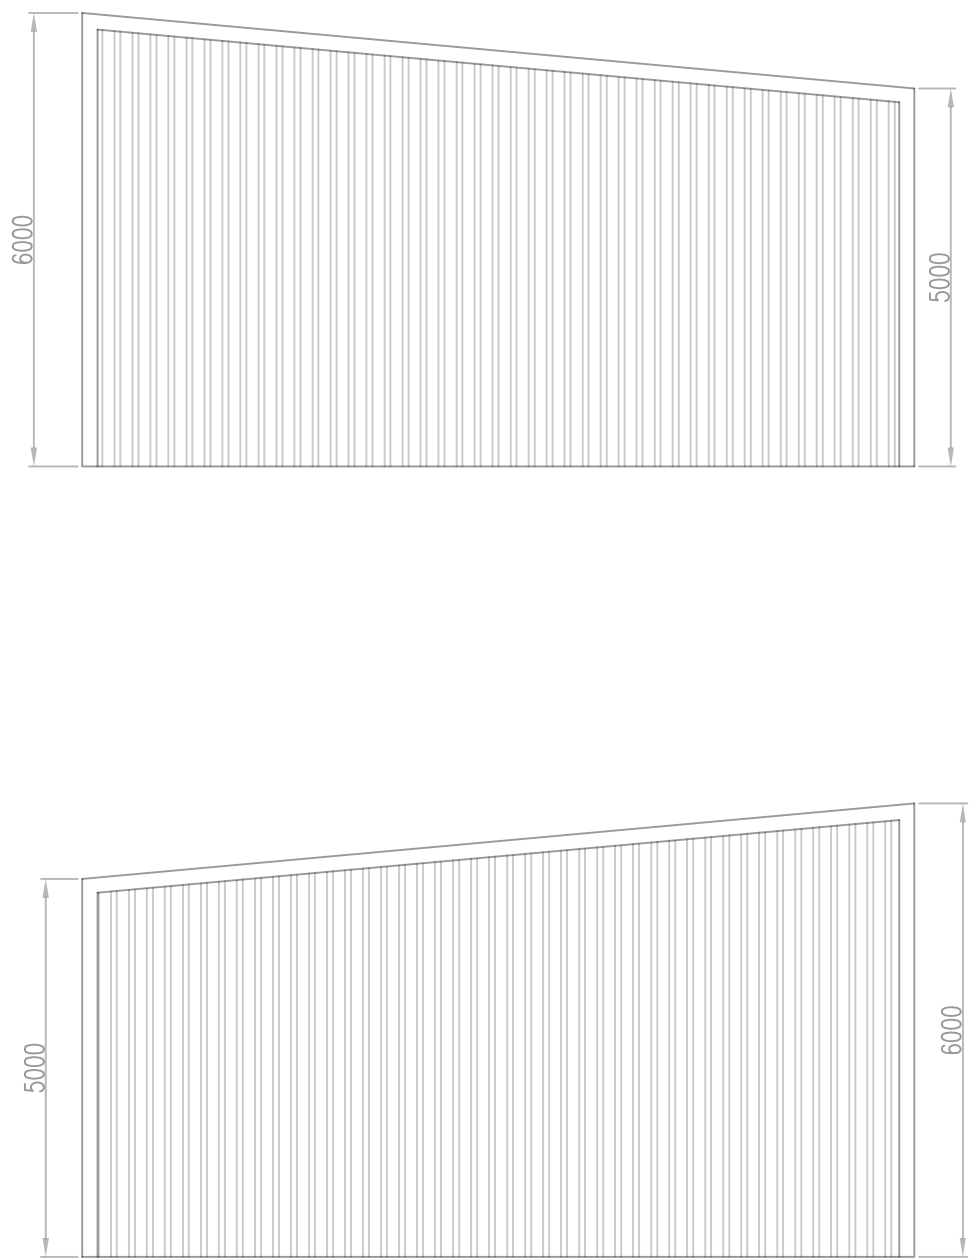

PROPOSED SIDE ELEVATIONS
Scale: 1-100

No. REVISION		By	Date

No. REVISION		By	Date

NOTES

1. Do not scale from this drawing take figured dimensions only.
2. Dimensions are in millimeters unless otherwise stated.
3. All dimensions to be checked on site.

STAGE

PLANNING

Client:

TOPGRADE PROPERTIES LTD

Job Title: PROPOSED LIGHT INDUSTRIAL DEVELOPMENT AT FORMER LLOYDS BRITISH SITE, FABION WAY, SWANSEA

Drawing Title:

PROPOSED LIGHT INDUSTRIAL ELEVATIONS & FLOOR PLANS

Job No: 20/049	Drawing No: SKT-01	Rev: 0	Drawn By: MM	Date: Jun '21
			Checked By: MM	Date: Jun '21
			Approved By: MM	Date: Jun '21
Scale: 1-100			Email: planning@mmdesignconsult.com	