




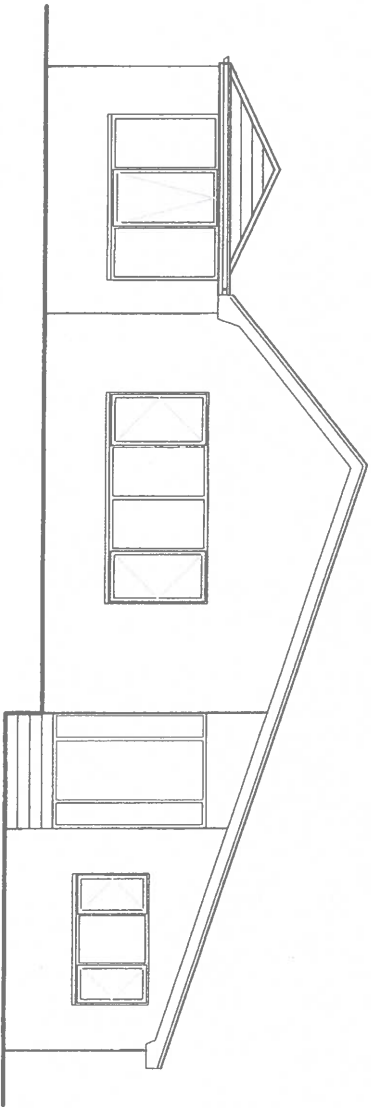


Proposed Front Elevation

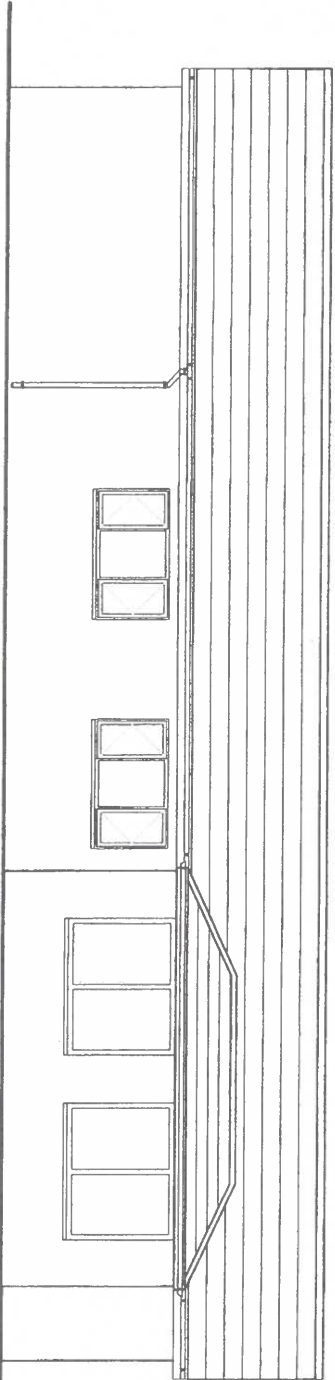

Proposed Side Elevation

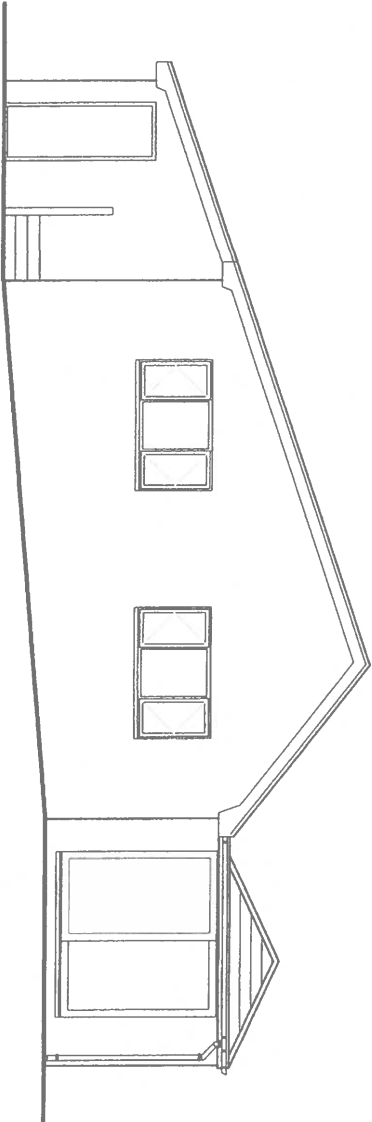

Proposed Rear Elevation

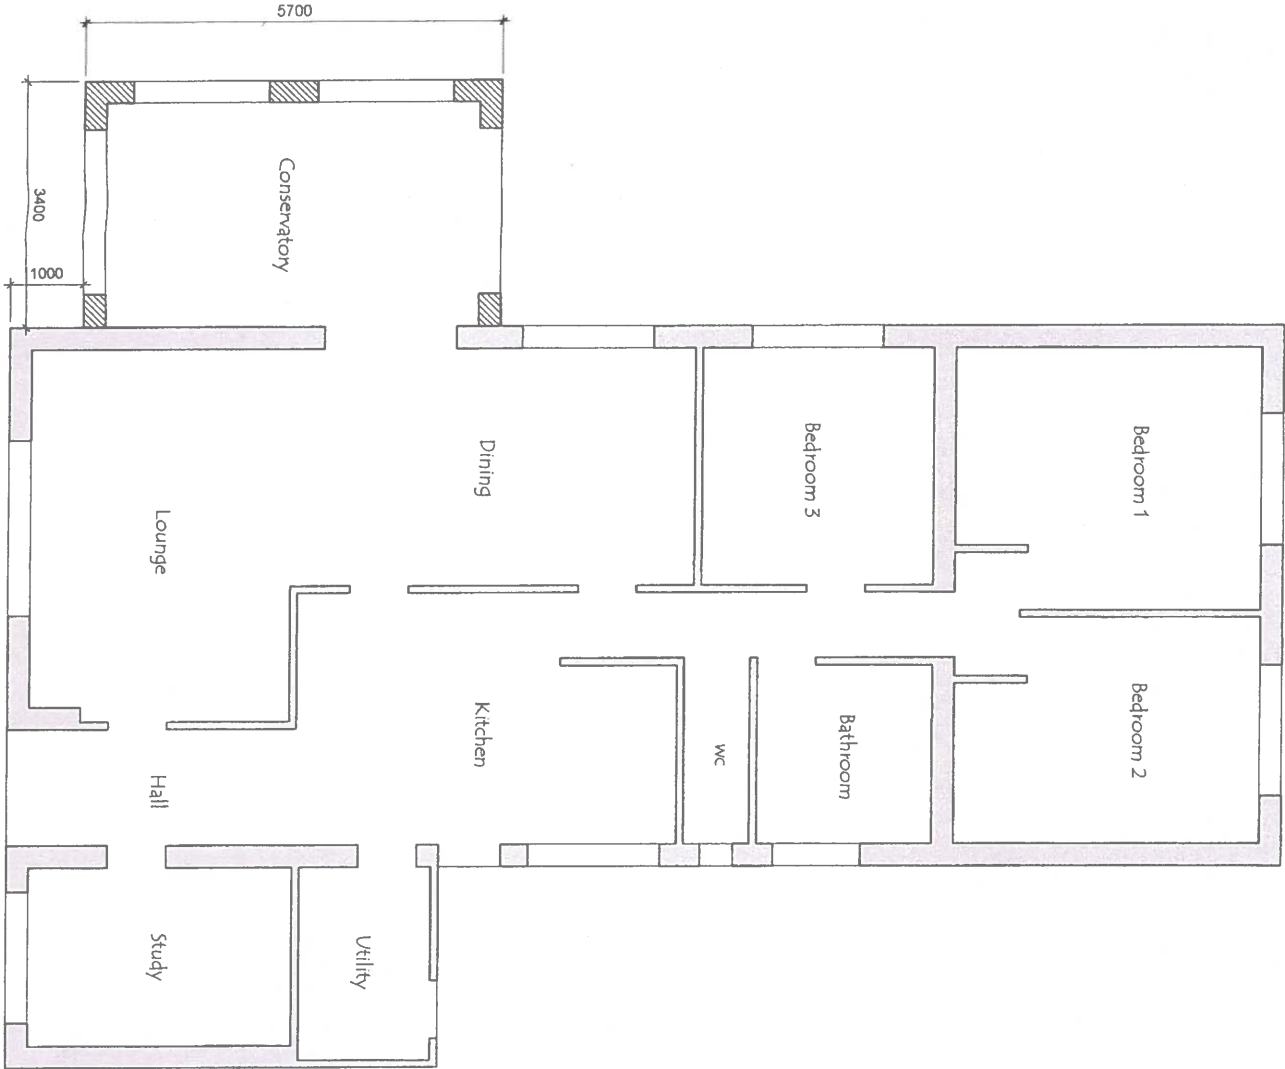

Proposed Floor Layout Plan

Date:	Revisions:	Ref:
	A	
	B	
	C	
	D	

Mr. & Mrs. Davies,
153 Delfford,
Rhos,
Swansea,
SA8 3EN

Project:
Proposed Side Conservatory

D/Nº: CN-07-1178288/04 Date: June 2021

Drawn by: Richard Thomas
e-mail: richard.thomas@leekes.co.uk
mobile: 07970 313642

Scale: 1:100 Paper Size: A3 Date: Rev:

Customer Approval Drawings:
I / we hereby approve these plans and authorize Leekes Ltd to proceed with the contract as detailed.

Customer Approval:

Date:

NB: If drawing has been rec'd by e-mail, then please confirm by return. **Quoting Drawing & Issue No's**, as shown above stating acceptance of plans proposed.

Leekes

You're home

Registered Head Office

Leekes Ltd

Mwyndy Business Park

Pontyclun

Rhondda Cynon Taff

CF72 8XU

Tel: 0845 050 8240

www.leekes.co.uk

Copyright Drawing **NOT** to be re-produced without written permission from: Leekes Ltd.
Company Reg No: 565751

Copies to: Builders, Installers, Main File.
NB: **DO NOT** Scale from drawings for setting out or manufacture.
Any discrepancies to be notified as soon as possible.