

DRAWING NOTES


COPYRIGHT ©
This drawing and the details herein are the copyright of MBH Design Studio Ltd. and must not be reproduced, altered or passed to any third party without prior written consent.

This drawing has been produced for the project listed below, is submitted in support of this application application to the Local Planning Authority and is not intended for use by any other person or for any other purpose.


Every effort has been made to ensure the accuracy of these drawings, however MBH Design Studio Ltd. accept no responsibility for any discrepancies arising from the reuse of survey information and preliminary drawings commissioned by the Applicant from others.

Materials
Structure steel framework powder coated covering with graphics
Reinforced glazed canopy top


Lighting
LED Down lights to achieve 100 lux on each bay

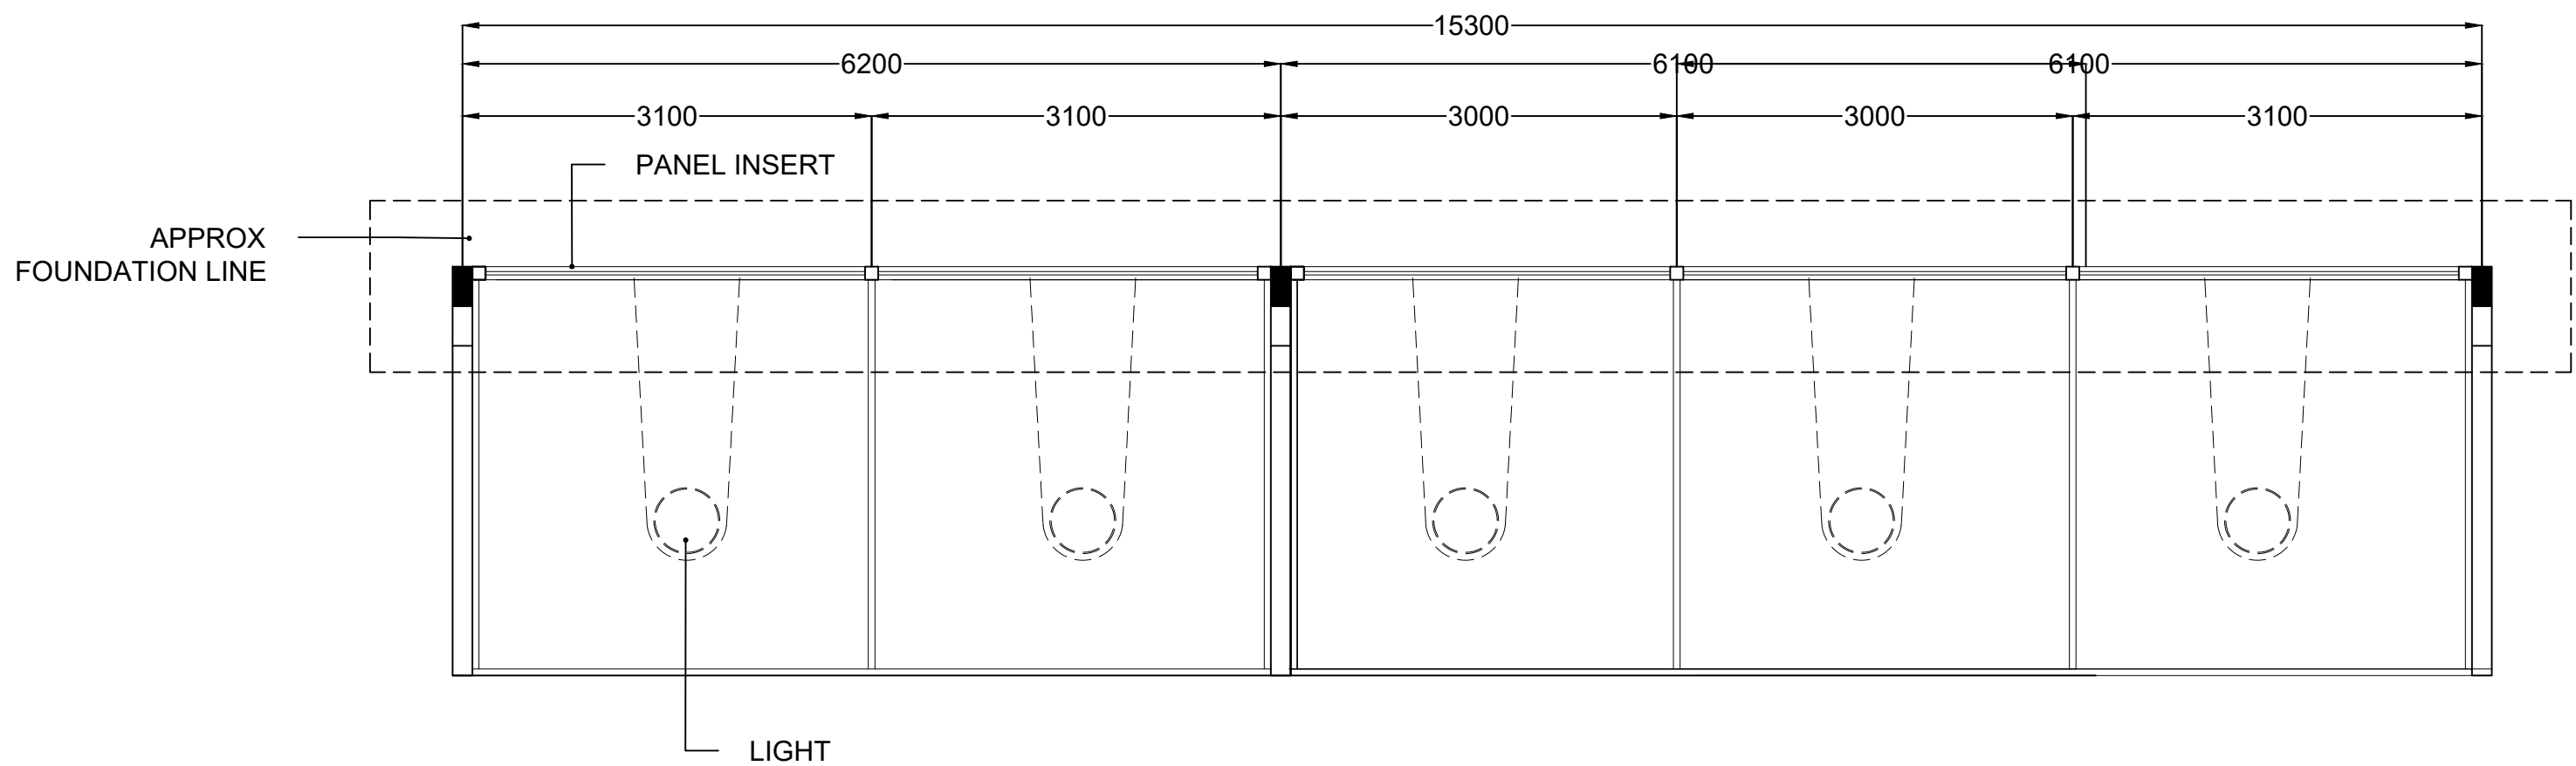


FORECOURT CANOPY- PLAN
Scale 1:50

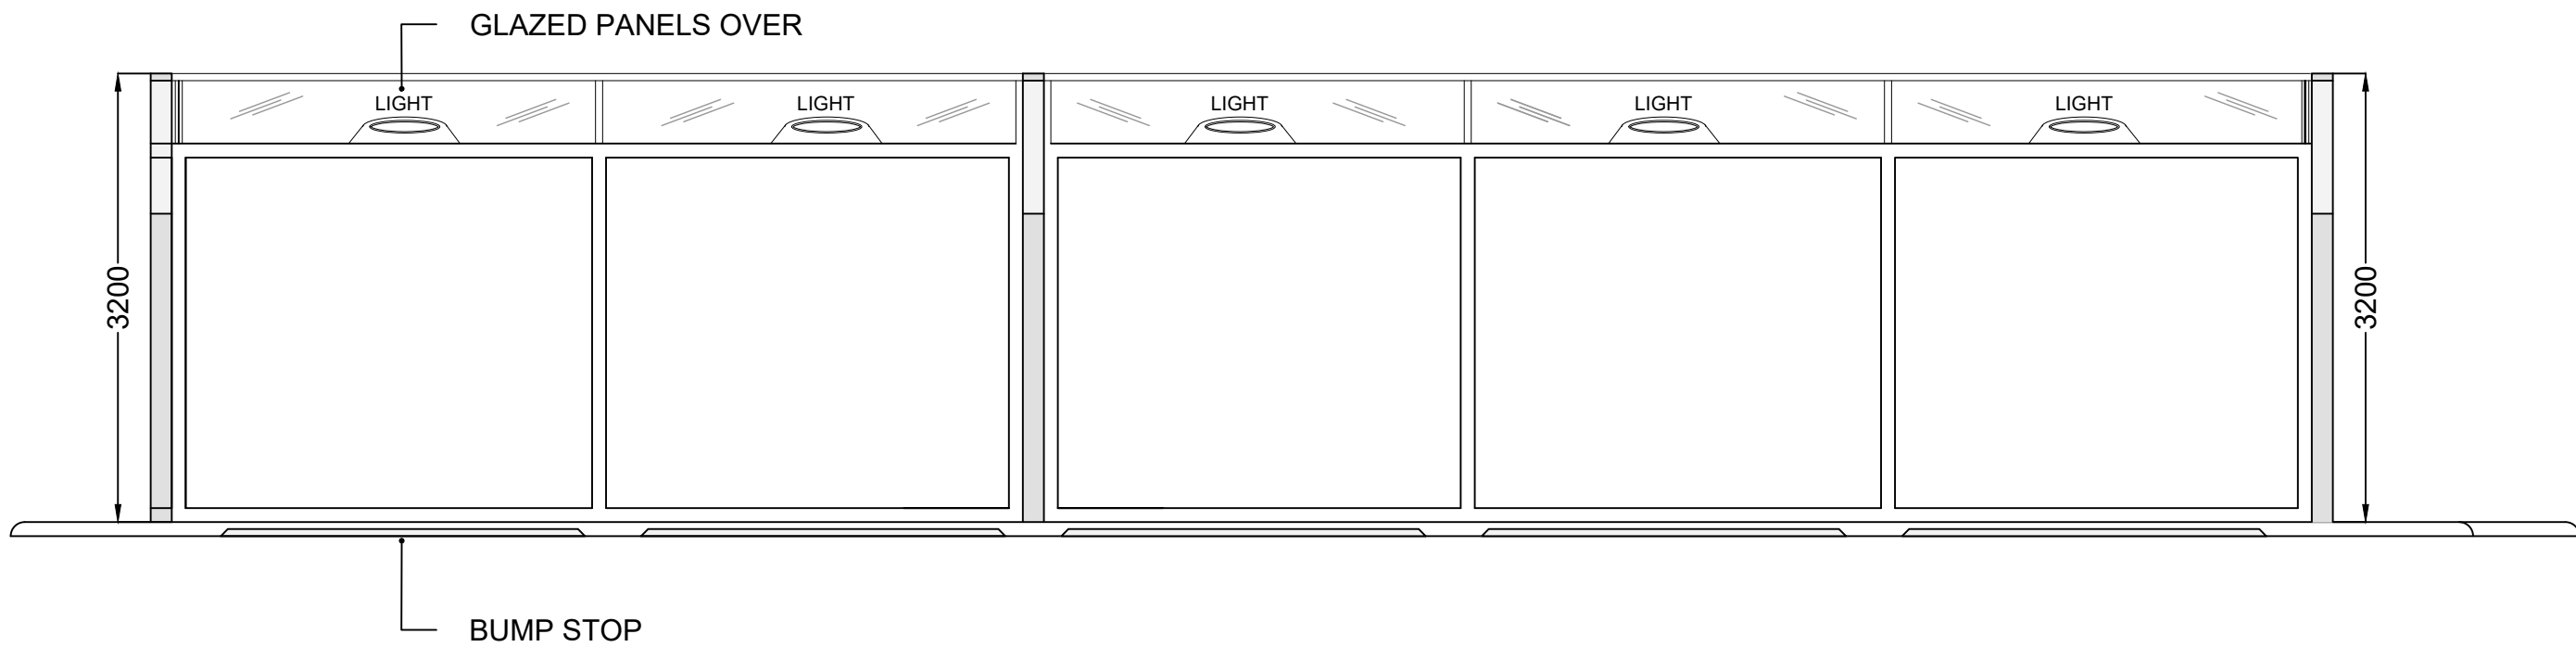

FORECOURT FRONT ELEVATION
Scale 1:50

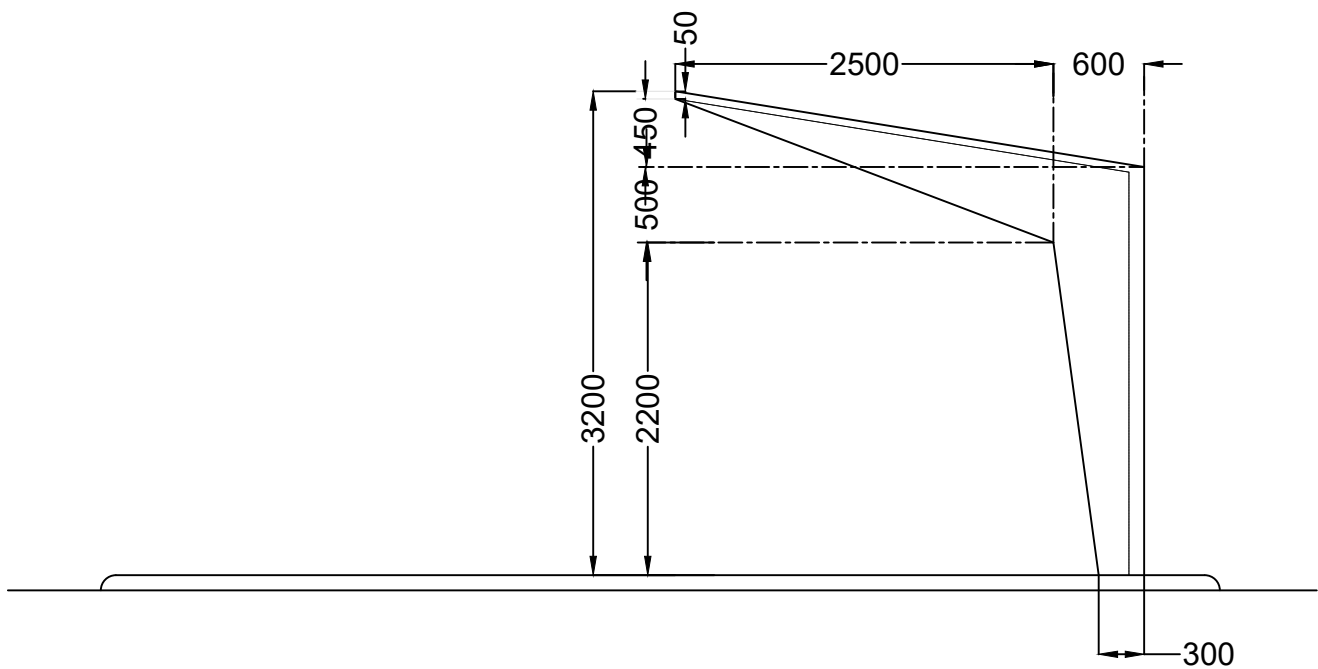

FORECOURT CANOPY SIDE ELEVATION
Scale 1:50

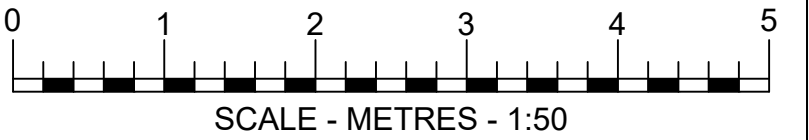

REV	DATE	DESCRIPTION	DRAWN/CHECKED		
REVISION NOTES					
PLANNING					
 MBH Design Studio Ltd. Rosemount House, Rosemount Avenue, West Byfleet, Surrey, KT14 6LB www.mbhstd.com t: 01932 352 727 f: 01932 351 545					
CLIENT					
					
PROJECT					
FS719 - SGIWEN SERVICE STATION					
A465, SKEWEN, NEATH, SA10 6YY					
DRAWING TITLE					
FORECOURT CANOPY DETAILS					
DRAWN BY	DATE	SCALE	PAPER SIZE		
TN	07.07.2021	1:50	A1		
CHECKED BY	DRAWING NUMBER	REV.			
JN	13664-P05-719				