



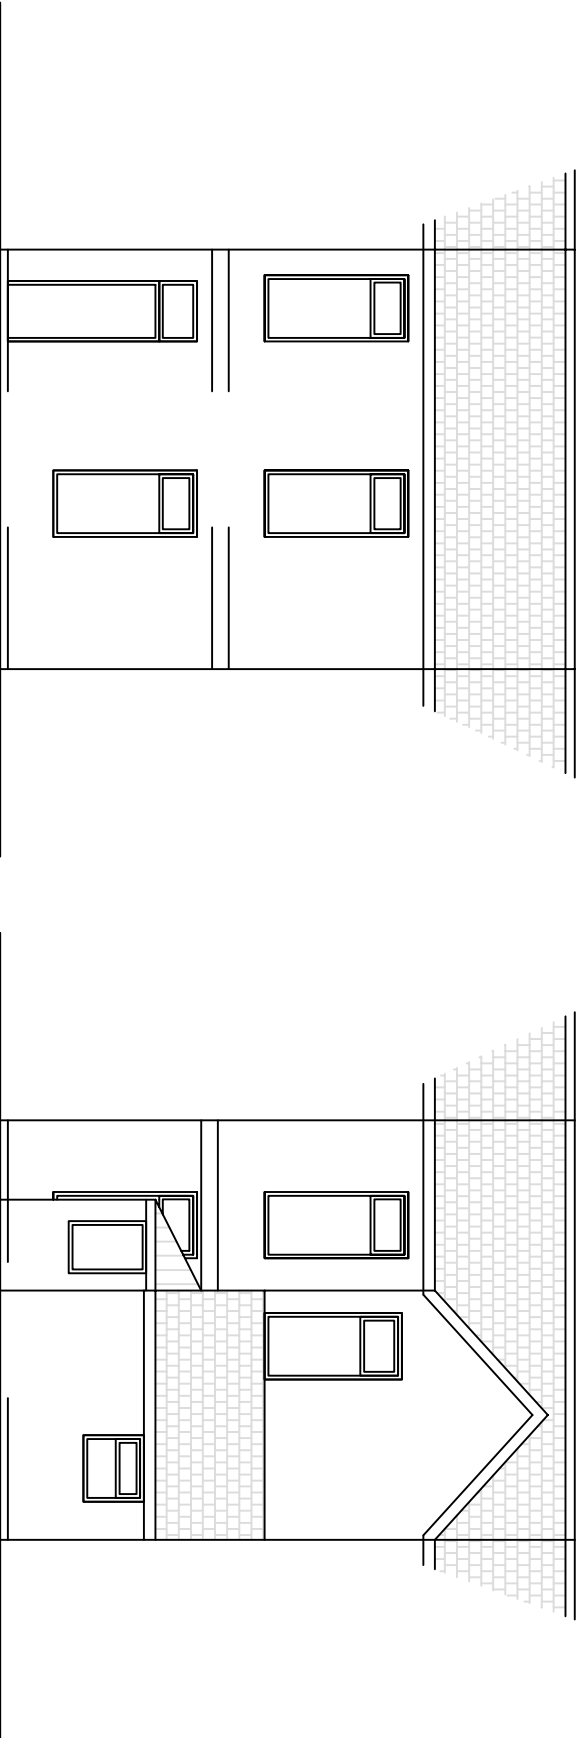


EXISTING FRONT ELEVATION

EXISTING REAR ELEVATION

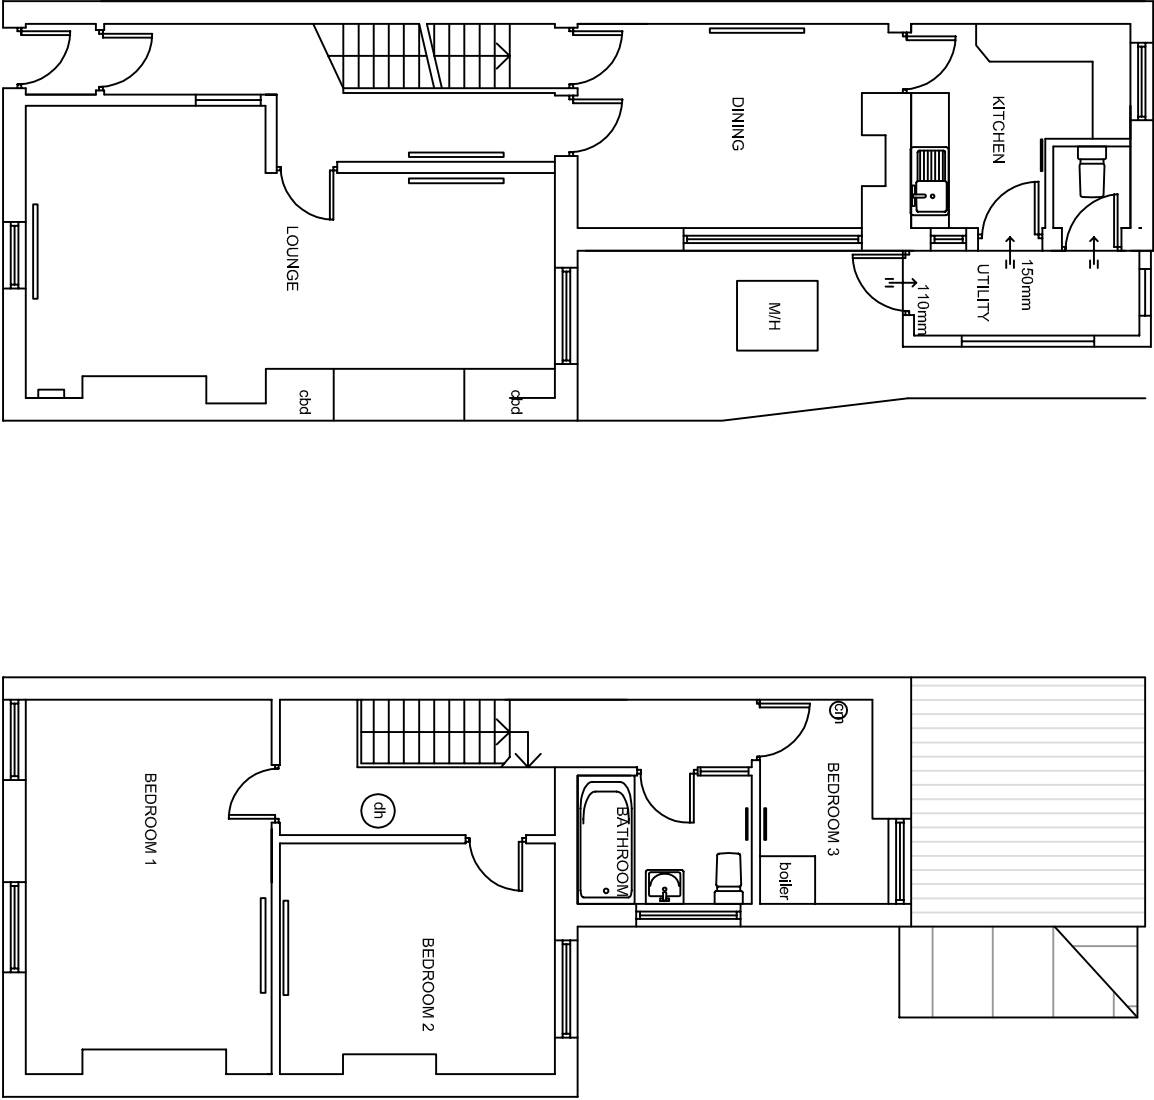

EXISTING GROUND FLOOR

EXISTING FIRST FLOOR

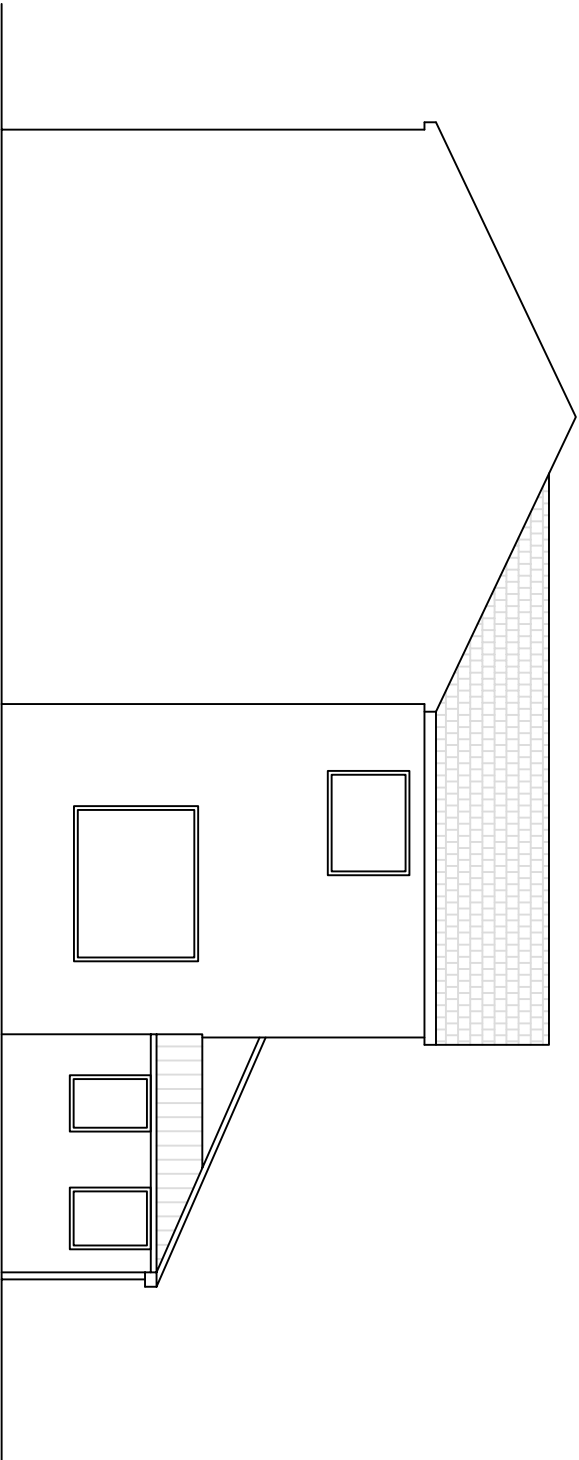

EXISTING SIDE ELEVATION

DO NOT SCALE FROM DRAWING!

Date	Changes

Client RFJ LTD. 7A PARKER STR CAMBRIDGE CB1 1JL		Job Title CHANGE OF USE DWELLING TO A HMO		Job No 21-601	
Site 5 MOUNT VIEW TERRACE PORT TABLBOT SA12 6HH		Architect Nicole Jones Architect RIBA 6 Myrddin Crescent Carmarthen SA31 1DX Tel: 01267-230762		Date 28.06.2021	
Drawing Title EXISTING FLOOR PLANS AND ELEVATIONS		Scale 1:100		Size A3	
Drawing No 1		Drawn NU			