




FRONT ELEVATION AS PROPOSED

PROPOSED EXTENSION

RANDOM
NATURAL
STONE

MATERIALS:

- ROOF & CANOPY: Riven finish artificial slates
- WALLS: Pale coloured render on external wall
- WALLS: Random natural stone (to front project)
- BASE: Dark grey projecting smooth render
- WINDOWS: uPVC Sash windows in anthracite grey
- DOORS: Composite material in anthracite grey
- FASCIA BOARDS: uPVC in anthracite grey
- SOFFIT BOARDS: uPVC in white
- CILLS & LINTELS: dark grey to match base

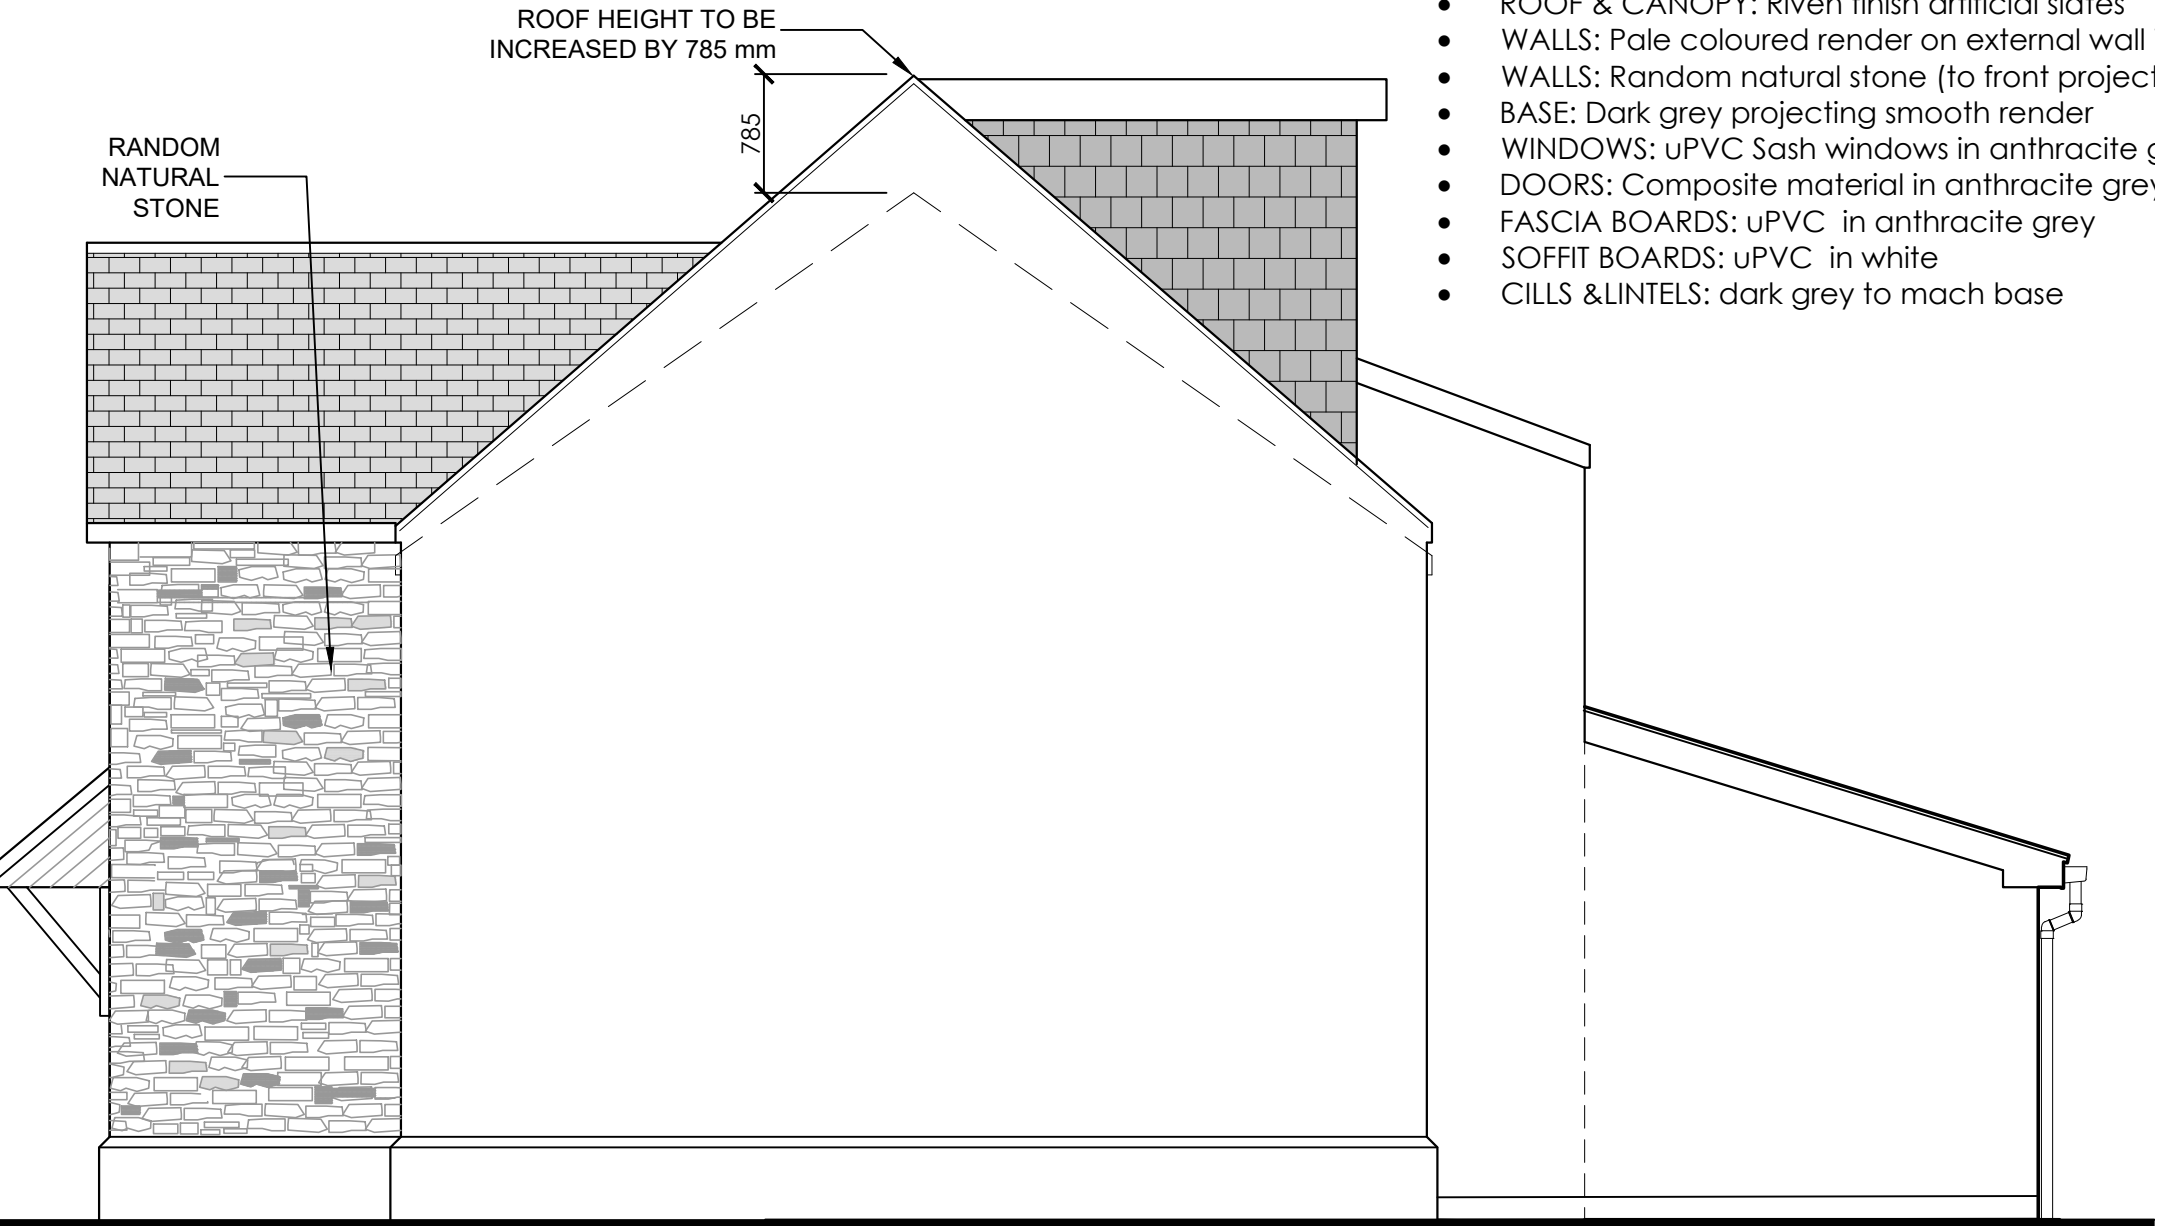

SIDE ELEVATION AS PROPOSED

PROPOSED EXTENSION

 **Creation Design**
Creation Design - Wales
Tel: 01495 616277 / 07508890294
www.creationdesign-wales.com
E-mail: info@creationdesign-wales.com

PROPOSED HOUSE EXTENSION
14 NEW ROAD
YNYSMEUDWY
PONTARDAWE
SA8 4PJ

PROPOSED ELEVATIONS 1

DATE: September 2020	DRAWN BY: P.P.	
SCALE(S): 1:50 @ A3	DRAWING NO: 20-075/P/09	REV: A