


ROOF HEIGHT TO BE  
INCREASED BY 785 mm

780

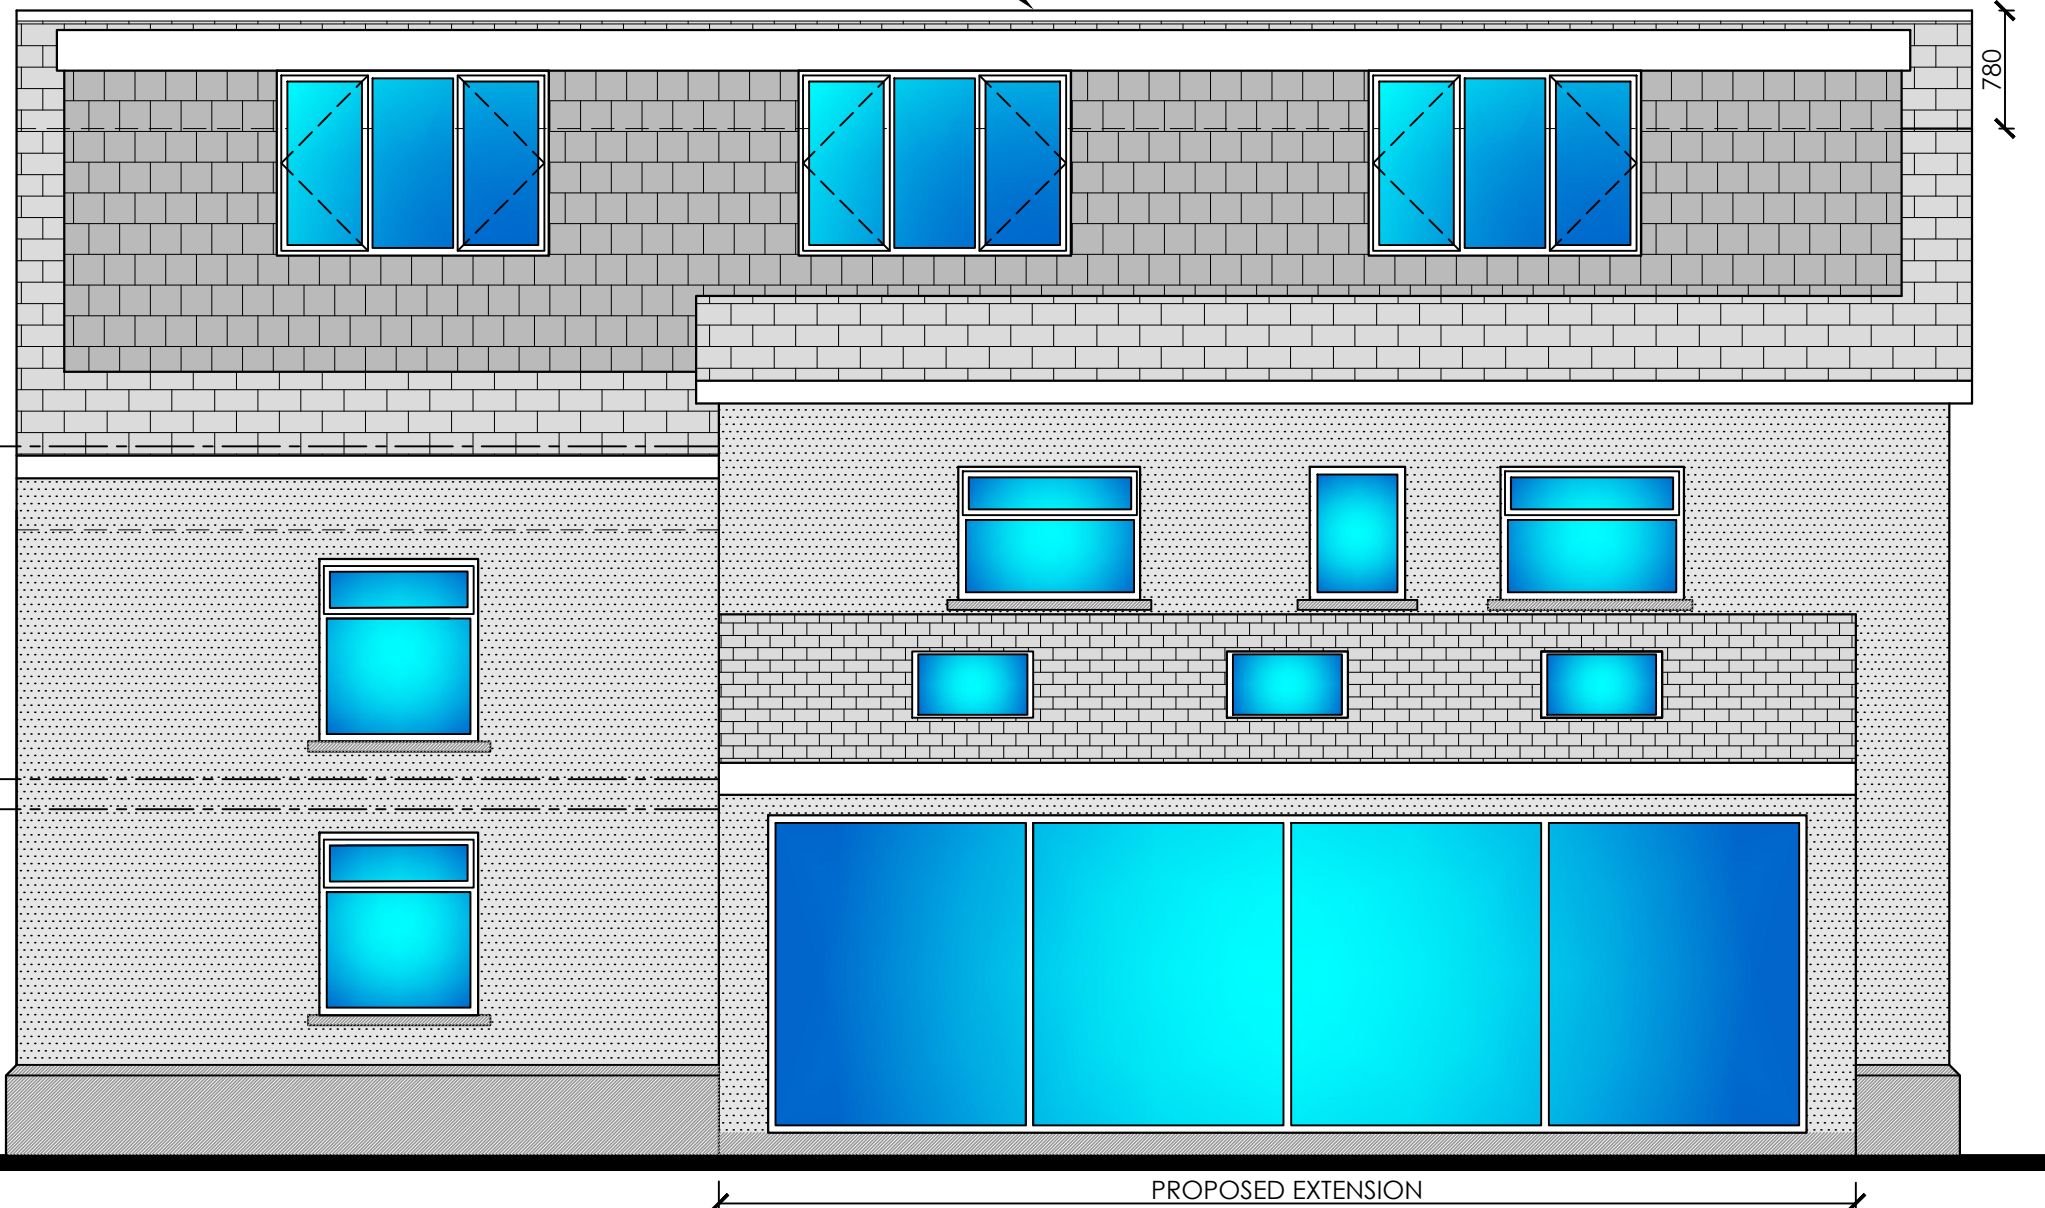


REAR ELEVATION AS PROPOSED

**MATERIALS:**

- ROOF & CANOPY: Riven finish artificial slates
- WALLS: Pale coloured render on external wall insulc
- WALLS: Random natural stone (to front projection)
- BASE: Dark grey projecting smooth render
- WINDOWS: uPVC Sash windows in anthracite grey
- DOORS: Composite material in anthracite grey
- FASCIA BOARDS: uPVC in anthracite grey
- SOFFIT BOARDS: uPVC in white
- CILLS & LINTELS: dark grey to mach base

ROOF HEIGHT TO BE  
INCREASED BY 785mm

RANDOM  
NATURAL  
STONE

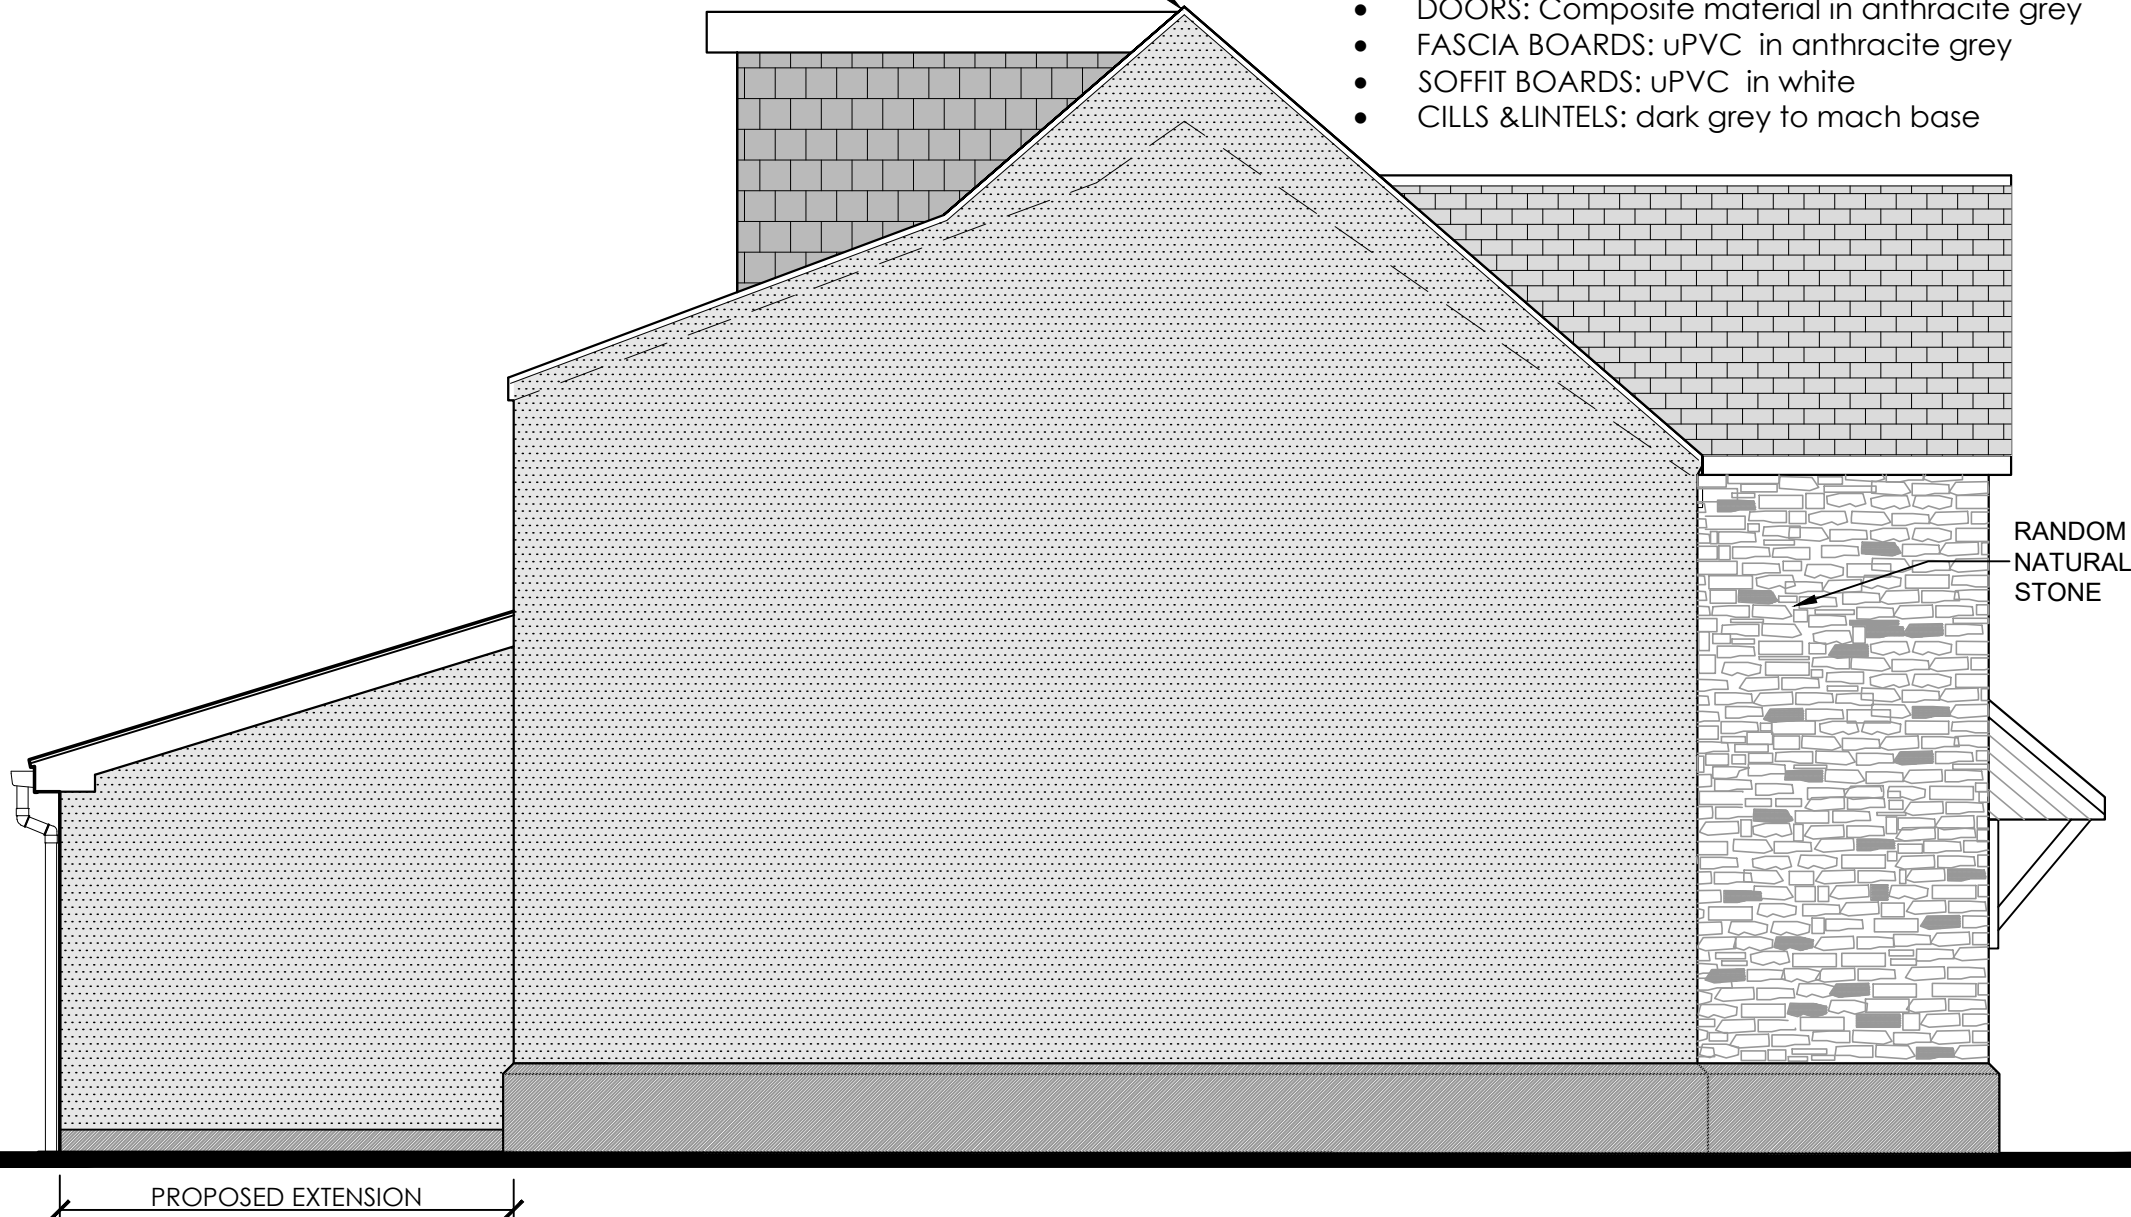

SIDE ELEVATION AS PROPOSED

**Creation Design**  
Creation Design - Wales  
Tel: 01495 616277 / 07508890294  
[www.creationdesign-wales.com](http://www.creationdesign-wales.com)  
E-mail: [info@creationdesign-wales.com](mailto:info@creationdesign-wales.com)

**PROPOSED HOUSE EXTENSION**

14 NEW ROAD  
YNYSMEUDWY  
PONTARDAWE  
SA8 4PJ

**PROPOSED ELEVATIONS 2**

DATE:  
**September 2020**

DRAWN BY:  
**P.P.**

SCALE(S):  
**1:50 @ A3**

DRAWING NO:  
**20-075/P/10**

REV:  
**A**