




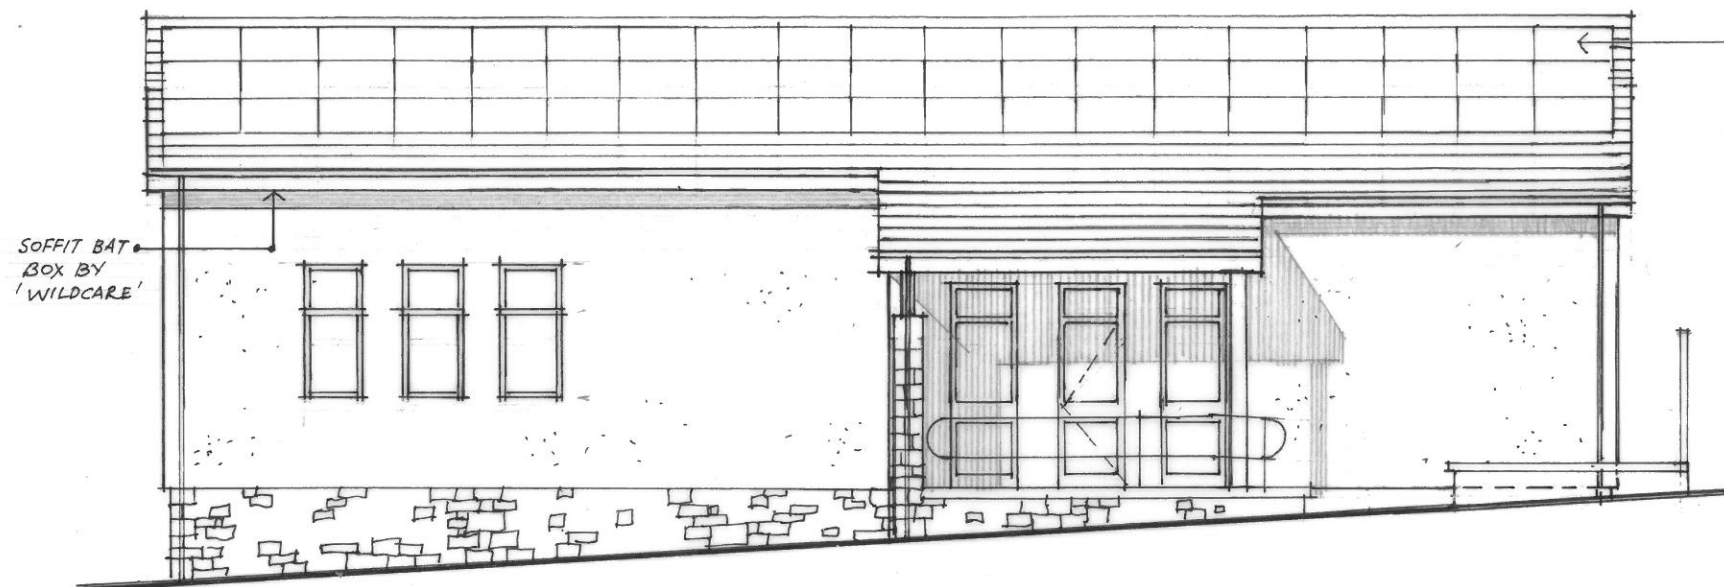


Proposed Front Elevation (South)

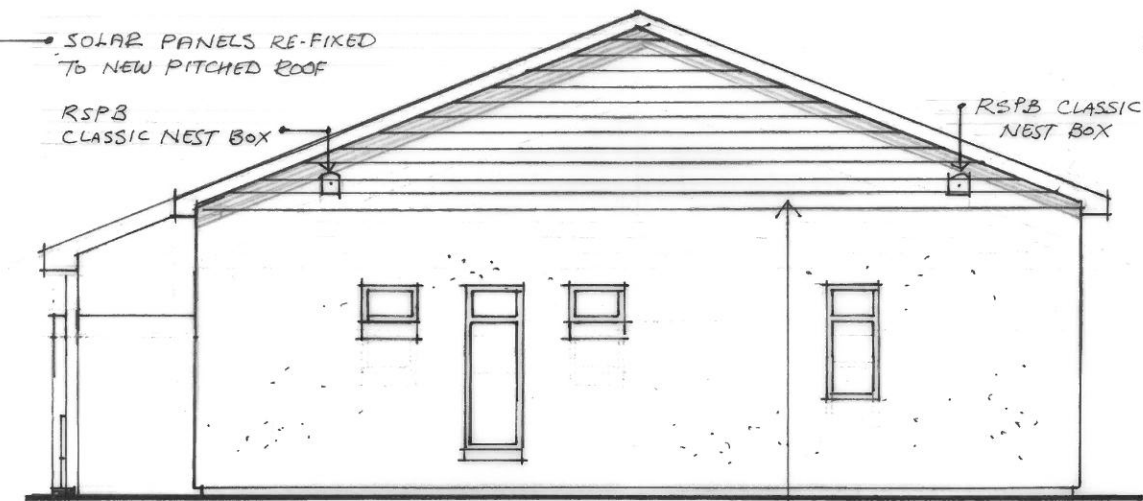

Proposed Side Elevation (East)

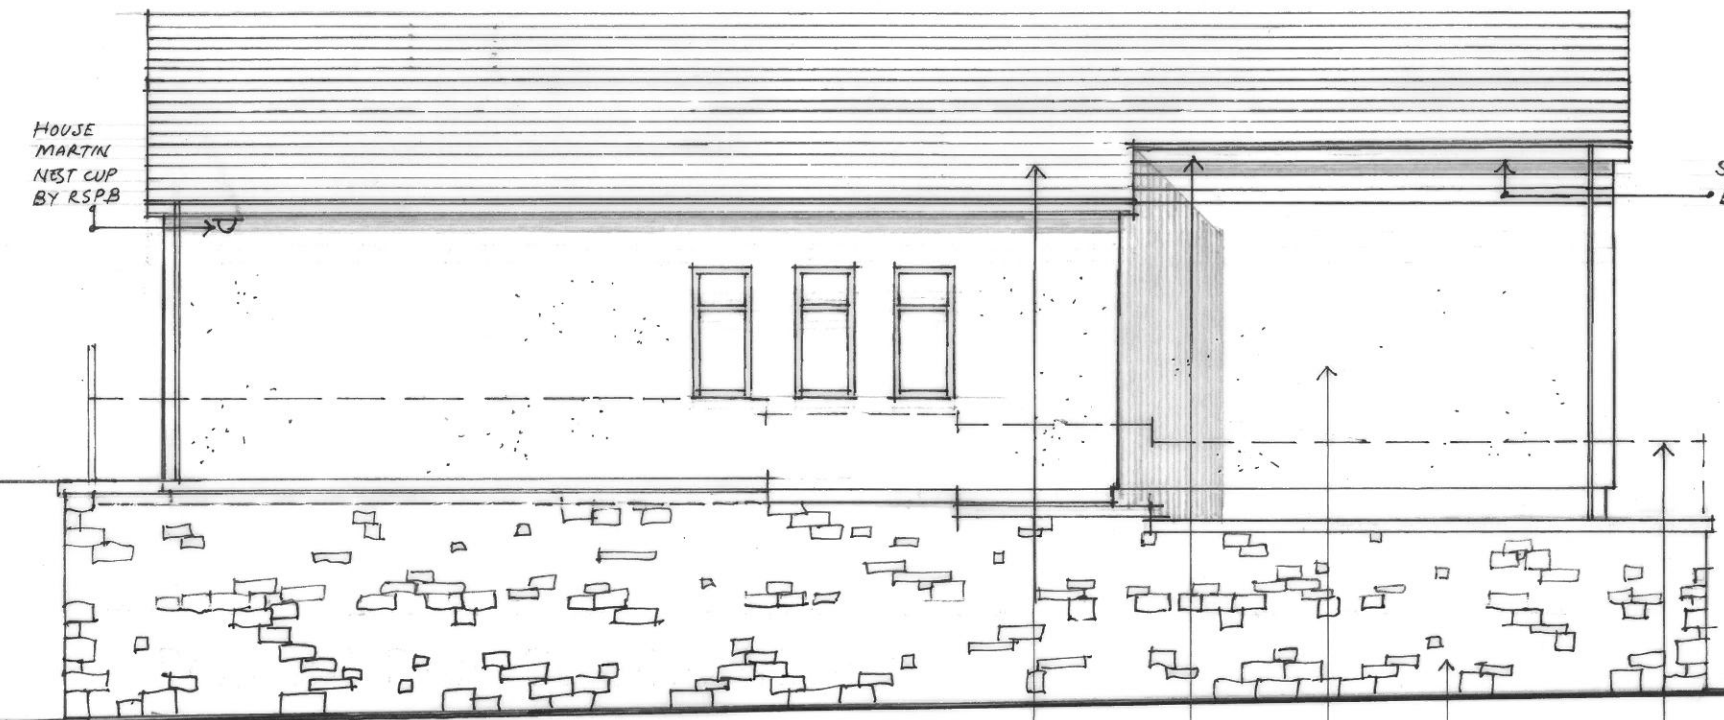

Proposed Rear Elevation (North)

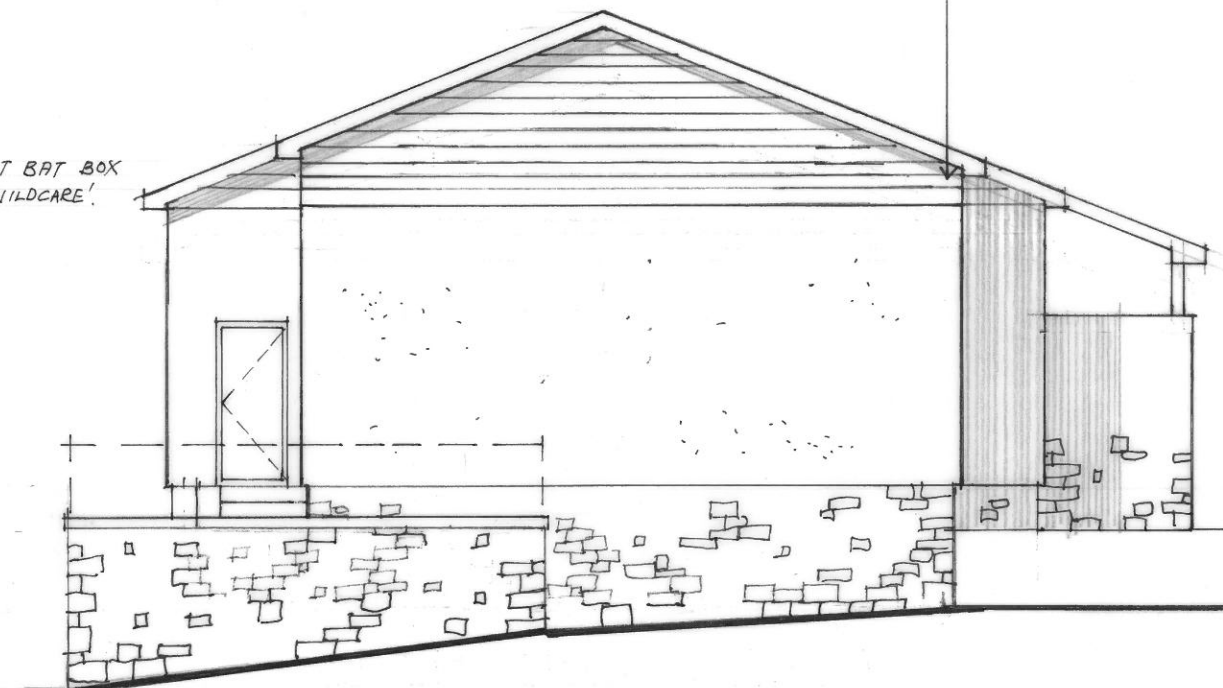

Proposed Side Elevation (West)

BLUE/BLACK ETERNIT MAN-MADE SLATE

WHITE UPVC FASCIAS, SOFFITS & RWG

TERRACOTTA THRO" COLOURED RENDER

EXISTING NAT. STONE RETAINING WALL

REV A. JULY 2021. BIRD BOXES + BAT BOXES ADDED.

Proposed Alterations to Cymer Afan Community Library

Proposed Elevations (scale 1:100 at A3)

Date: May 2021

Kevyn Davies Chartered Architect

Drg No. A.02 (a).