




BLOCK PLAN 1:100 EXISTING

EXISTING CROSS SECTION THRO GARDEN

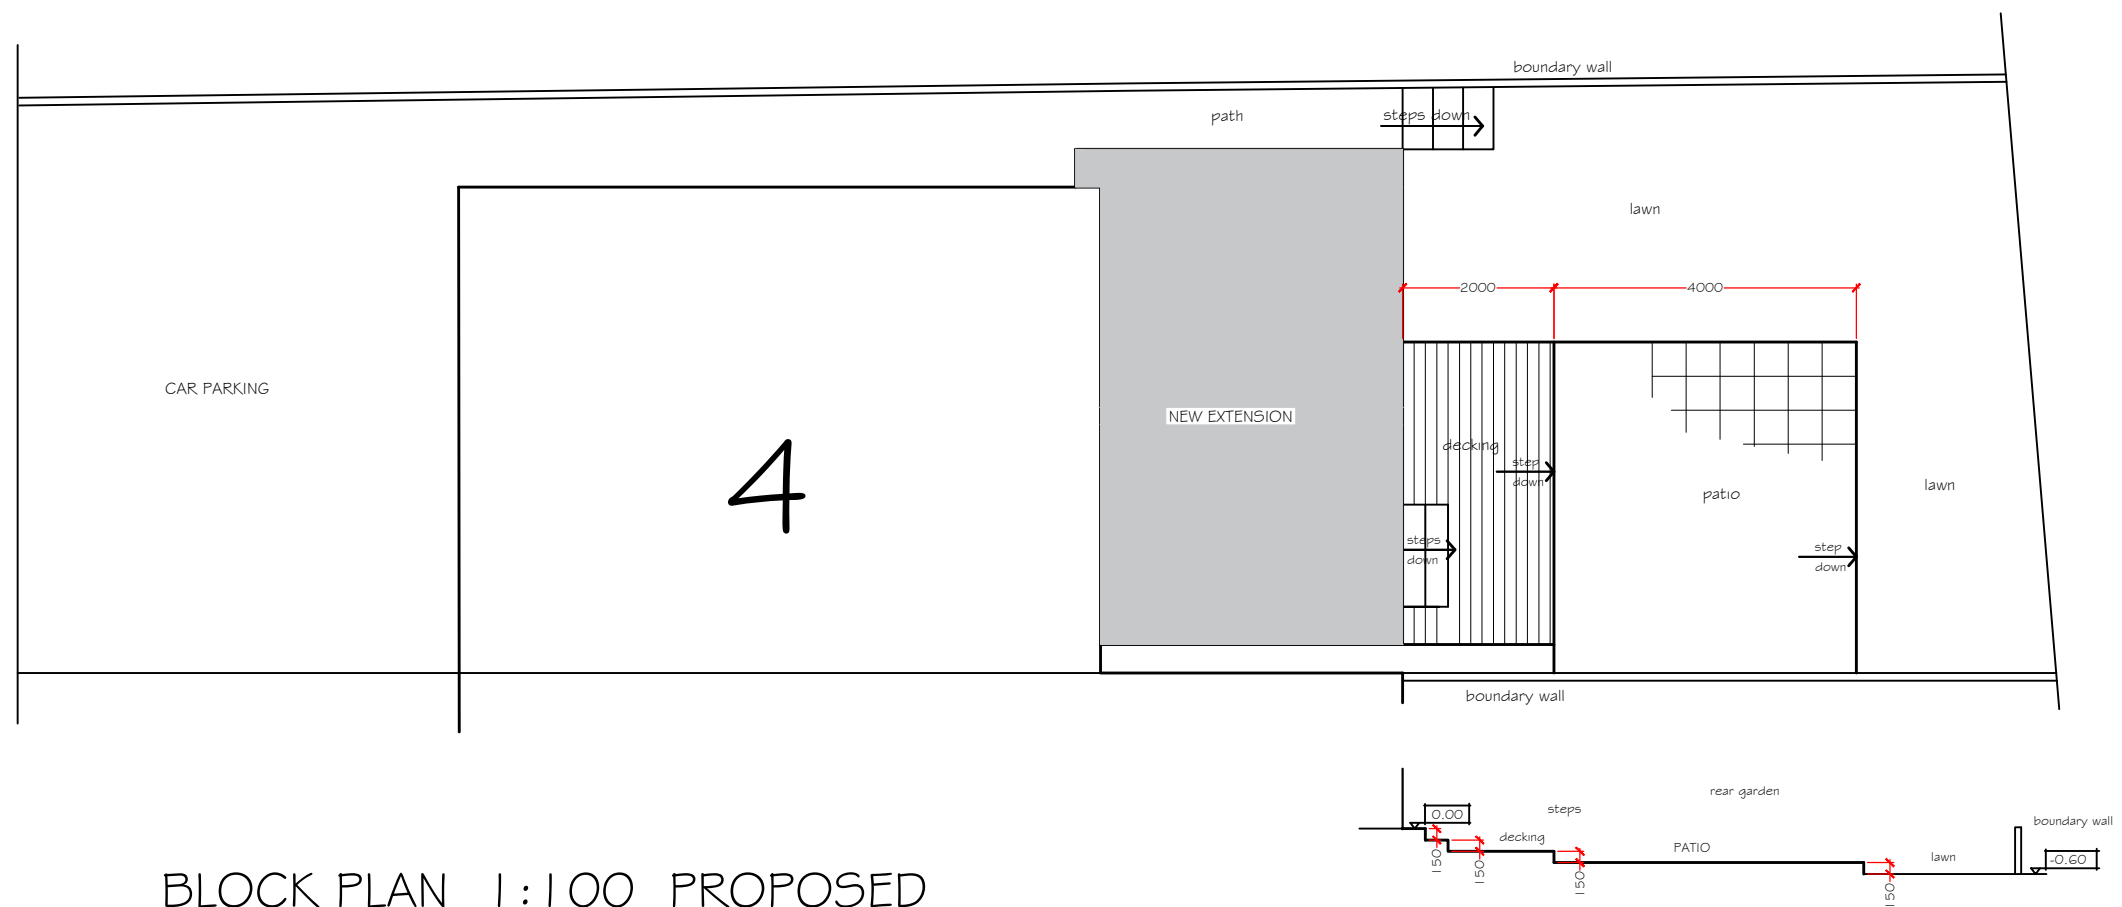

BLOCK PLAN 1:100 PROPOSED

PROPOSED CROSS SECTION THRO GARDEN

PETER JONES
TALBOT DESIGN SERVICES
mobile: 07817538014
email: jonespeter177@gmail.com

project title
new rear extension
4 Cedar Gardens
Baglan, Port Talbot

drawing title
site plan and section

date June 2021 scale 1:50
drawing No 4CD - 03