
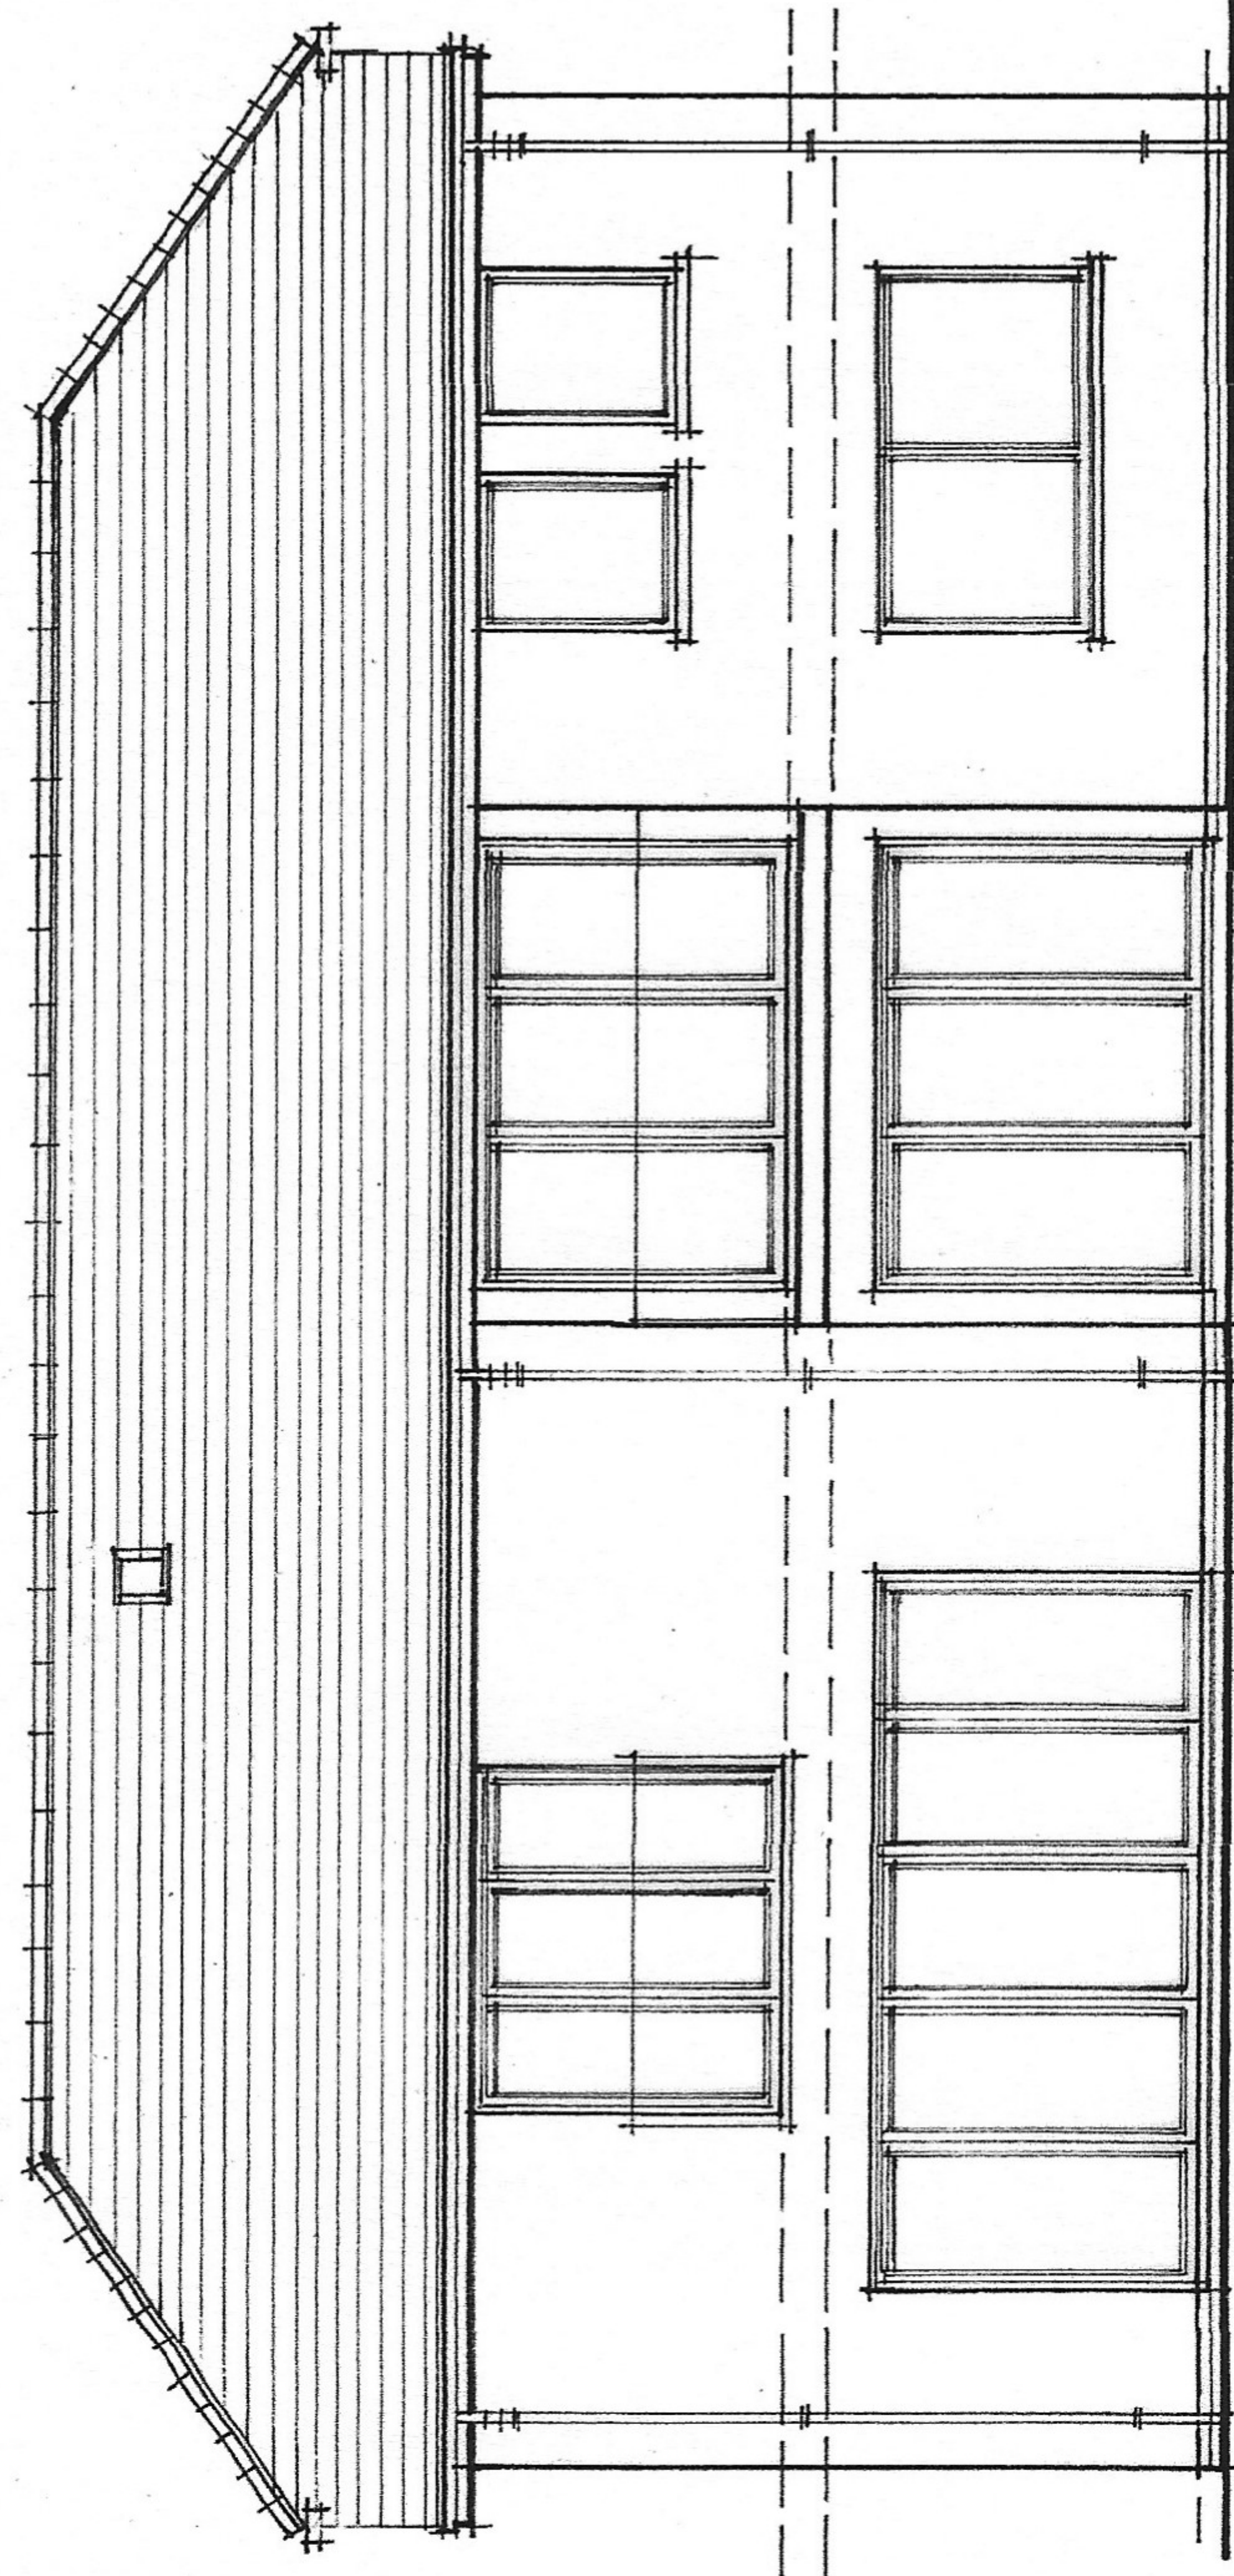


Rev B 06.2021  
Roof Design Amended  
(Gable Above Garage)

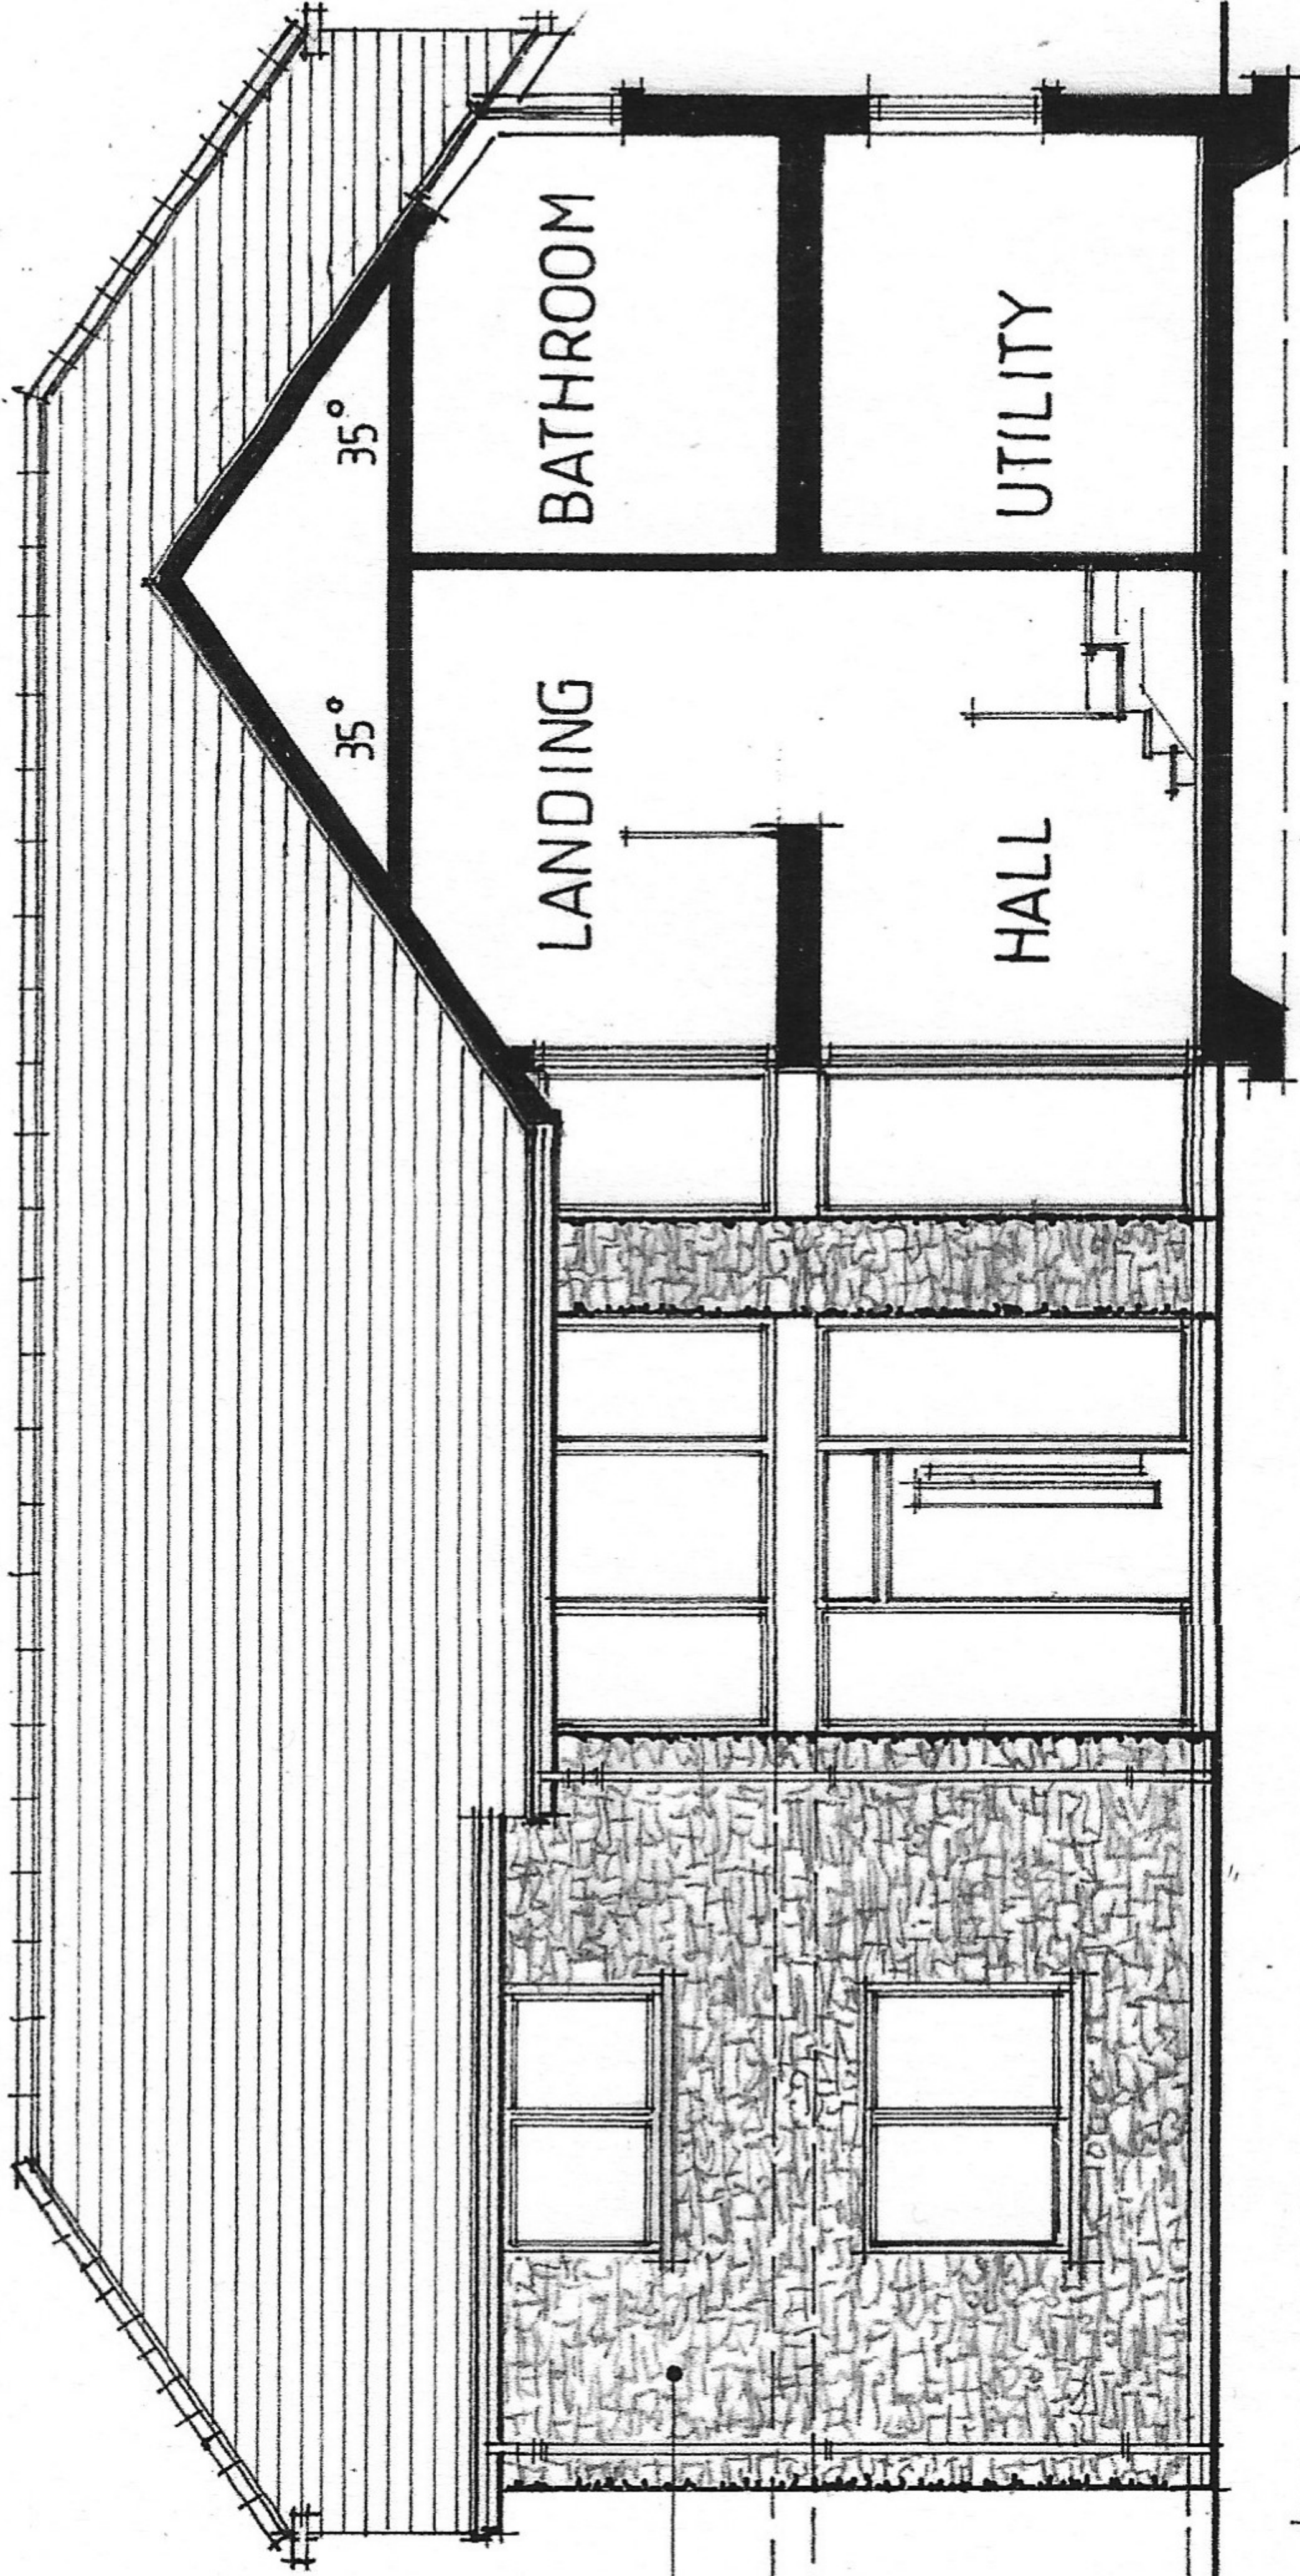



SECTIONAL NORTH EAST MAIN ENTRANCE ELEVATION

SOUTH WEST ELEVATION

'TIDY' DARK GREY NATURAL  
STONEWORK.

VELUX COMBINATION ROOFLIGHTS  
AND VERTICAL ELEMENTS.

NATURAL SLATE ROOF COVERING.

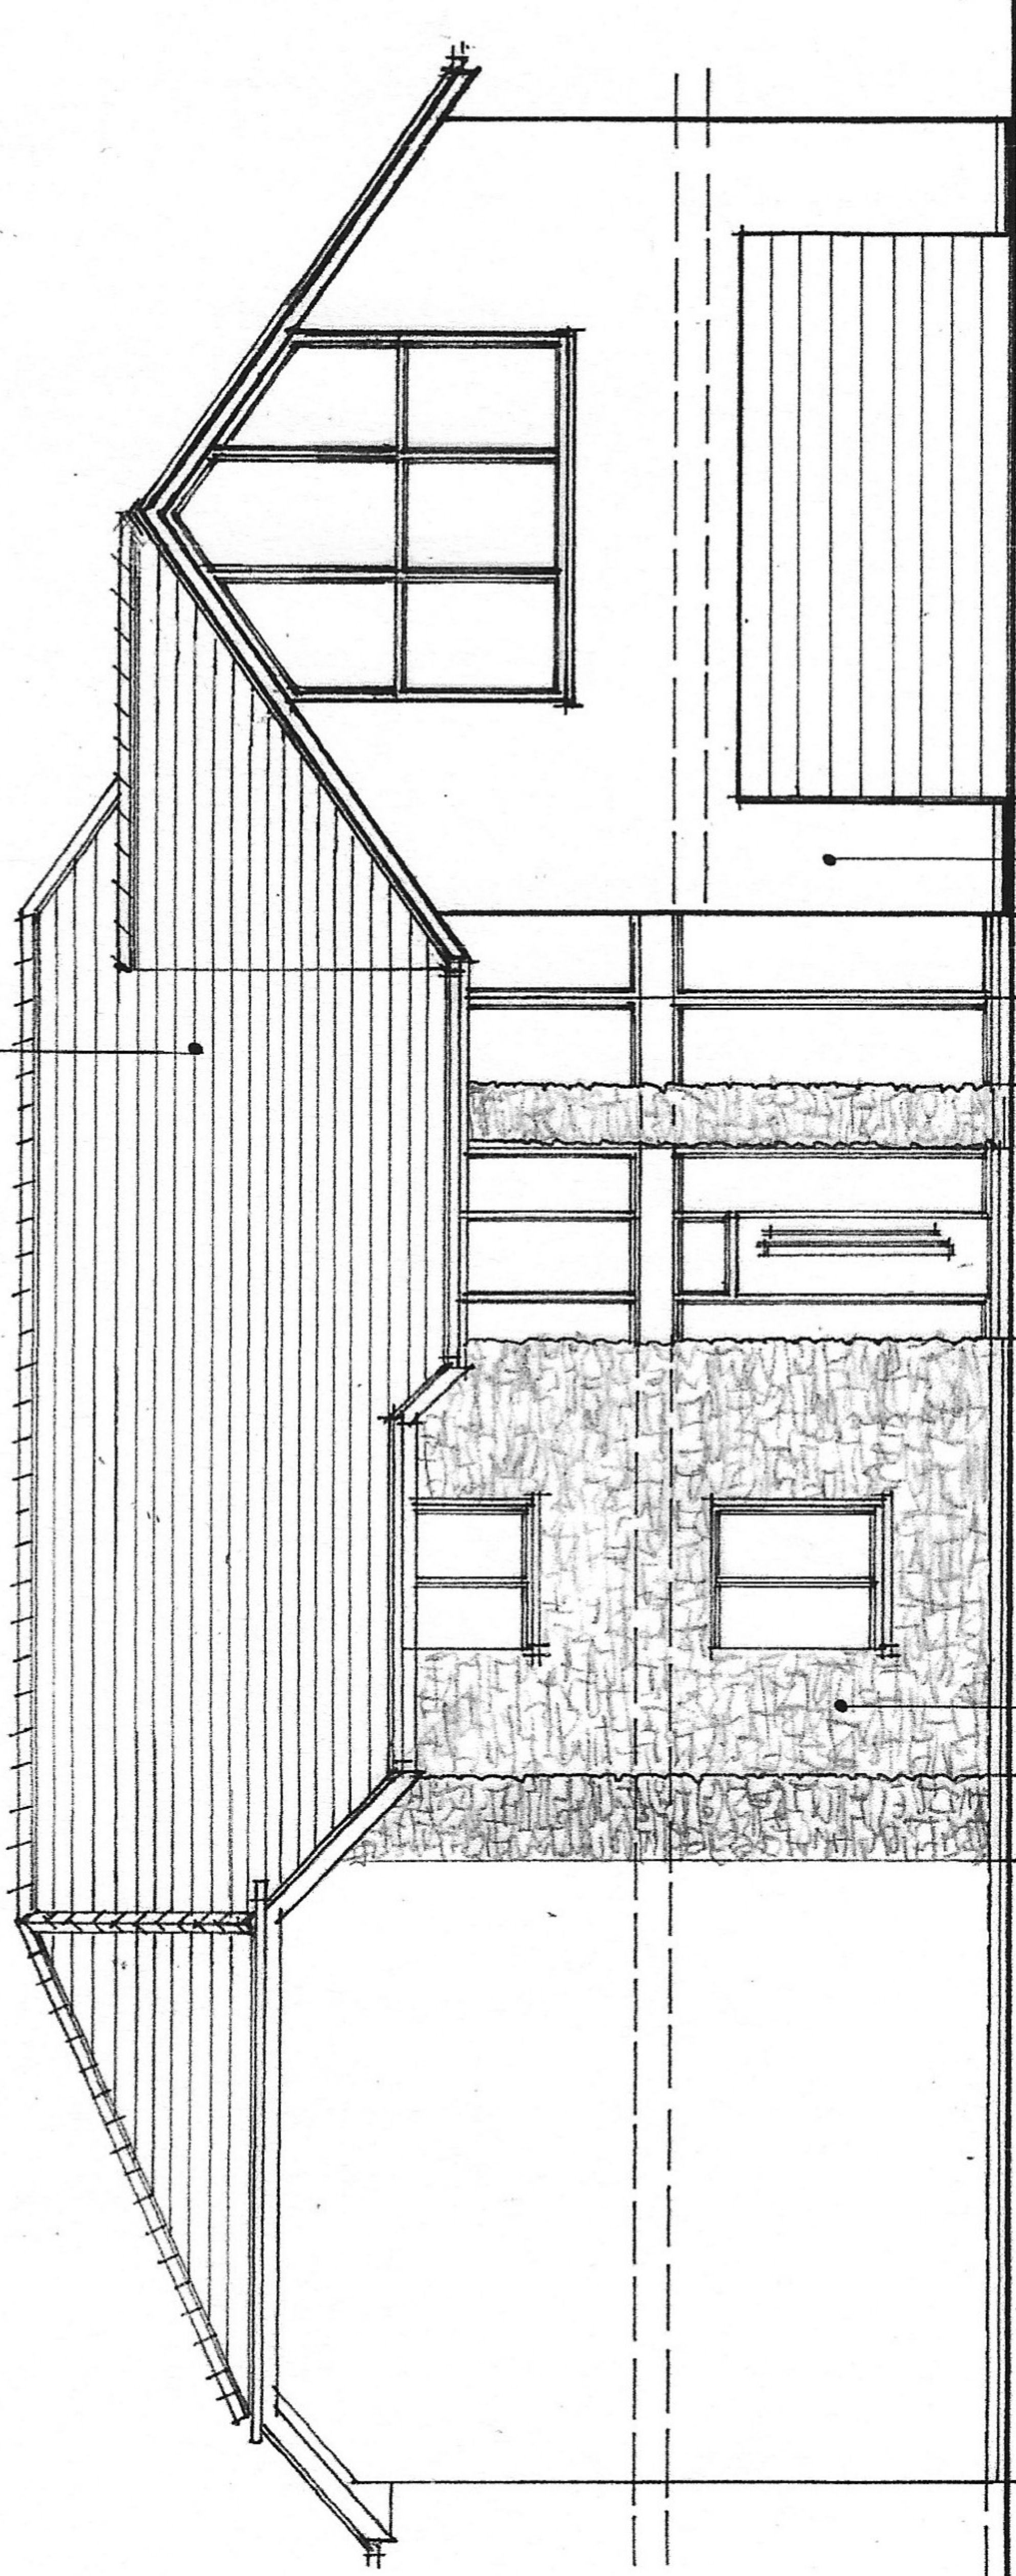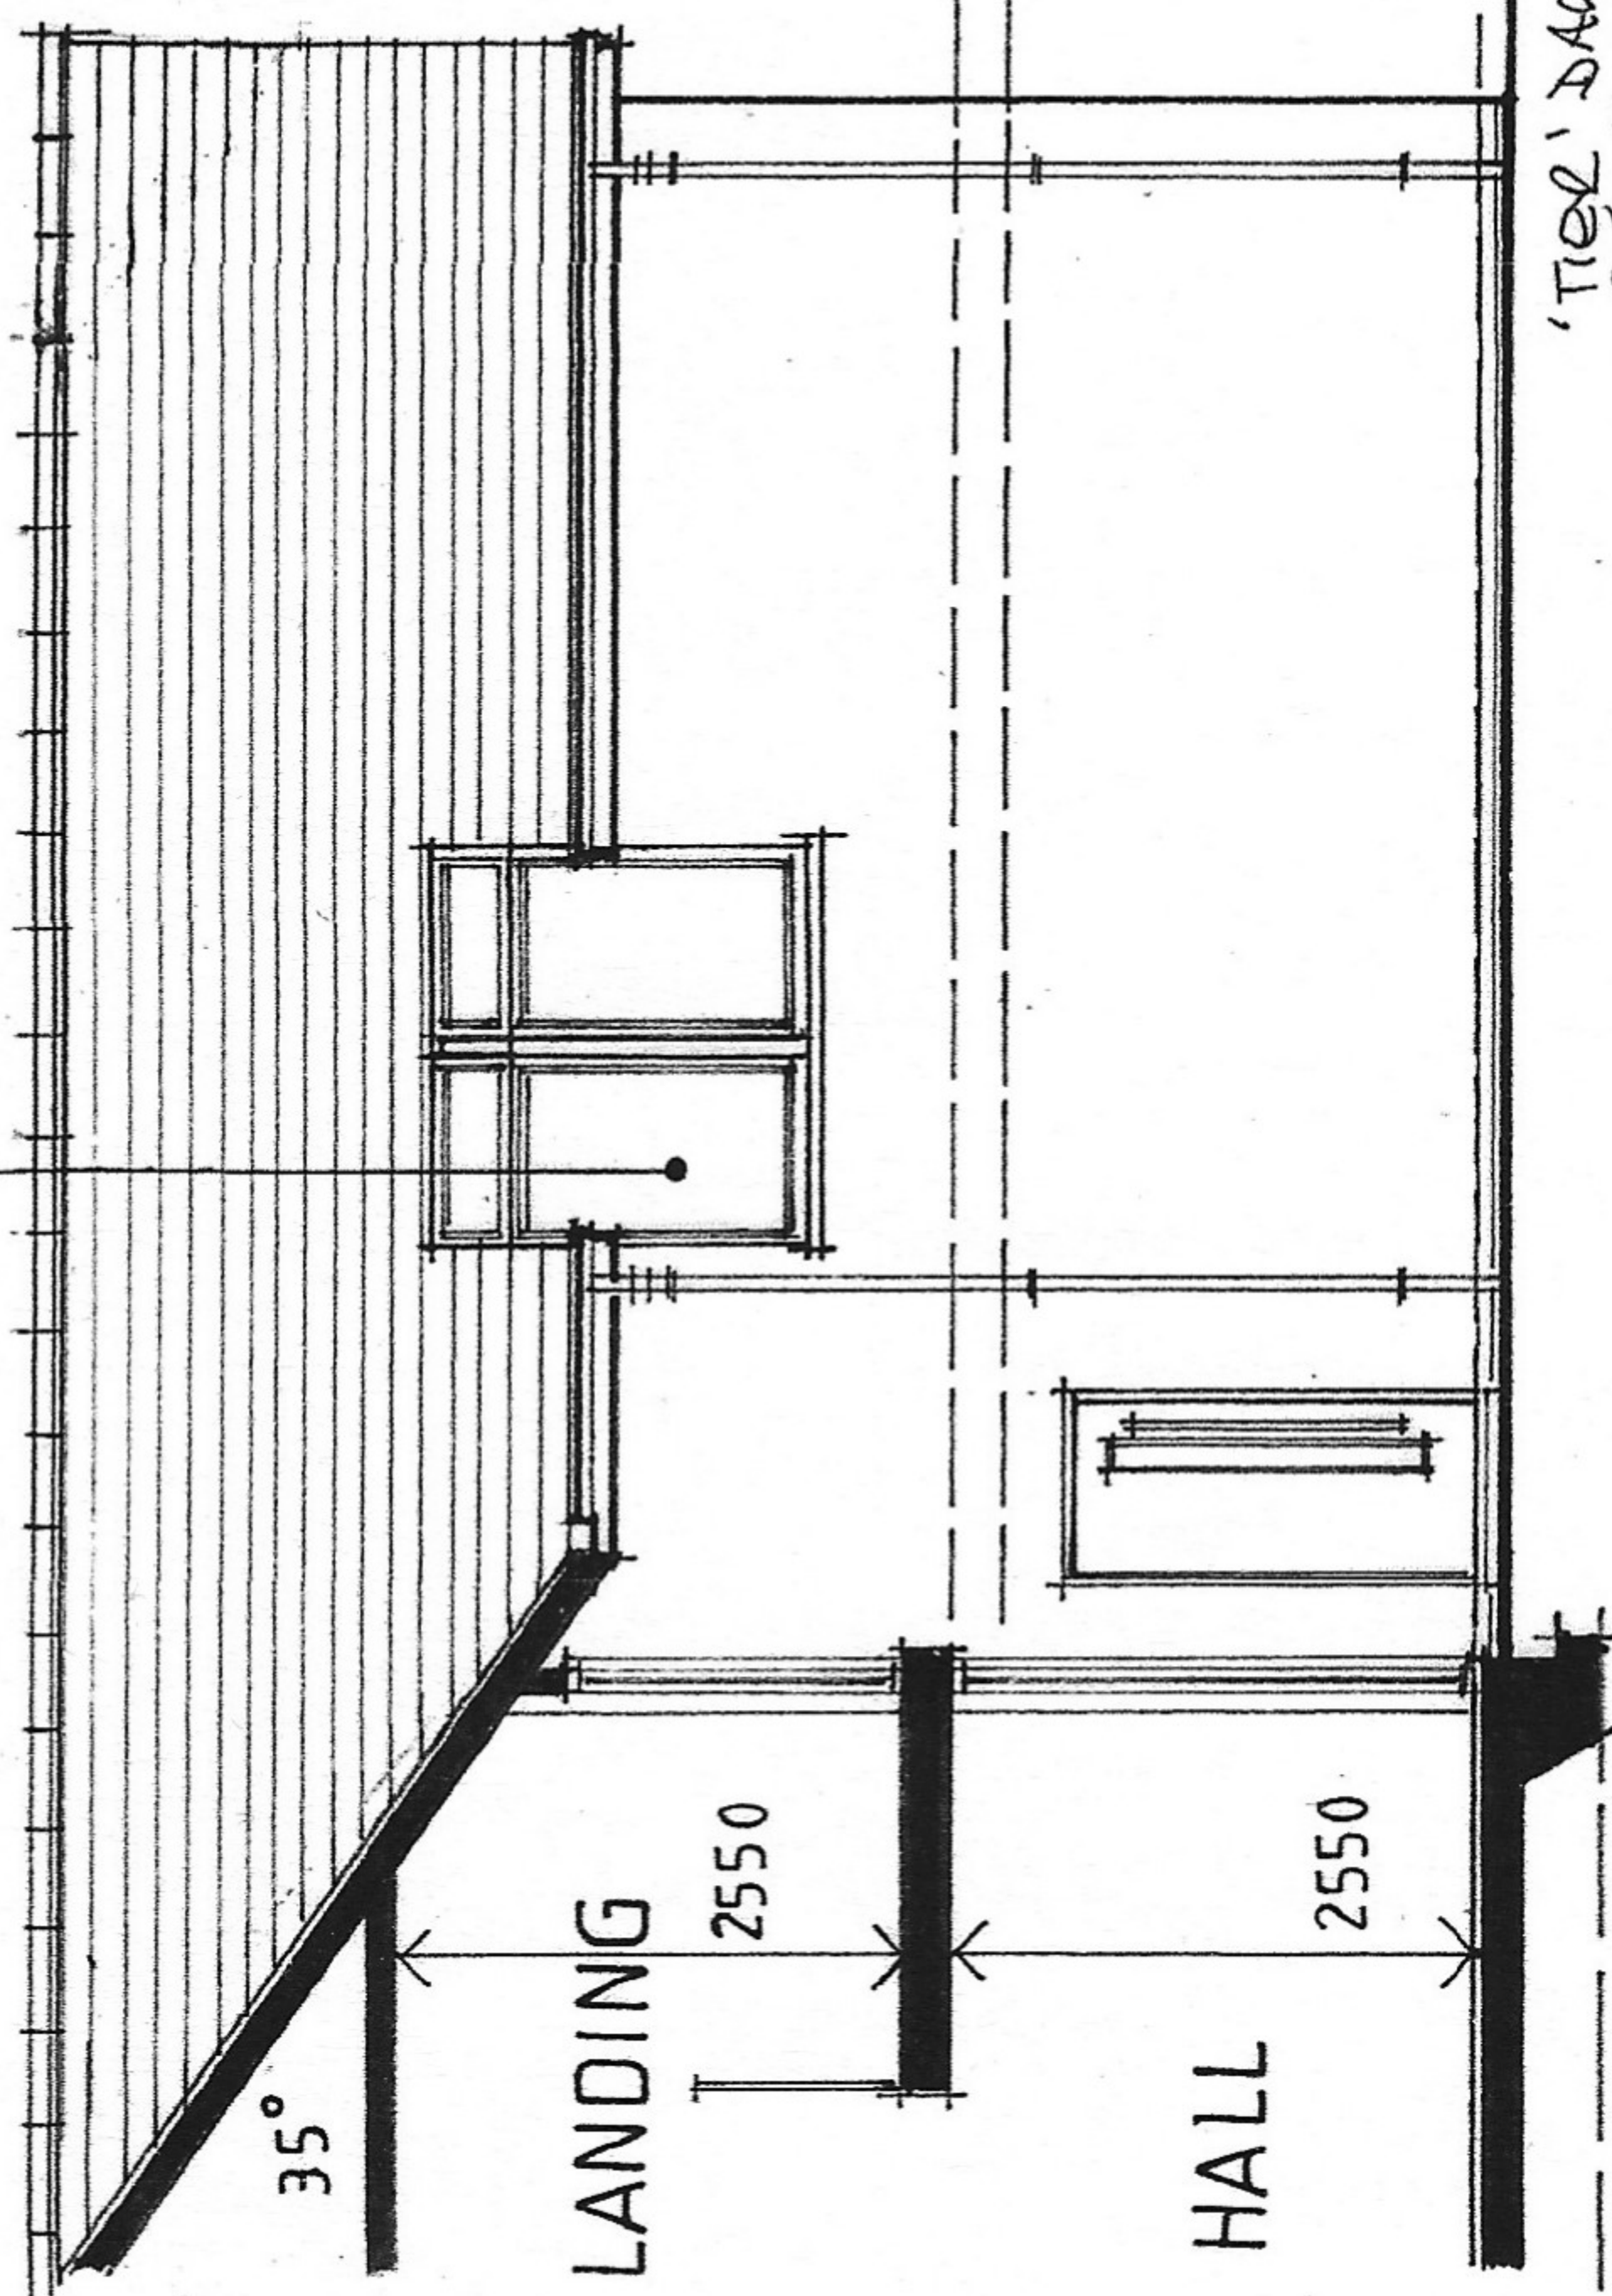

'TIDY' DARK GREY NATURAL  
STONEWORK.

SUBORDINATE ROOFLINE WITH NATURAL  
PILASTERS.

SECTIONAL SOUTH WEST ENTRANCE ELEVATION

SOUTH EAST ELEVATION

mjs designs (cymru) ltd  
architectural design - project management  
07530 13444 2

NOTES:  
0m 1m 2m 3m 4m 5m 6m  
All dimensions must be checked on site and  
not scaled from this drawing.

Client  
Mr & Mrs Peter Rees  
Job Title  
Plot, Cae Rhys Ddu, Cymla, Neath, SA11 1JB

Scale  
1:100 @ A3  
Drawn by  
Date 04.2021

Drawing Title  
ELEVATION SHEET 1  
Drg No.  
212203.03  
Rev  
B