


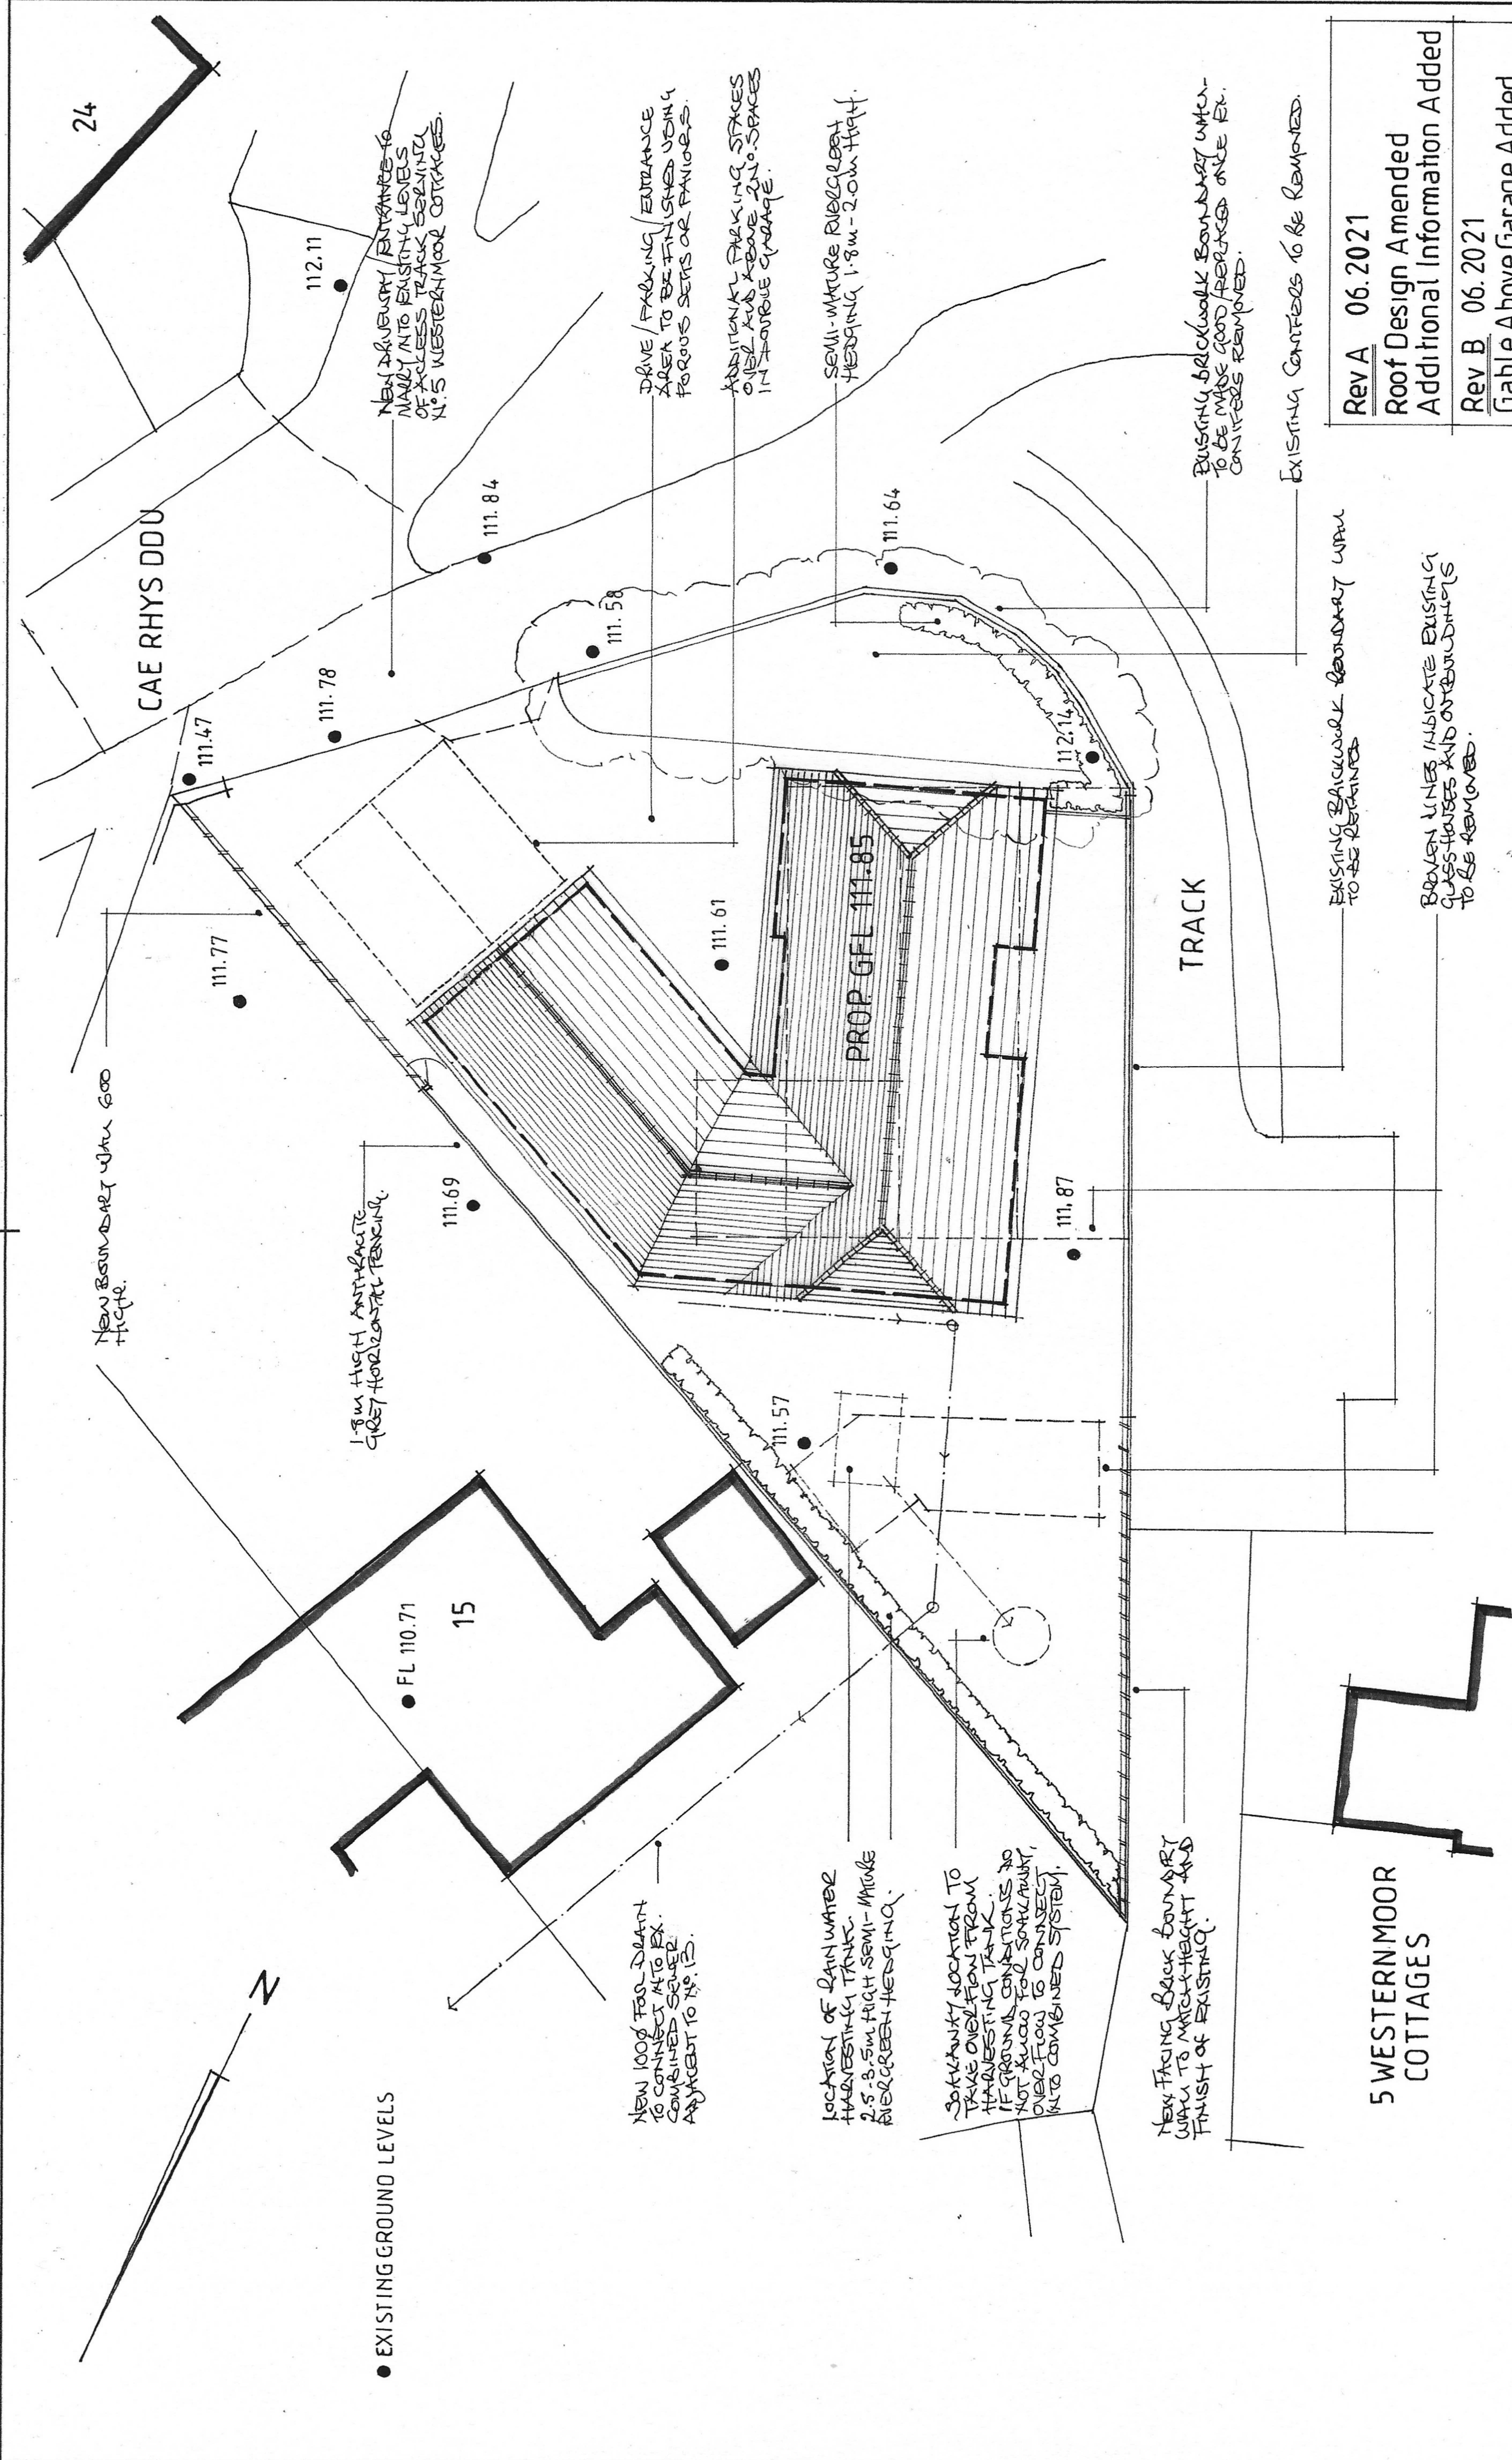

mjs designs (cymru) ltd architectural design - project management 07530 134442		Client Mr & Mrs Peter Rees		Scale 1:200@A3		Drawing Title SITE PLAN	
NOTES: All dimensions must be checked on site and not scaled from this drawing.		Job Title Plot, Cae Rhys Ddu, Cmla, Neath, SA111JB		Drawn by Date 04. 2021		Rev A 06.2021 Roof Design Amended Additional Information Added	
						Rev B 06.2021 Gable Above Garage Added	
						Drg No. 212203.05	
						Rev B	