
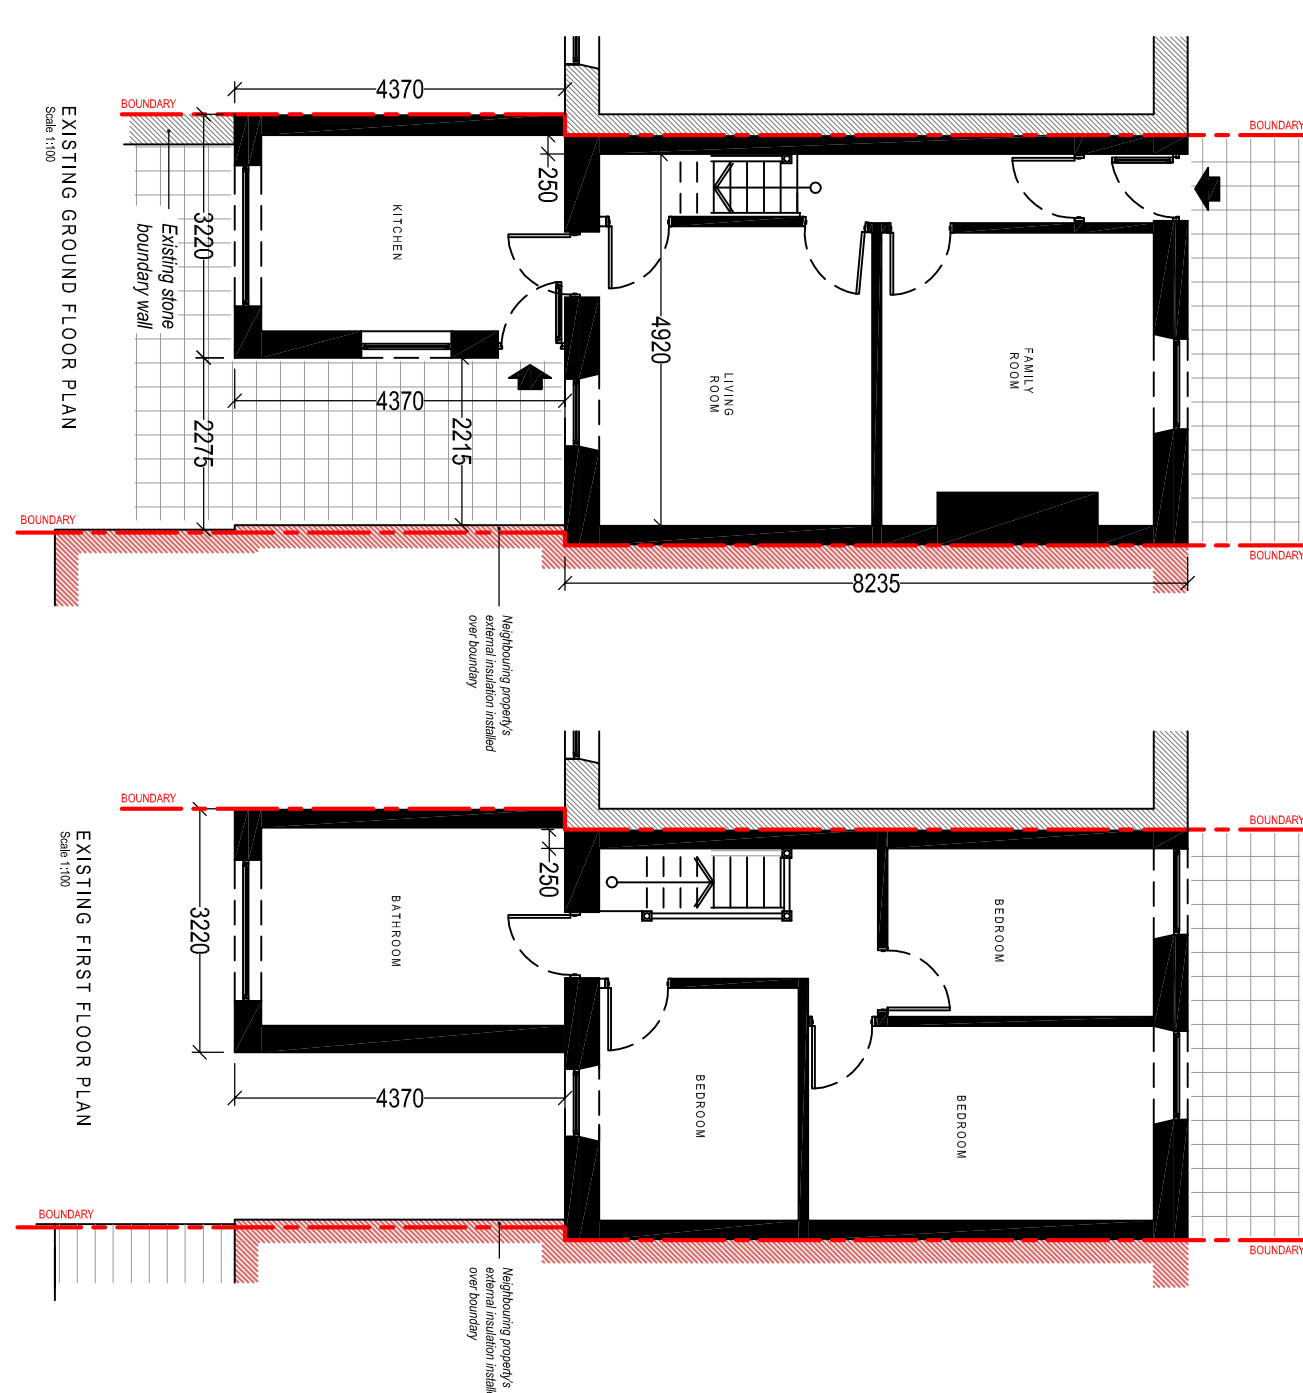


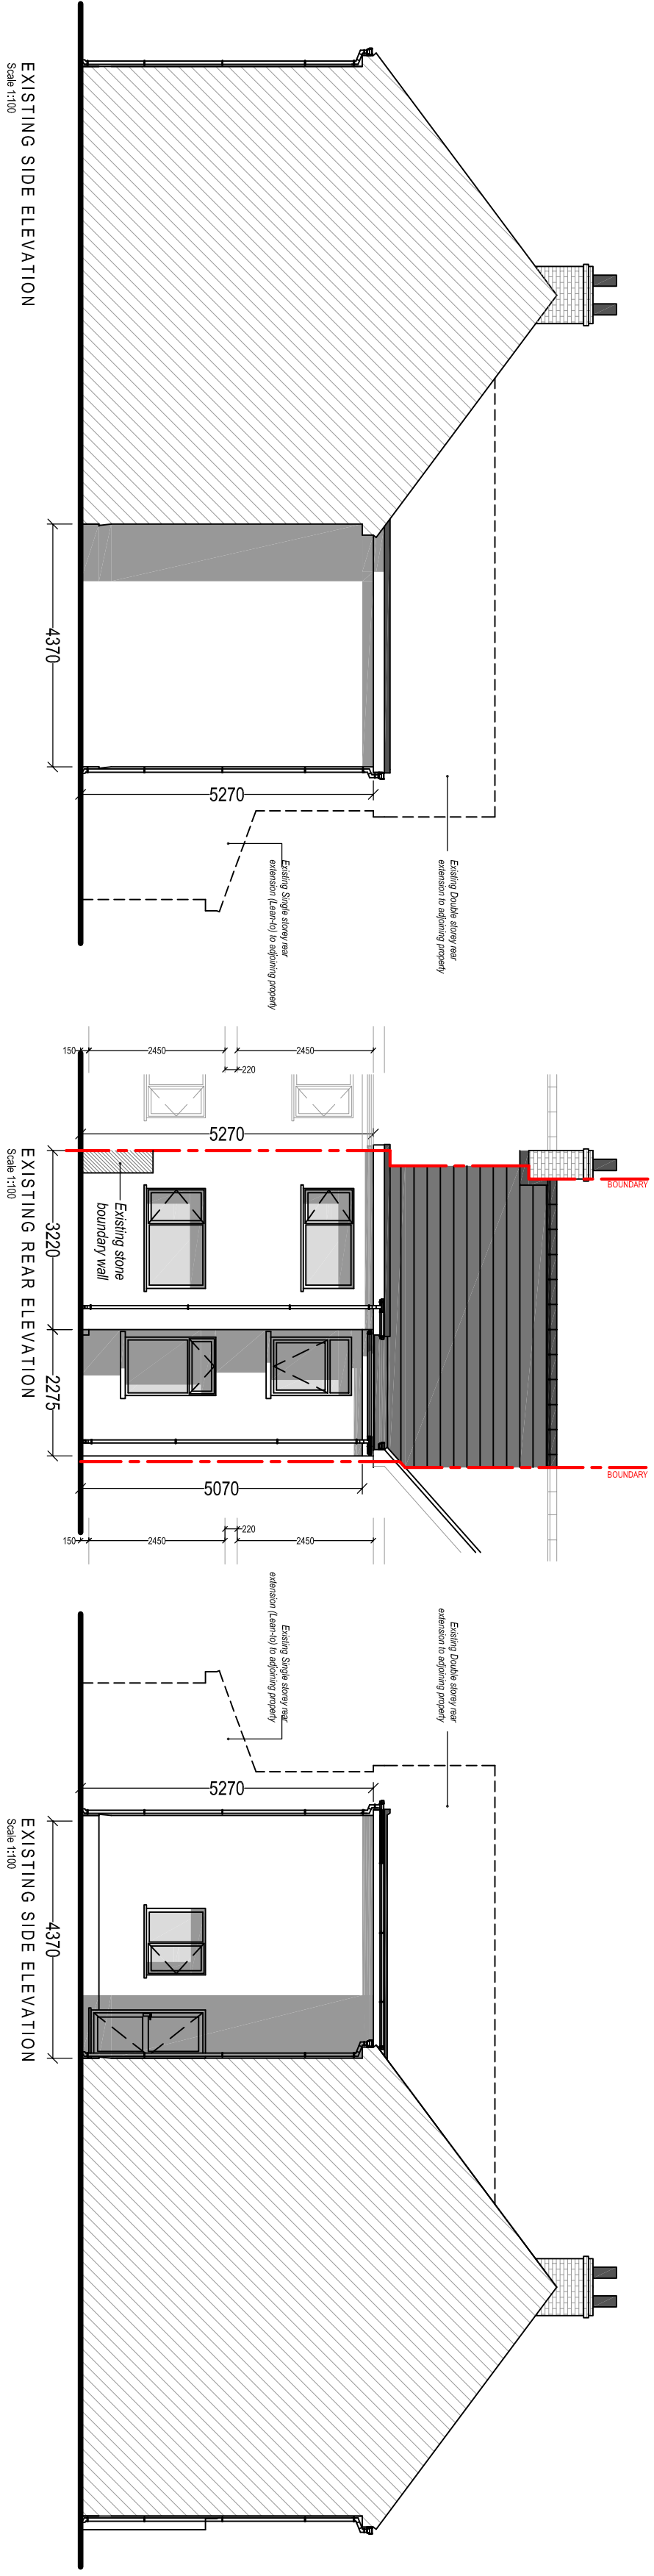

Client:

Mr & Mrs. T. Fryfield
10 Cadoxton Terrace (Main Road)
Cadoxton
Neath
SA10 8BR

Project Title:

PROPOSED FIRST FLOOR
REAR EXTENSION AND
DETACHED GARAGE TO
REAR GARDEN

General Notes:
1. Do not scale from the drawings. Use stated dimensions only.
2. Dimensions are given in metres unless otherwise stated.

Drawing Issue:

PLANNING

Drawing Title:	
EXISTING ELEVATIONS & FLOOR PLANS	
Drawing No: 003	Revision: C
Date: 30-04-2020	Revised: 06-07-2021
Scale: 1:100	Paper Size: A2