



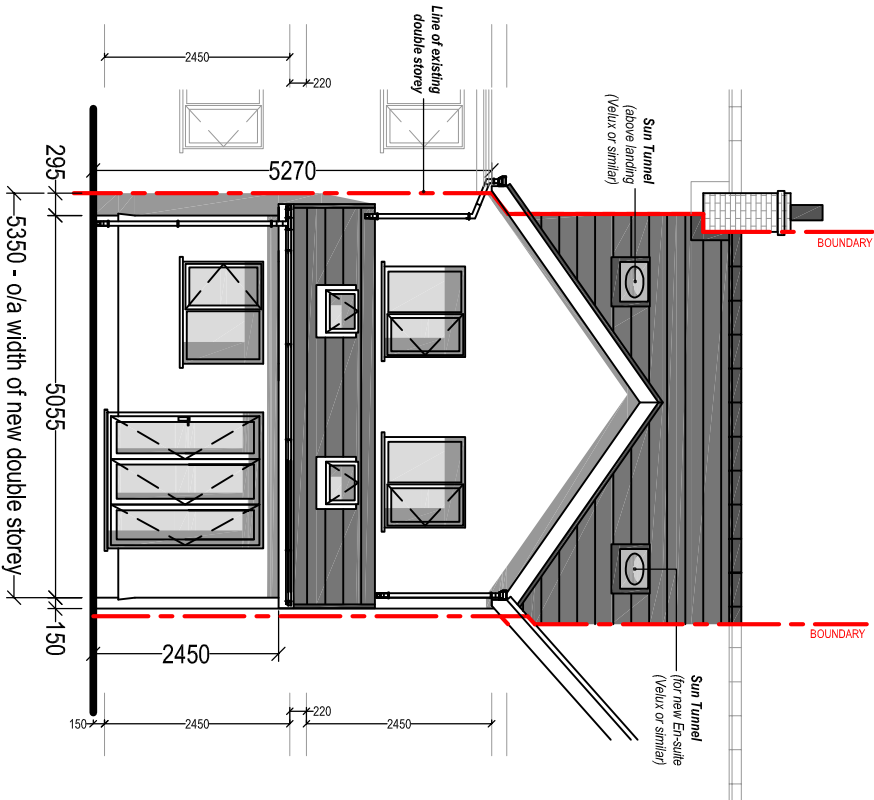

PROPOSED REAR ELEVATION

Scale 1:100

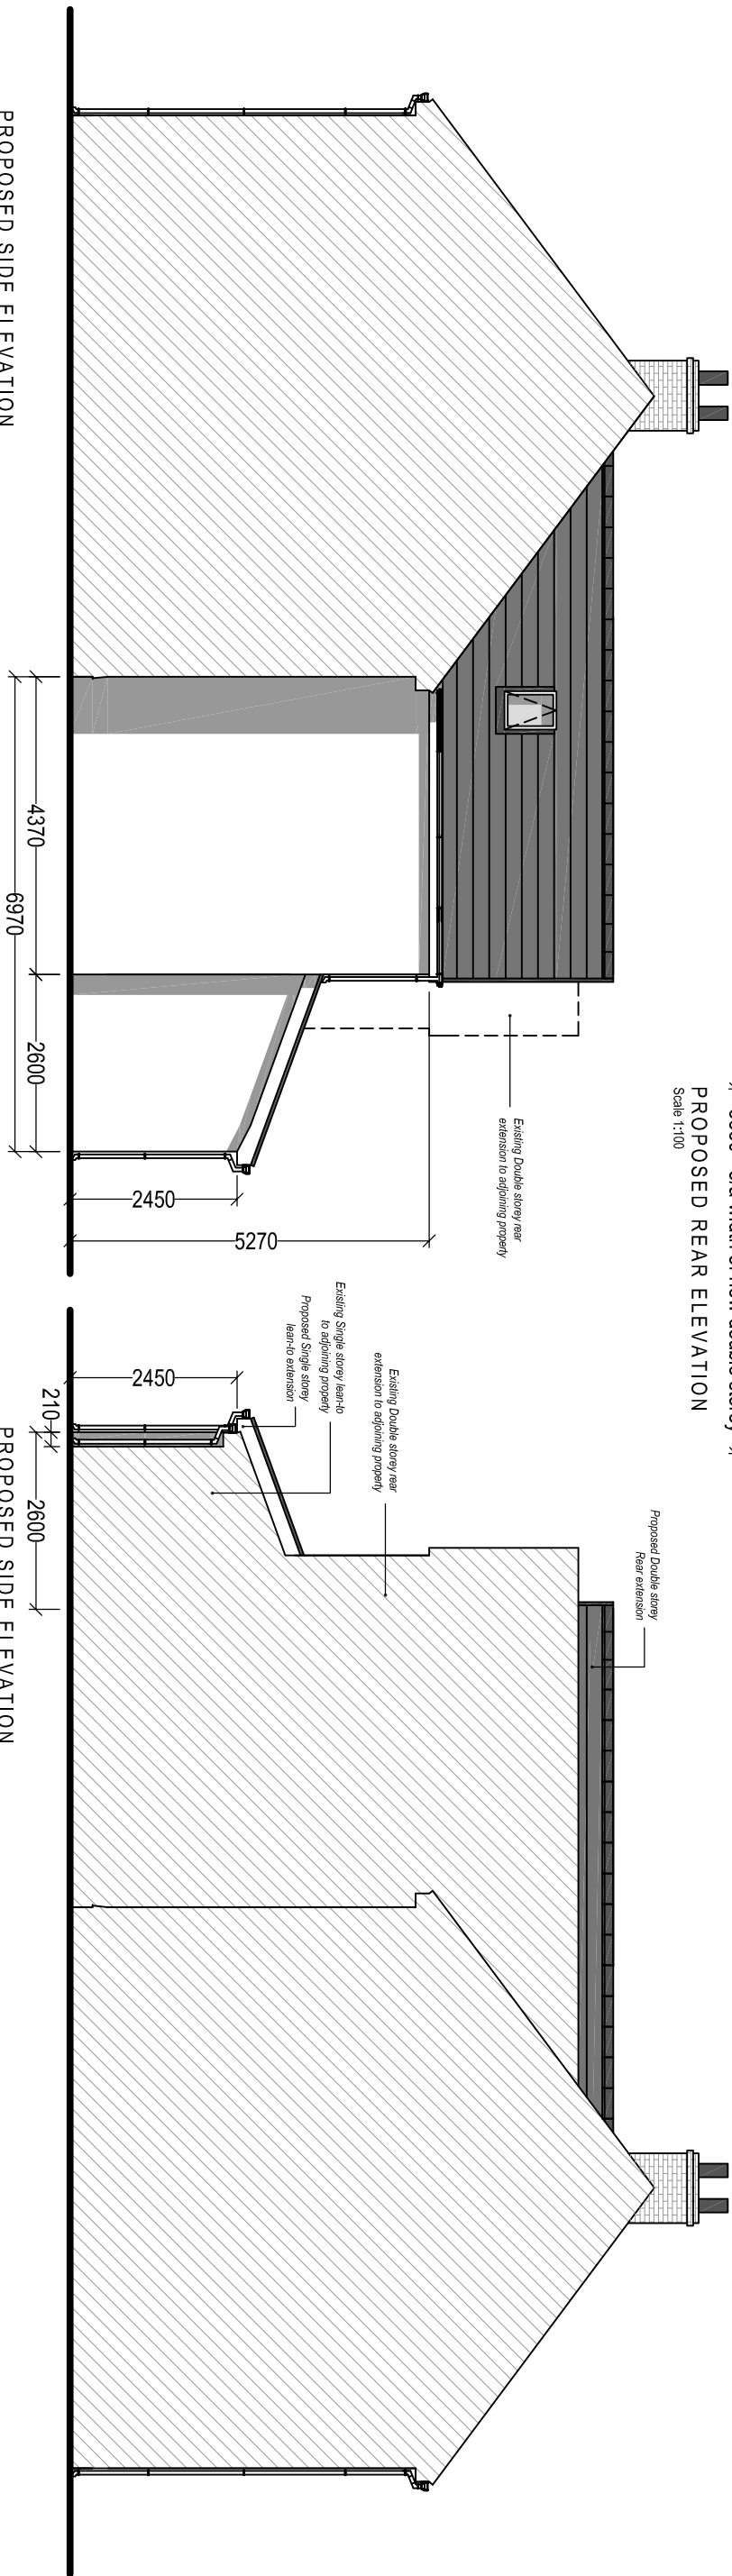

PROPOSED SIDE ELEVATION

Scale 1:100

PROPOSED SIDE ELEVATION

Scale 1:100

PLANNING

Drawing Title: PROPOSED ELEVATIONS			
Drawing No:	004	Revision:	E
Date:	04-11-2020	Revised:	06-07-2021
Scale:	1:100	Paper Size:	A2

General Notes:
1. Do not scale from this drawing. Use stated dimensions only.
2. Dimensions are given in millimetres unless otherwise stated.

Drawing Issue:

Client:

Mr & Mrs. T. Fyfield
10 Cadoux Terrace (Main Road)
Cadouxton
Neath
SA10 8BR

Project Title:

PROPOSED FIRST FLOOR
REAR EXTENSION AND
DETACHED GARAGE TO
REAR GARDEN



Cwm Planning & Design Ltd.
(architectural and draughting services)