





PROPOSED FRONT ELEVATION

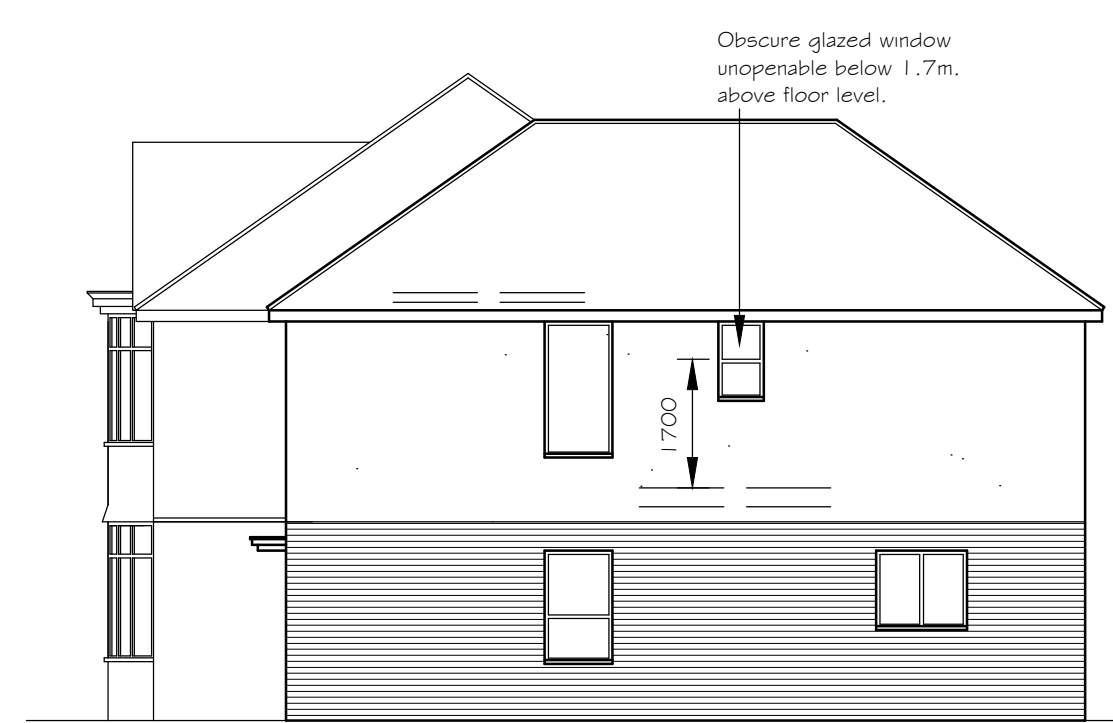


PROPOSED SIDE ELEVATION




PROPOSED REAR ELEVATION

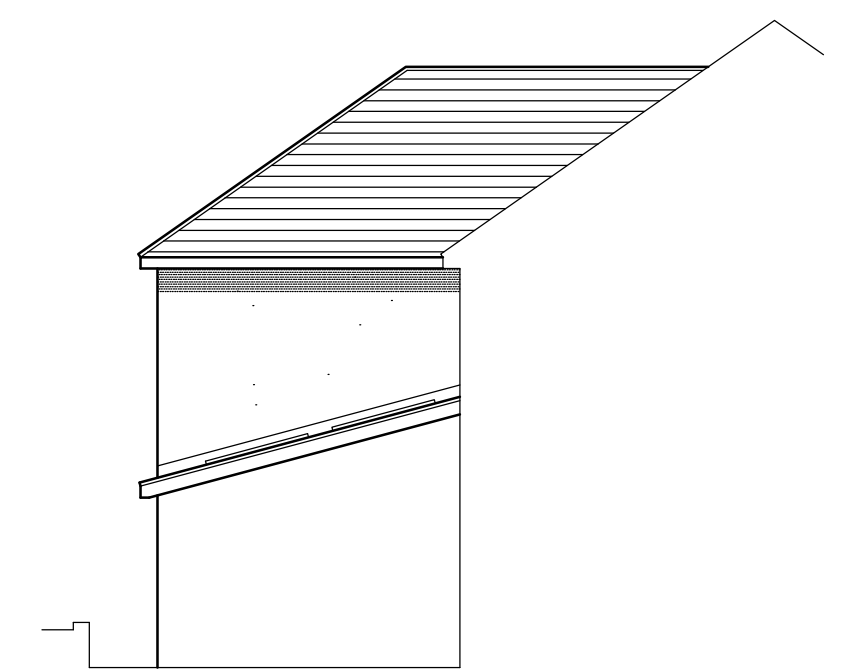


PROPOSED SIDE ELEVATION

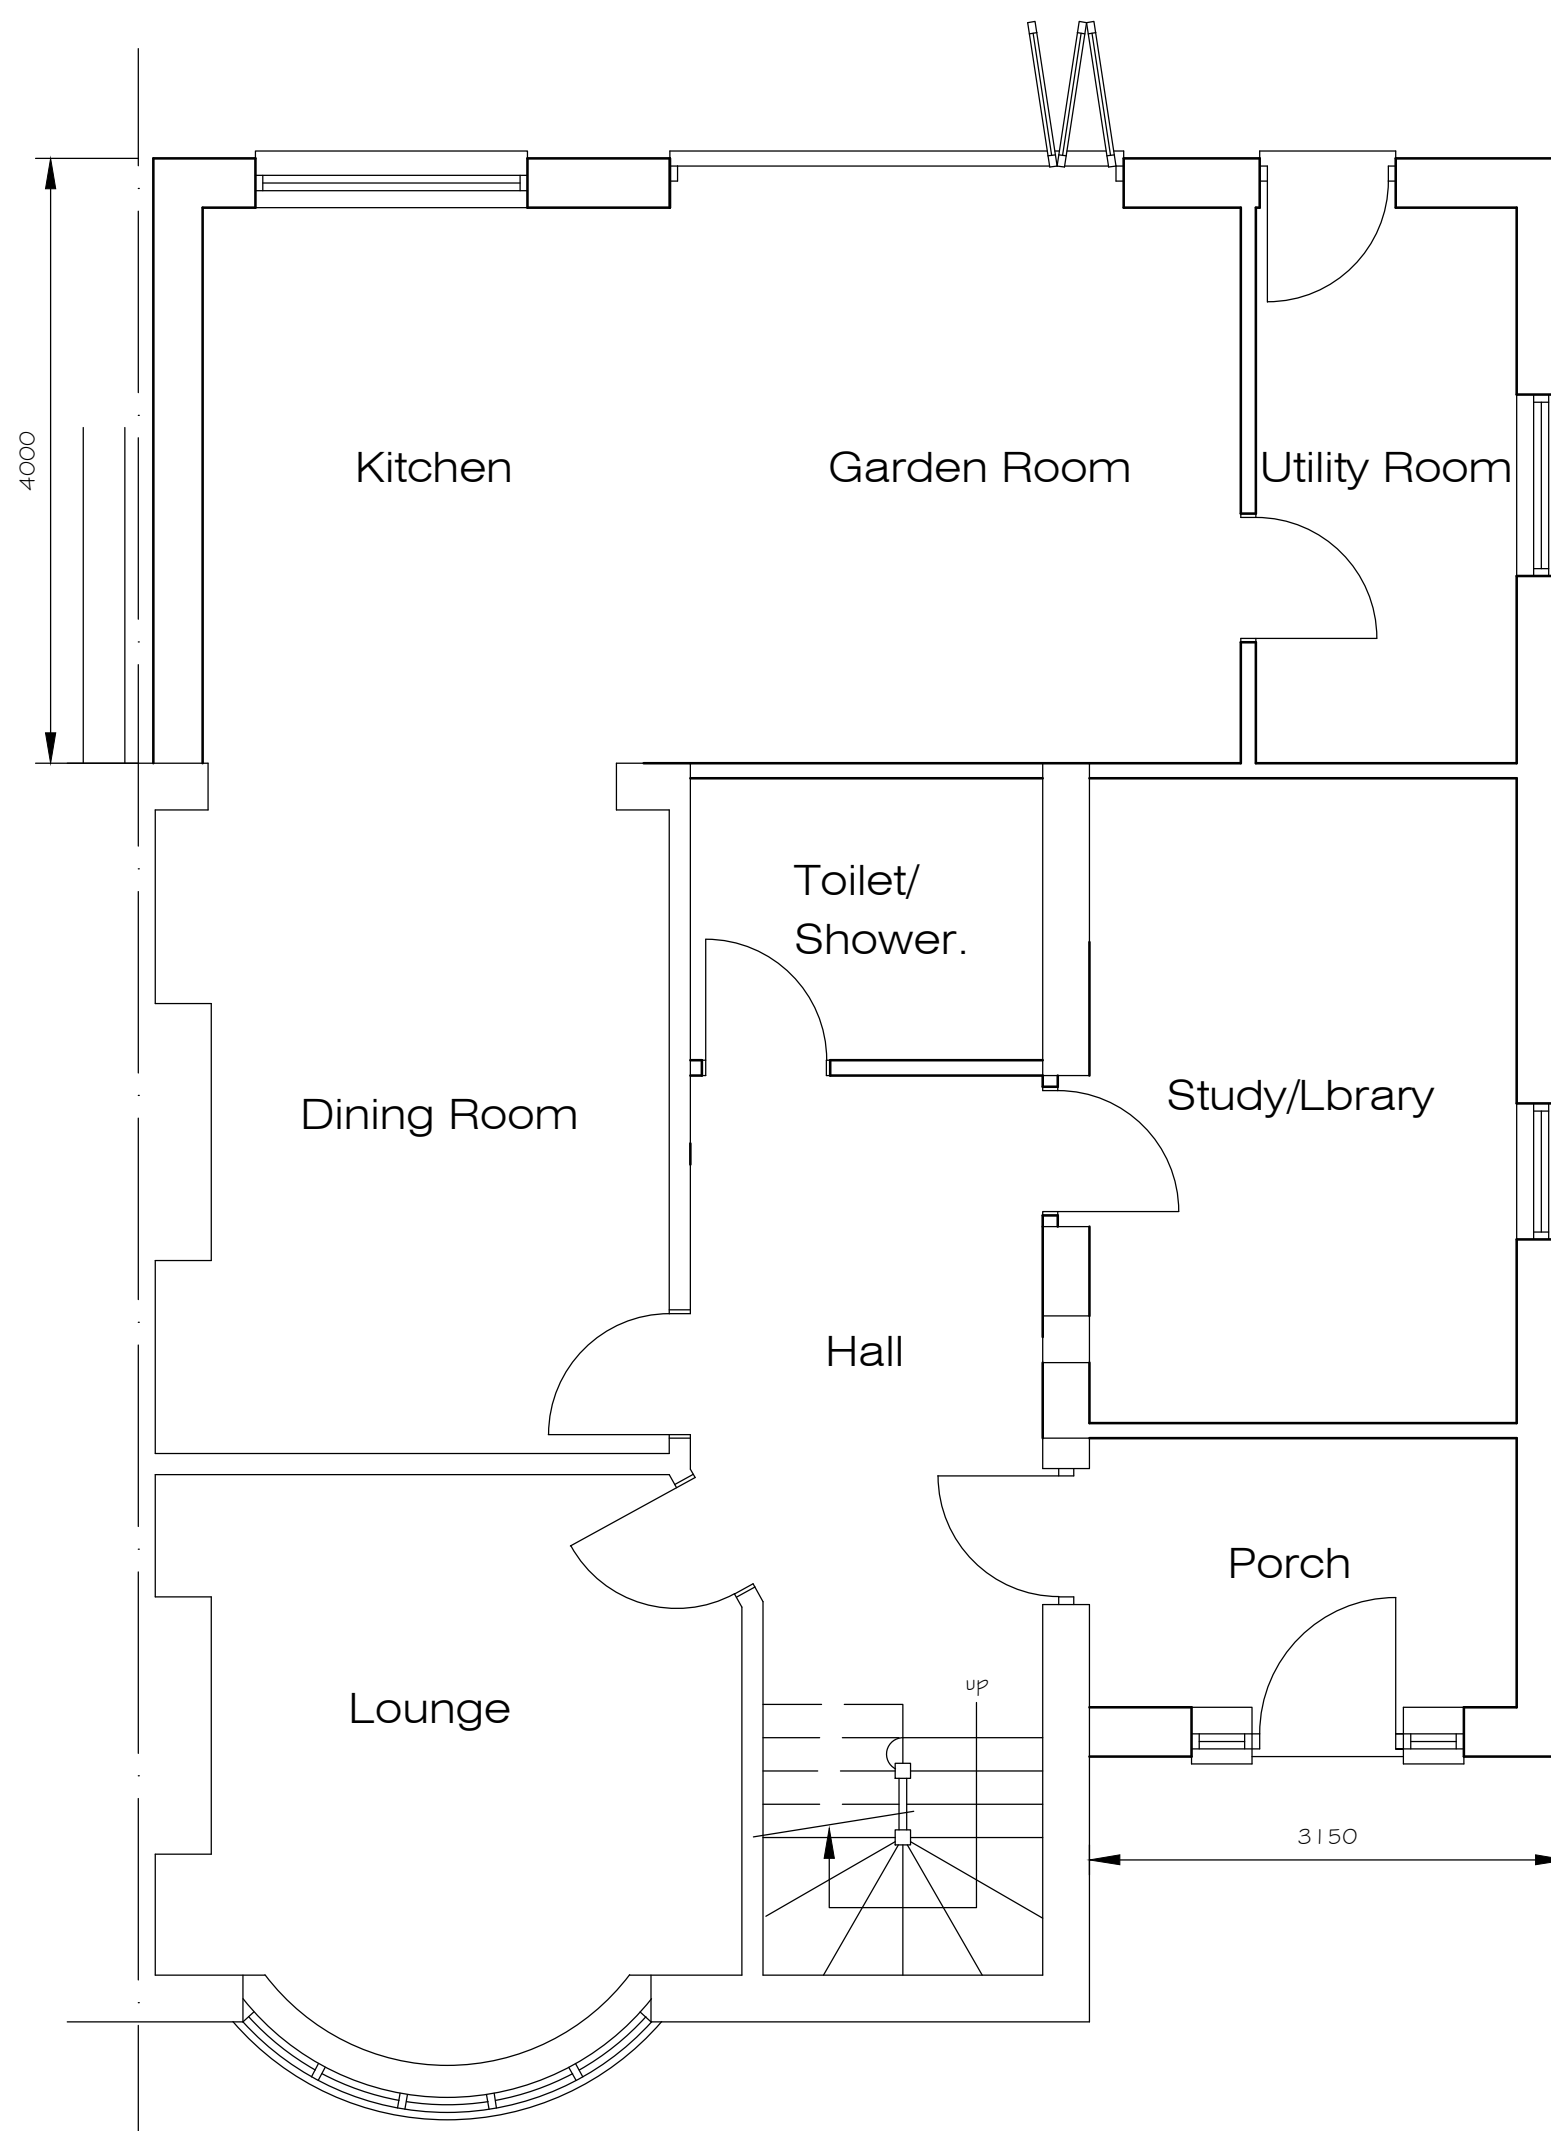

PROPOSED GROUND FLOOR PLAN

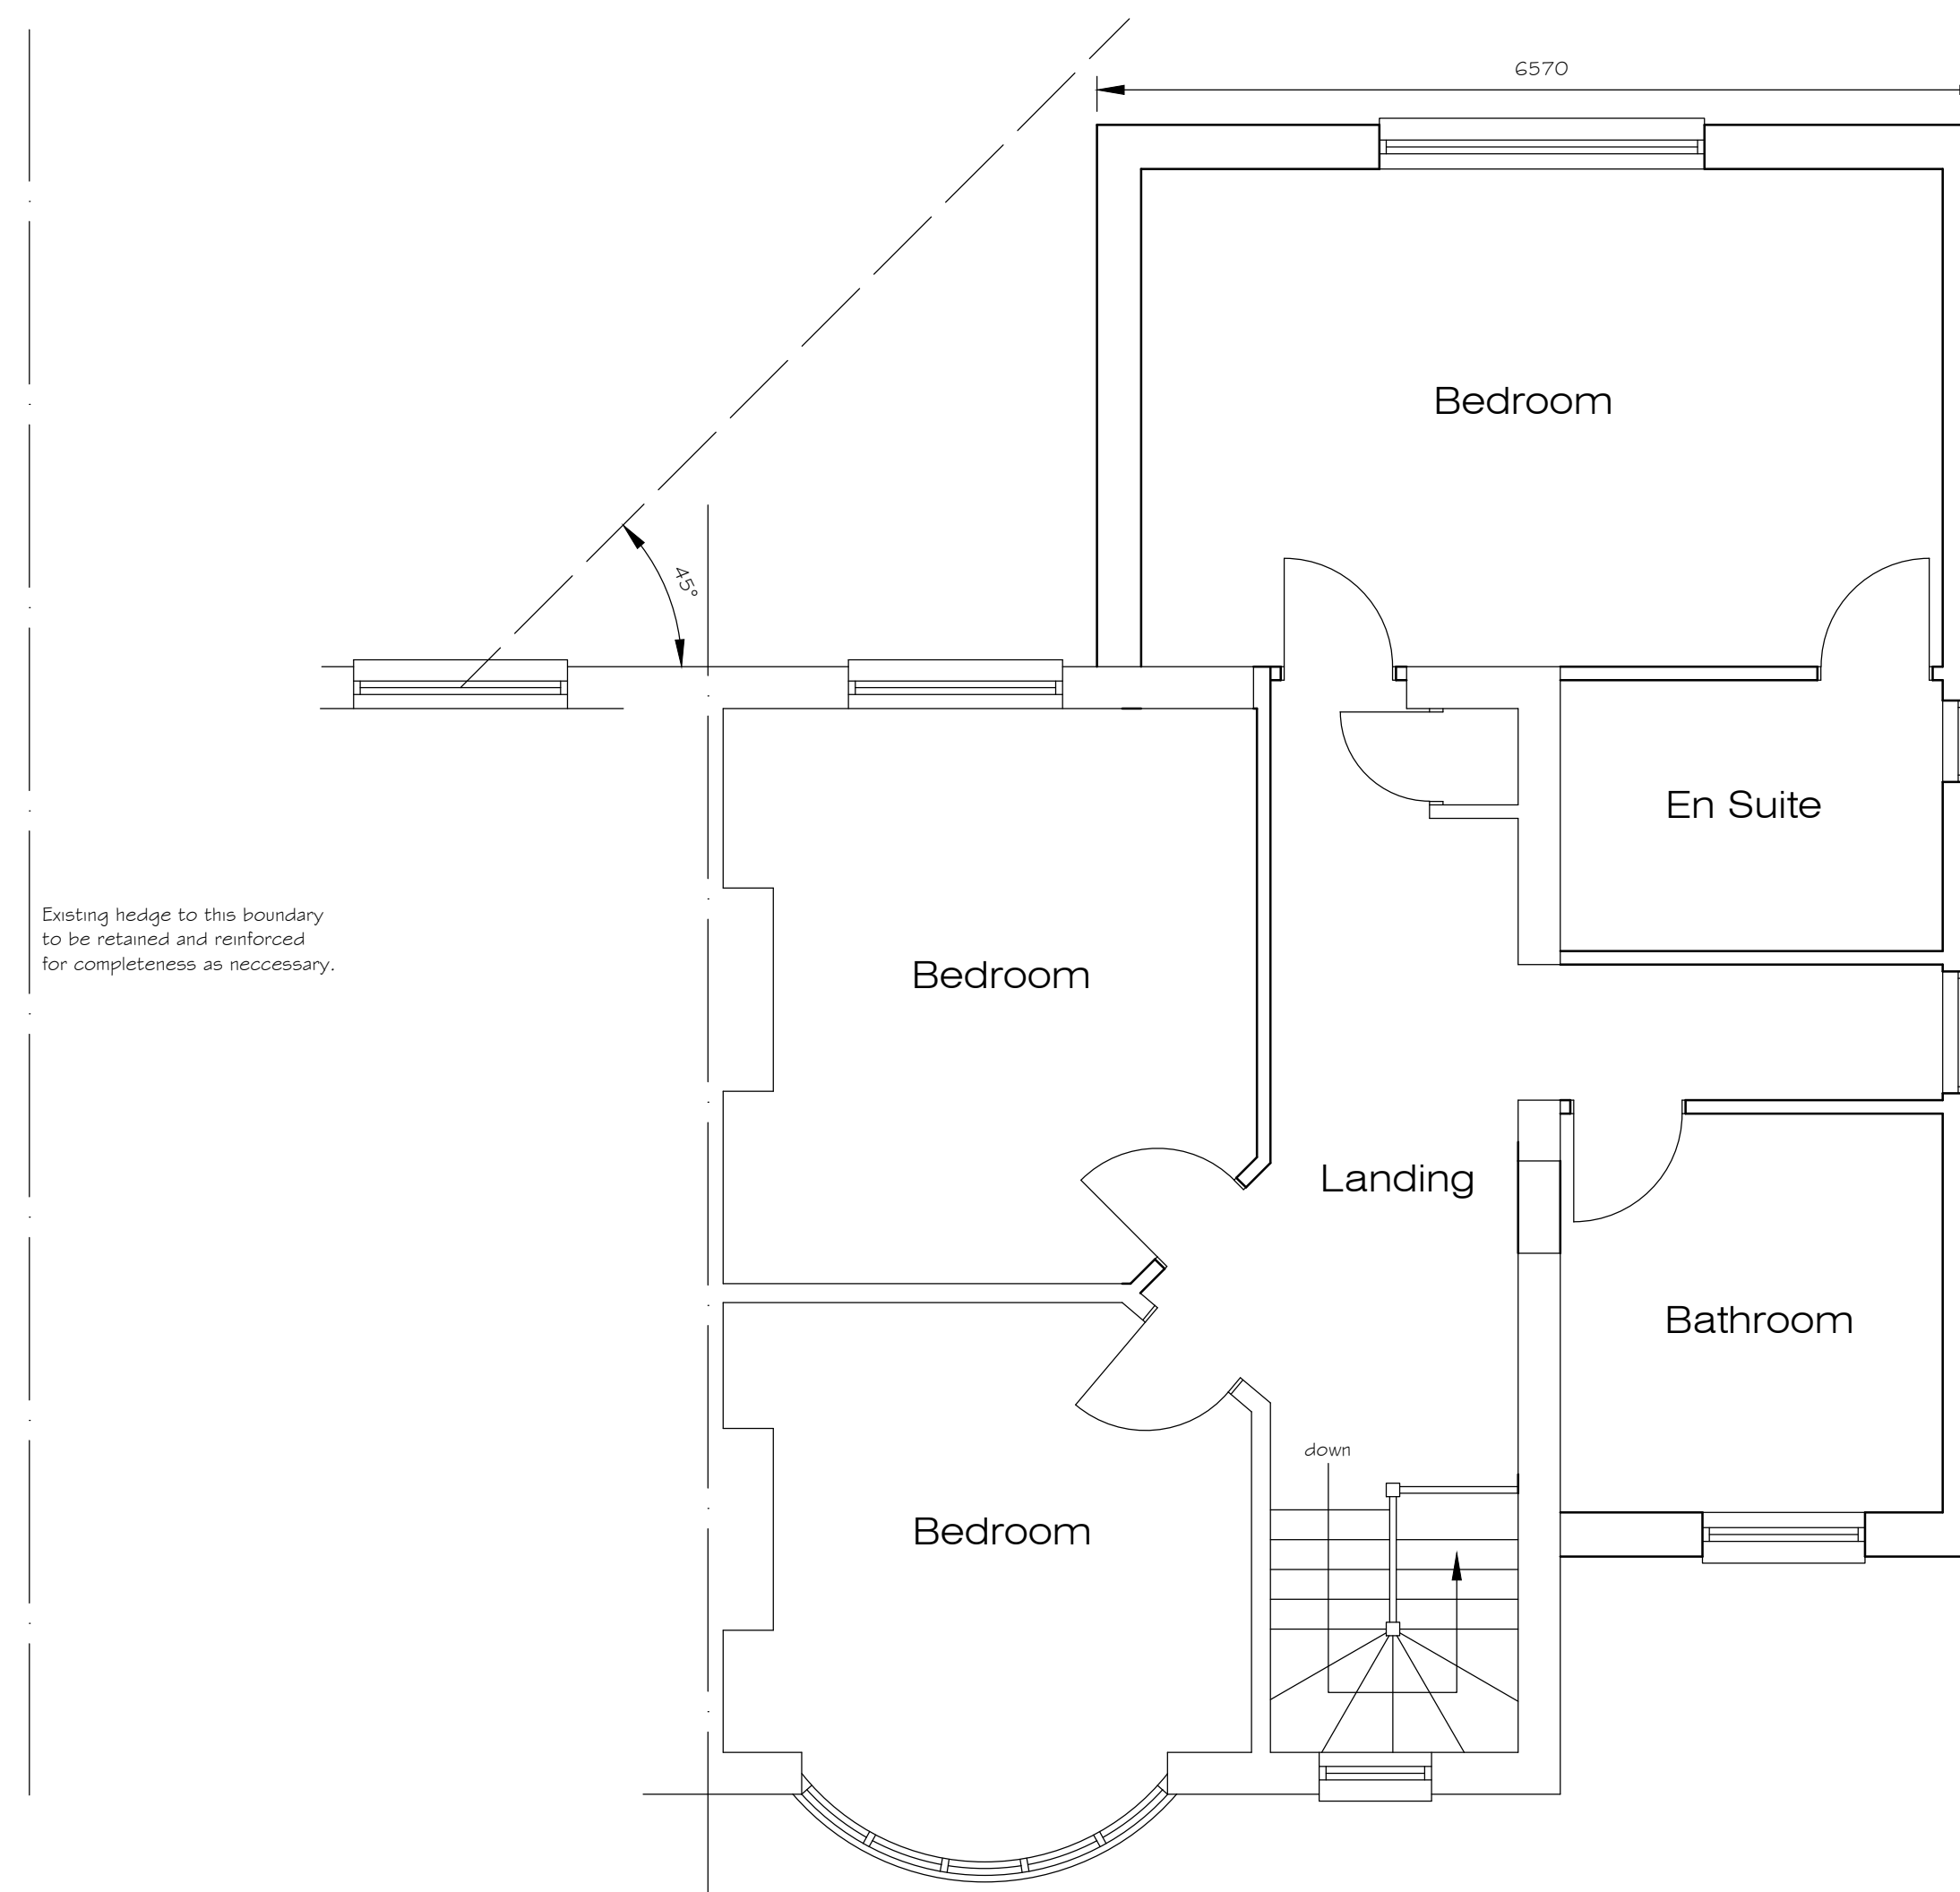

PROPOSED FIRST FLOOR PLAN

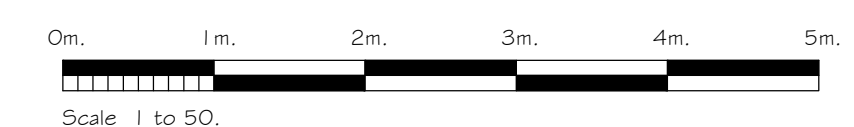

Crescent Architectural

Architectural Design & Services
M.C.I.A.T.
38 De La Beche Road, Sketty,
Swansea, SA2 9AR.
Mobile: 07818 067467
e-mail: crescent3000@aol.com

Project
Proposed Extension at
13 Hawthorn Avenue,
Cimla, Neath, SA11 3NW.

Description
PLANNING DRAWING

Scale 1/50 & 1/100 @ A1.	Date February 2021
Drawn	Checked

Drawing No.
PH21/19/2 B