




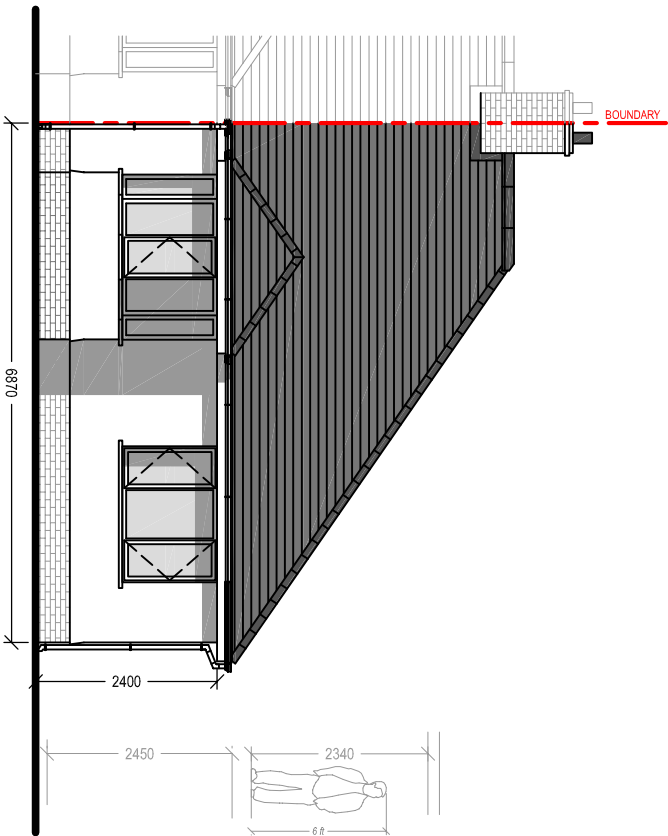


EXISTING FRONT ELEVATION
Scale 1:100

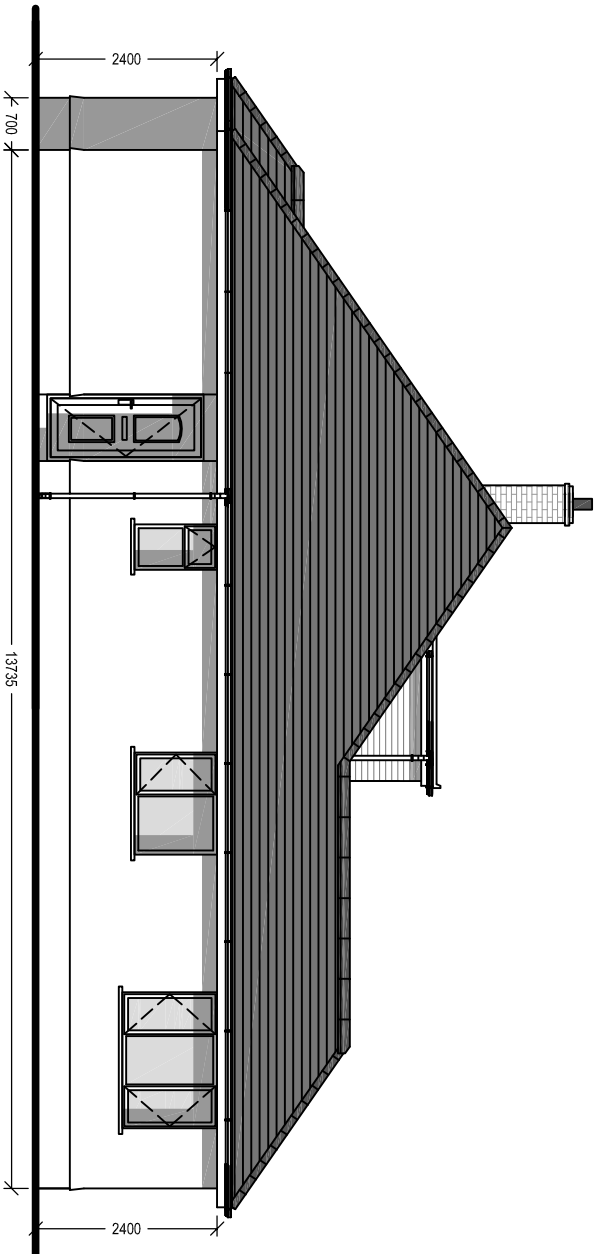


EXISTING SIDE ELEVATION
Scale 1:100

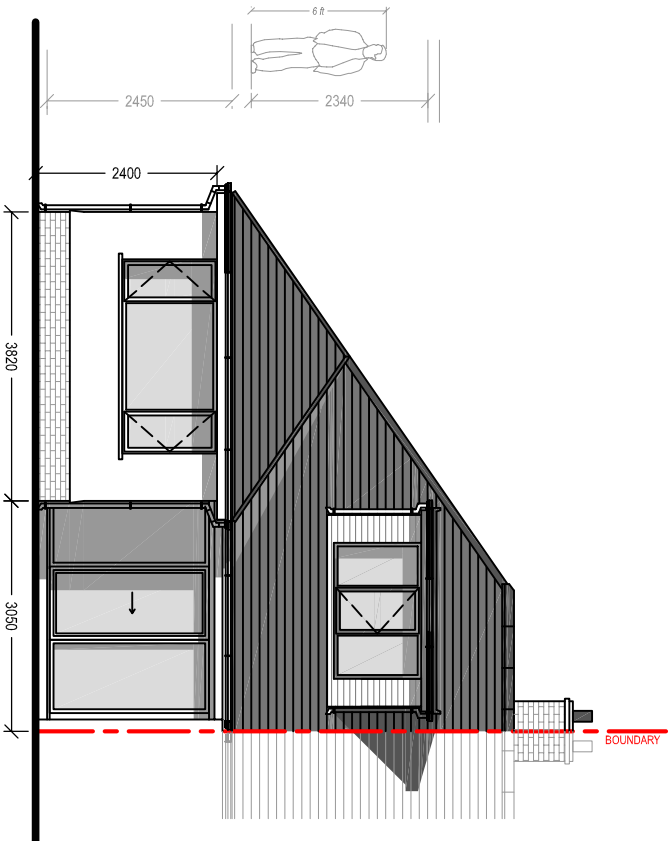


EXISTING REAR ELEVATION
Scale 1:100

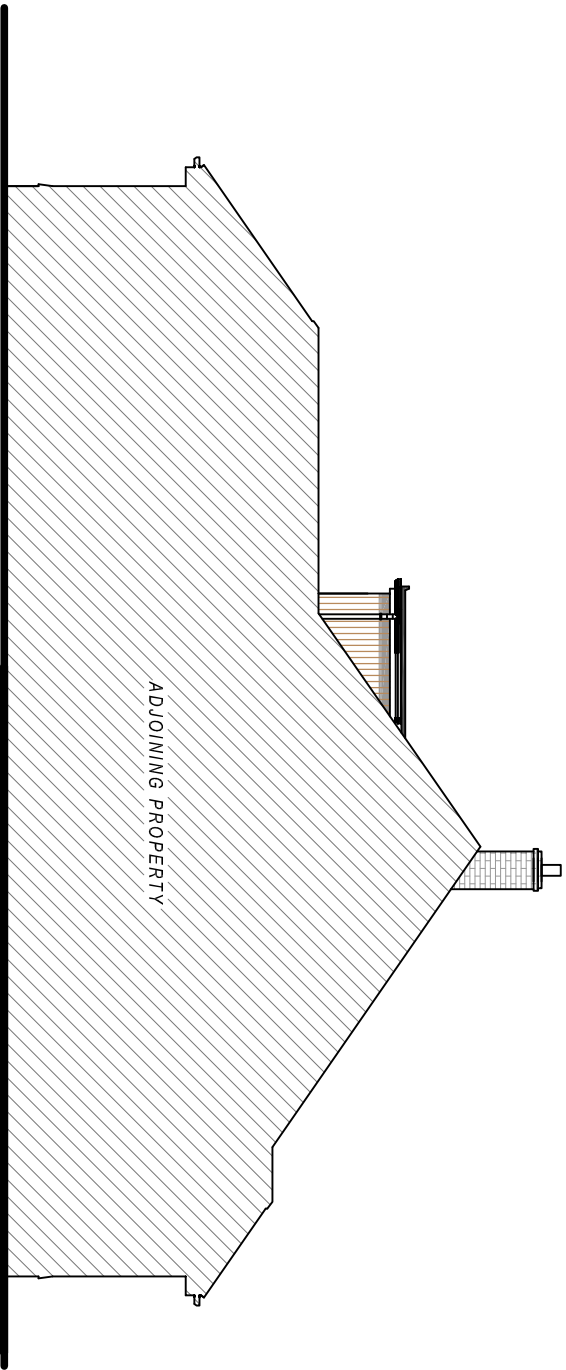

EXISTING SIDE ELEVATION
Scale 1:100

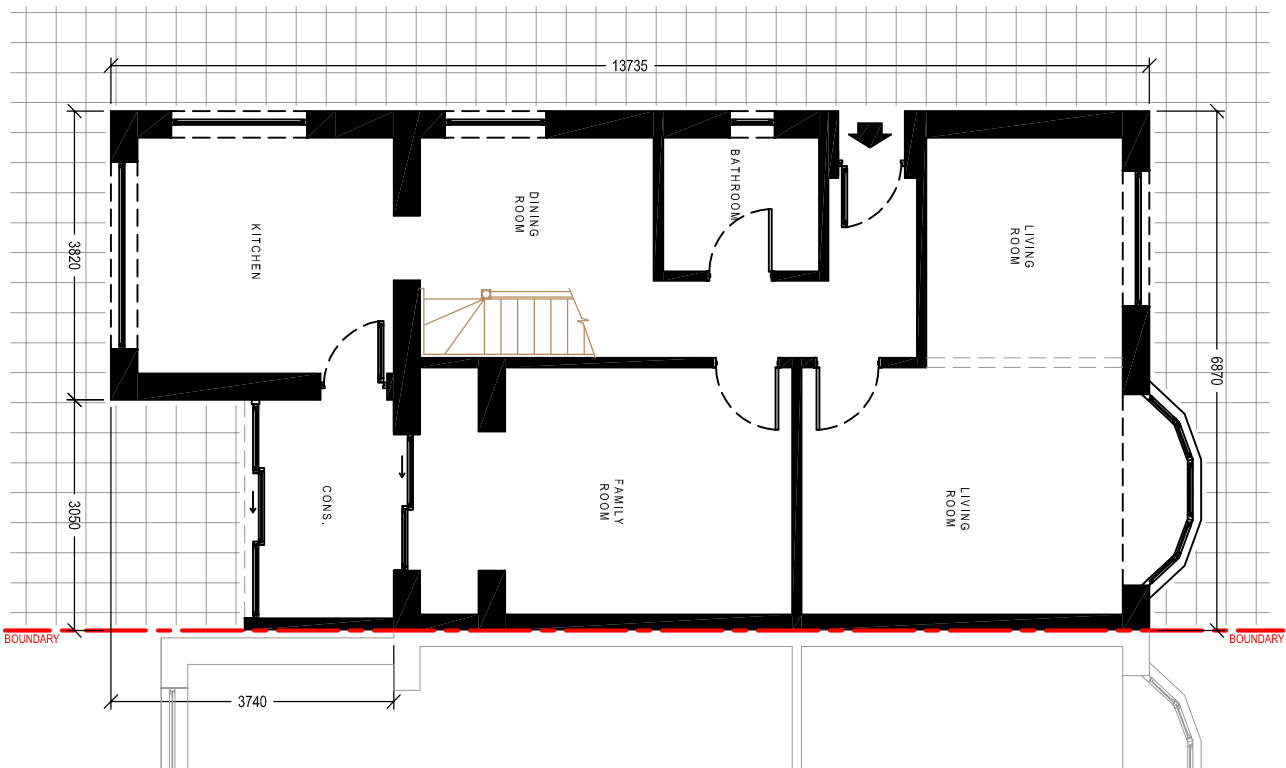

EXISTING GROUND FLOOR PLAN
Scale 1:100

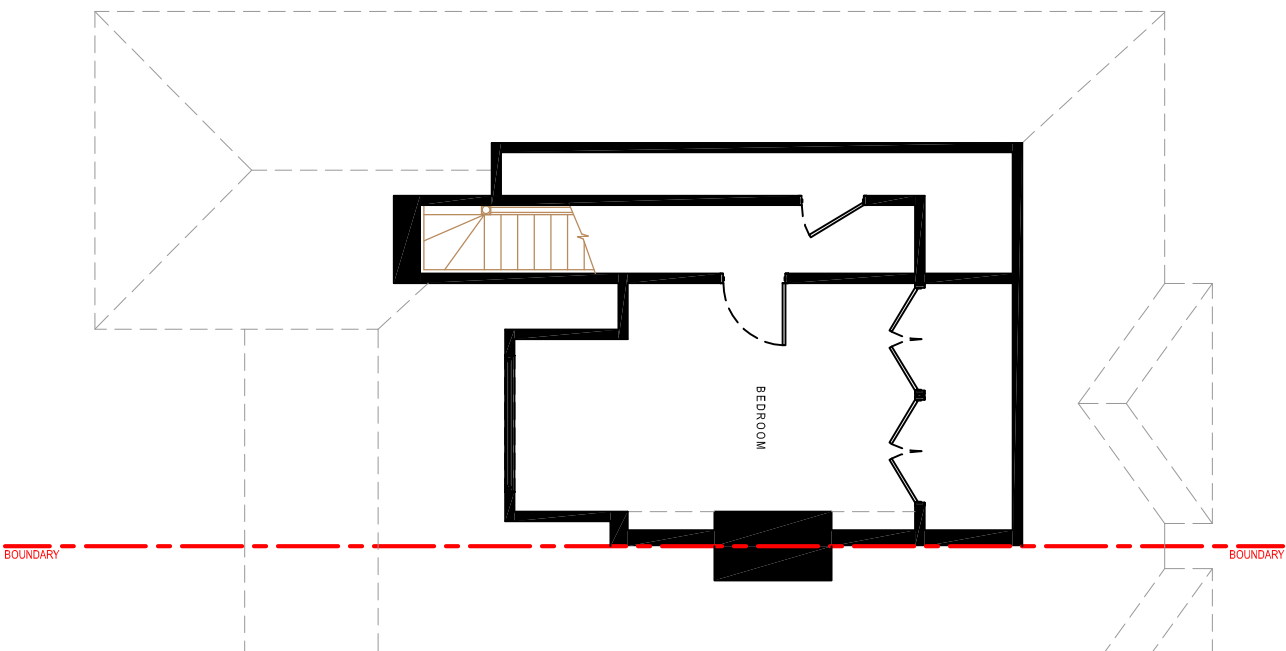

EXISTING FIRST FLOOR (LOFT) PLAN
Scale 1:100

Client:

Mr J. Williams & Miss G. Eisey
6 Primrose Lane
Rhos
Neath

Project Title:

PROPOSED SINGLE STOREY
REAR EXTENSION &
SIDE DORMER EXTENSION

General Notes:
1. Do not scale from the drawings. Use figure dimensions only.
2. Dimensions are in millimetres unless otherwise stated.
Drawing Issue:

PLANNING

Drawing Title:
EXISTING ELEVATIONS & FLOOR PLANS

Drawing No:	003	Revision:
Date:	12-07-2021	Revised:
Scale(s):	1:100	Paper Size: A2



Cwm Planning & Design Ltd.
(architectural and Draughting Services)