


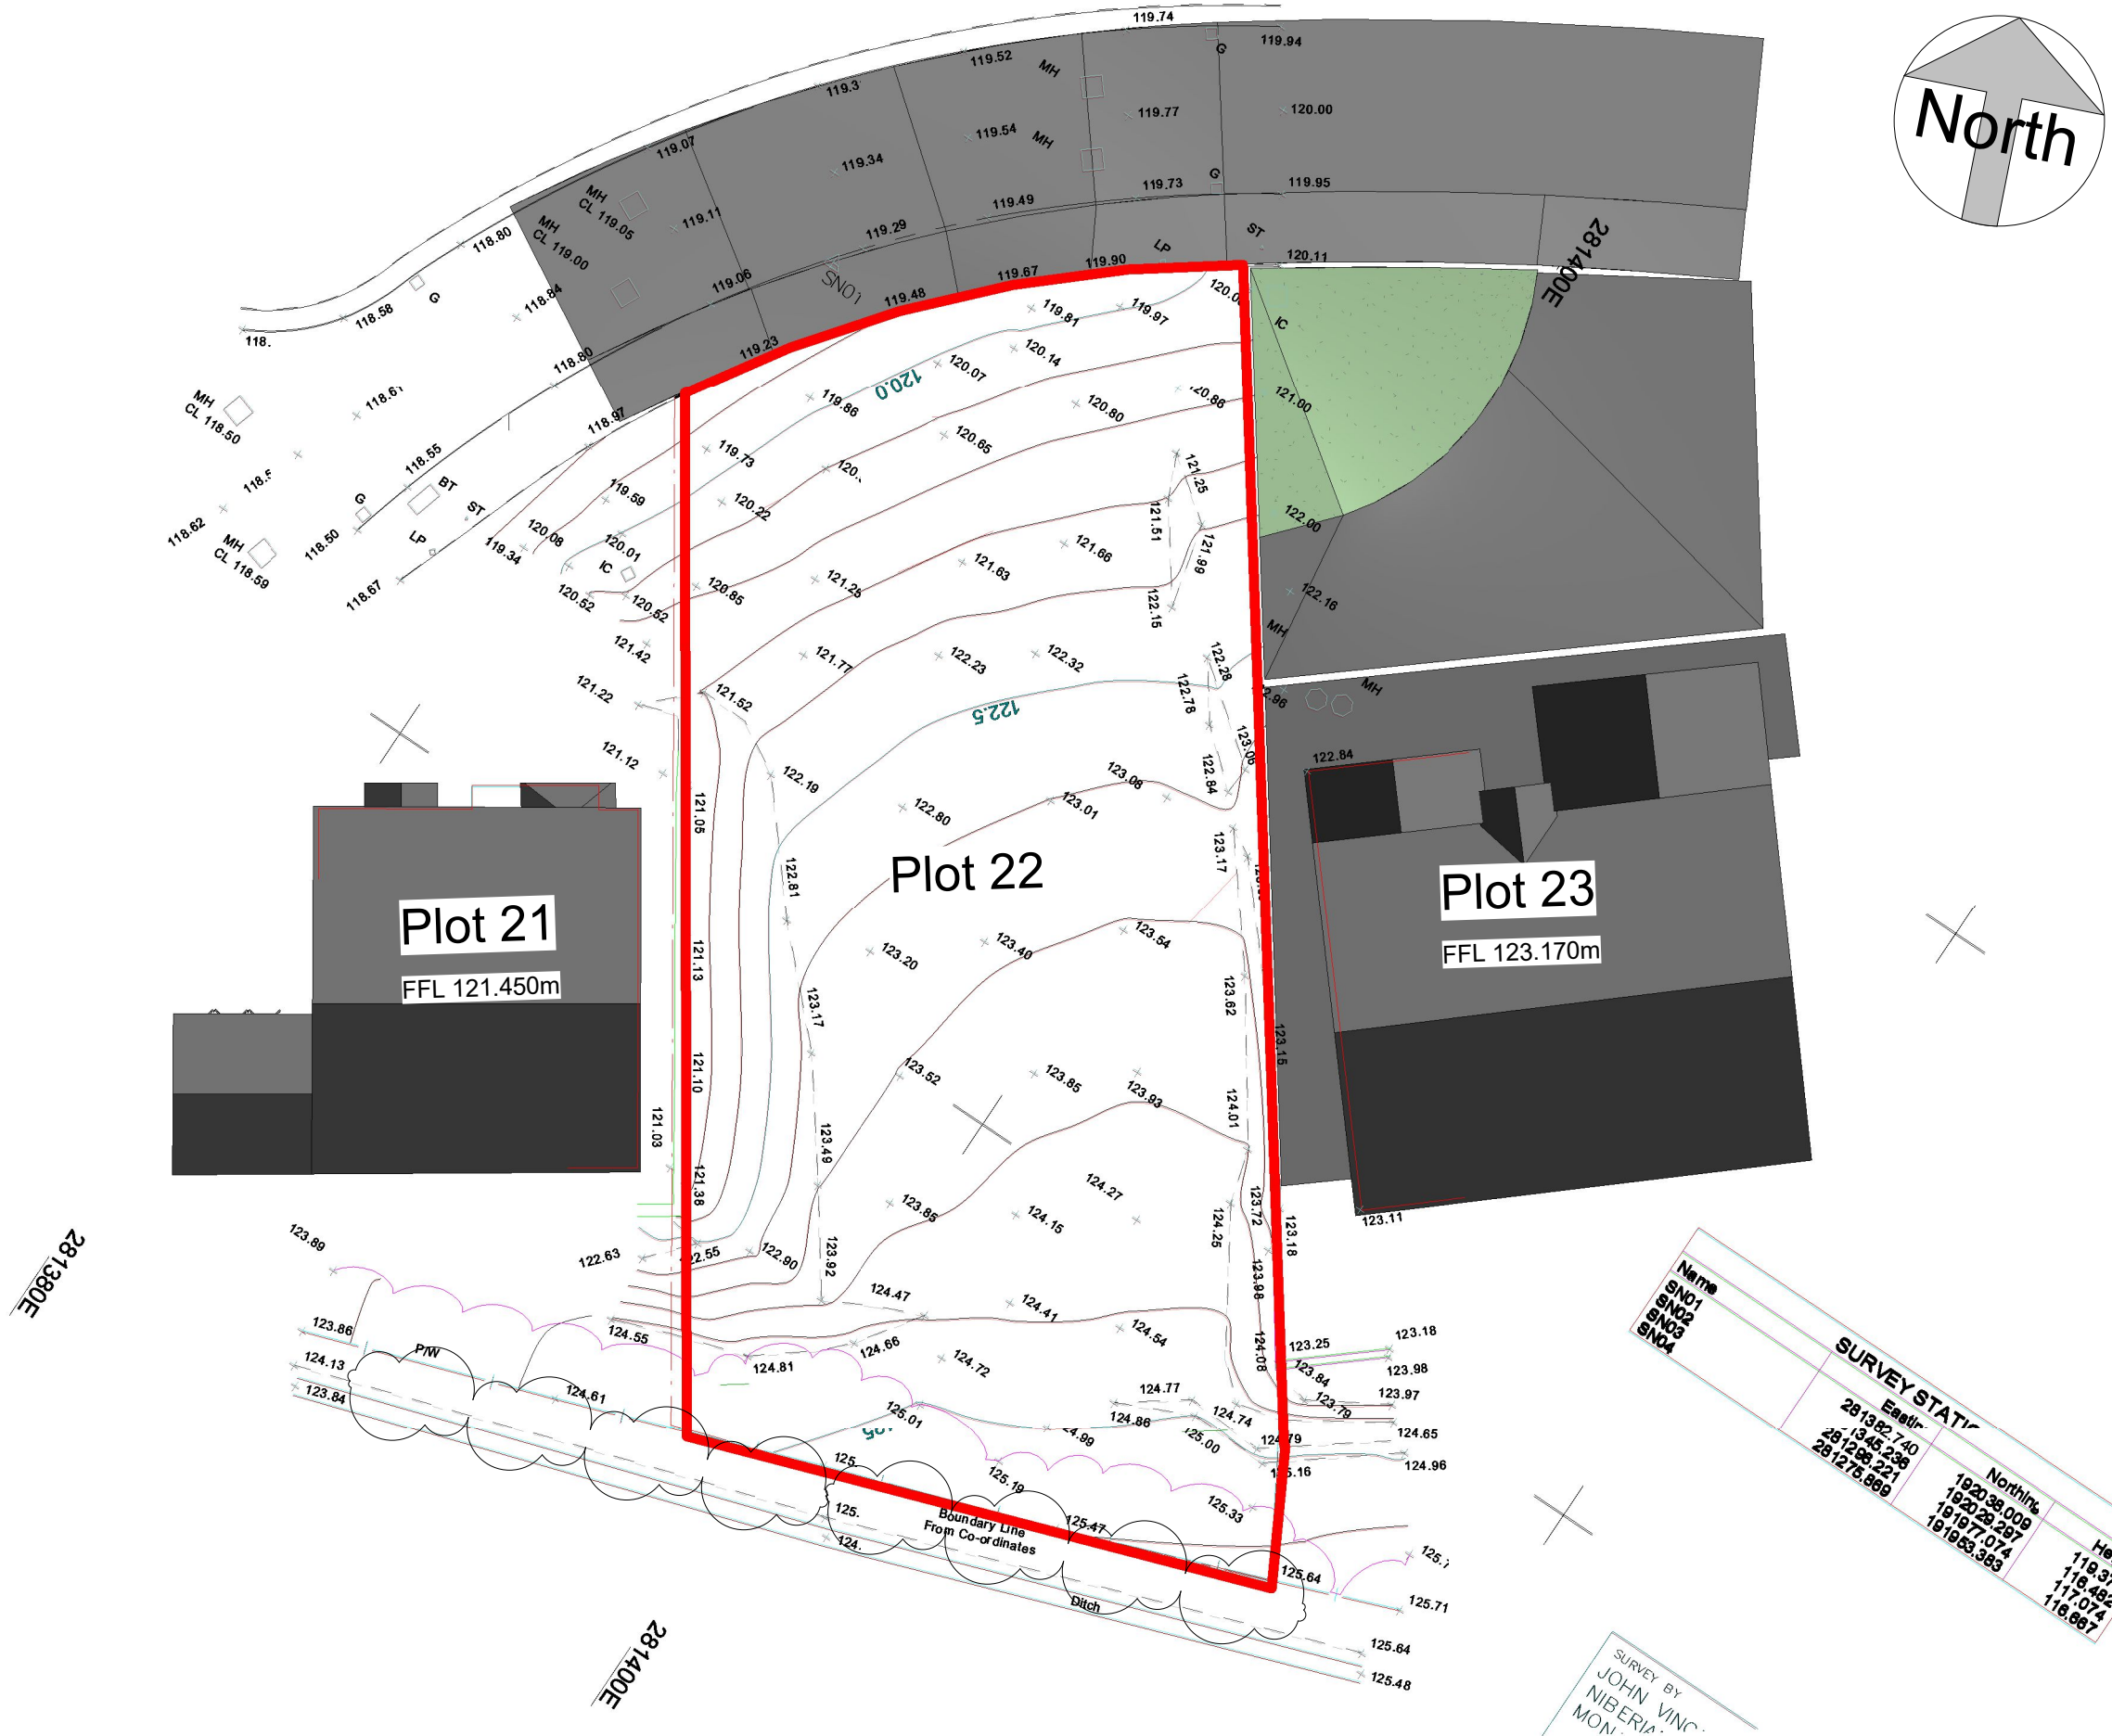

NOTES:



DRAWING STATUS

Planning S73

PROJECT

Plot 22 Varteg Fawr, Bryn

TITLE

Existing Site Plan

CLIENT

Mr G Doyle

DRAWN BY

Gareth Owen

DATE

02.07.21

SCALE (@A3)

1 : 200

PROJECT NO.

GD01


DRAWING NO.

A101

REV

P5

GO CONCEPT DESIGNS LTD, 9 DARWIN RD, PORT TALBOT, SA12 6BT
gareth@goconceptdesigns.co.uk adriana@goconceptdesigns.co.uk

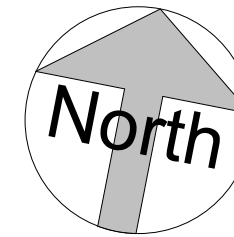

1 Site
1 : 200

NOTES:



DRAWING STATUS

Planning S73

PROJECT

Plot 22 Varteg Fawr, Bryn

TITLE

Proposed Site Plan

CLIENT

Mr G Doyle

DRAWN BY
Gareth Owen

DATE
02.07.21

SCALE (@A3)
1 : 200

PROJECT NO.
GD01

DRAWING NO.
A102

REV
P5

GO CONCEPT DESIGNS LTD, 9 DARWIN RD, PORT TALBOT, SA12 6BT
gareth@goconceptdesigns.co.uk adriana@goconceptdesigns.co.uk



01 Street Scene

1 : 200



2 3D Sketch

Proposed Hedging Not Shown for Clarity Purposes

NOTES:



DRAWING STATUS

Planning S73

PROJECT

Plot 22 Varteg Fawr, Bryn

TITLE

Proposed Street Scene & 3D

CLIENT

Mr G Doyle

DRAWN BY
Gareth Owen

DATE
02.07.21

SCALE (@A3)
1 : 200

PROJECT NO.
GD01


DRAWING NO.
A106

REV
P5

GO CONCEPT DESIGNS LTD, 9 DARWIN RD, PORT TALBOT, SA12 6BT
gareth@goconceptdesigns.co.uk adriana@goconceptdesigns.co.uk


Existing Levels - Pre-Commencement

Proposed Levels

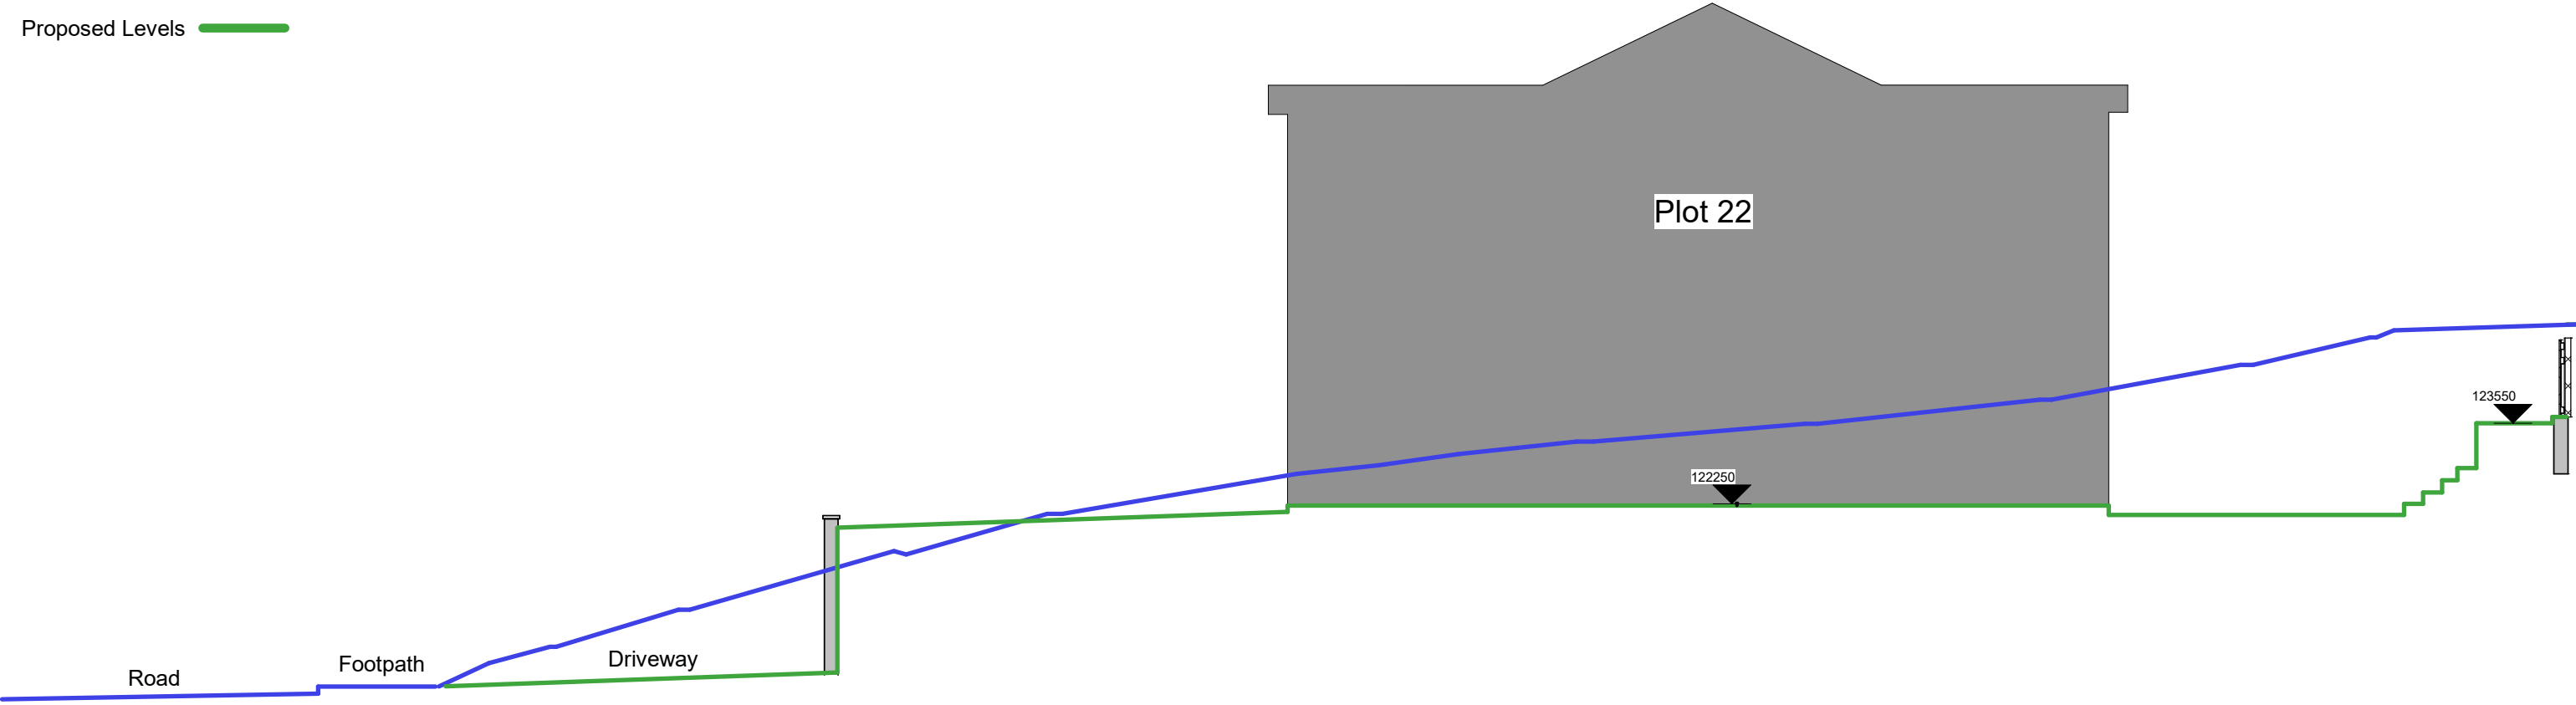

1 Section 1

1 : 100

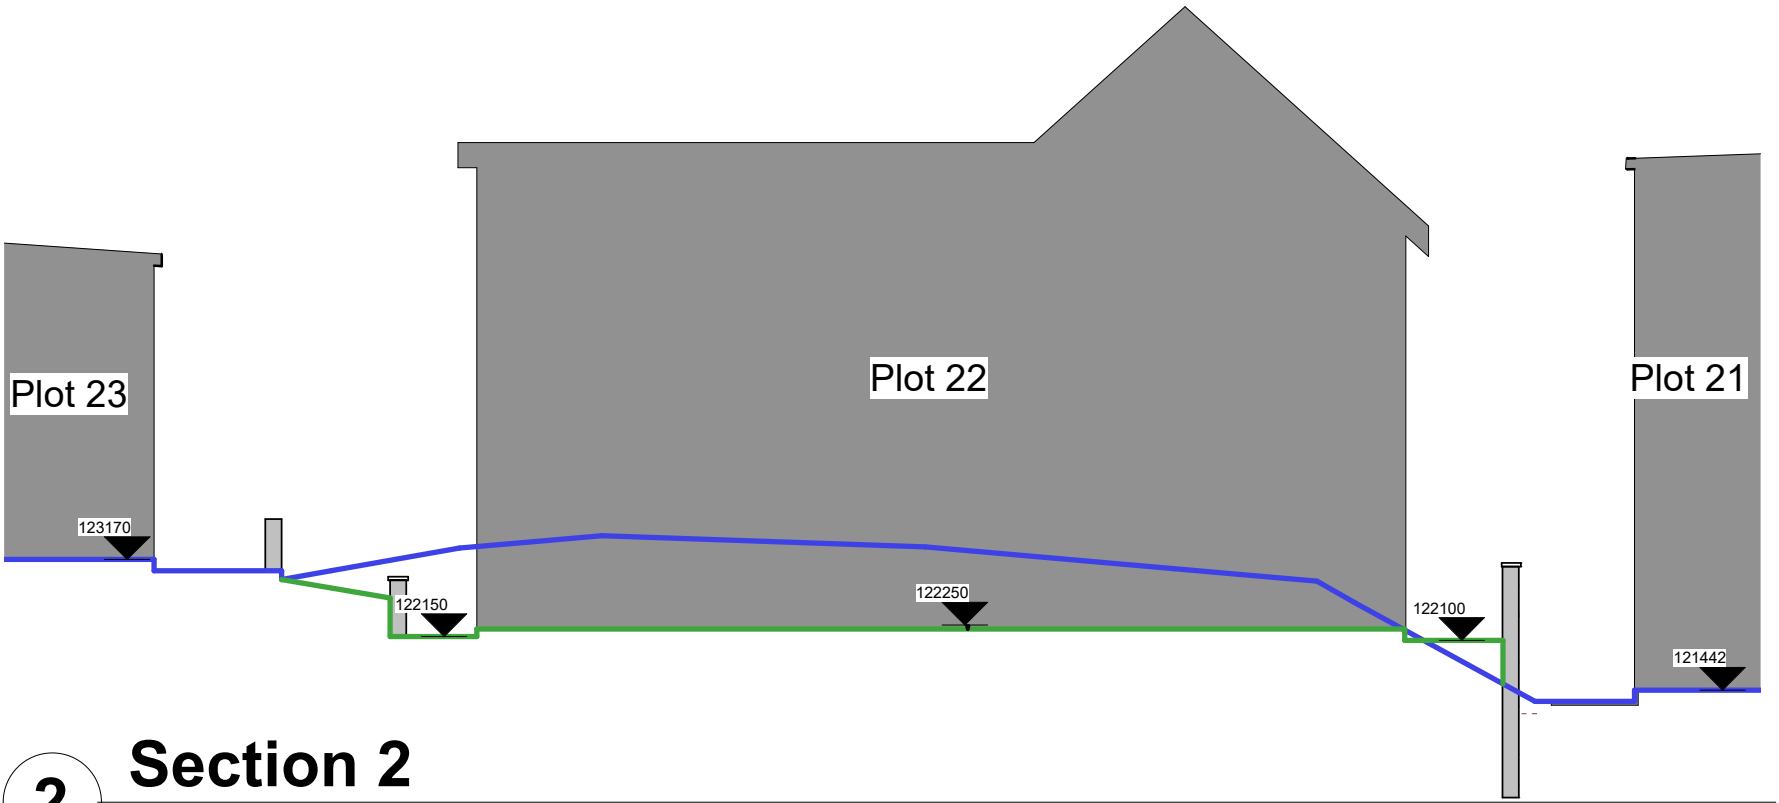


2 Section 2

1 : 100




DRAWING STATUS	
Planning S73	
PROJECT	
Plot 22 Varteg Fawr, Bryn	
TITLE	
GA Sections	
CLIENT	
Mr G Doyle	
DRAWN BY	DATE
Gareth Owen	02.07.21
SCALE (@A3)	PROJECT NO.
1 : 100	GD01
DRAWING NO.	REV
A123	P5
GO CONCEPT DESIGNS, 9 DARWIN RD, PORT TALBOT, SA12 6BT	
gareth@goconceptdesigns.co.uk	

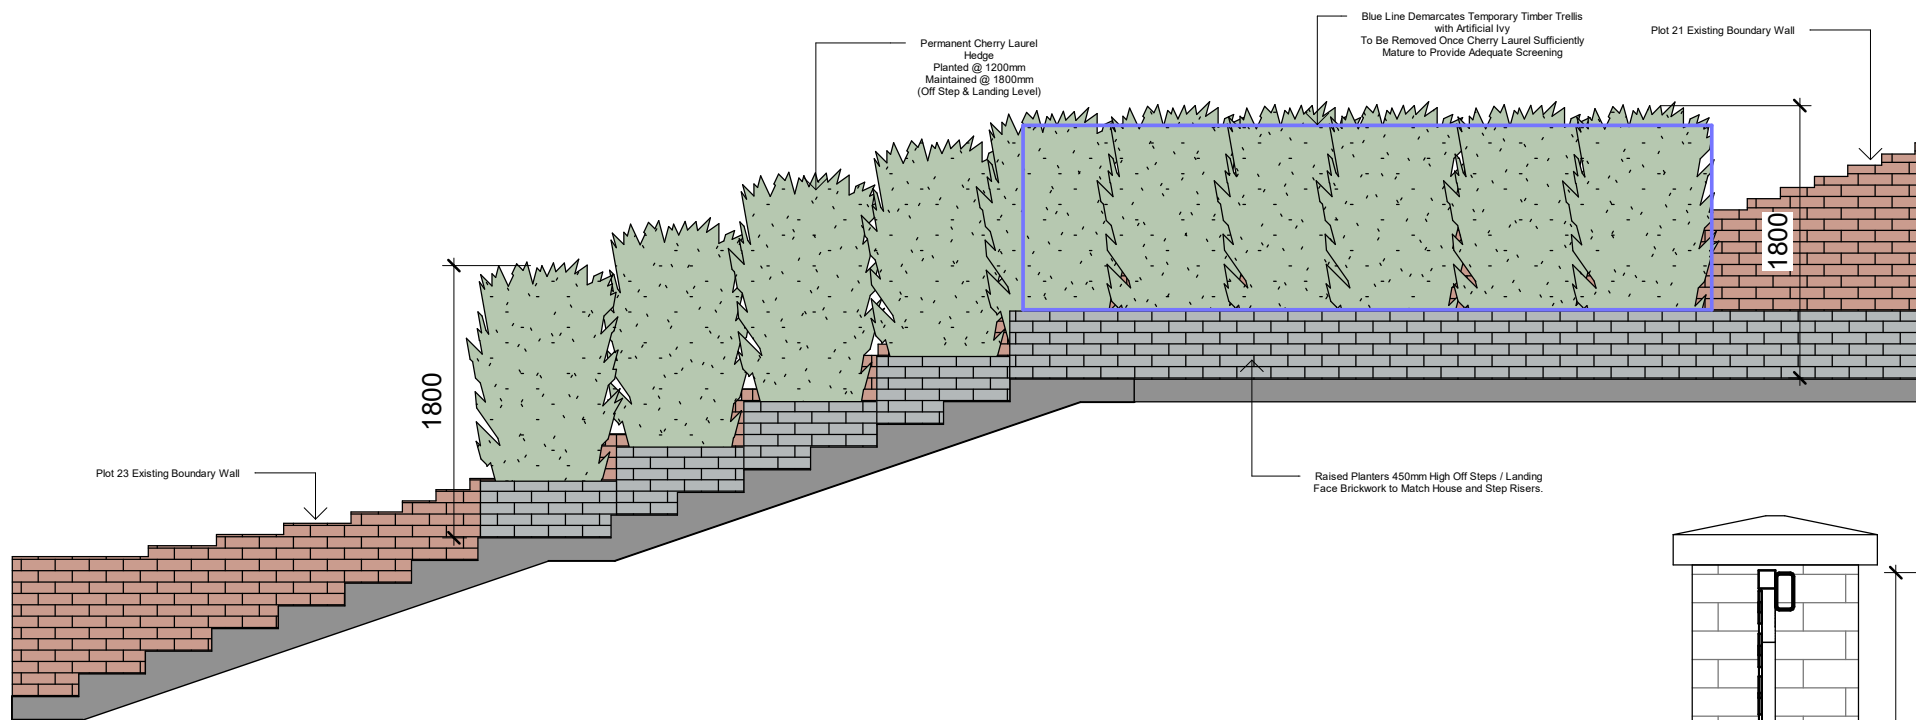

1 Section Through Steps

1 : 50

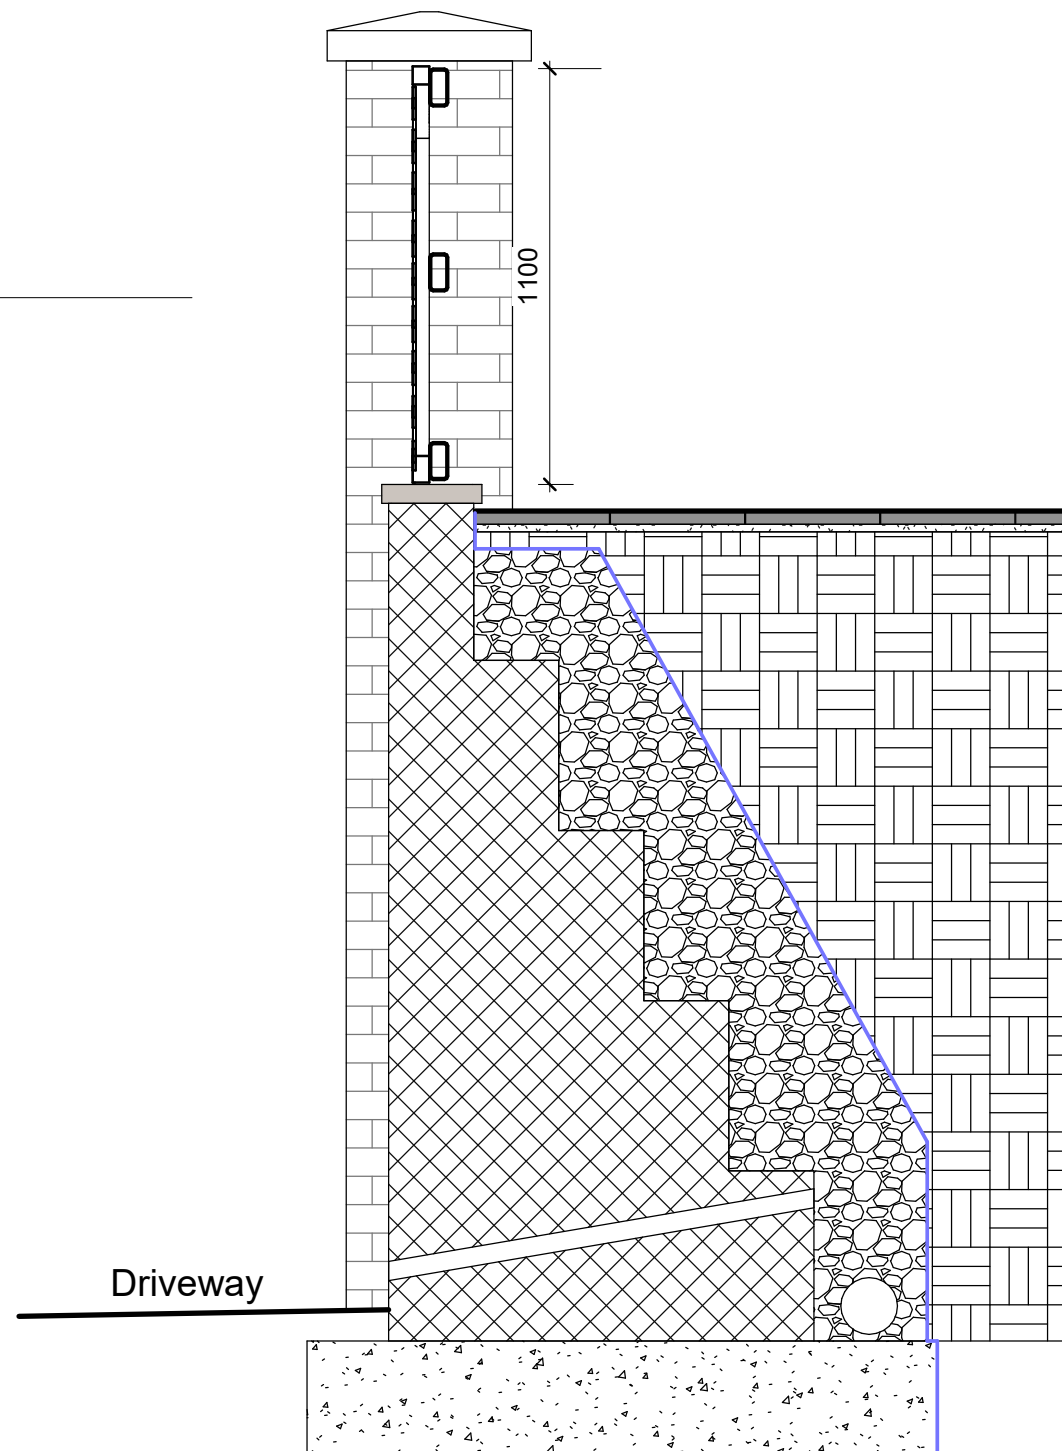

2 Section Through Wall & Railing

1 : 20

NOTES:



DRAWING STATUS

Planning S73

PROJECT

Plot 22 Varteg Fawr, Bryn

TITLE

Detailed Sections

CLIENT

Mr G Doyle

DRAWN BY

Gareth Owen

DATE


02.07.21

SCALE (@A3) PROJECT NO.
As indicated01

DRAWING NO.
A124

REV
P5

GO CONCEPT DESIGNS LTD, 9 DARWIN RD, PORT TALBOT, SA12 6BT
gareth@goconceptdesigns.co.uk adriana@goconceptdesigns.co.uk

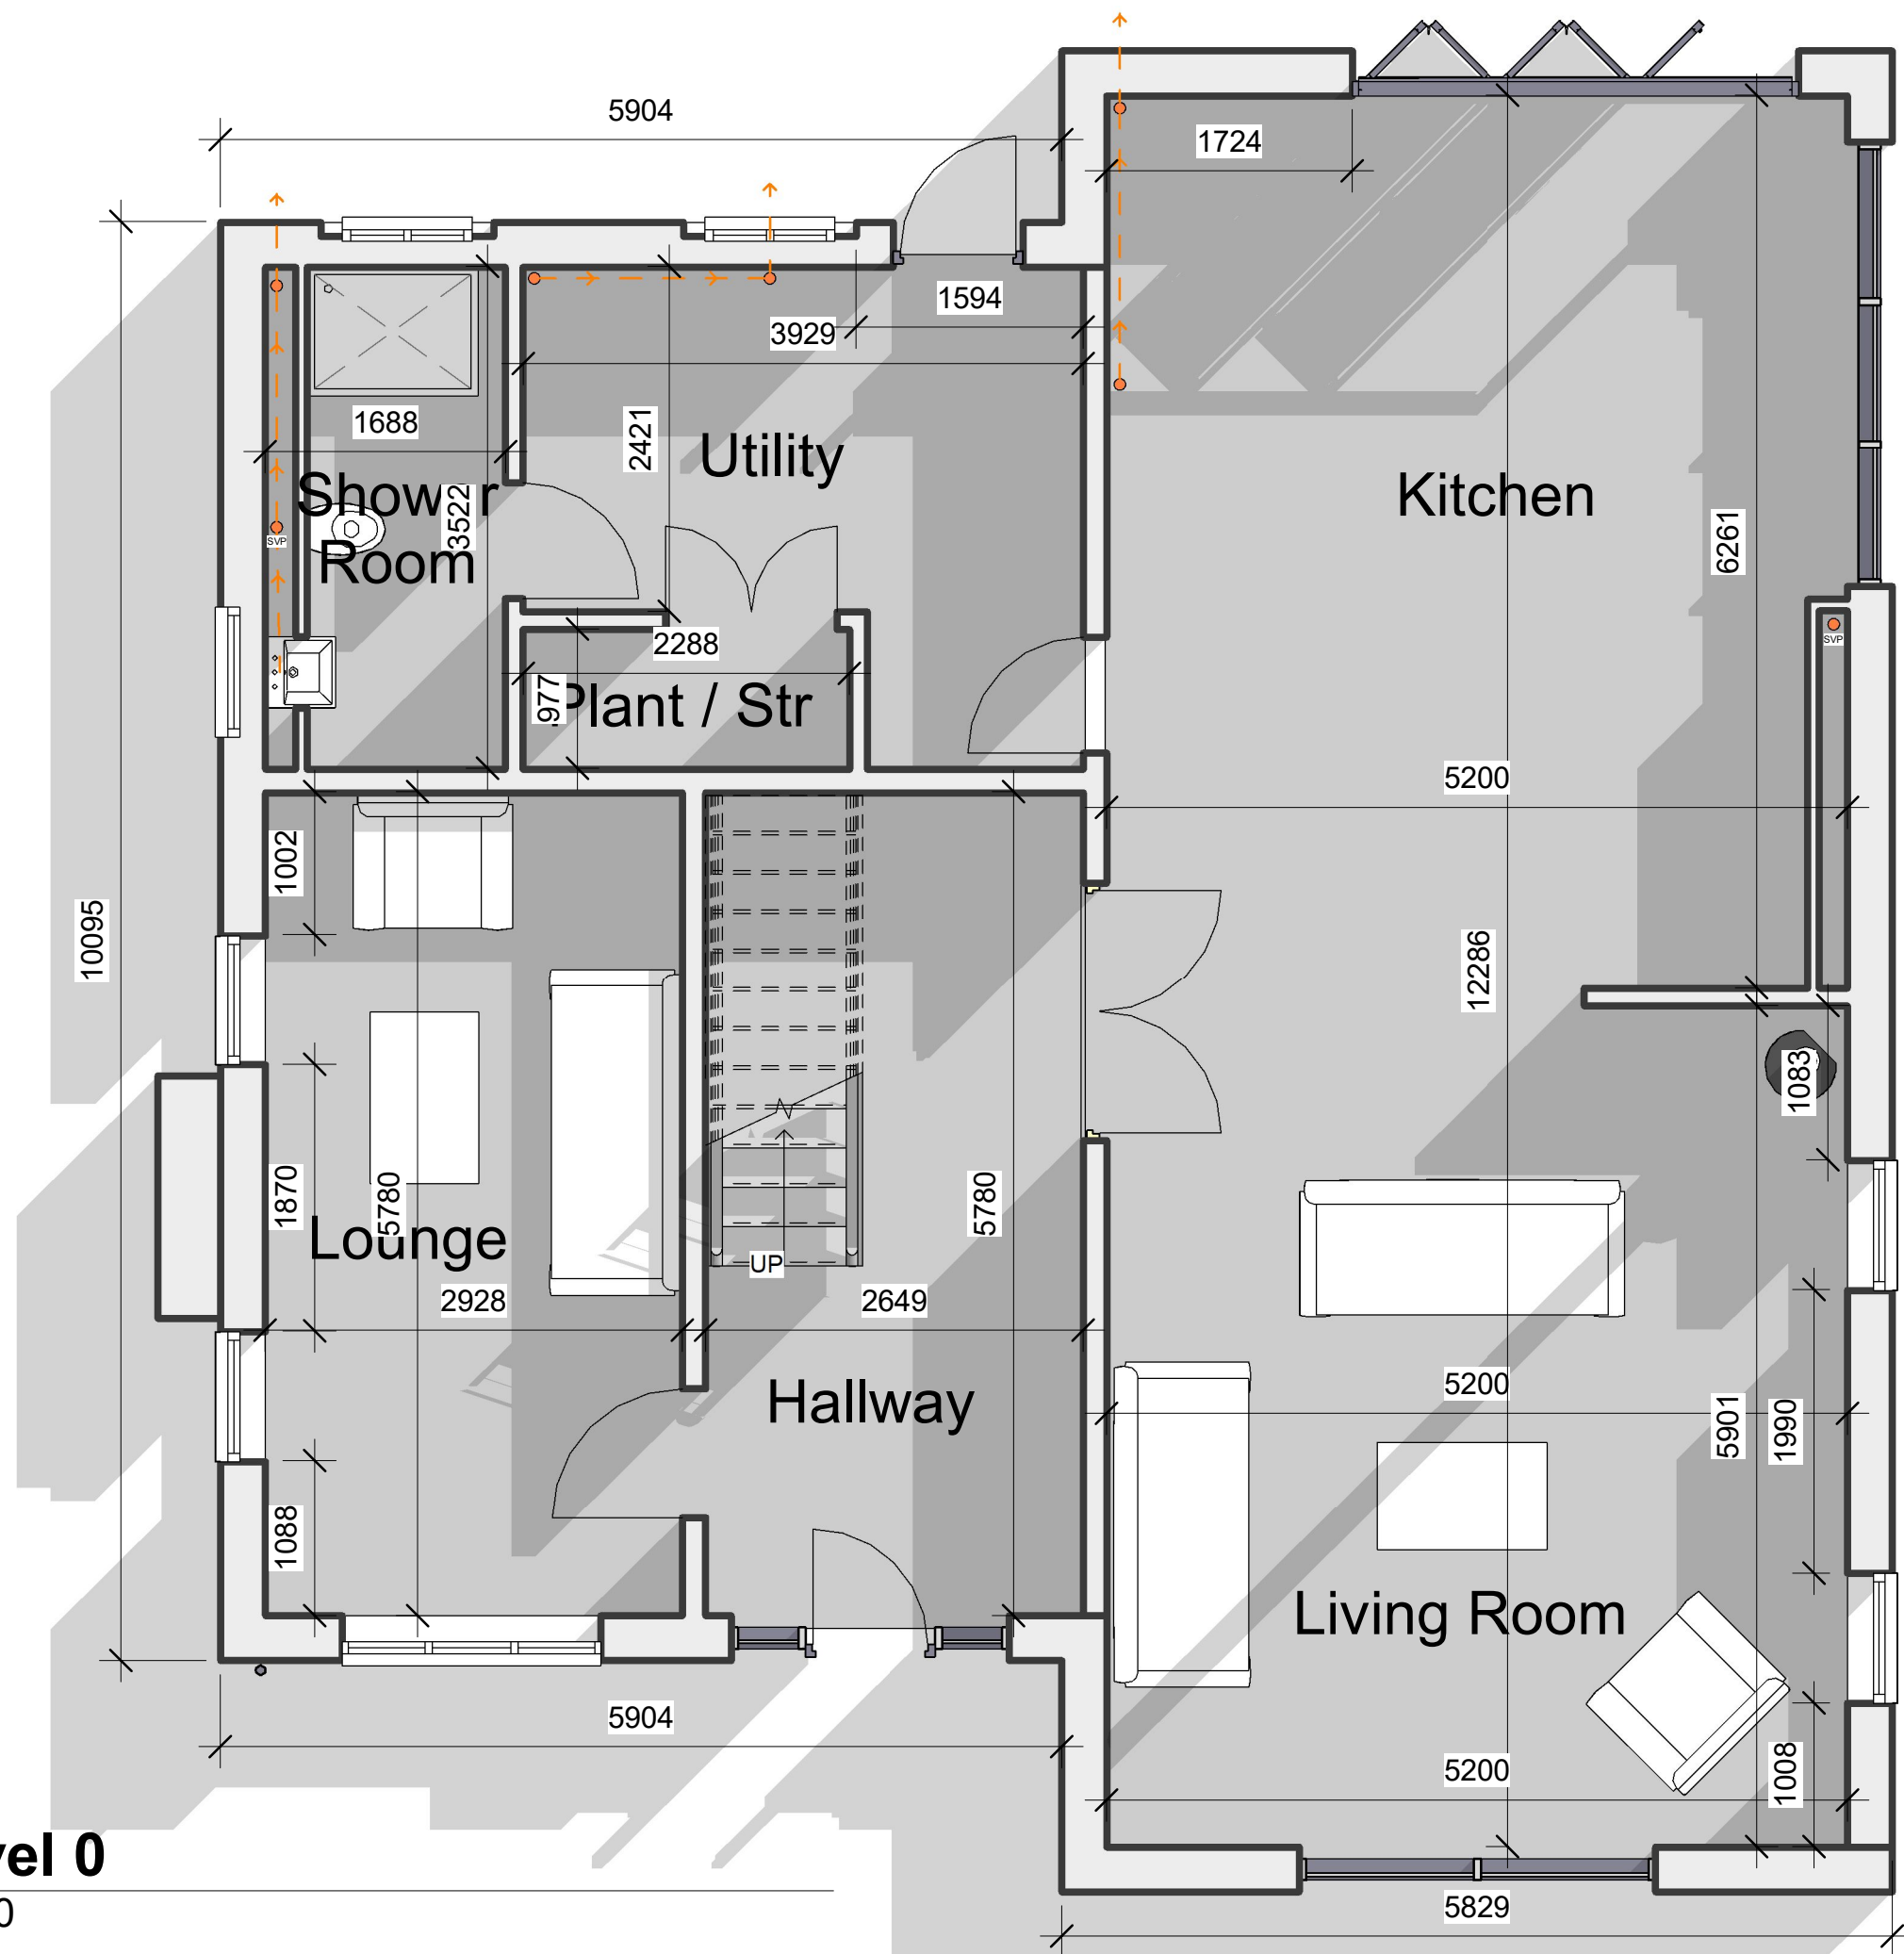

1 Level 0
1 : 50

NOTES:



DRAWING STATUS

S73 Planning

PROJECT

Plot 22 Varteg Fawr, Bryn

TITLE

Ground Floor Plan

CLIENT

Mr Gary Doyle

DRAWN BY
Gareth Owen

DATE
02.07.21

SCALE (@A3)
1 : 50

PROJECT NO.
GOCD GD01

DRAWING NO.
A103


REV
P5

GO CONCEPT DESIGNS LTD, 9 DARWIN RD, PORT TALBOT, SA12 6BT
gareth@goconceptdesigns.co.uk adriana@goconceptdesigns.co.uk



1 : 50

GO CONCEPT DESIGNS LTD, 9 DARWIN RD, PORT TALBOT, SA12 6BT
gareth@goconceptdesigns.co.uk adriana@goconceptdesigns.co.uk

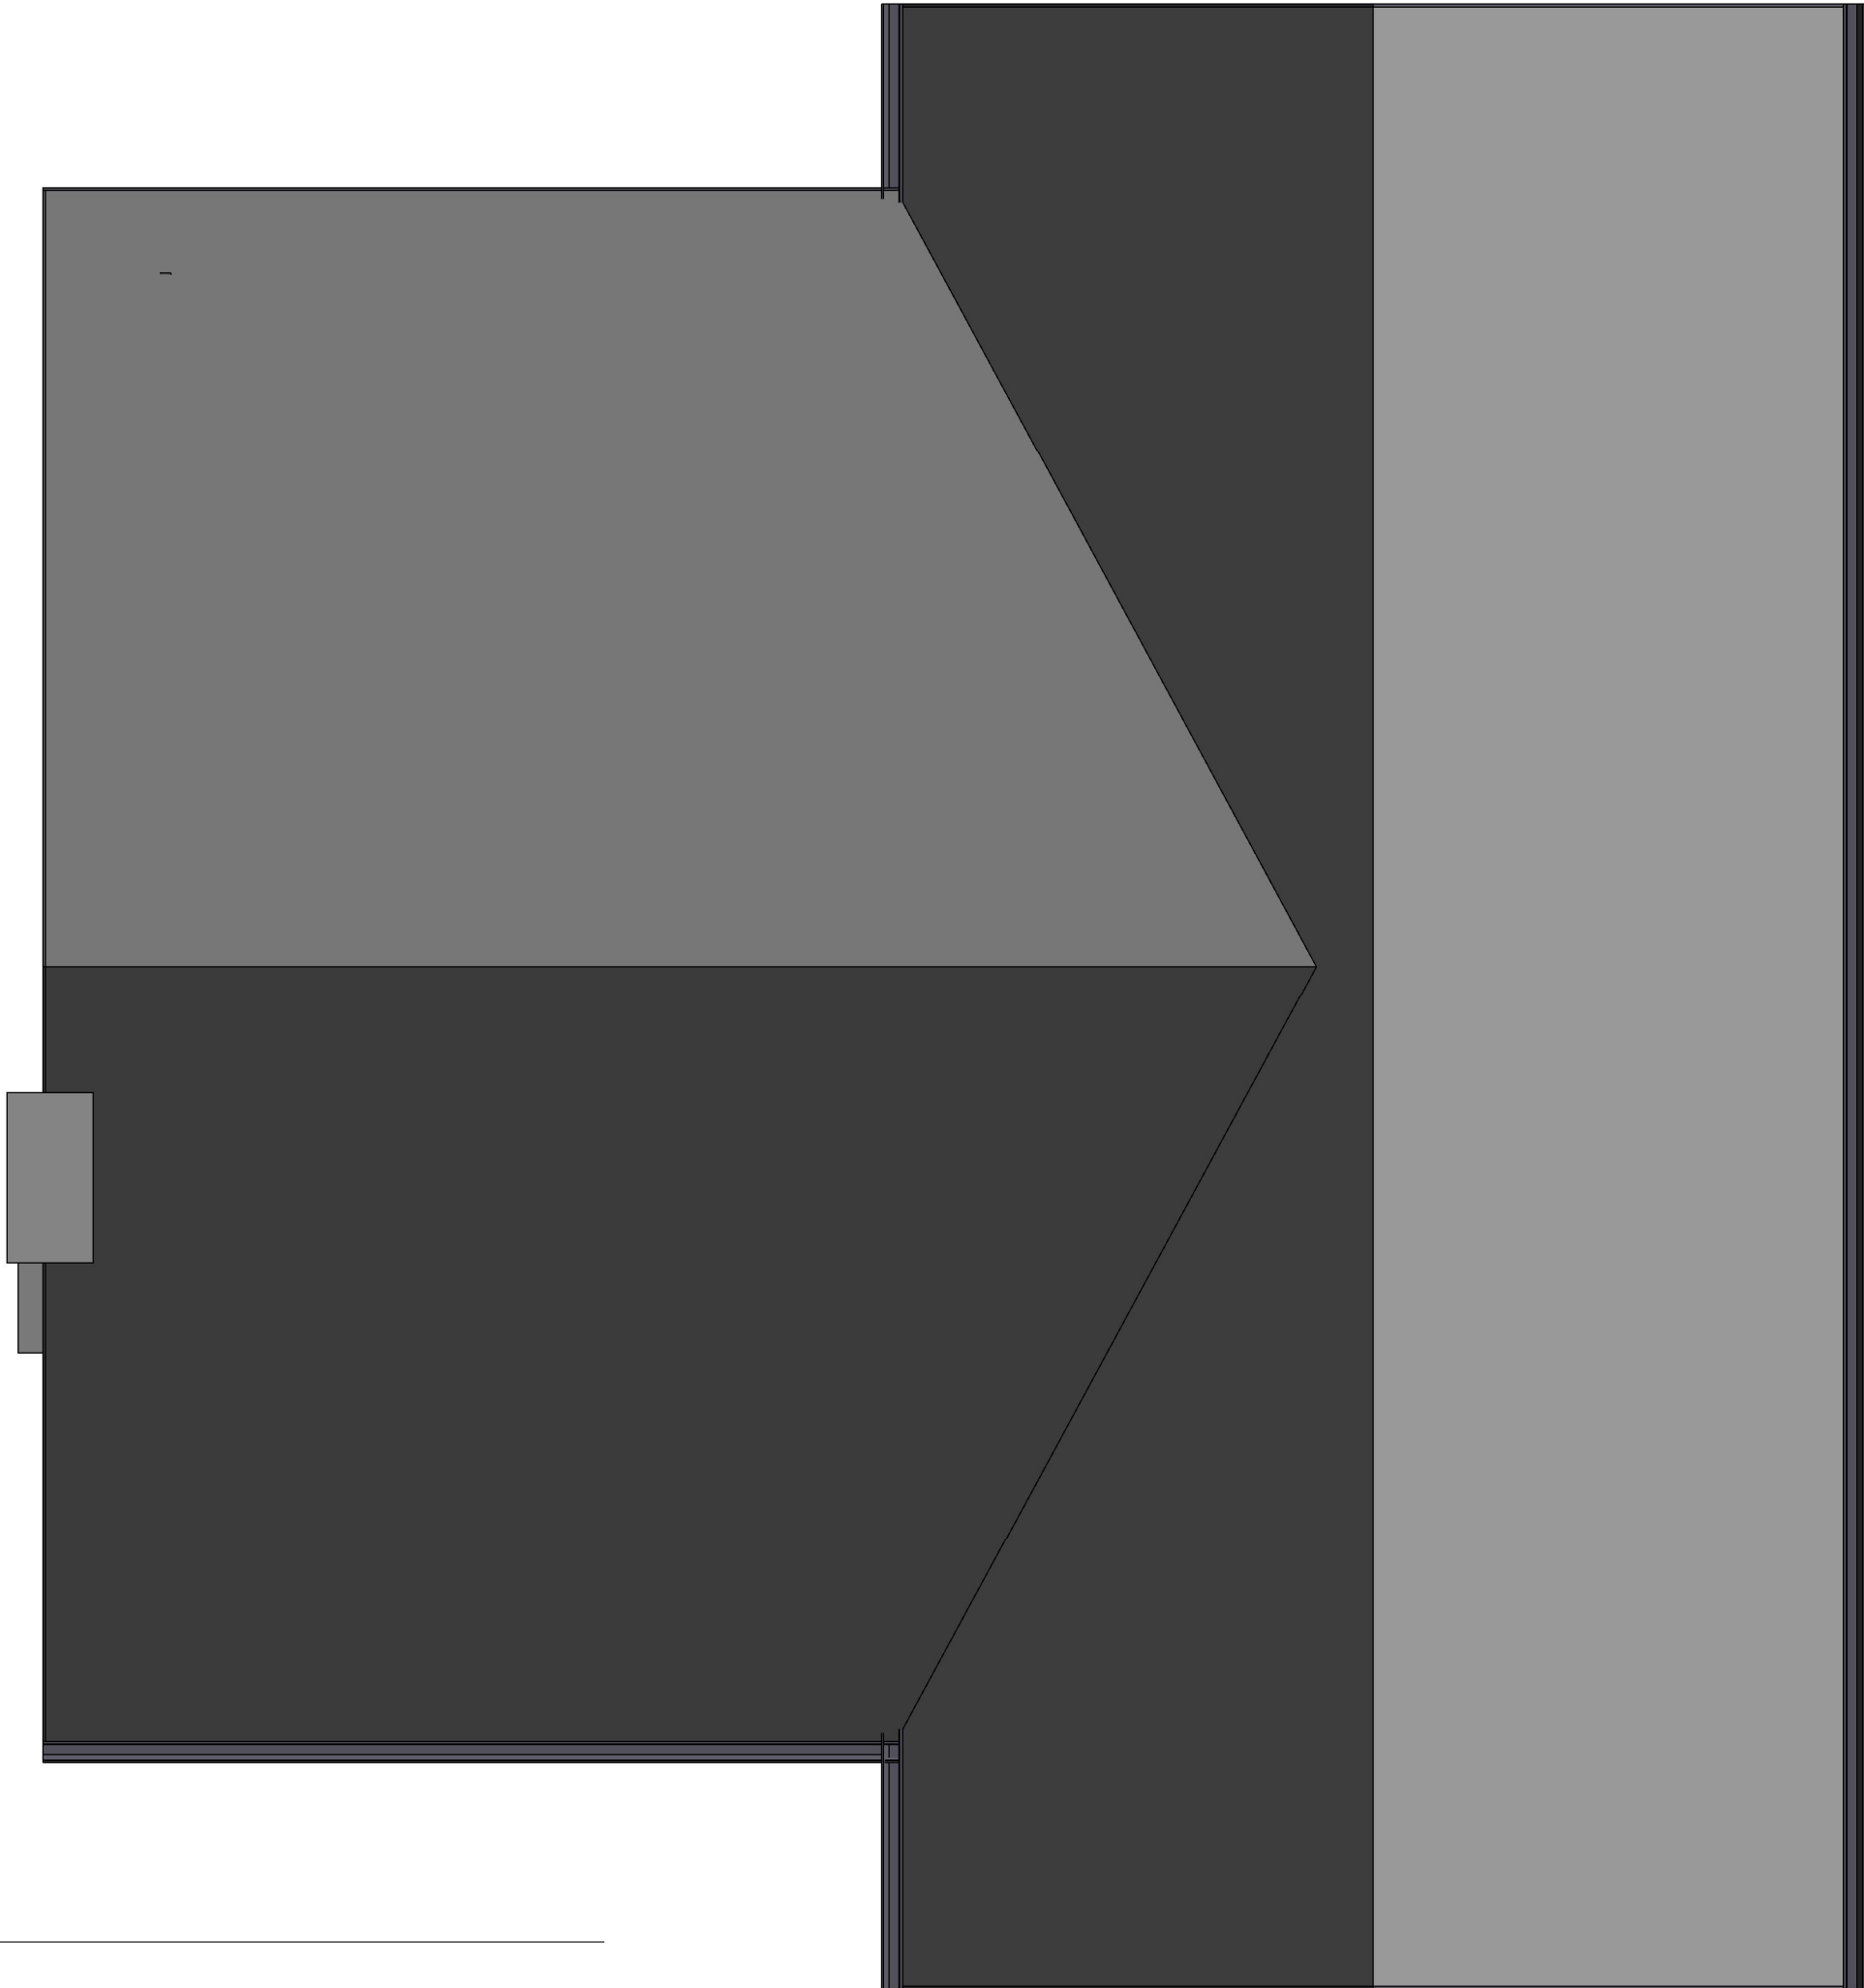

1

Roof
1 : 50

NOTES:



DRAWING STATUS

S73 Planning

PROJECT

Plot 22 Varteg Fawr, Bryn

TITLE

Roof Plan

CLIENT

Mr Gary Doyle

DRAWN BY
Gareth Owen

DATE
02.07.21

SCALE (@A3)
1 : 50

PROJECT NO.
GOCD GD01

DRAWING NO.
A105

REV
P5


GO CONCEPT DESIGNS LTD, 9 DARWIN RD, PORT TALBOT, SA12 6BT
gareth@goconceptdesigns.co.uk adriana@goconceptdesigns.co.uk



Cembrit Westerland 600x300



The Bespoke Brick Co. - Karma Grey Handmade

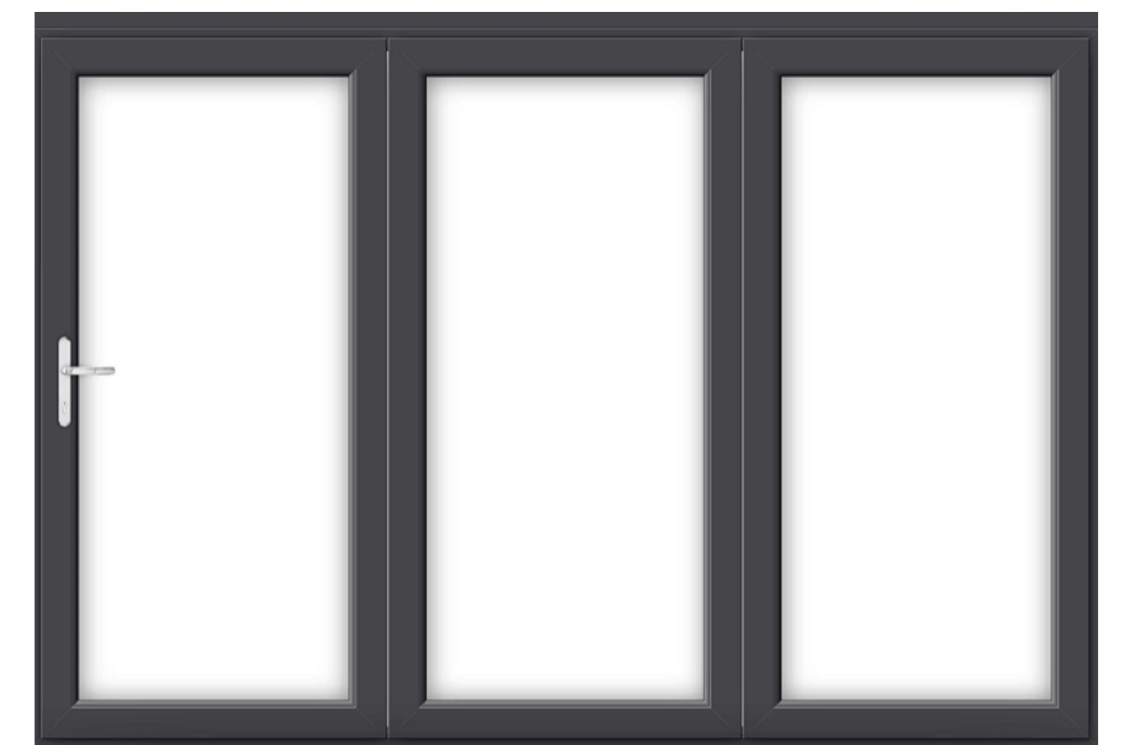

Anthracite Grey



Parex Natural White Render



Paving to Driveway & External Paths

 CONCEPT DESIGNS	
DRAWING STATUS	S73 Planning
PROJECT	Plot 22 Varteg Faw, Bryn
TITLE	Proposed Elevations with Materials
CLIENT	Mr Gary Doyle
DRAWN BY	Gareth Owen
DATE	02.07.21
SCALE (@A1)	1 : 50
PROJECT NO.	GOOD GD01
DRAWING NO.	A110
REV	P5
GARETH OWEN CONCEPT DESIGNS LTD gareth@conceptdesigns.co.uk 01492 880000	



NOTES:



DRAWING STATUS

Planning S73

PROJECT

Plot 22 Varteg Fawr, Bryn

TITLE

CGI 001

CLIENT

Mr G Doyle

DRAWN BY
Gareth Owen

DATE
02.07.21

SCALE (@A3)


PROJECT NO.
GD01

DRAWING NO.
CGI001

REV
P1



NOTES:

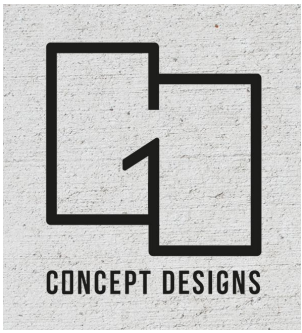

DRAWING STATUS

Planning S73

PROJECT

Plot 22 Varteg Fawr, Bryn

TITLE

CGI 002

CLIENT

Mr G Doyle

DRAWN BY
Gareth Owen

DATE
02.07.21

SCALE (@A3)

PROJECT NO.
GD01

DRAWING NO.
CGI002

REV
P1

GO CONCEPT DESIGNS LTD, 9 DARWIN RD, PORT TALBOT, SA12 6BT
gareth@goconceptdesigns.co.uk adriana@goconceptdesigns.co.uk



NOTES:



DRAWING STATUS

Planning S73

PROJECT

Plot 22 Varteg Fawr, Bryn

TITLE

CGI 003

CLIENT

Mr G Doyle

DRAWN BY
Gareth Owen

DATE
02.07.21

SCALE (@A3)

PROJECT NO.
GD01

DRAWING NO.
CGI003

REV
P1

GO CONCEPT DESIGNS LTD, 9 DARWIN RD, PORT TALBOT, SA12 6BT
gareth@goconceptdesigns.co.uk adriana@goconceptdesigns.co.uk



NOTES:



DRAWING STATUS

Planning S73

PROJECT

Plot 22 Varteg Fawr, Bryn

TITLE

CGI 004

CLIENT

Mr G Doyle

DRAWN BY
Gareth Owen

DATE
02.07.21

SCALE (@A3)

PROJECT NO.
GD01

DRAWING NO.
CGI004

REV
P1