


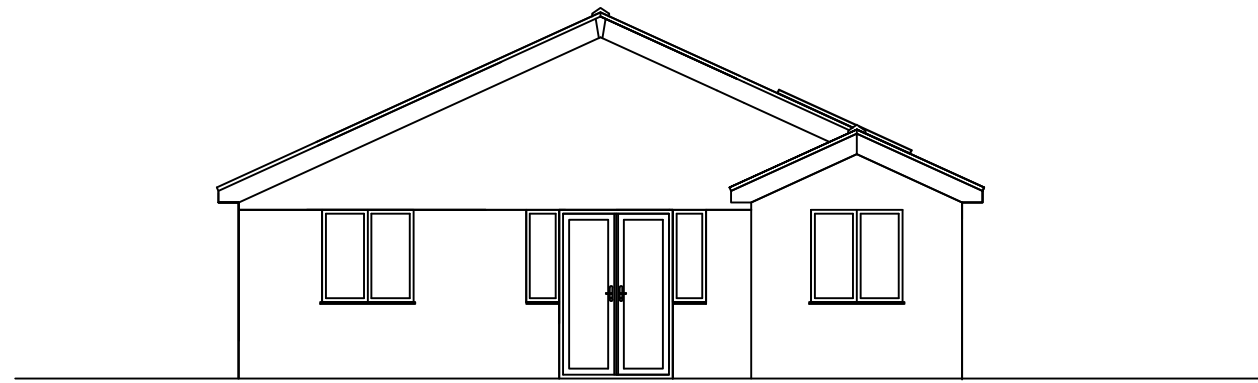
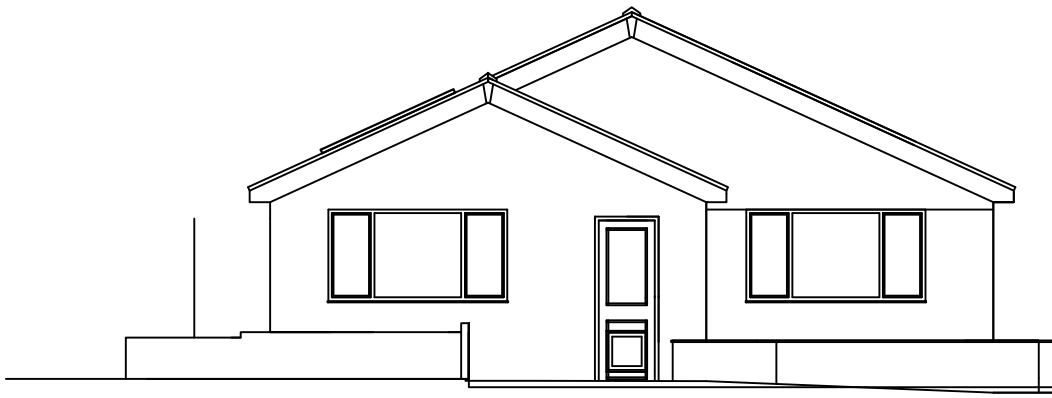


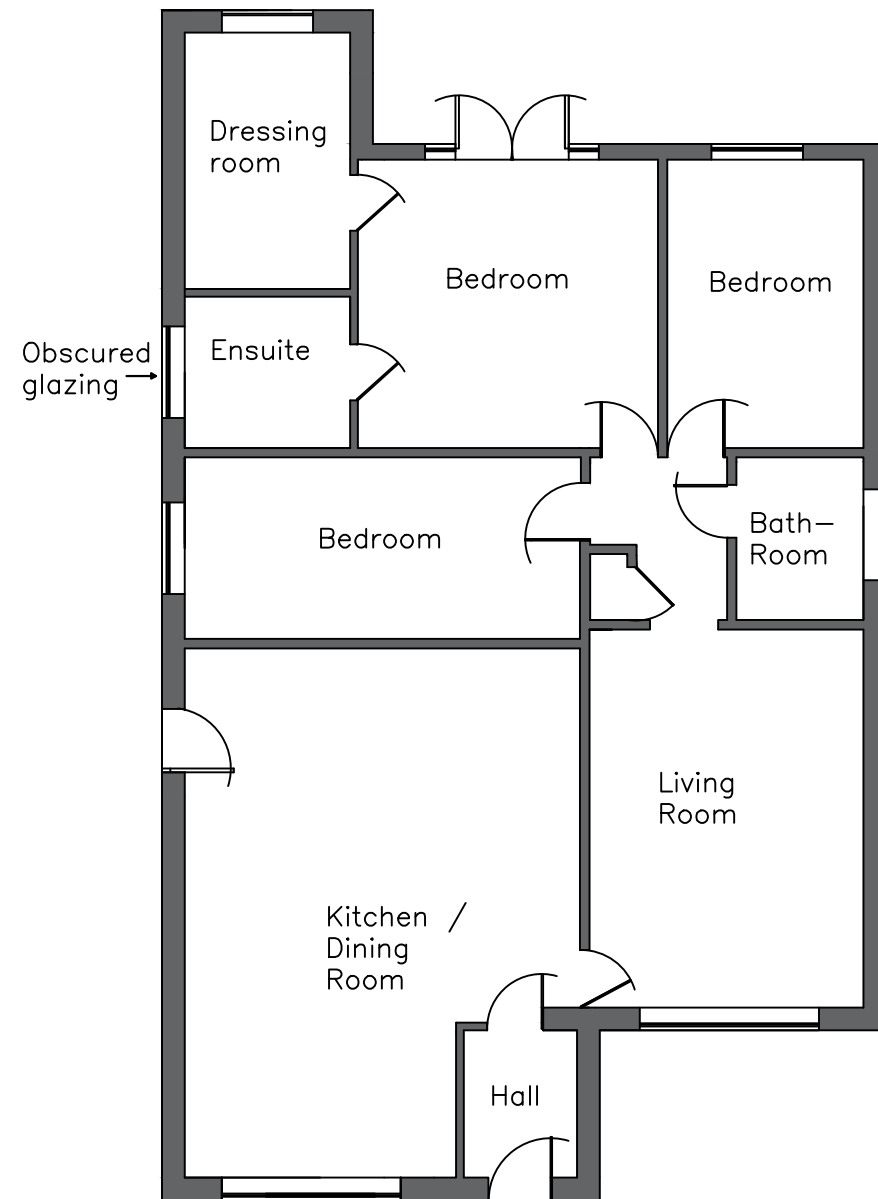

Elevations
1:100

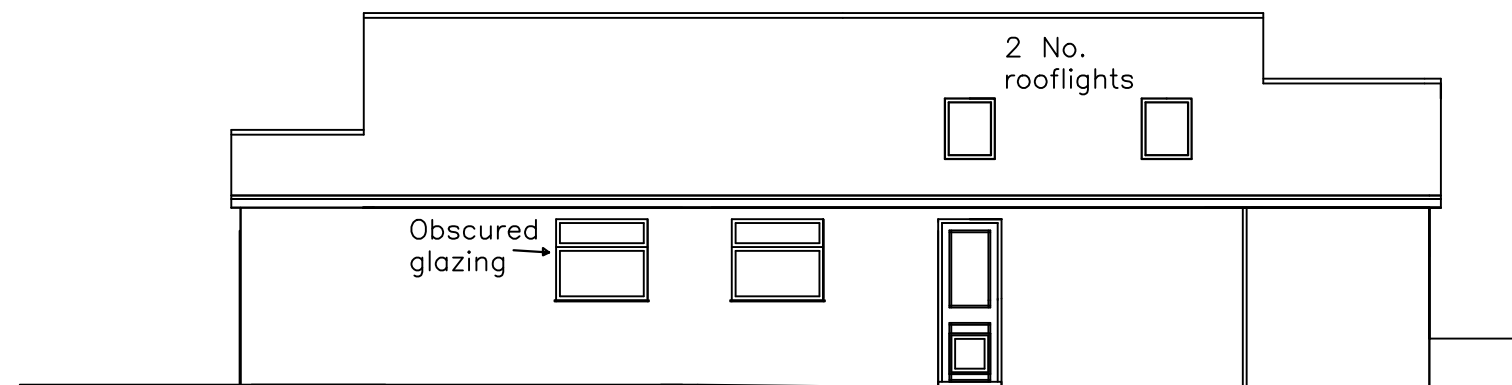

Proposed Floor Plan

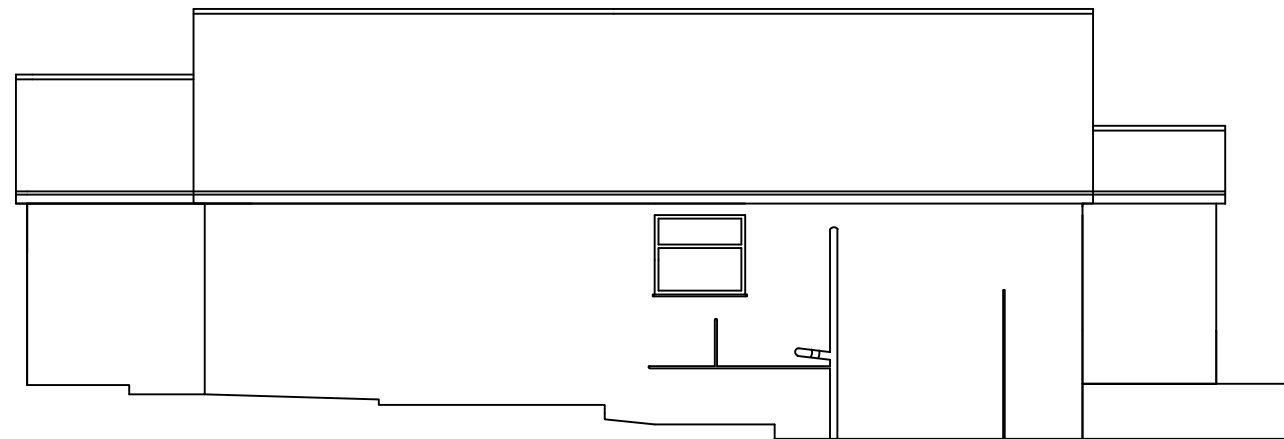

Title: Proposed Plans - Floor and Elevations (Amended)
Drawing No.: NI/02b Scale 1:100 at A3

Project: Extension

Date: July 2021

Site: 40 Waun Daniel, Rhos
Pontardawe, SA8 3HR