



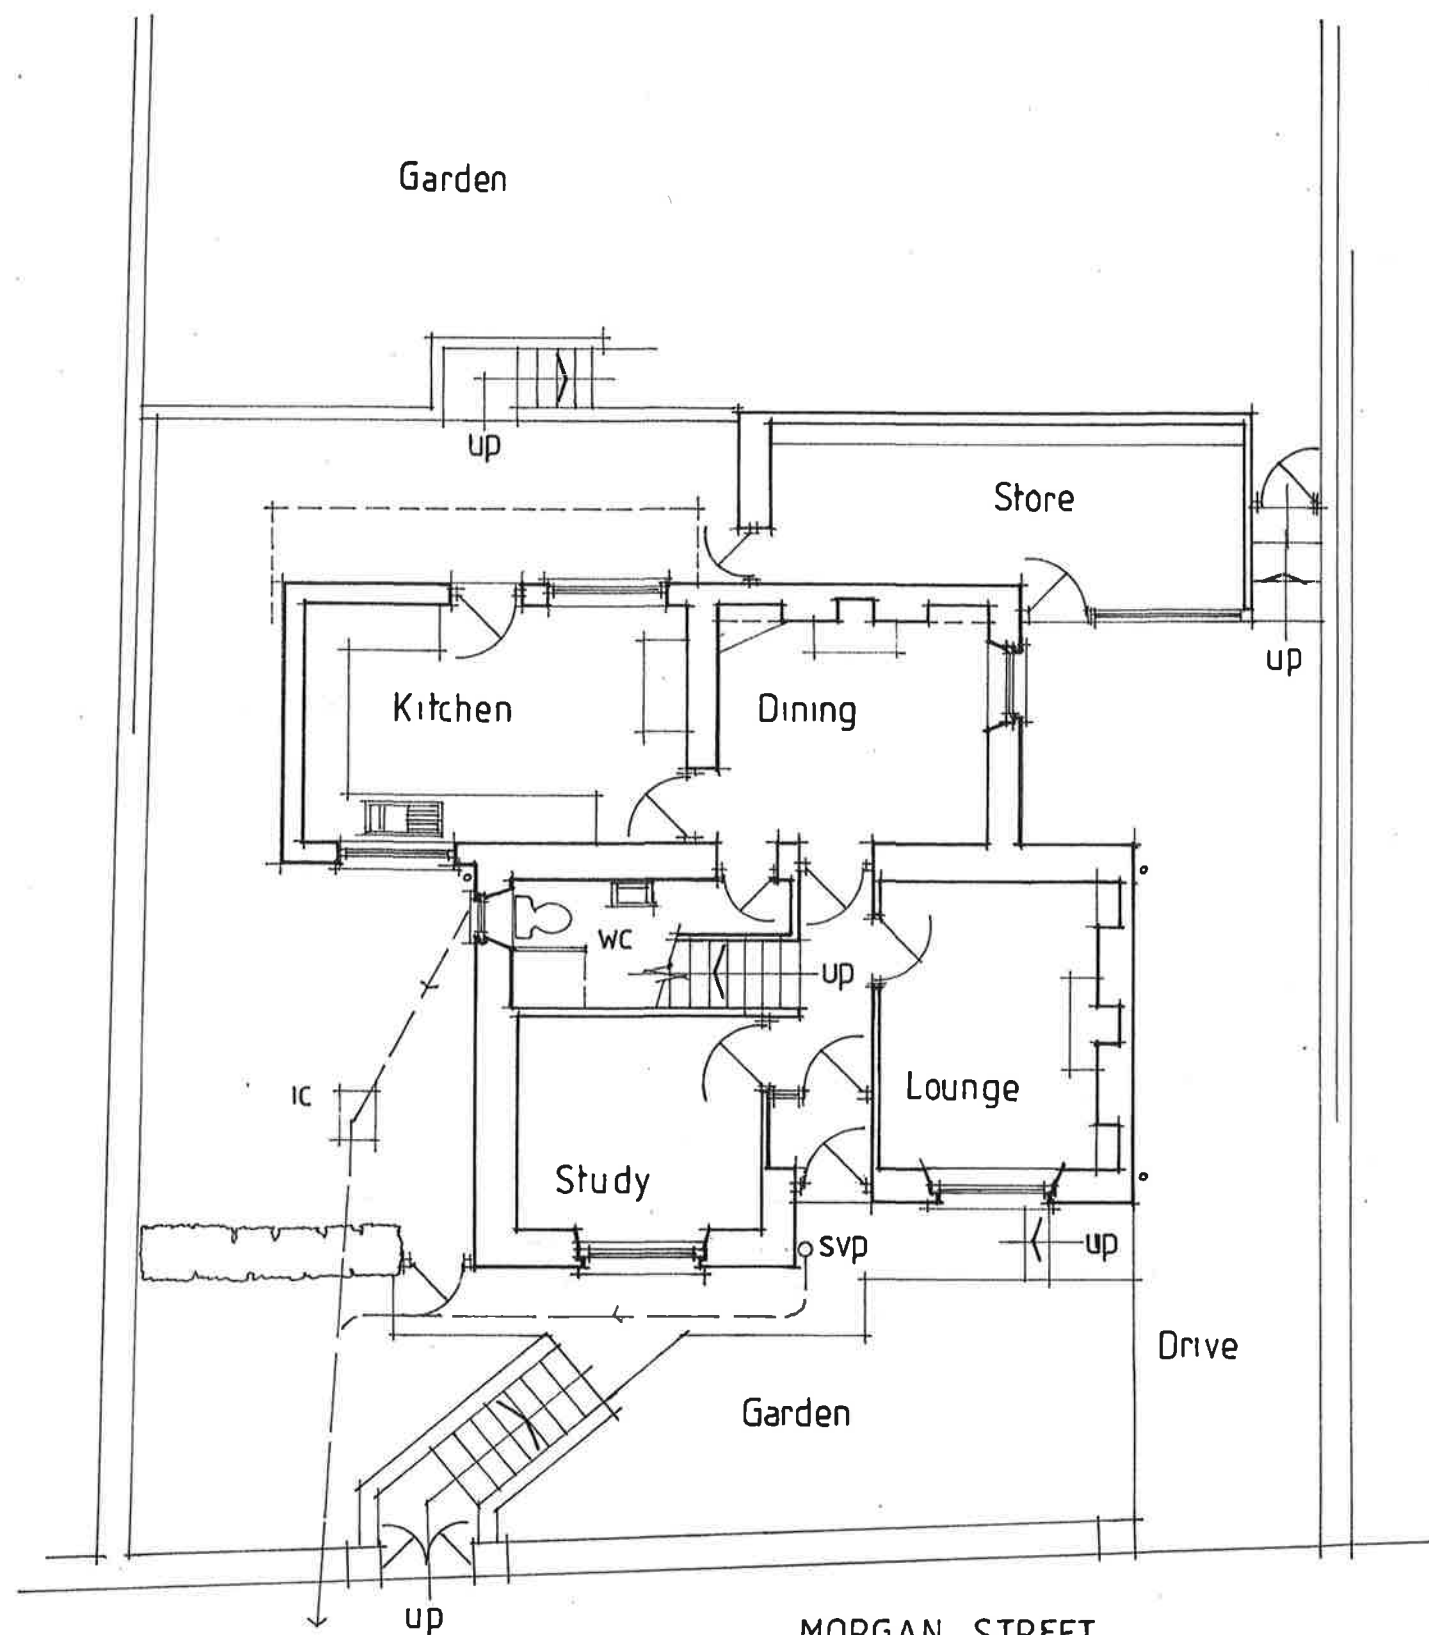


GROUND FLOOR PLAN

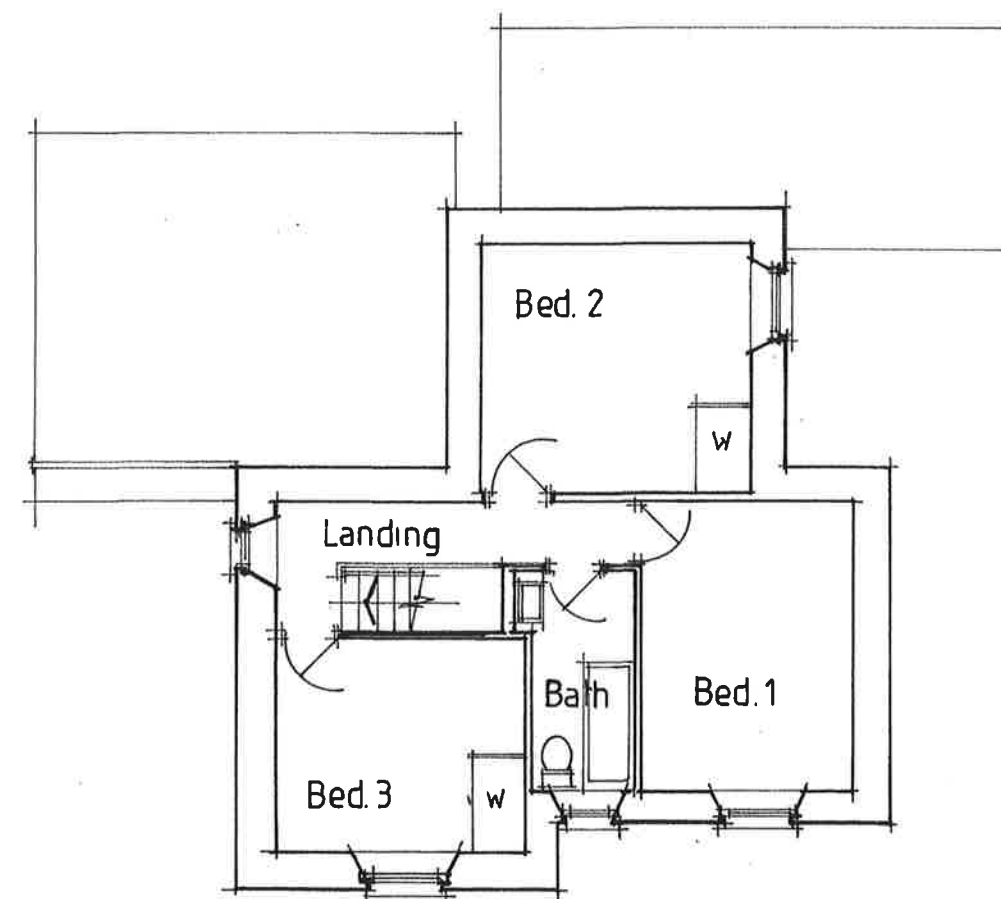

FIRST FLOOR PLAN

mjs designs (cymru) ltd
architectural design-project management
07530 134442

NOTES:

 

All dimensions must be checked on site and not scaled from this drawing.

Client

Paulette Eynon

Job Title

8 Morgan Street, Trebanos, SA8 4DW

Scale

1:100 @ A3

Drawn by

Date 04. 2021

Drawing Title

EXISTING FLOOR PLANS

Drg No.

212202.01

Rev