



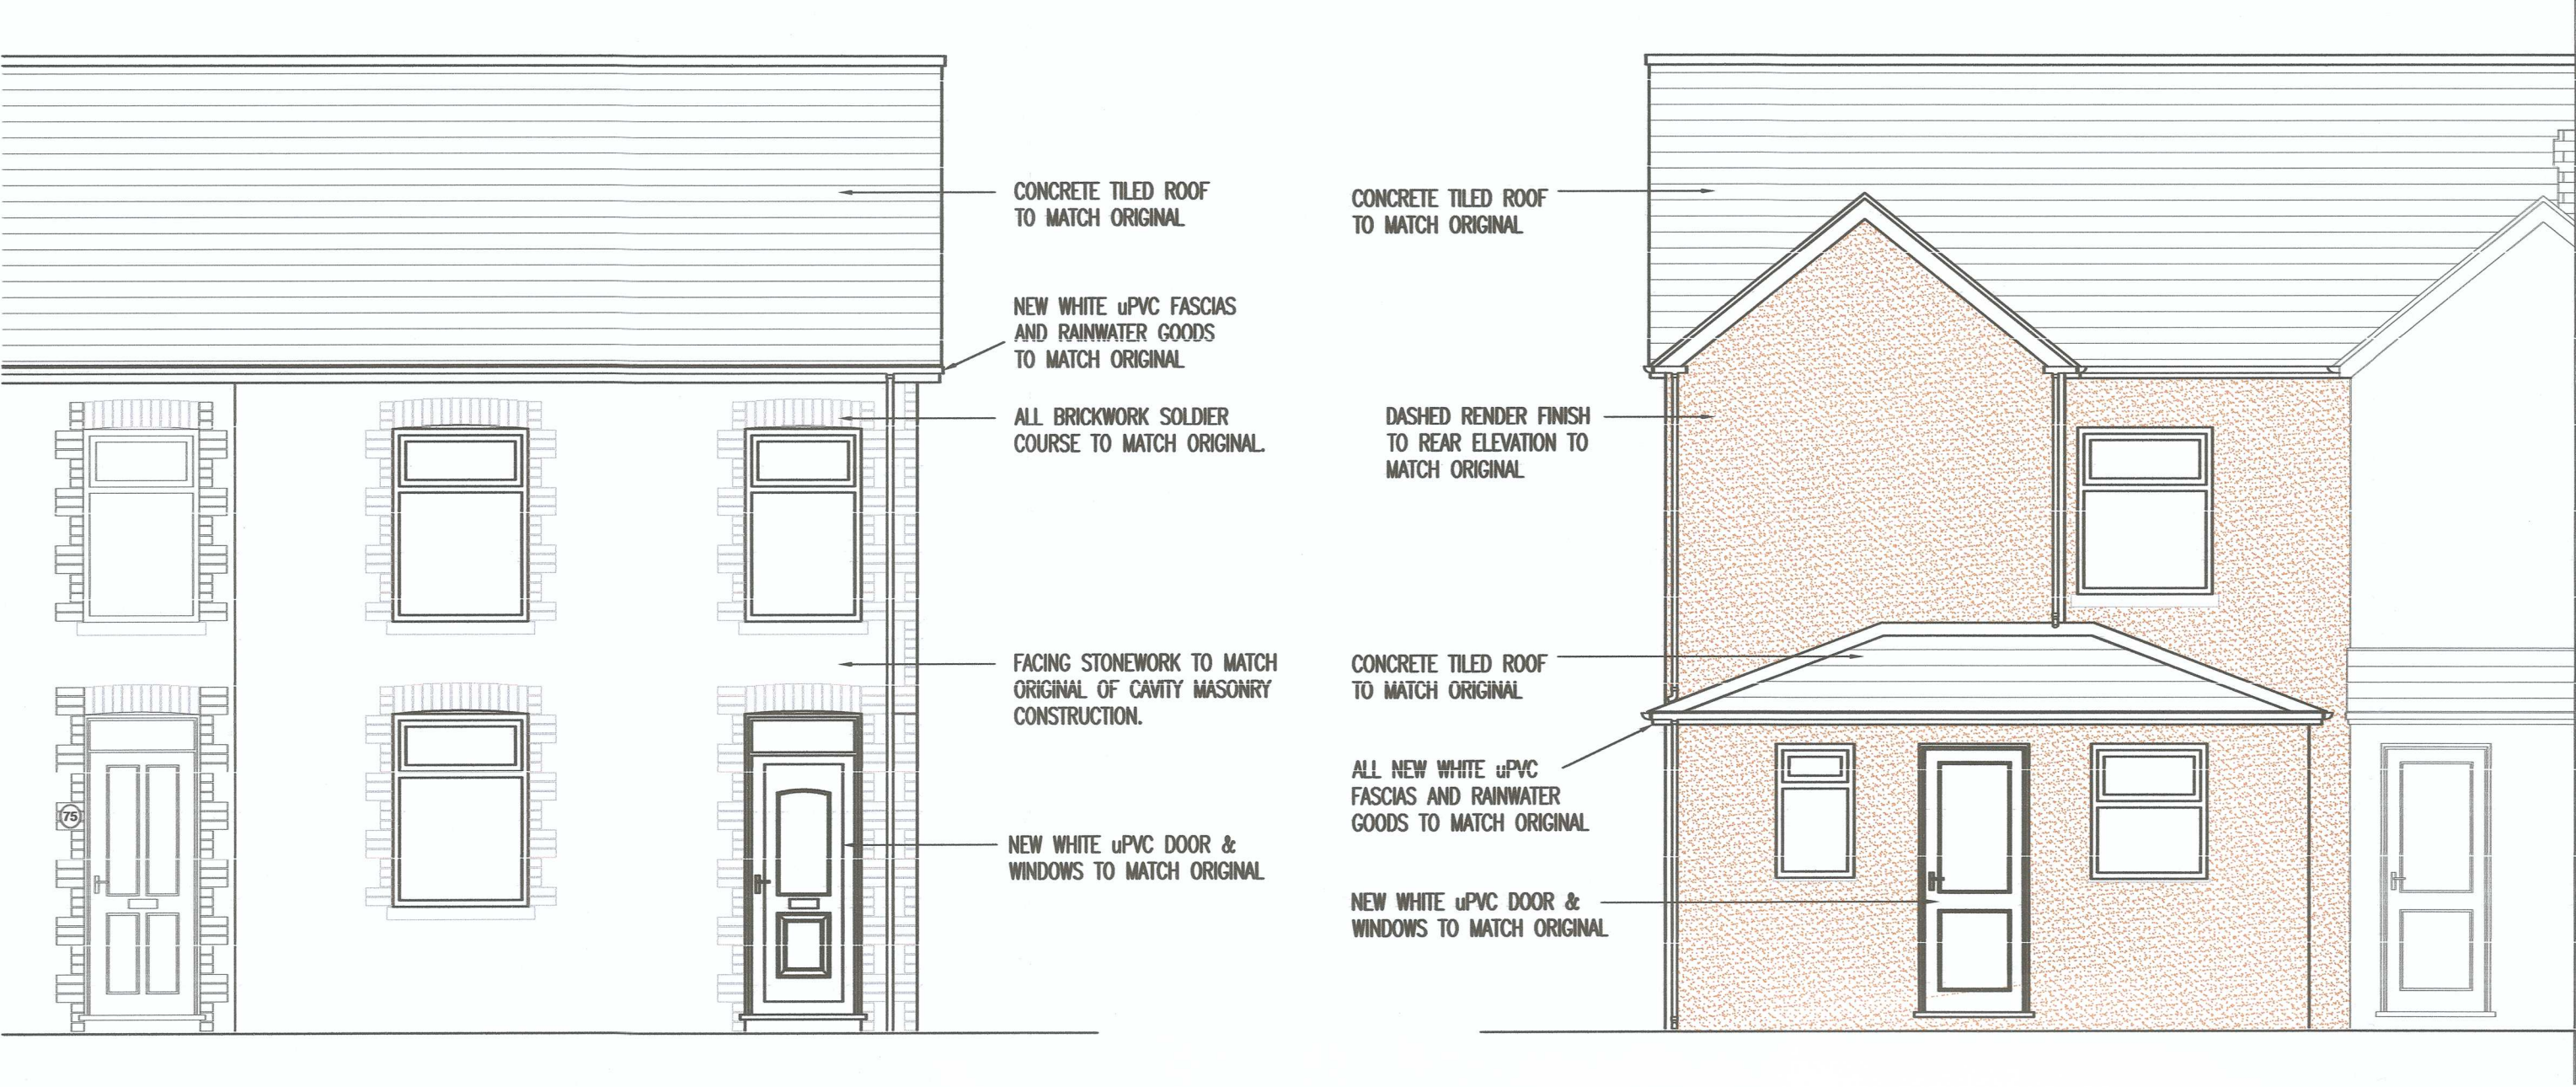

PROPOSED FRONT ELEVATION


PROPOSED REAR ELEVATION

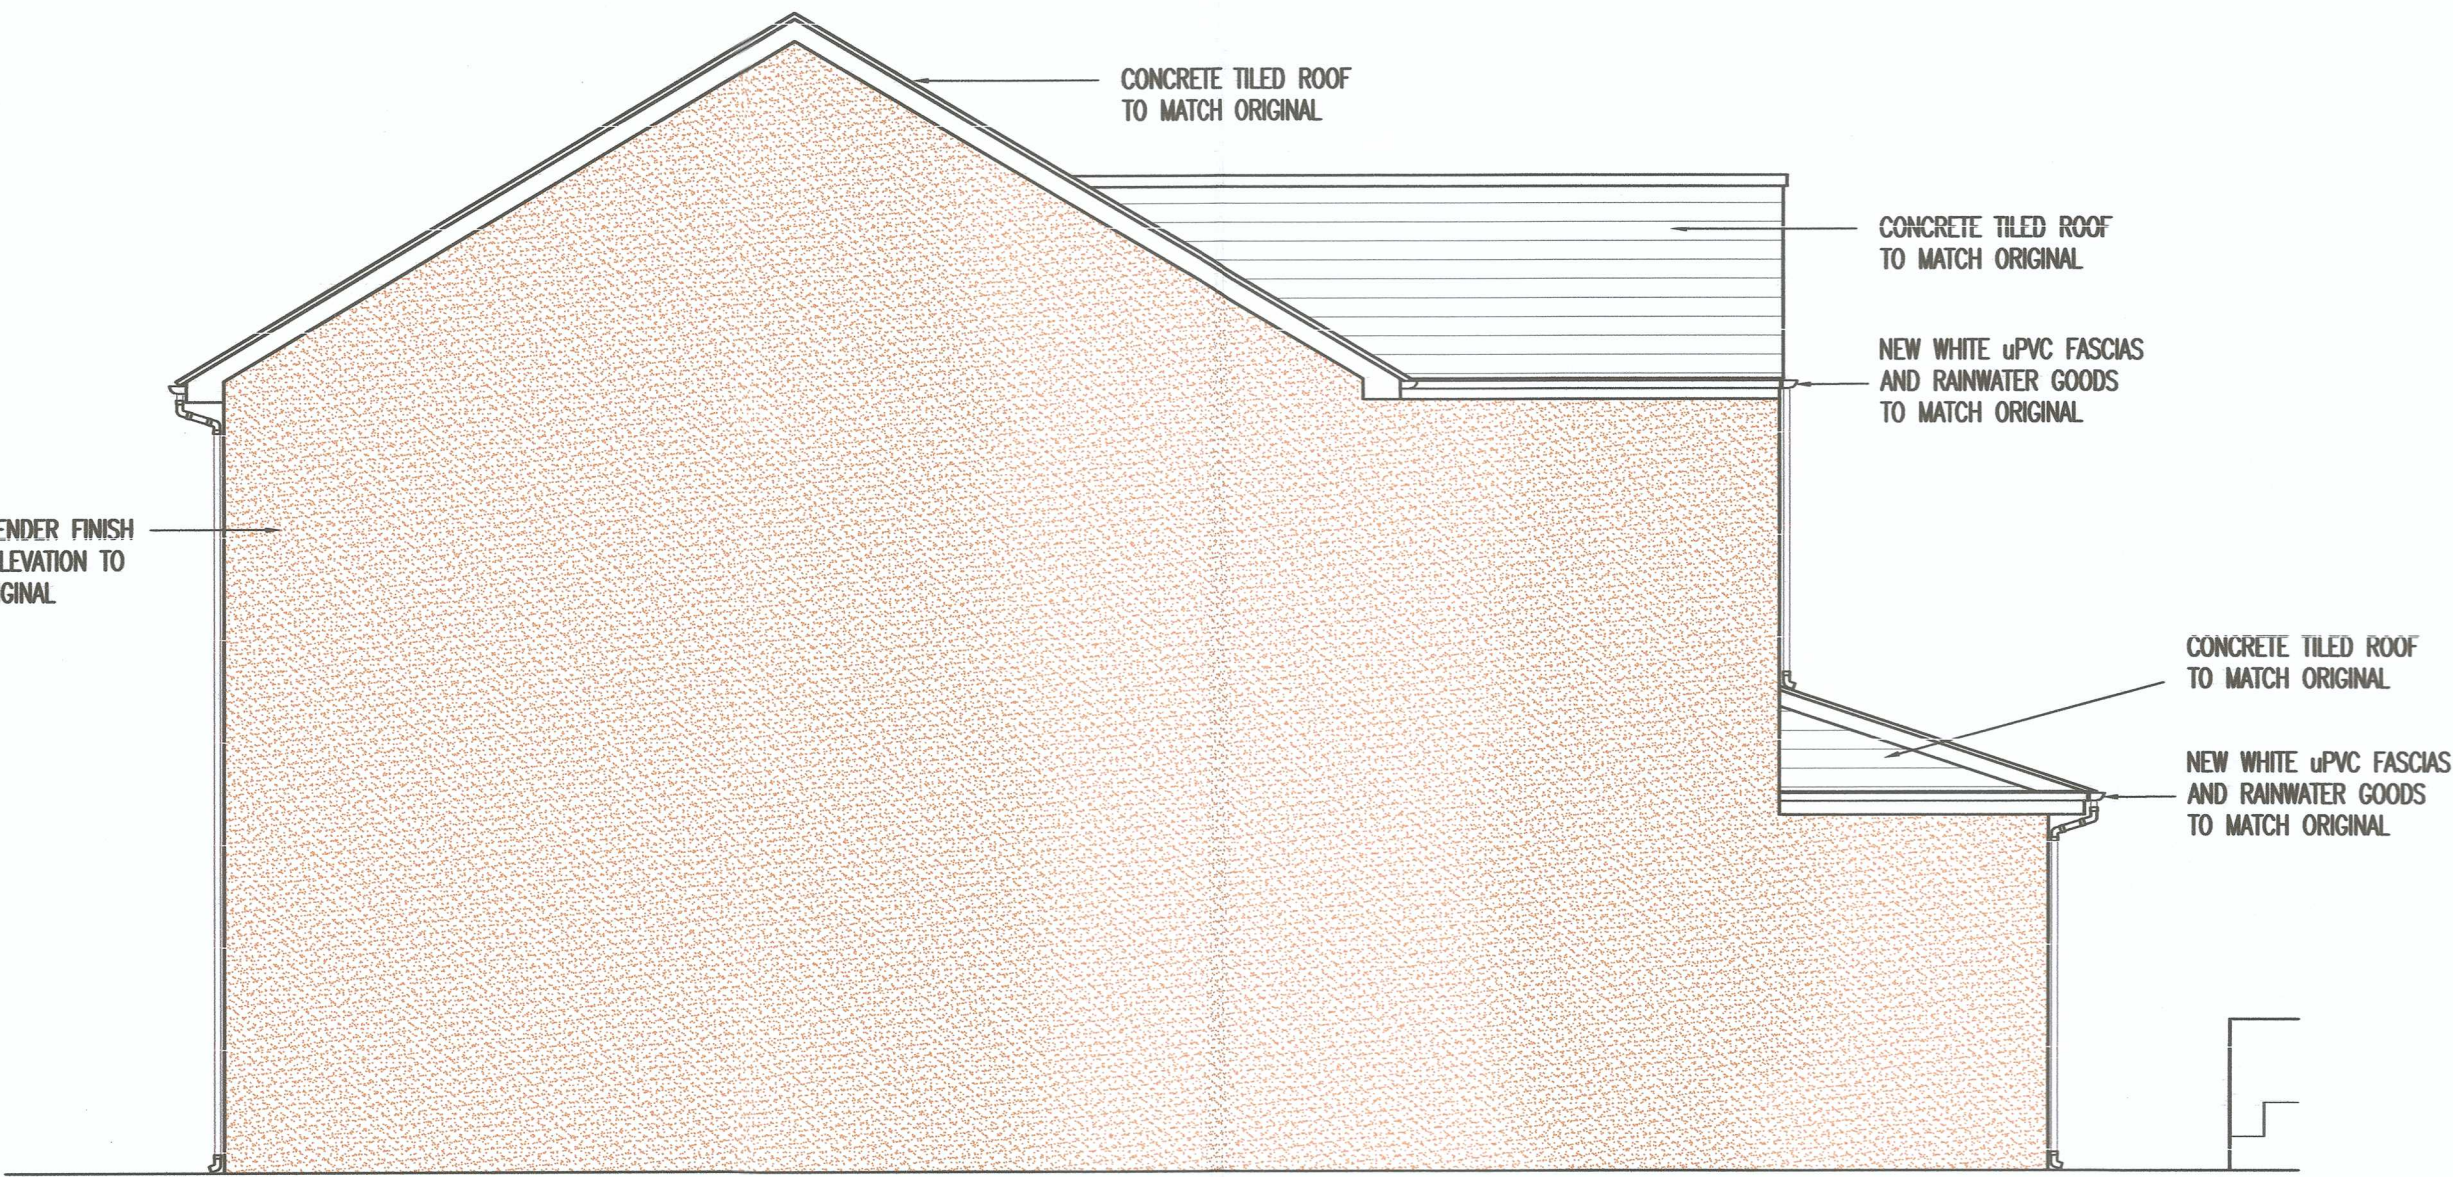

PROPOSED SIDE ELEVATION



BLOCK PLAN @ 1:1250

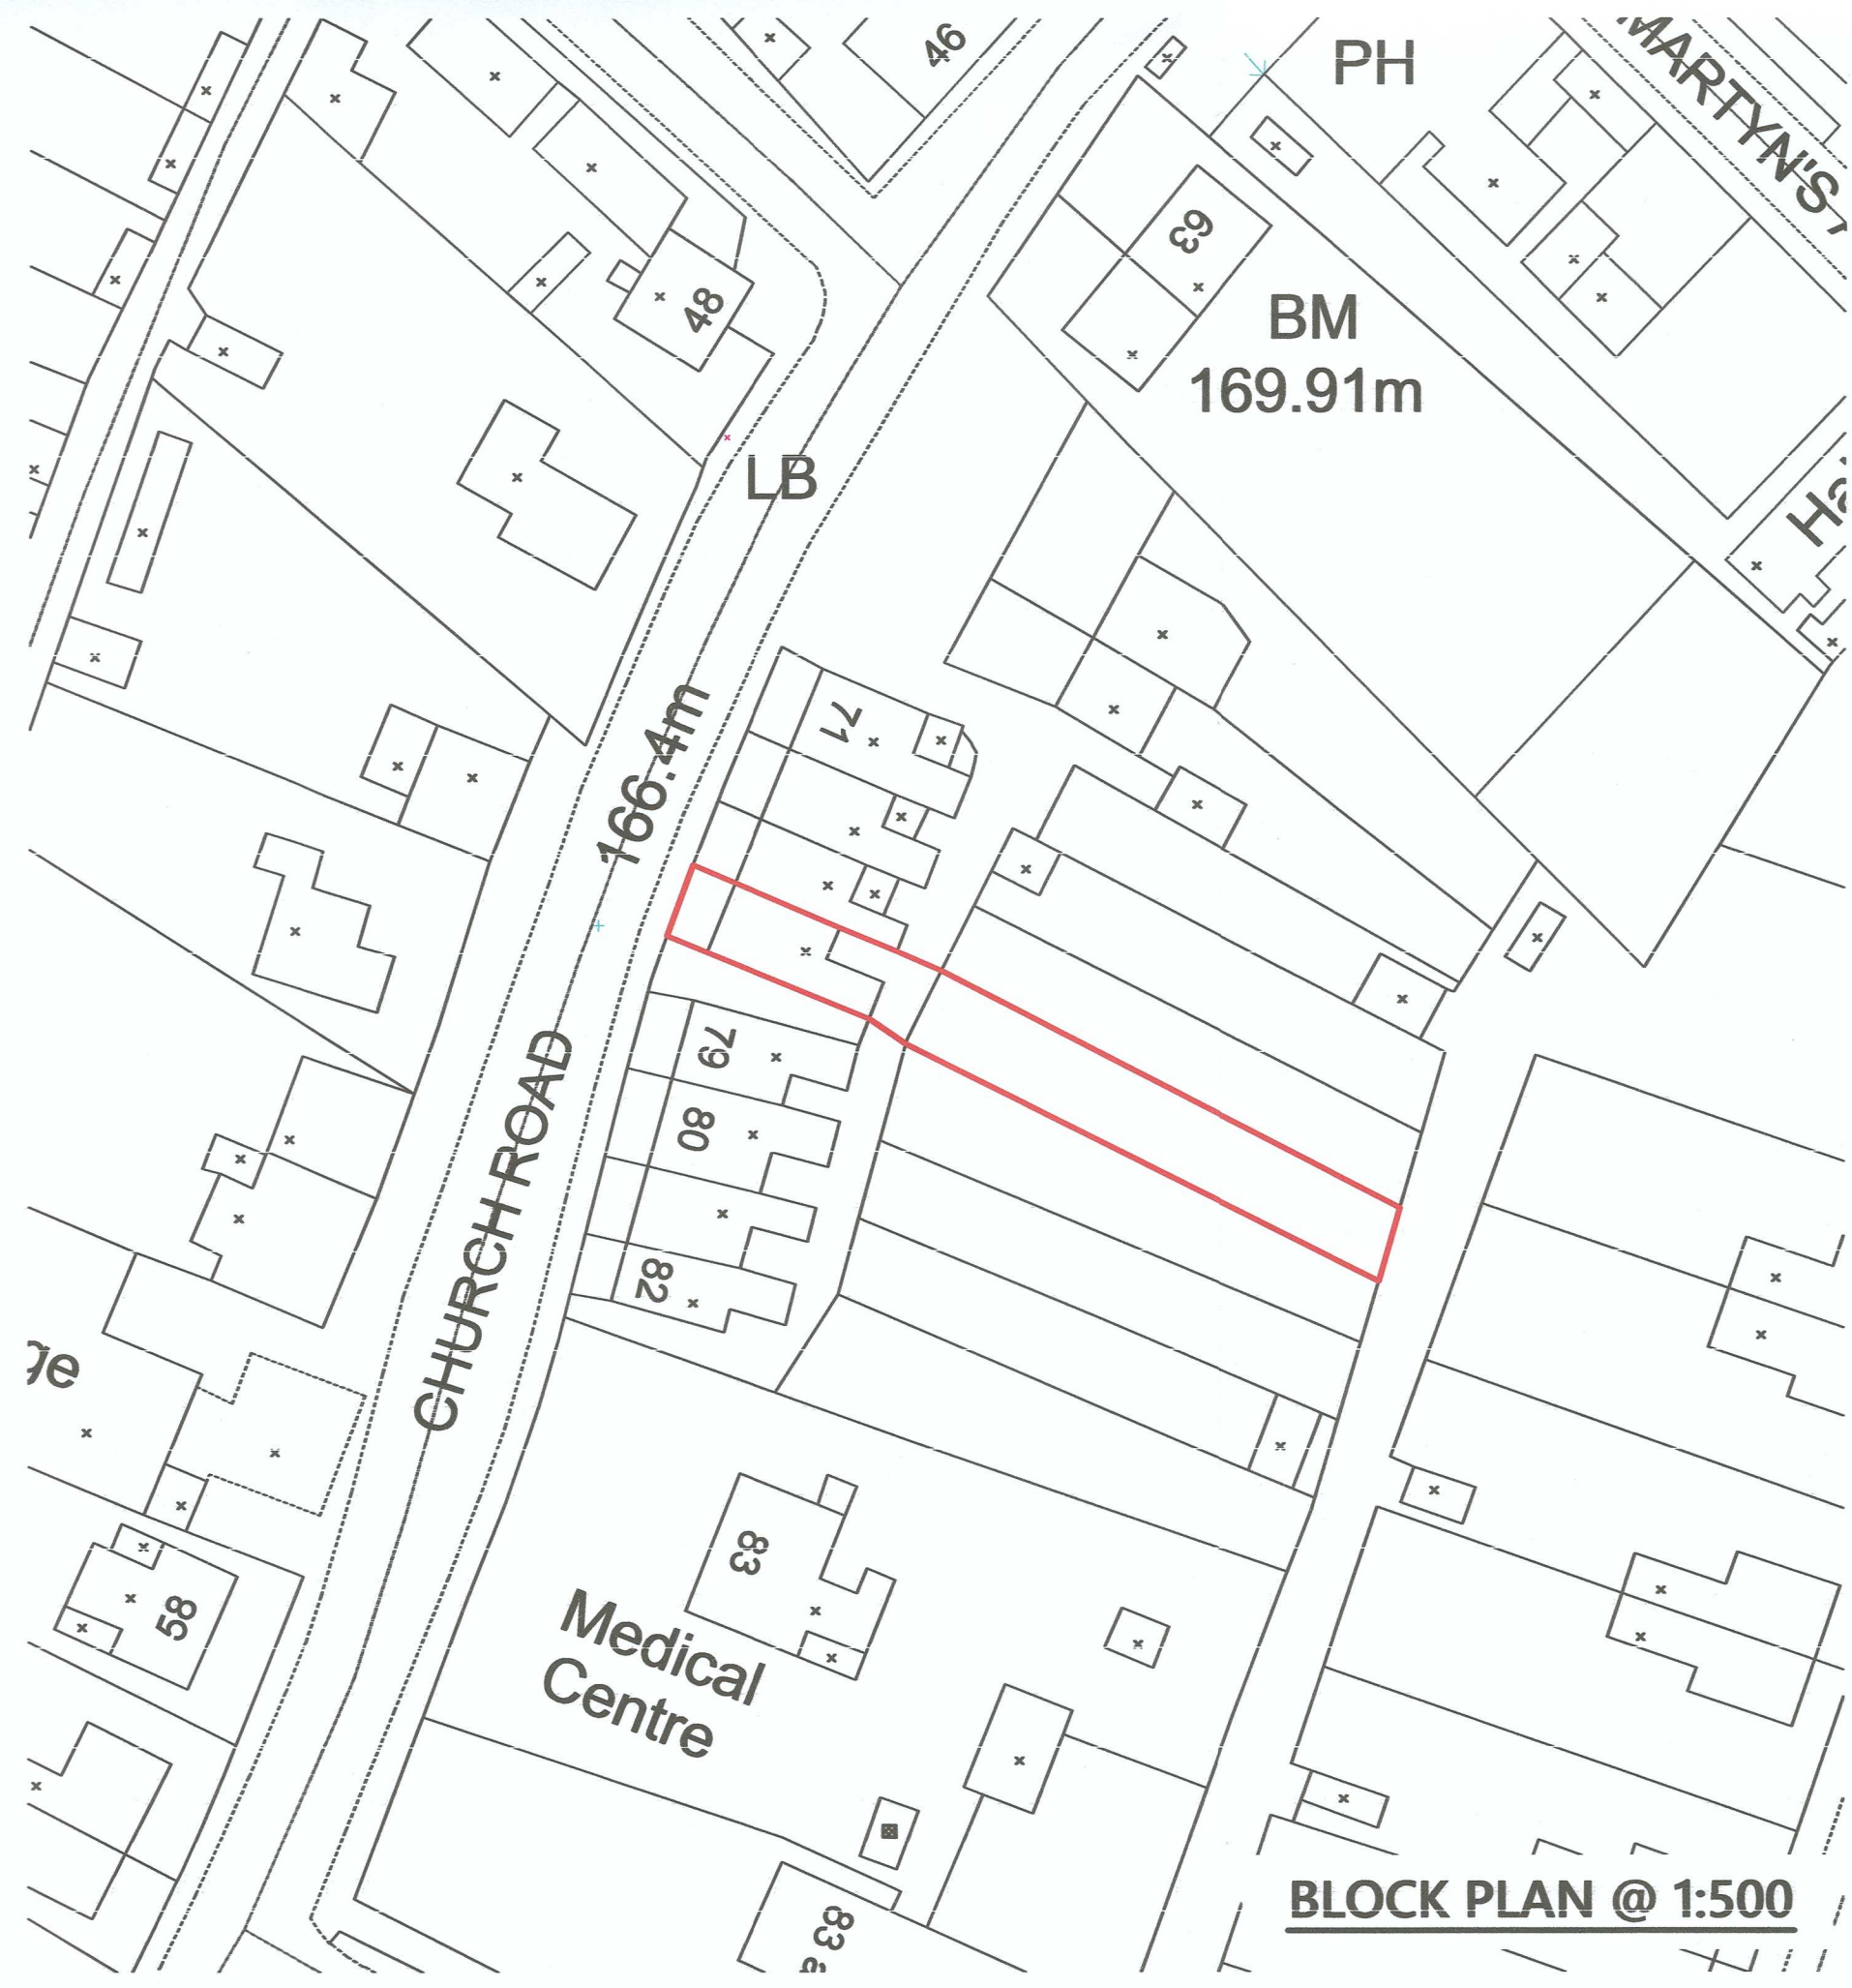

BLOCK PLAN @ 1:500

- NOTES
- GENERAL
1. ALL DIMENSIONS ARE IN MILLIMETRES UNLESS NOTED OTHERWISE.
 2. ALL LEVELS ARE IN METRES UNLESS NOTED OTHERWISE.
 3. ALL LEVELS RELATE TO ORDNANCE DATUM UNLESS NOTED OTHERWISE.
 4. DO NOT SCALE FROM THIS DRAWING USE FIGURED DIMENSIONS ONLY.
 5. ANY DISCREPANCIES TO BE REPORTED IMMEDIATELY TO THE ENGINEER.
 6. THIS DRAWING TO BE READ IN CONJUNCTION WITH ALL RELEVANT ARCHITECTS, SUBCONTRACTORS AND SPECIALISTS DRAWINGS AND SPECIFICATIONS.
 7. THIS DRAWING IS COPYRIGHT © intrado robbins CONSULTING ENGINEERS.

PLANNING

P2	CHANGE OF CLIENT NAME, BLOCK PLANS ADDED	MR	05-07-2021
P1	PLANNING ISSUE	MR	02-11-2020
REV.	DESCRIPTION	BY	DATE

intrado
Consulting Engineers

CARDIFF OFFICE
Castle House, 63/69 Cardiff Road
Taffs Well, Cardiff, CF15 7PD

tel: 02920 811097
web: www.intrado.co.uk
e-mail: admin@intrado.co.uk

client **COUNCILLOR STEVE HUNT**

project **77 CHURCH ROAD
SEVEN SISTERS**

drawing title **PROPOSED ELEVATIONS
& BLOCK PLAN LAYOUTS**

drawn	MR	chd	DS	scale	1:50 @ A1	date	02-11-2020
-------	----	-----	----	-------	-----------	------	------------

Preliminary Tender Construction	☐ ☒ ☐	Job No. IR20079	Drawing No. 101	Rev. P2
---------------------------------------	---	---------------------------	---------------------------	-------------------