


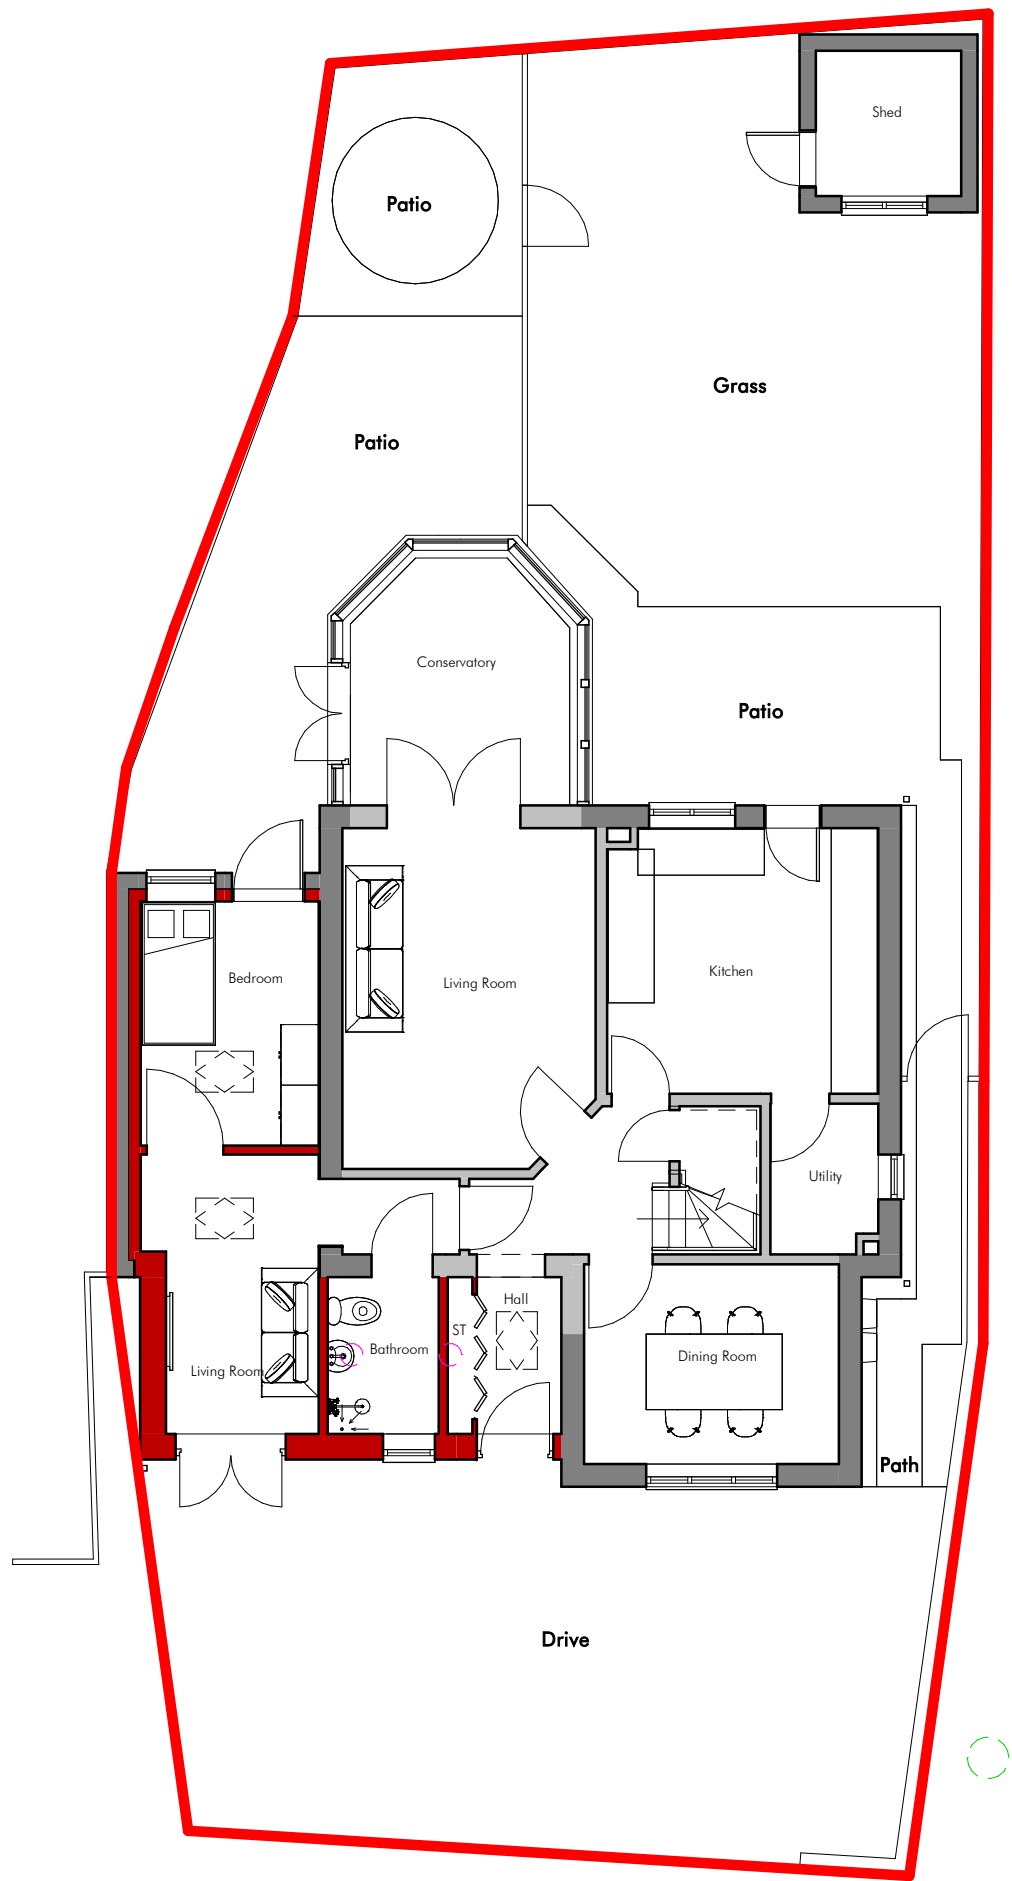

darkin architects drawing on experience www.darkinarchitects.com CARDIFF 02922 744 005 LLANELLI 01554 778 730 NEATH 01639 505 566 info@darkinarchitects.com RIBA  Chartered Practice	NOTES				CLIENT Julie Davies		
					PROJECT Mariners Point		
					PROJECT ADDRESS 42 Mariners Point, Port Talbot, SA12 6DL		
					DRAWING TITLE: Proposed Floor Plan		
	No.	Description	By	Date	DRAWN BY DKC	CHECKED BY DLD	© Copyright Darkin Architects 2021
	A	Bathroom Location Changed	DKC	21/06/21			
	B	Bathroom Layout and Hall Amended	DKC	29/06/21			
C	Drive Amended	DKC	15/07/21				
D	Drive Enlarged	DKC	15/07/21				
				PROJECT REF RH479	SCALE 1 : 100	PAPER A3	
THIS DRAWING IS THE COPYRIGHT OF DARKIN ARCHITECTS AND MAY NOT BE COPIED, ALTERED OR REPRODUCED IN ANY FORM OR PASSED TO A THIRD PARTY WITHOUT THEIR CONSENT. DIMENSIONS MUST BE CHECKED AND VERIFIED ON SITE AND ANY DISCREPANCIES SHOULD BE REPORTED TO THE ARCHITECT. THIS DRAWING MUST NOT BE SCALED AND SHOULD BE READ IN CONJUNCTION WITH ALL OTHER CONSULTANT'S DRAWINGS. IF IN DOUBT ASK FOR CONFIRMATION.				DRAWING 102	REVISION D	DATE 14/06/21	