




- 1 All dimensions in millimetres unless otherwise stated.
- 2 Do not scale off drawing. All dimensions to be checked on site.

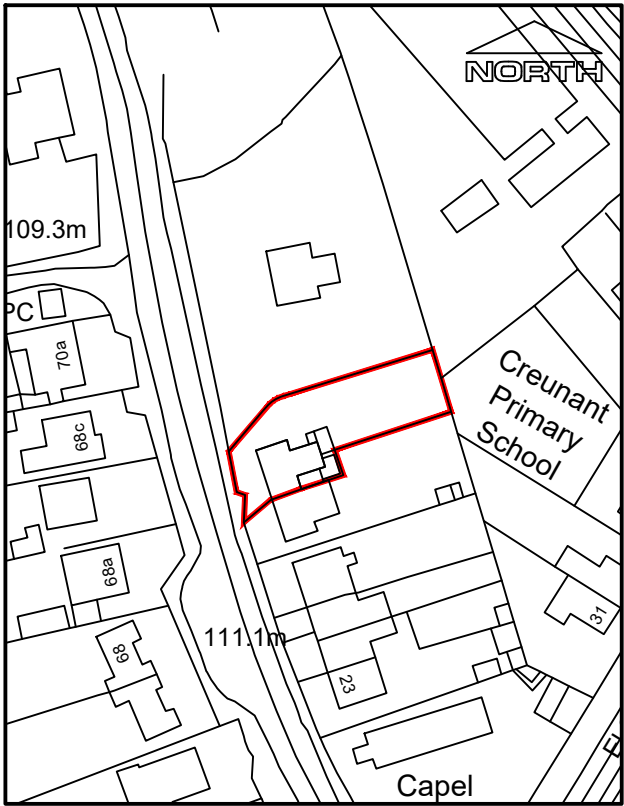

Site Location Plan - 1:1250

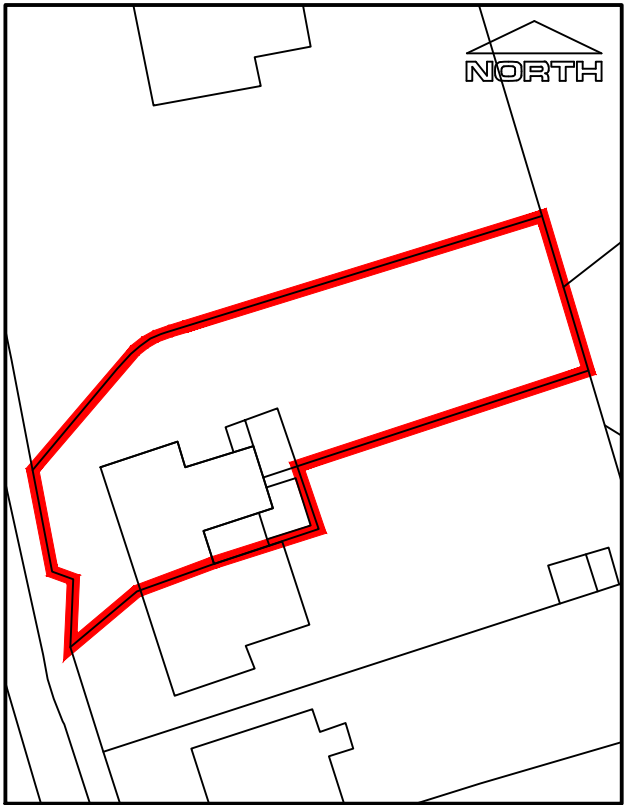

Site Plan - 1:500

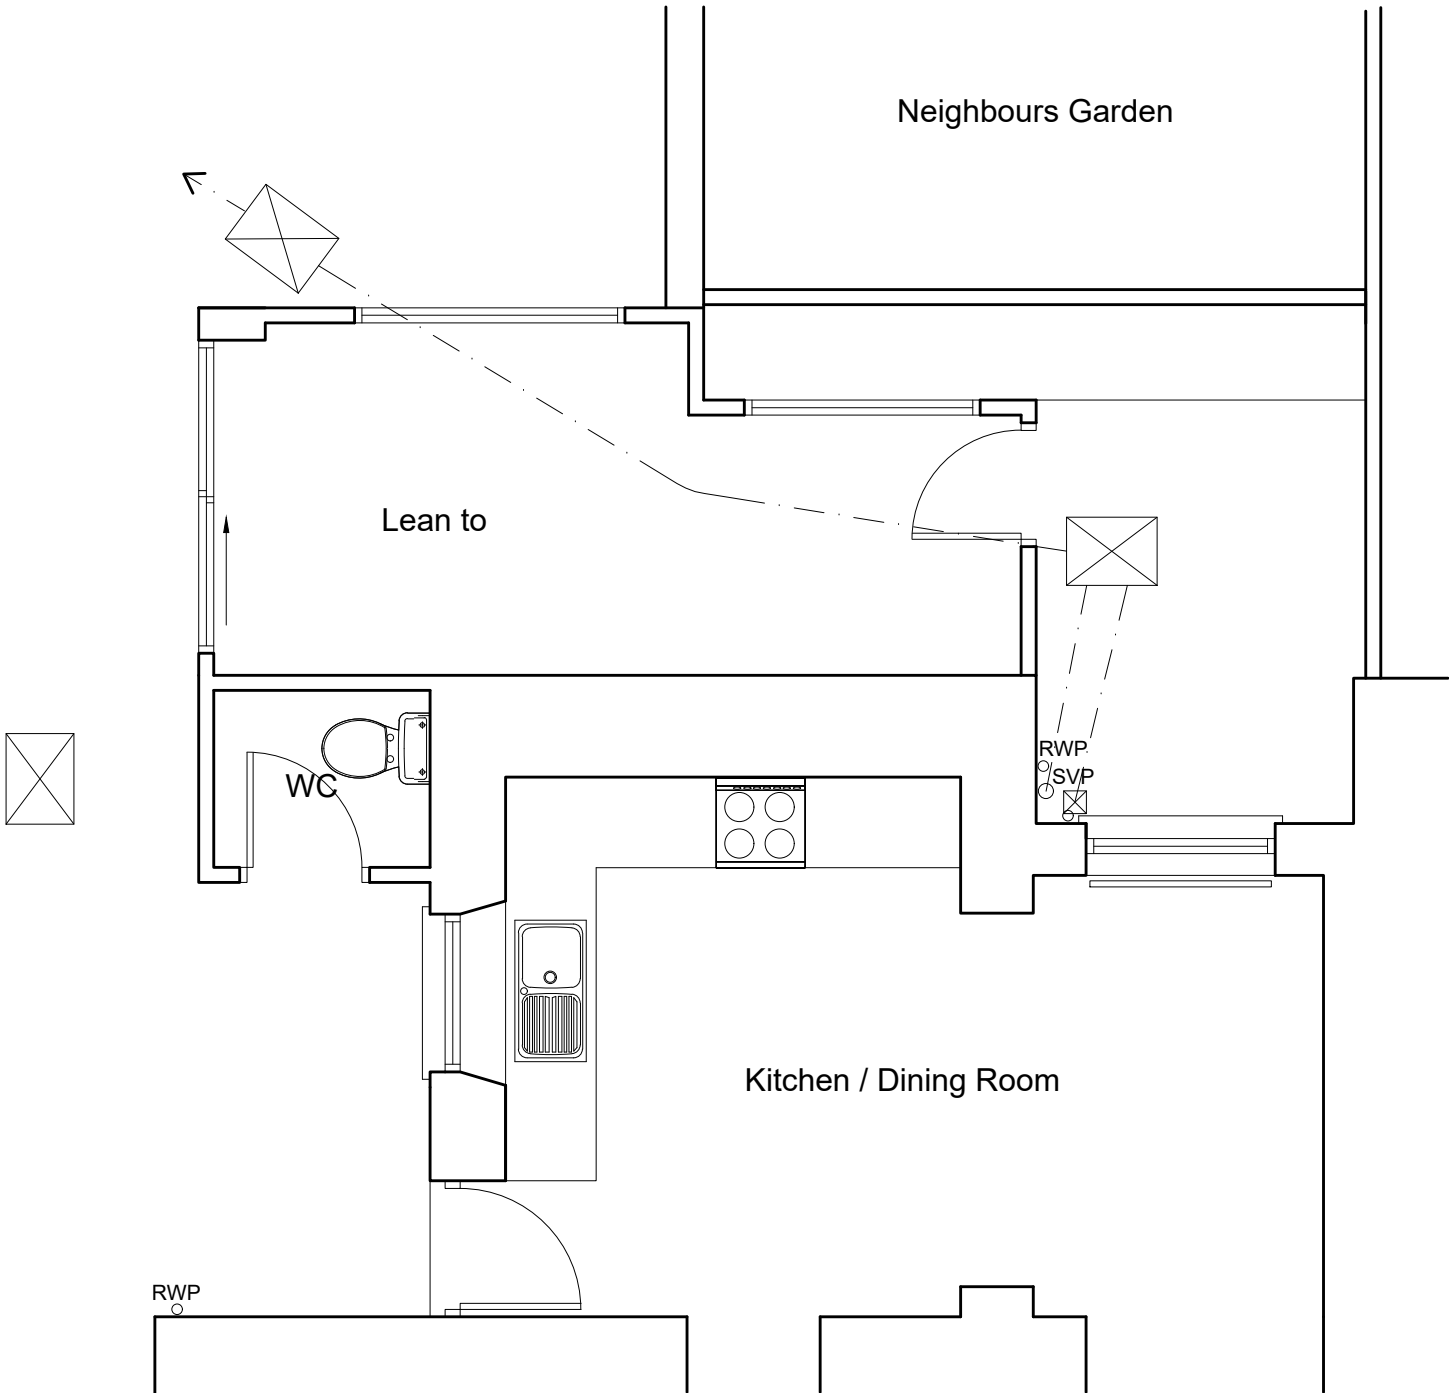

Existing Plan - 1:50

Rev	Details	Dr	Date
-----	---------	----	------

Cyngor Castell-nedd Port Talbot
Neath Port Talbot Council

Cyngor Castell-nedd Port Talbot
Neath Port Talbot Council
Social Services, Health and Housing
Housing Renewal and Adaptations Service
Civic Centre
Neath
SA11 3QZ

Project
33 Main Road
Crynant
Neath
Shower Room Extension
Existing Plan

Drawn	IG	Checked		Approved	
Date	Jul 21	Date		Date	
Scales	1:50 or as shown				

Drawing No. DFG5145/01