



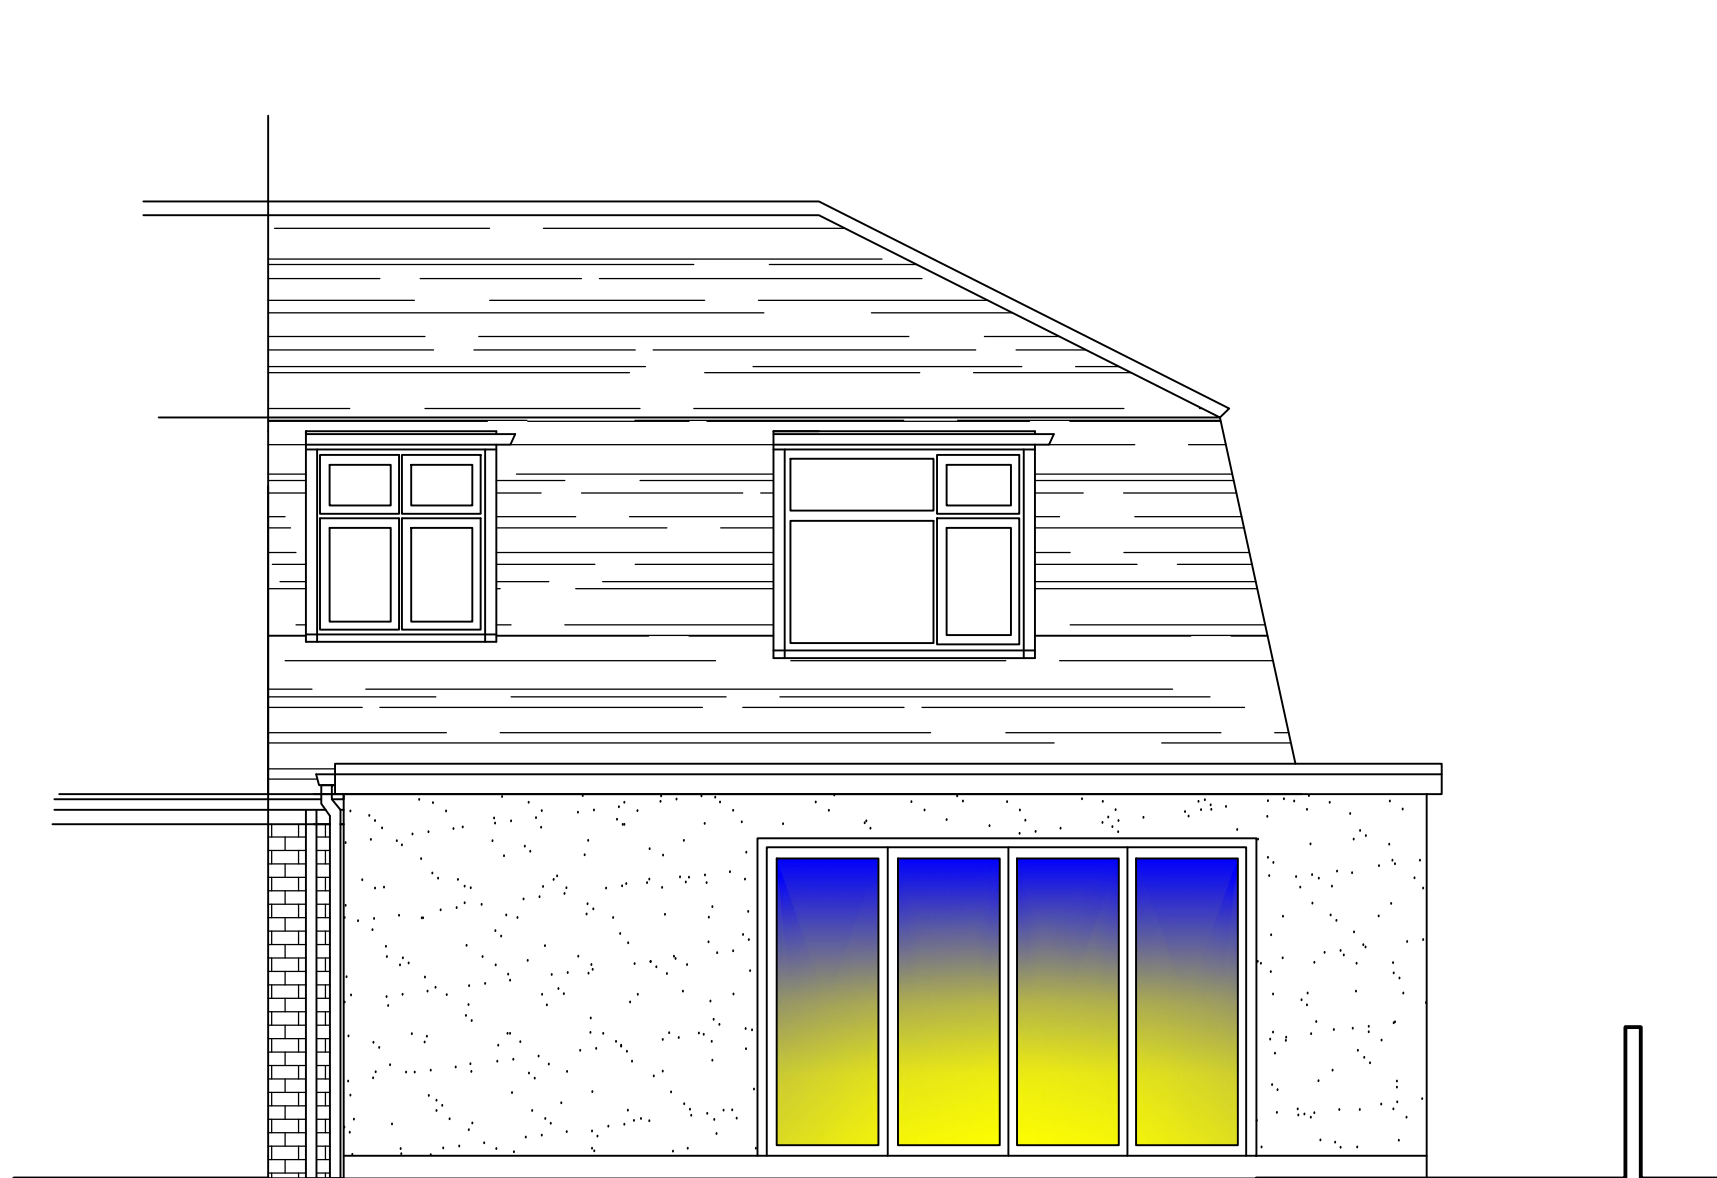


PROPOSED REAR ELEVATION



PROPOSED FRONT ELEVATION

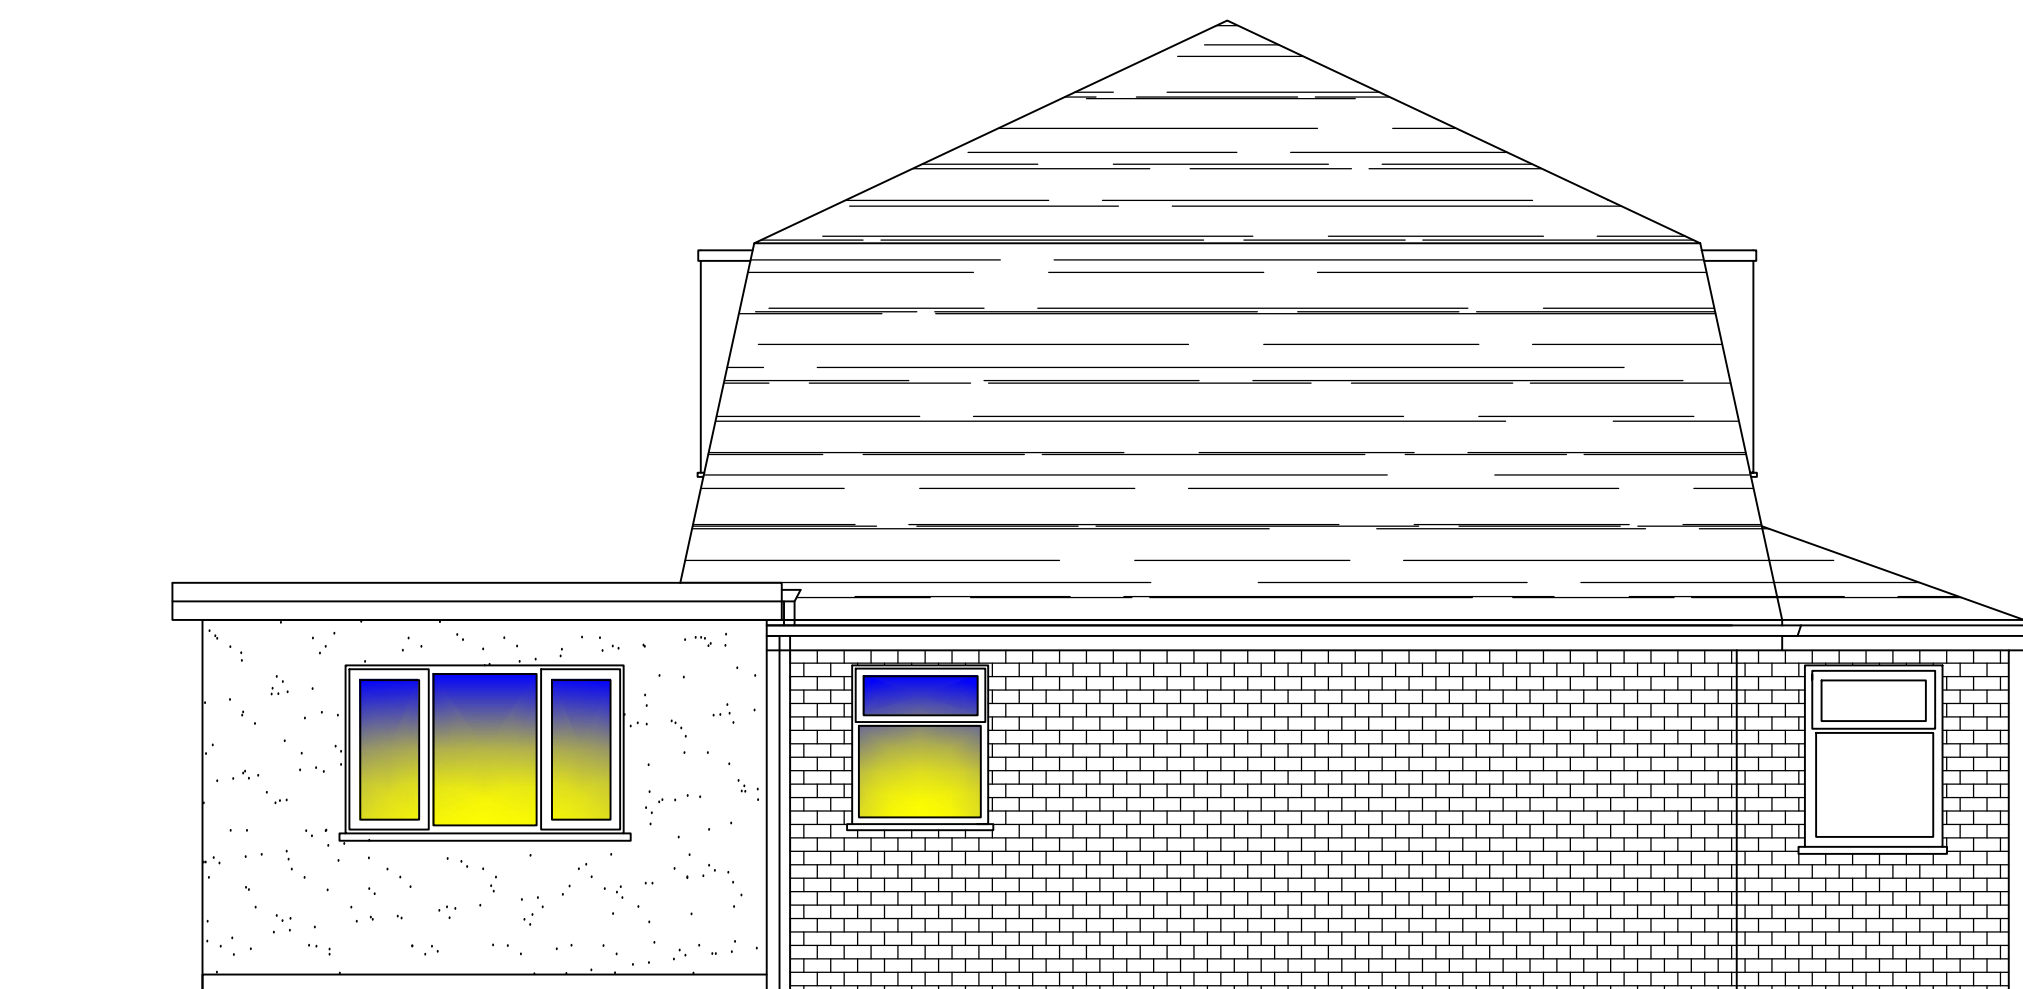

PROPOSED SIDE ELEVATION

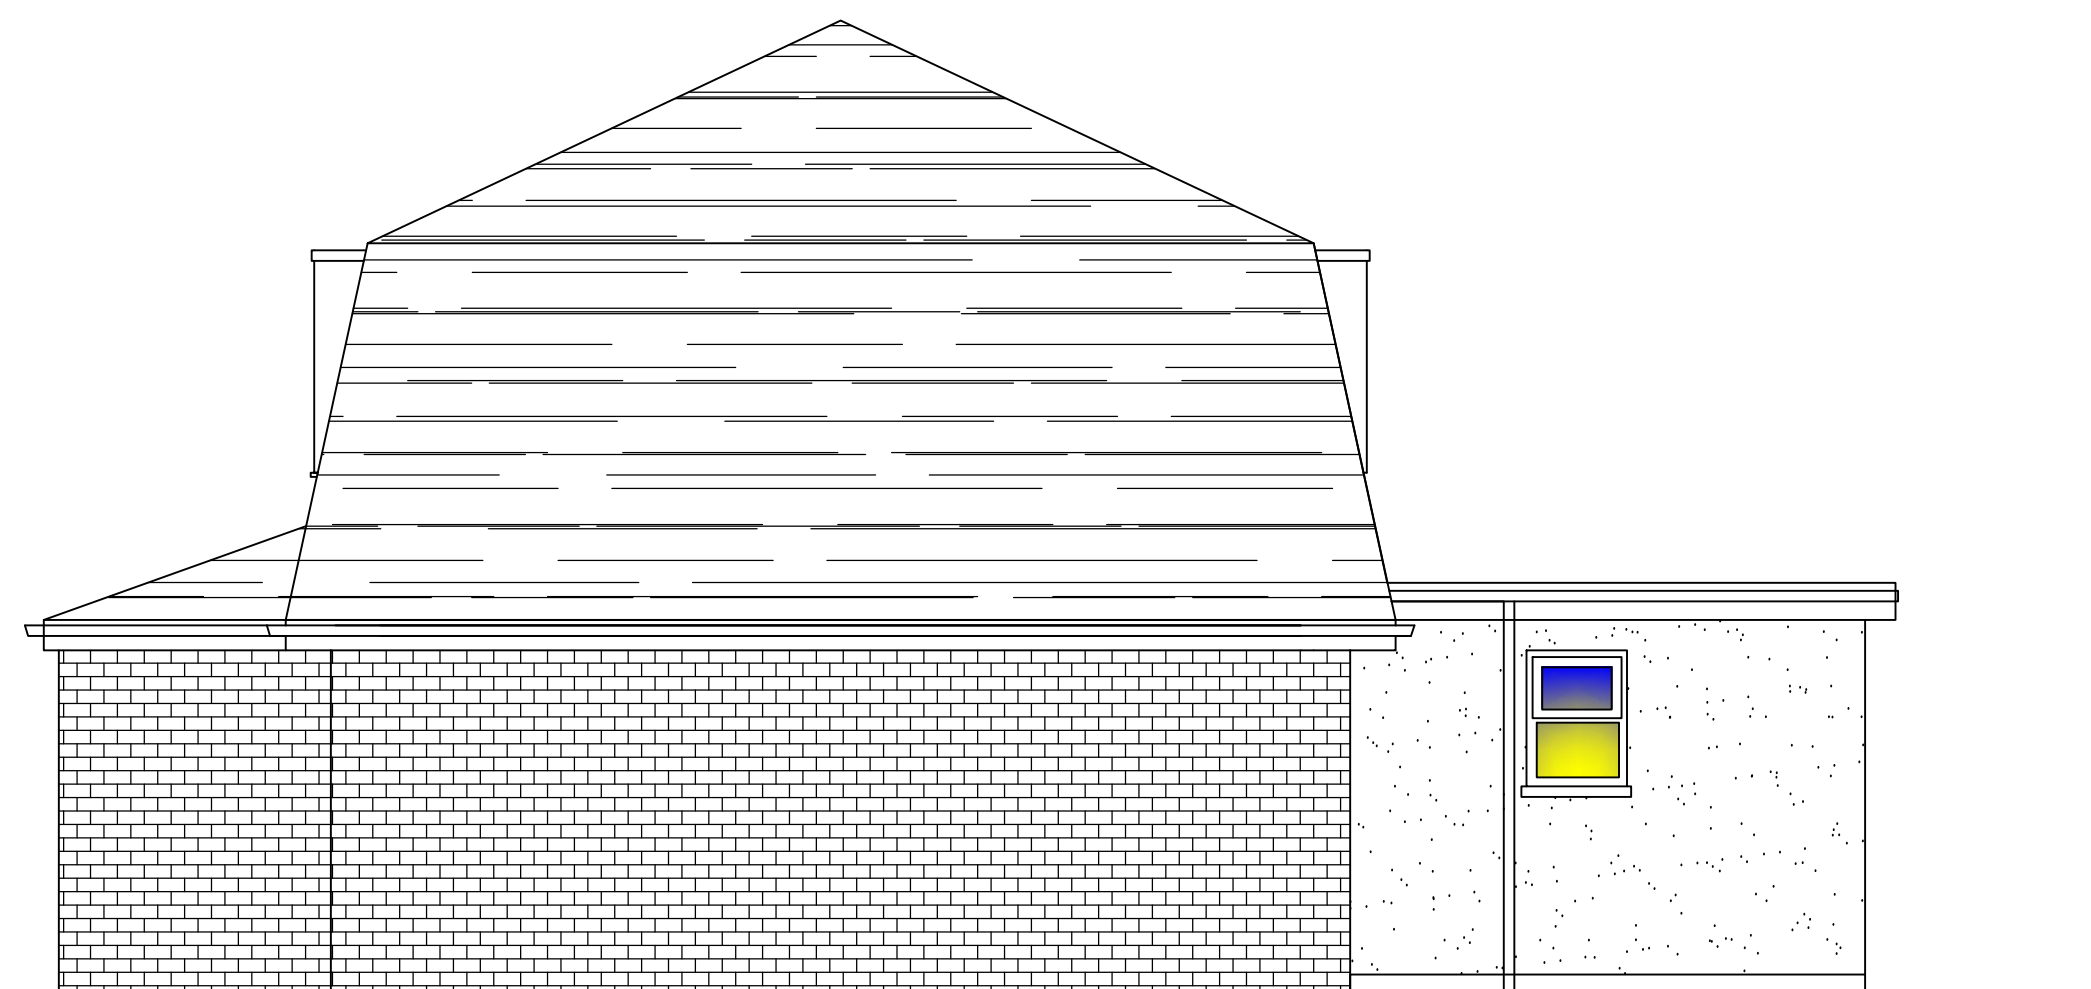

PROPOSED END ELEVATION

PROPOSED ELEVATIONS SCALE 1:100 DRG. NO. B-04
48 LAKE RD

General Notes

No.	Revision/Issue	Date

Firm Name and Address

Project Name and Address

PROPOSED
ELEVATIONS
48 LAKE RD
PORT TALBOT

Project	DUNC	Sheet	B-04
Date	13-07-21		
Scale	1:50		