



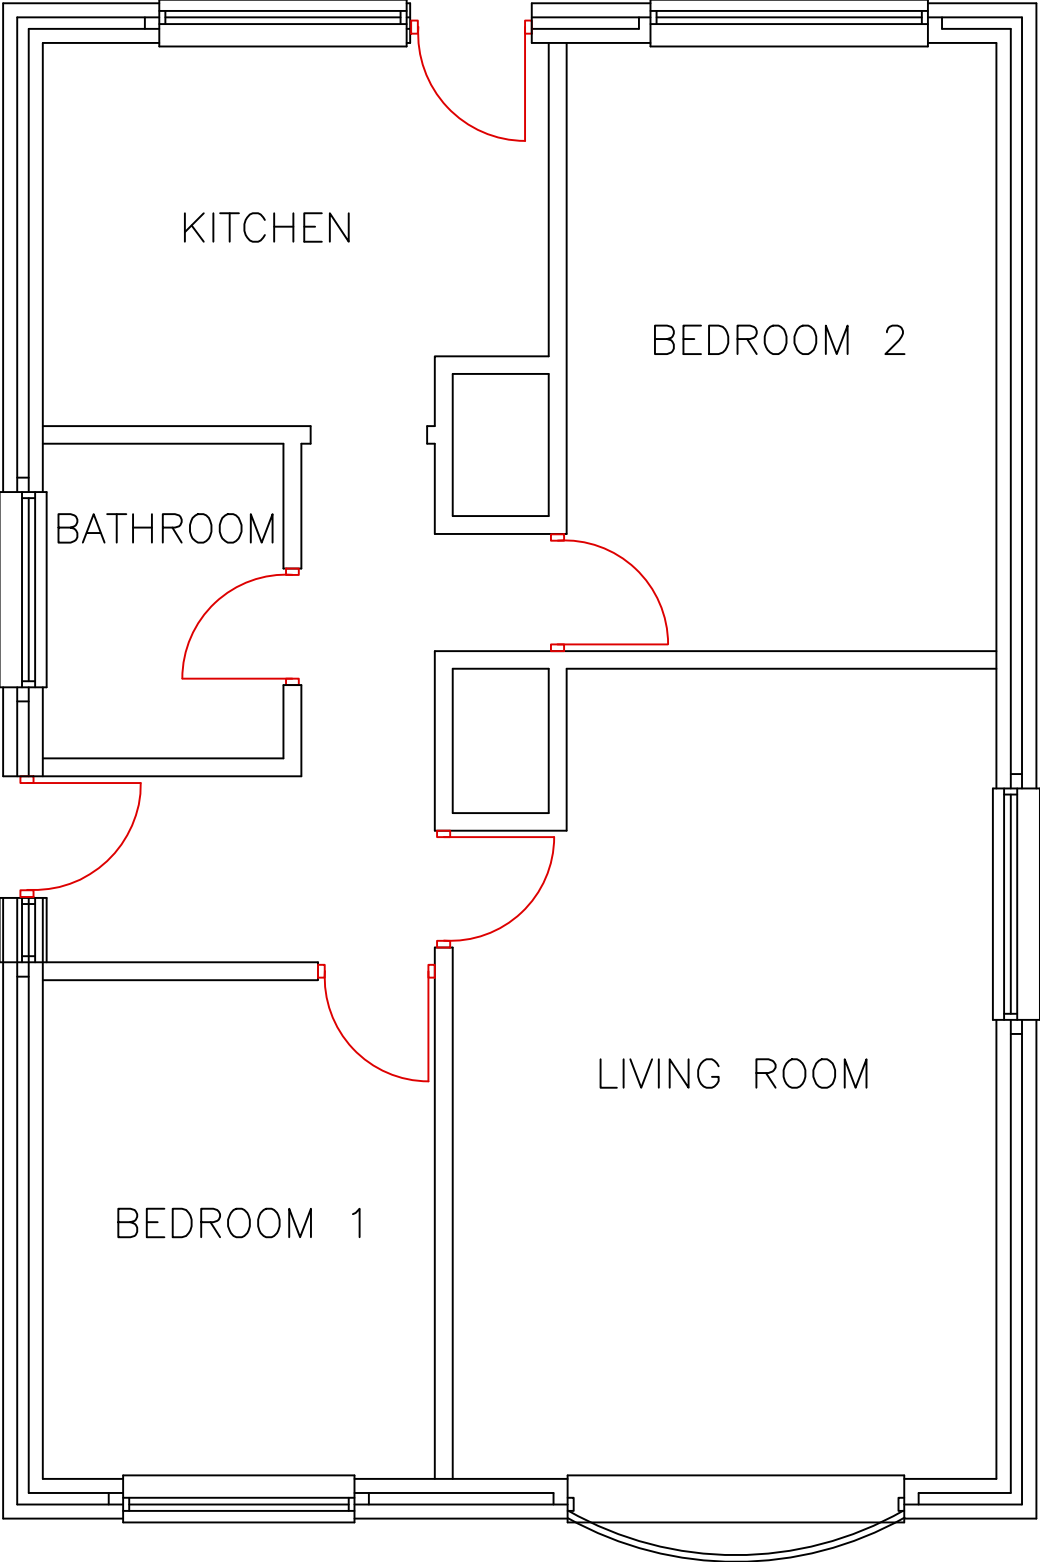


GROUND FLOOR PLAN
Scale 1:50

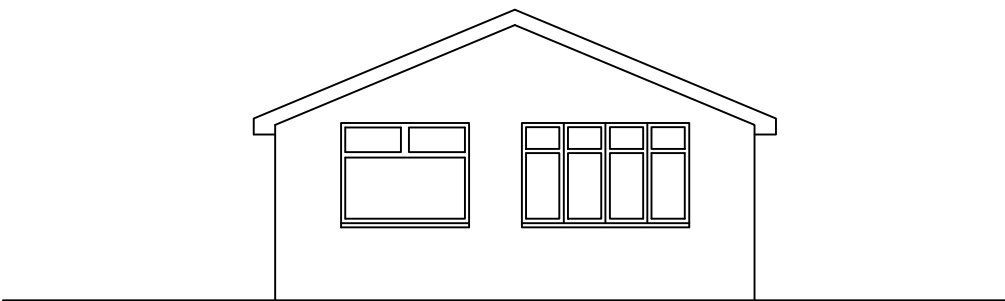


FRONT ELEVATION
Scale 1:100



REAR ELEVATION
Scale 1:100

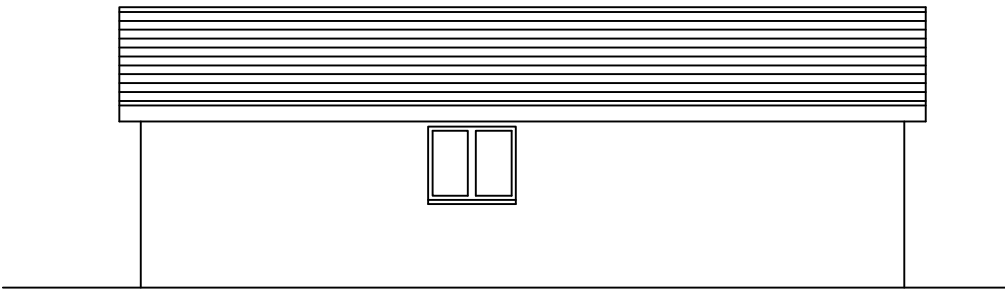

SIDE ELEVATION
Scale 1:100

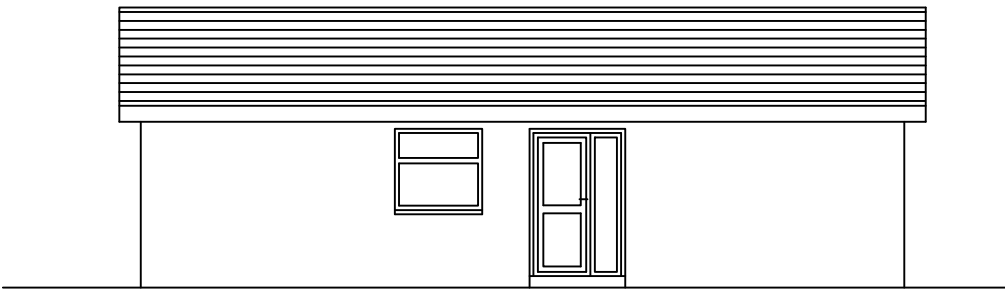

SIDE ELEVATION
Scale 1:100

NOTES:-

PLANNING

CLIENT:
Mr S.B. Parfitt
85 Brookfield, Neath
SA10 7EL

JOB TITLE:
NEW EXTENSION

DRAWING TITLE:
EXISTING PLANS, ELEVATIONS

SCALES: 1:50, 1:100

DATE : 07.01.21

DRAWN BY:
TELEPHONE:

DRAWING NUMBER: 01