


NO. 5

NO. 6

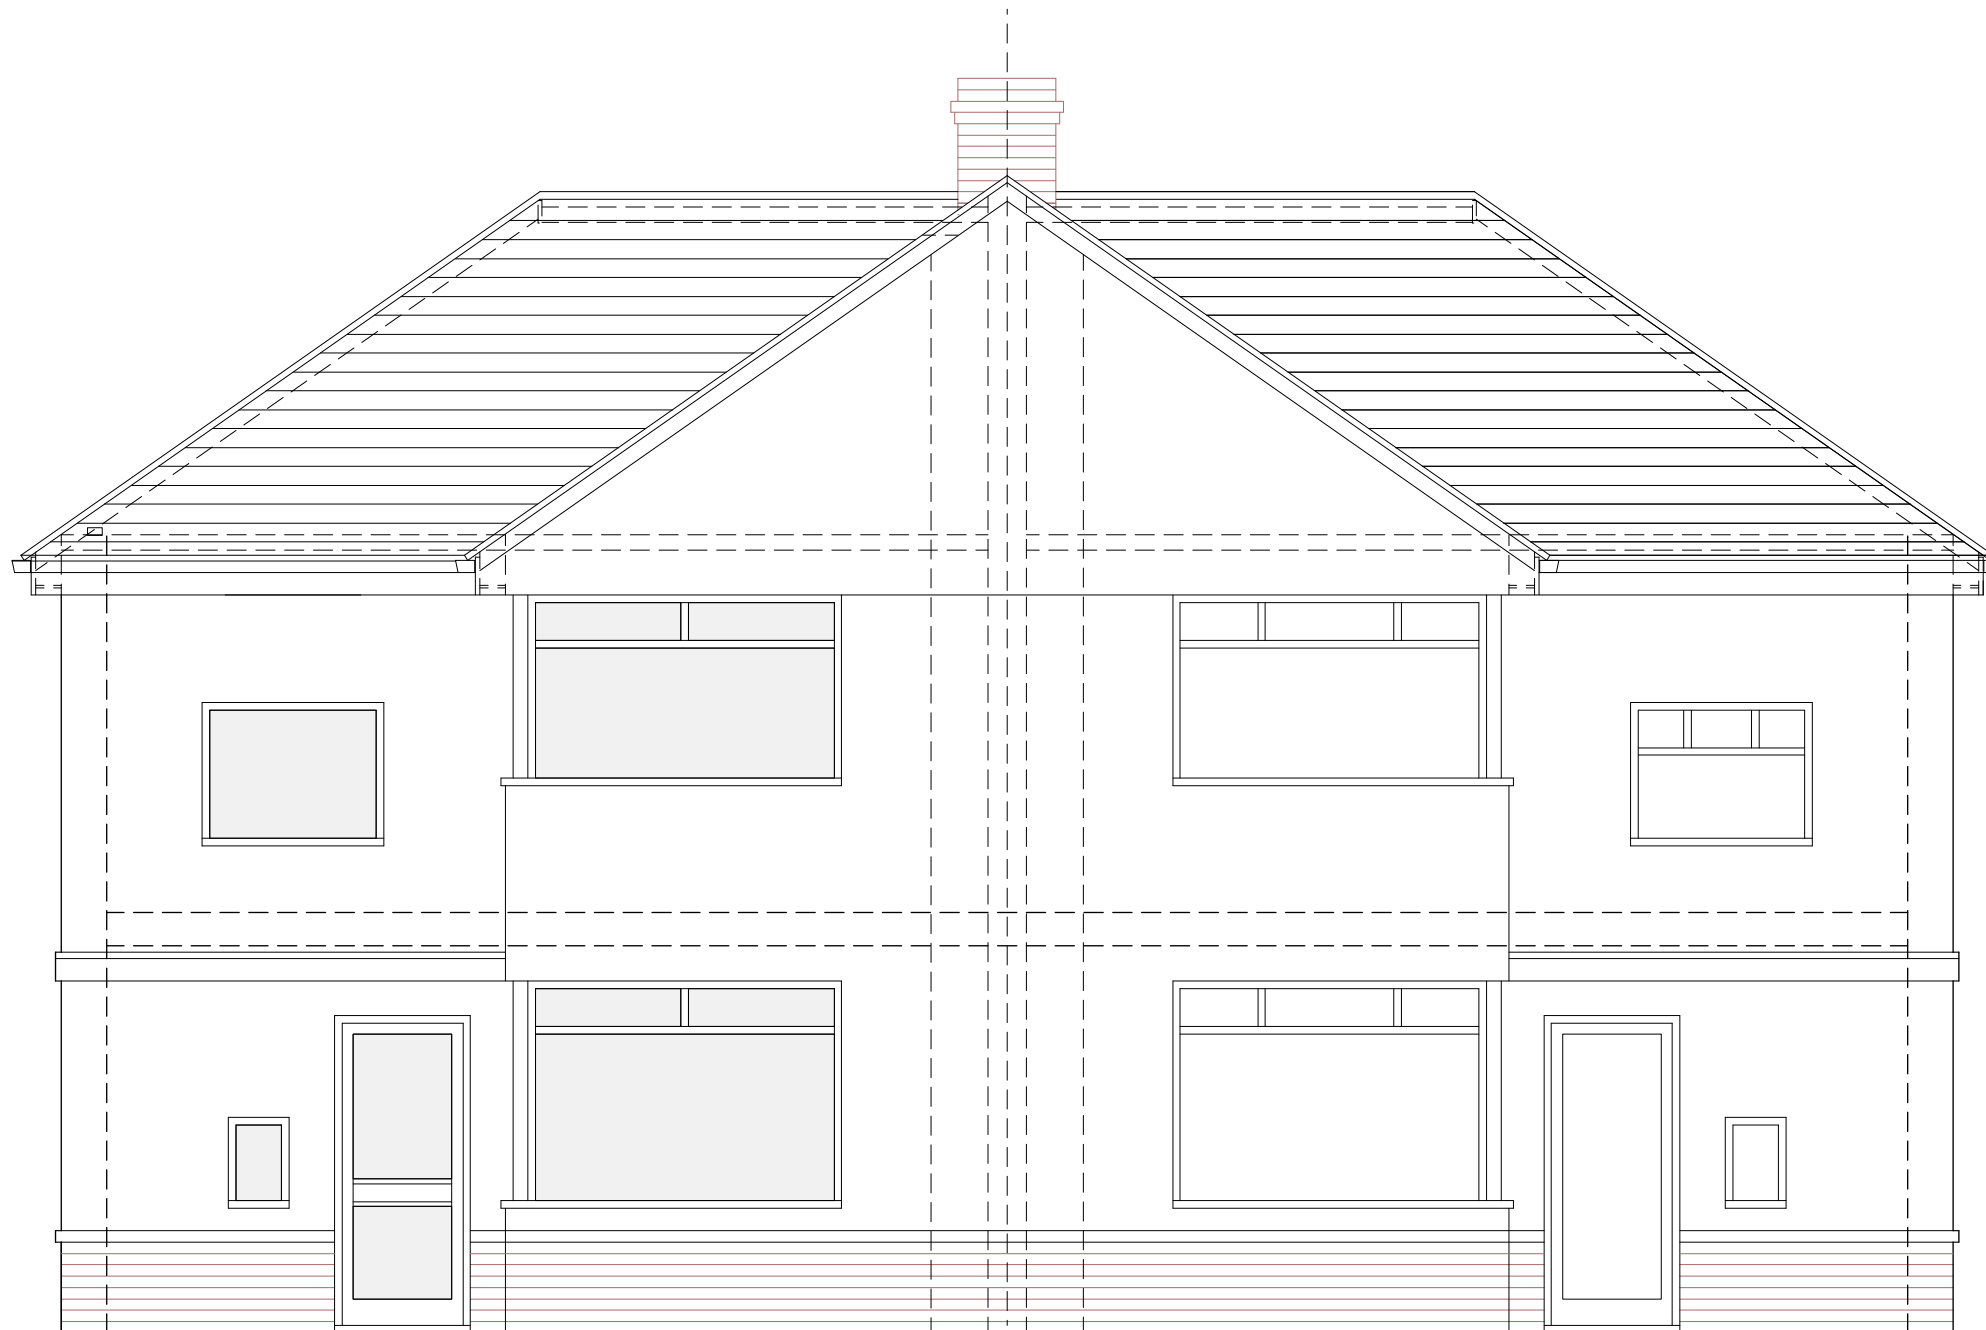

ELEVATION TO HOLLY ROAD



JONATHAN SMITH ARCHITECTS
1 Moore Close, Newton Abbot, TQ12 4TH
01626 680146 (H/O) 07710 251815 (M)
email: jonathan.smith13@btinternet .com

Project:
**5, HOLLY ROAD, CIMLA, NEATH,
SA11 3PE**

Drawing:
SURVEY FRONT ELEVATION

Scale: 1:50 at A3	Date: May 2021	
Project No: DA 2020.10	Drwg. No: S02	Revision: