



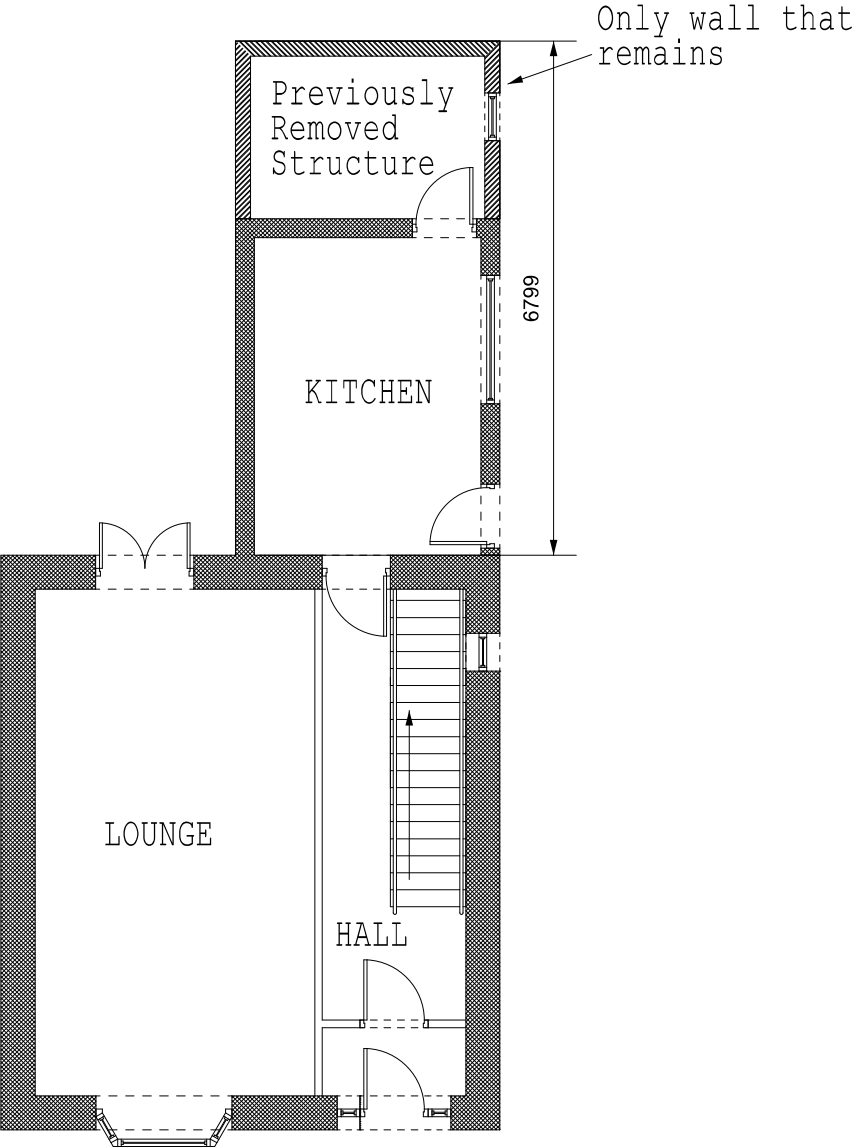

EXISTING GROUND FLOOR PLAN

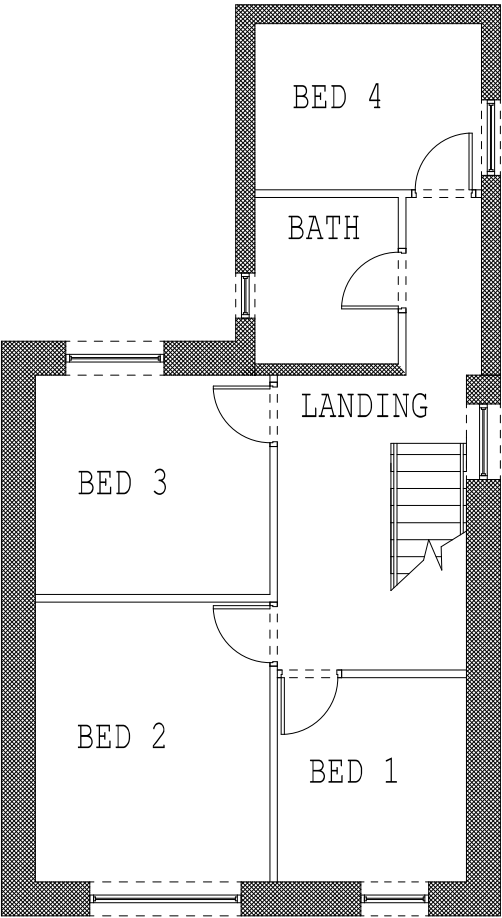

EXISTING FIRST FLOOR PLAN

Roger Roberts Surveys Limited Chartered Surveyors & Corporate Building Engineers 18a, Station Road, Ystradgynlais, Swansea, SA9 1NT. Tel/Fax, 01639-842013. Mobile 07960-742263		
CLIENT: Mr. D. Thomas 58 Park Street Tonna Neath SA11 3JL		DRAWN BY: <i>Luke Roberts,</i> BSc (Hons), HNC AssocRICS
PROJECT: Proposed rear extention.		
TITLE: Existing floor plans		
DATE: June 2021	SCALE: 1 : 100	DRAWING STATUS: COMPLETE
© Plans are for planning and guide Purposes only. Notes you are advised to confirm all dimensions on site.		