



Superseded

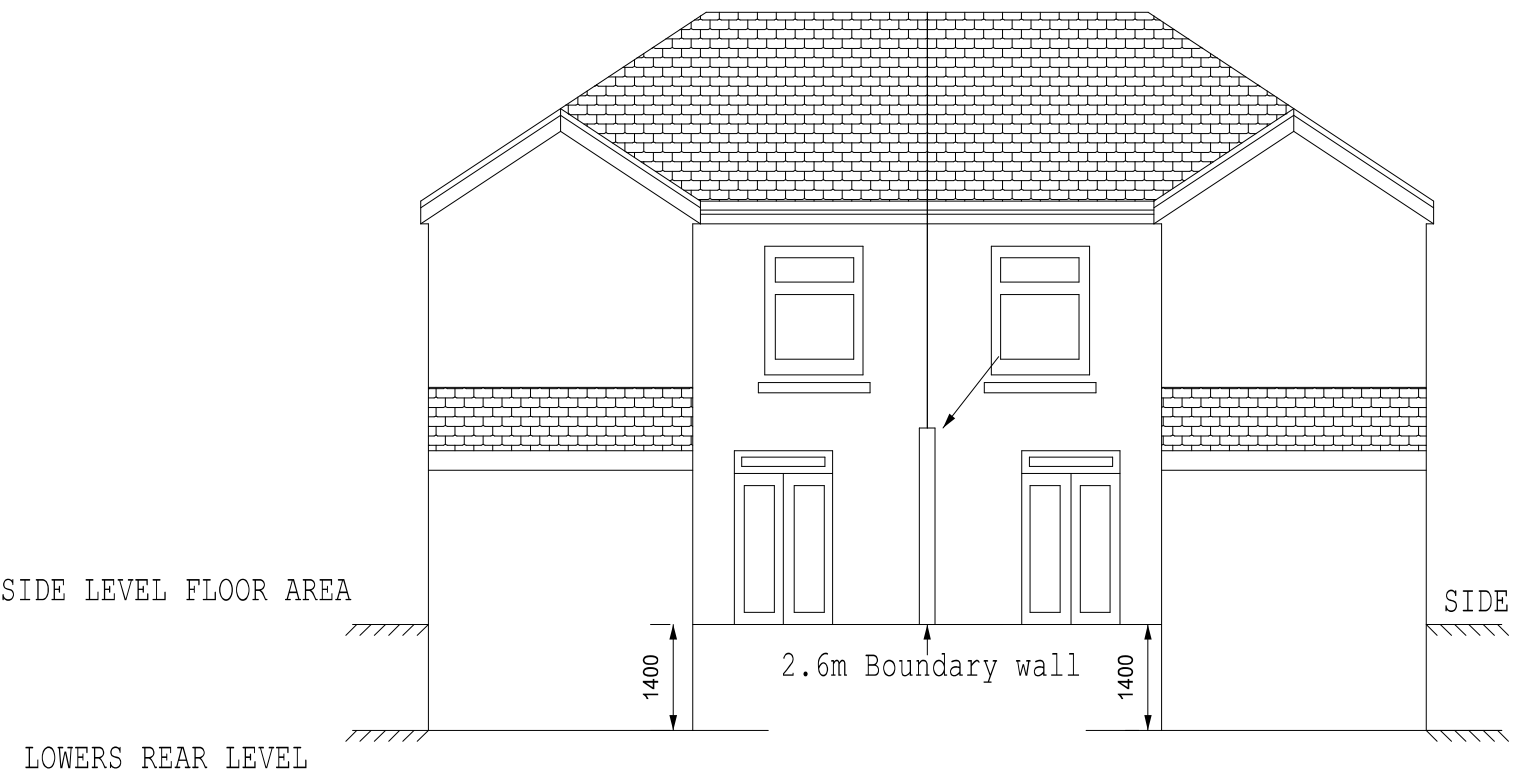

No 58 EXISTING REAR ELEVATION



No 60 EXISTING REAR ELEVATION

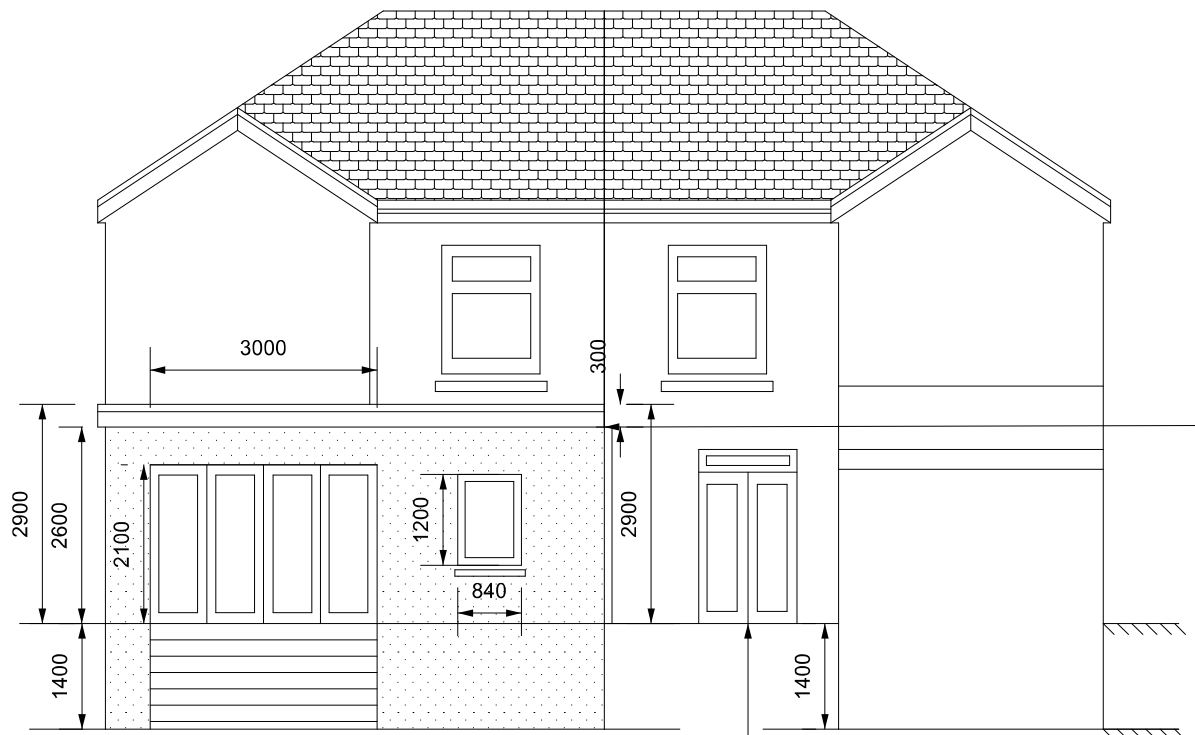

No 58 EXISTING REAR ELEVATION

No 60 EXISTING REAR ELEVATION

Number 58 states this door is an secondary source of light to the room. Internally room identical to subject property. This being one open living room with additional front window for light source.

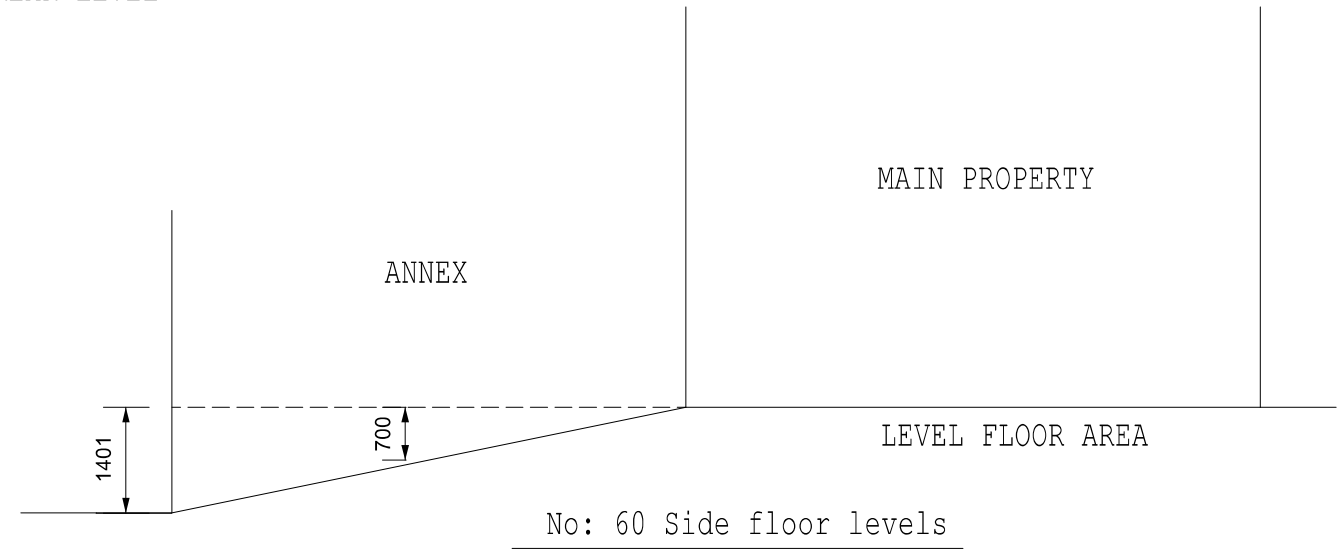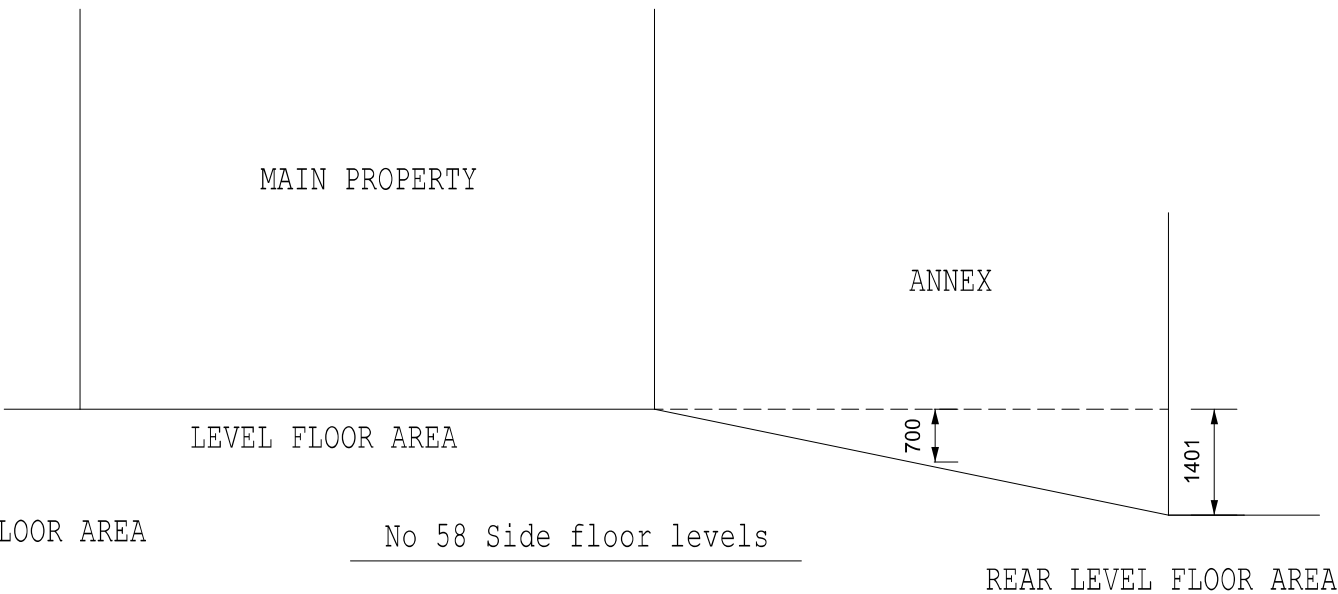

Flat roof to only protrude 300mm above original party wall fence line. Flat roof to be angled away from party wall line to limit encroachment to No:60. Flat roof utilised to minimise light and encroachment over No:60

Roger Roberts Surveys Limited Chartered Surveyors & Corporate Building Engineers 18a, Station Road, Ystradgynlais, Swansea, SA9 1NT. Tel/Fax, 01639-842013. Mobile 07960-742263		
CLIENT: Mr. D. Thomas 58 Park Street Tonna Neath SA11 3JL	DRAWN BY: Luke Roberts, BSc (Hons), HNC AssocRICS	
PROJECT: Proposed rear extension.		
TITLE: Site levels		
DATE: June 2021	SCALE: 1 : 100	DRAWING STATUS: COMPLETE
© Plans are for planning and guide Purposes only. Notes you are advised to confirm all dimensions on site.		